


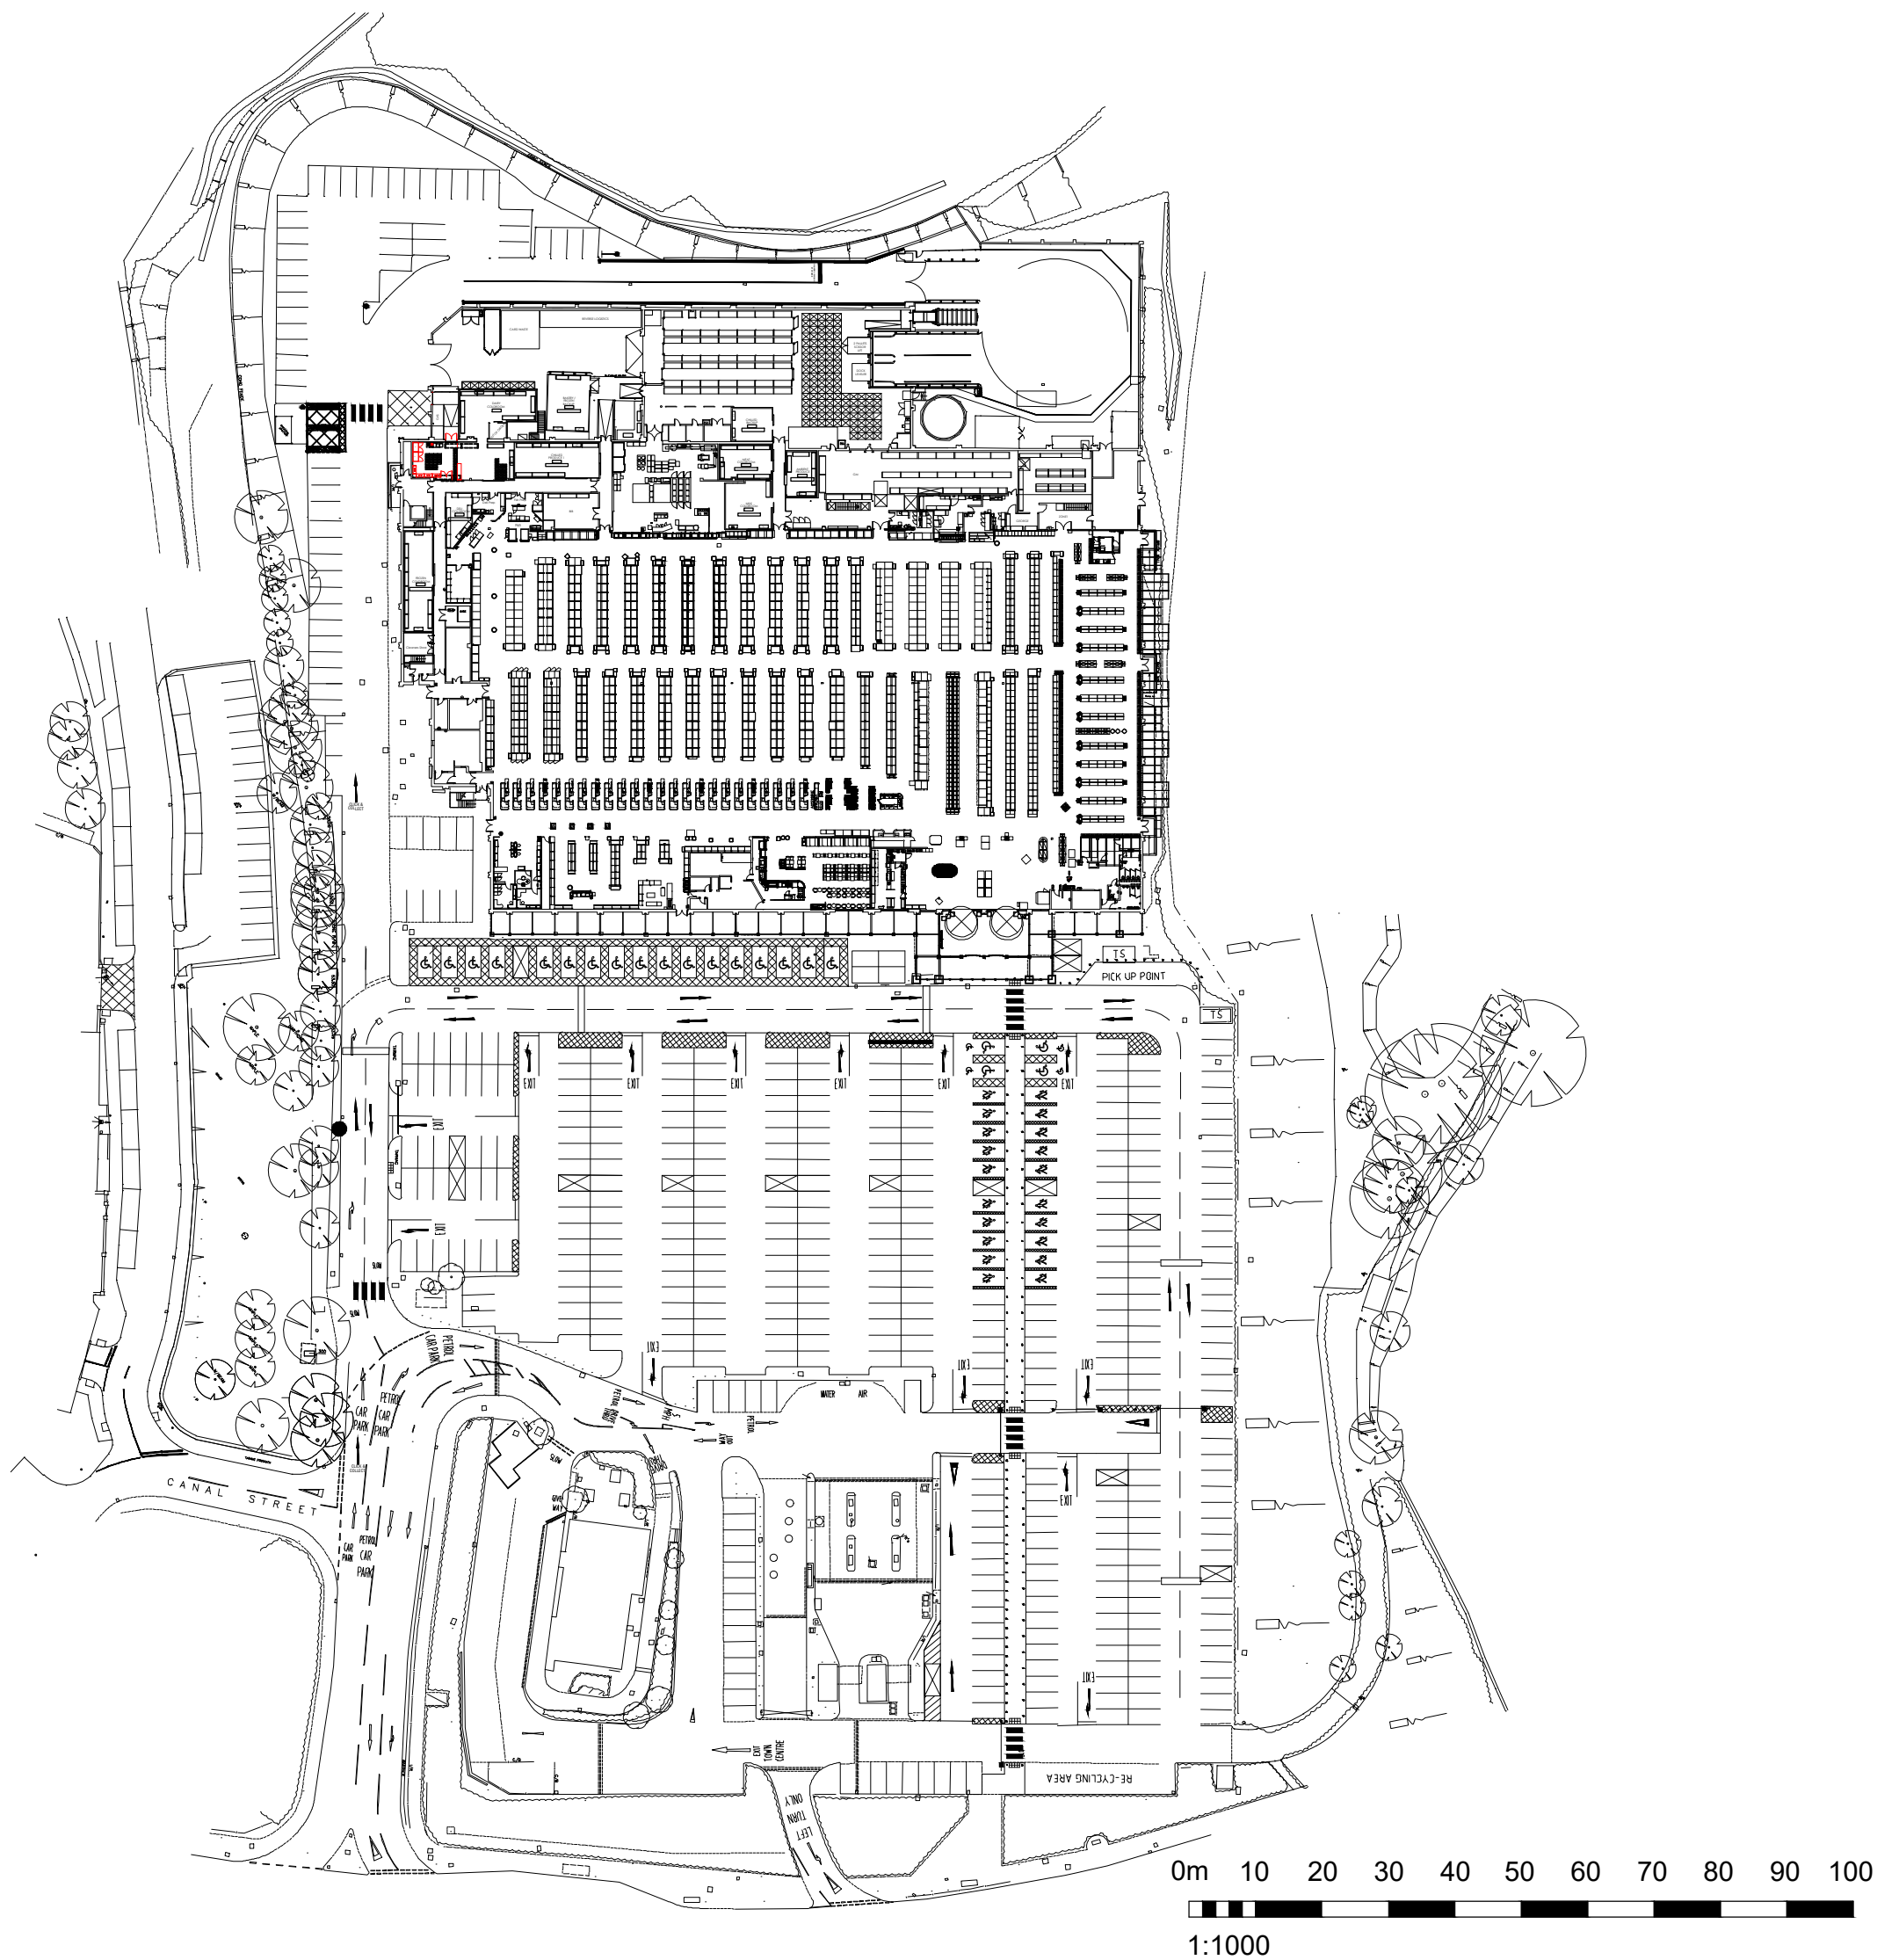


1
PL_03

BLOCK PLAN

Scale 1:1250 @ A3

© Whittam Cox Architects - Disclaimer:

This drawing is copyright of WCEC Group Ltd trading as Whittam Cox Architects, and shall not be reproduced nor used for any other purpose without the written permission of the Architects. This drawing must be read in conjunction with all other related drawings and documentation. It is the contractors responsibility to ensure full compliance with the Building Regulations. Do not scale from this drawing, use figured dimensions only. It is the contractors responsibility to check and verify all dimensions on site. Any discrepancies to be reported immediately.
IF IN DOUBT ASK.
Materials not in conformity with relevant British or European Standards/Codes of practice or materials known to be deleterious to health & safety must not be used or specified on this project.

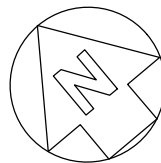

PLANNING

No. Date Description Drawn/Chd By
CLIENT

ASDA

PROJECT

PROPOSED SIGNAGE APPLICATION
ASDA BARNSELY

TITLE

BLOCK PLAN

DRAWING STATUS

PLANNING

DRAWN LB CHECKED SJS

SCALE 1:1000 @ A3

DATE JUNE 2017

Whittam Cox
ARCHITECTS
Chesterfield / 01246 260261
London / 020 3388 0019
Leeds / 0113 3366018
whittamcox.com

JOB NO.	DRAWING NO.	REV
160393	PL_03	-