
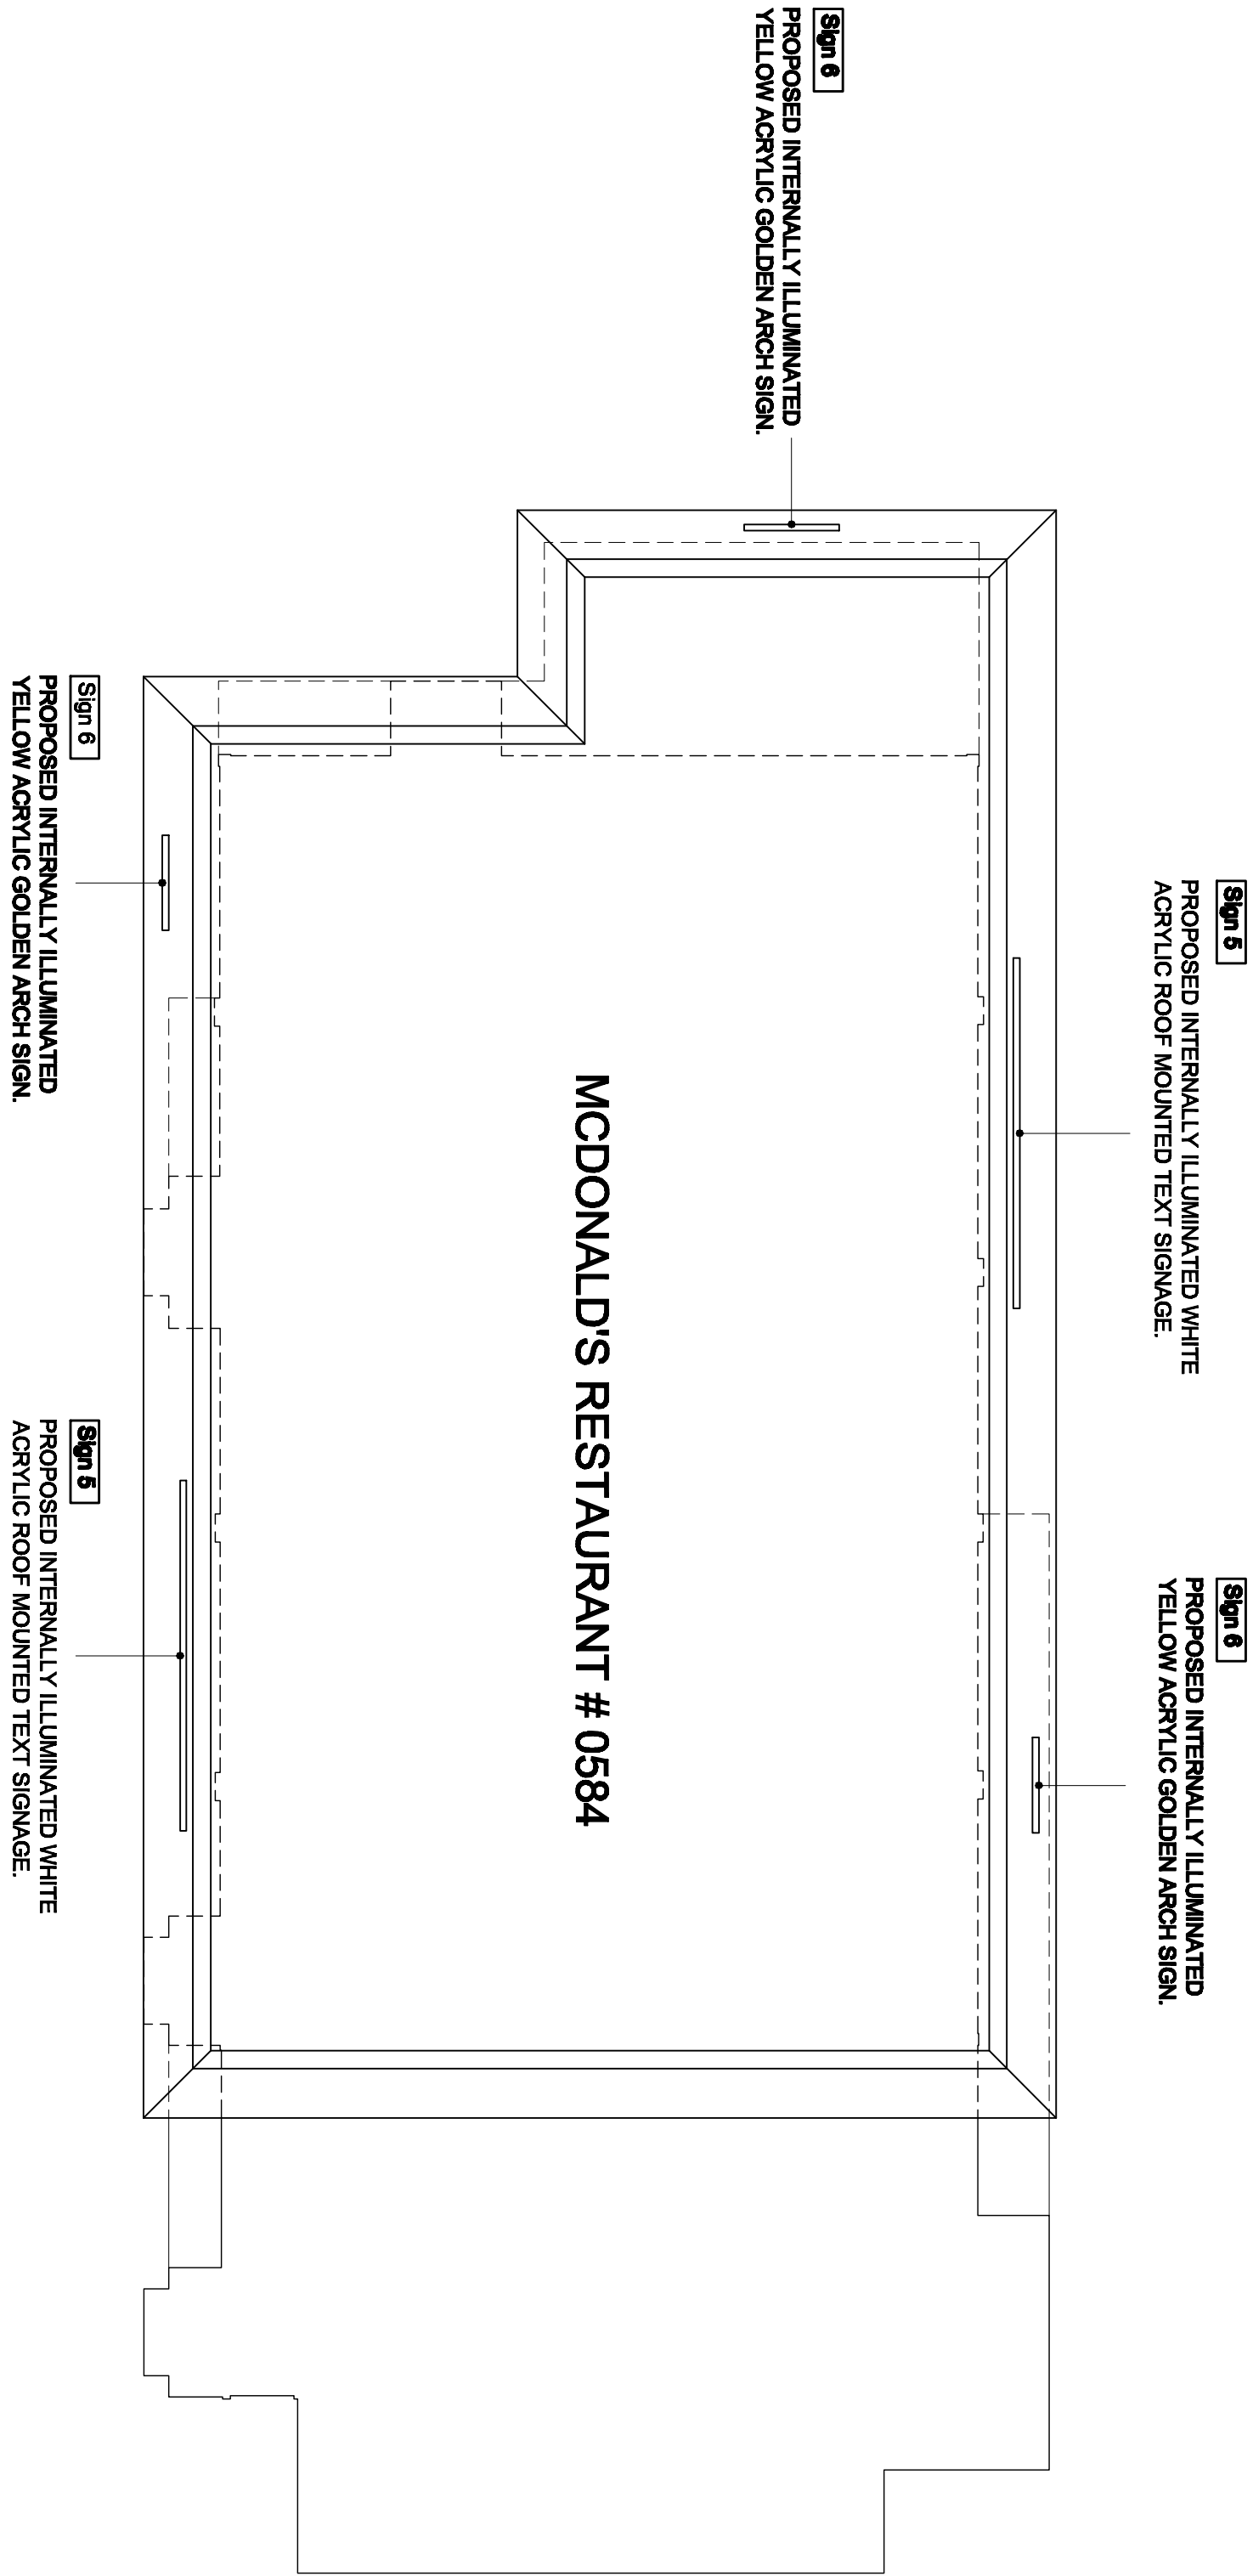


All existing signage to be removed and discarded as McDonald's PM instruction. Any fixing holes, electrical cabling penetrations etc to be made good, flush with surrounding finishes.

Drive thru booths including Servo-side to be clad in timber effect slu panels full height with inset break strips and curved corns. Alcoves in between booths are to be clad in full height slu panels finished in third green.

BUILDING FINISHES		
DESCRIPTION	EXISTING	PROPOSED
WALLS	BRICK	BRICK
ROOF	TILED	TILED, PROTECTIVE CLEAR COATING
WINDOW FRAMES	WHITE ALUMINUM	GREEN ALUMINUM PAUL 0015
SOFFIT & FASCIA	WHITE ALUMINUM	GREEN ALUMINUM PAUL 0015
DOORS	WHITE ALUMINUM	GREEN ALUMINUM PAUL 0015
BOOTH (WINDOWS AND PARTIAL WALLS)	WHITE ALUMINUM	GREEN ALUMINUM PAUL 7225 WITH WHITE APPLIED BOOTH GRAPHICS

EXISTING ROOF ADVERTISEMENTS

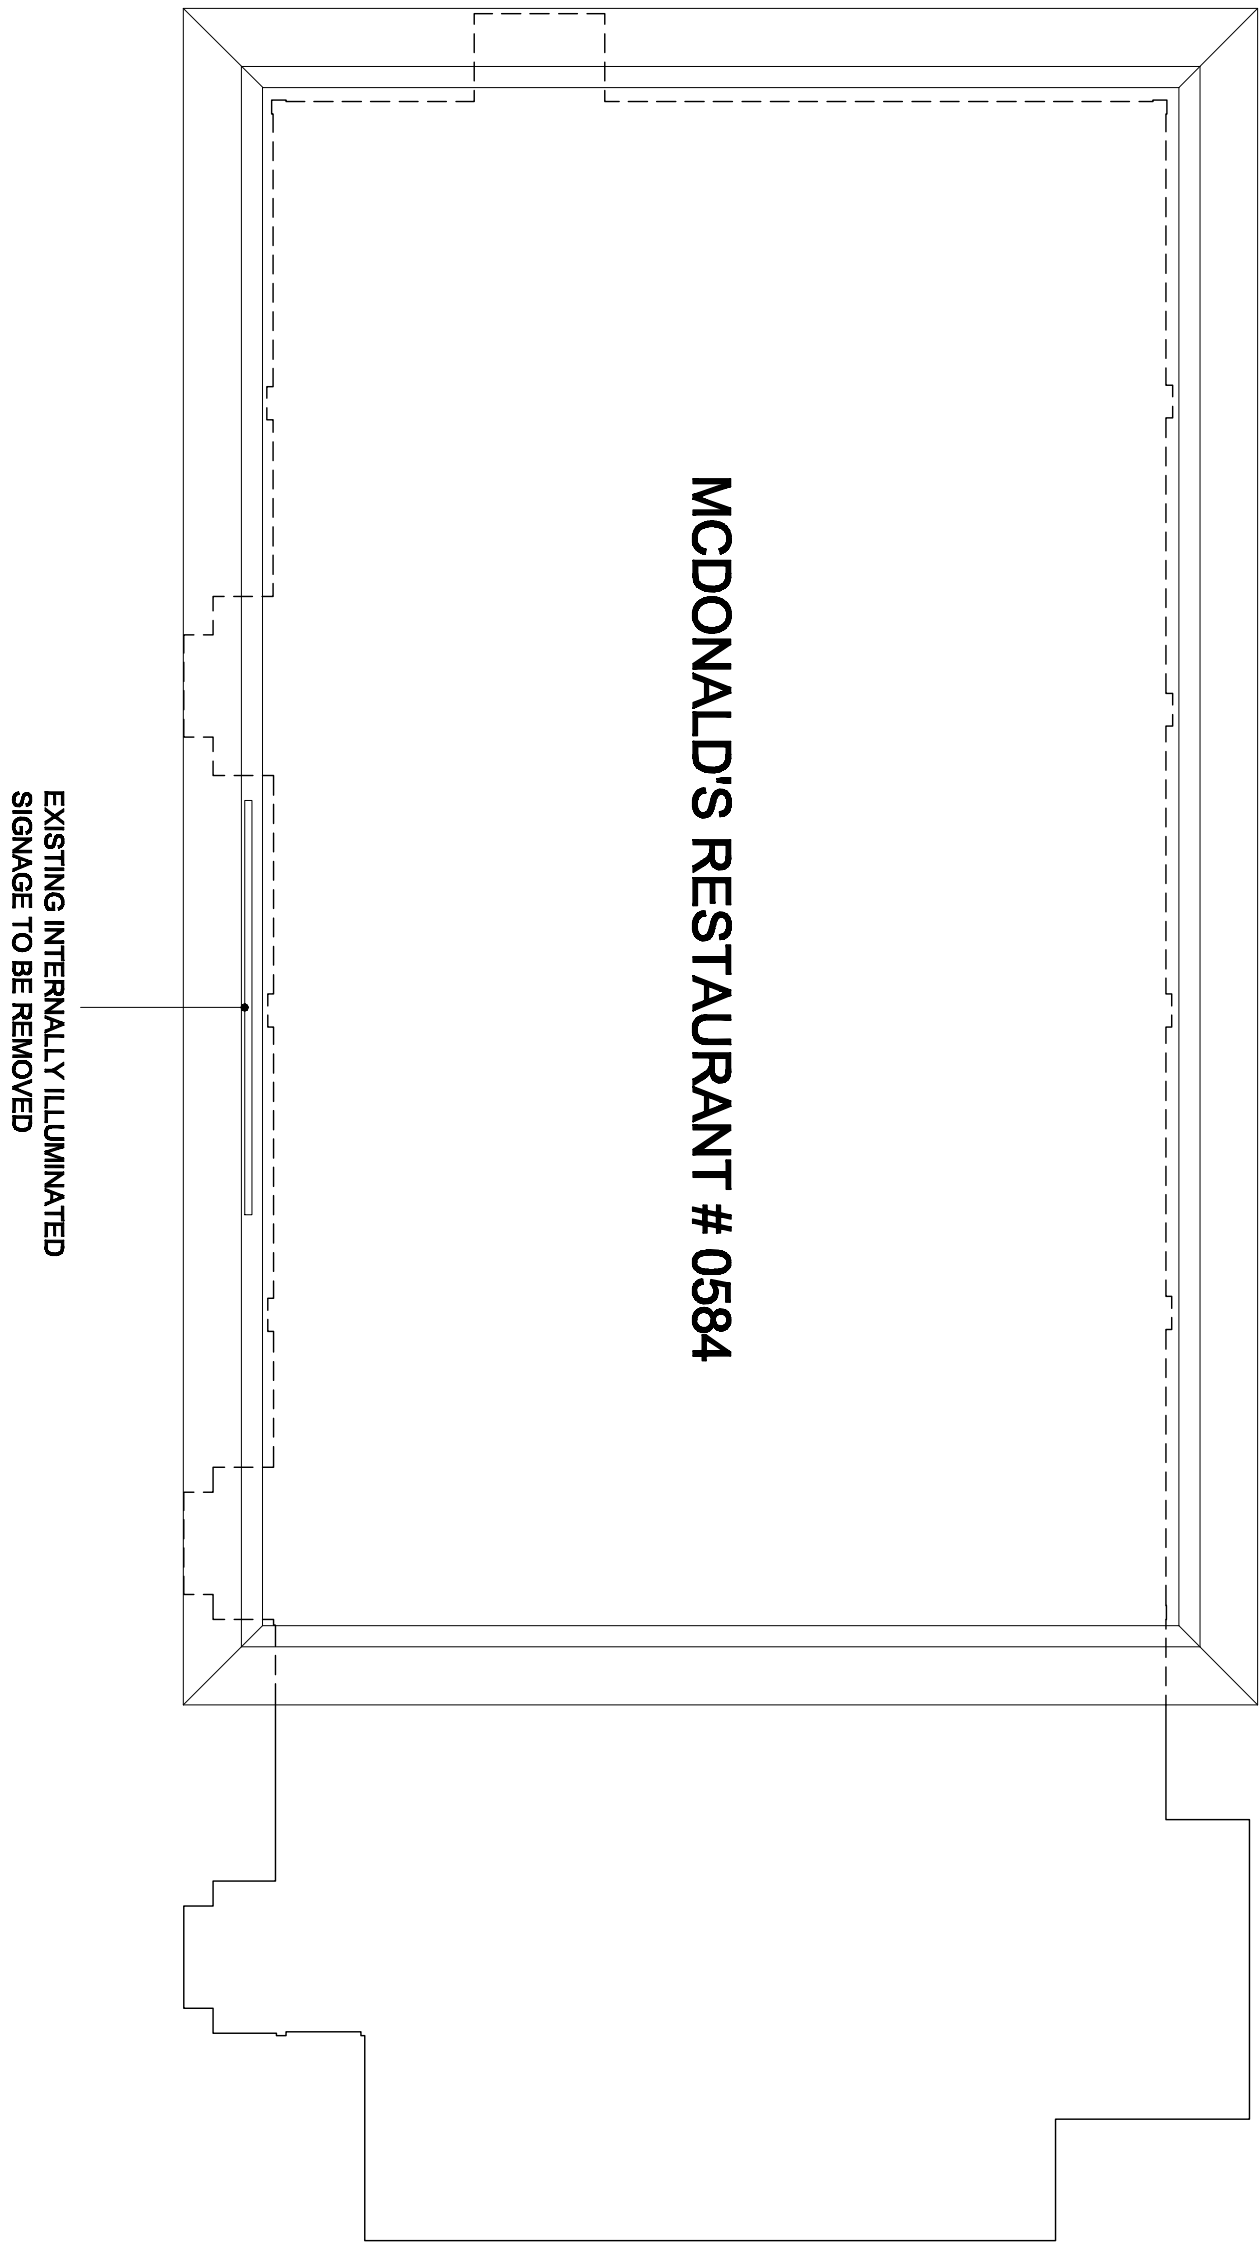

PROPOSED ROOF ADVERTISEMENTS

SITE SIGNAGE SCHEDULE								
ADVERT REF	QTY	SIZE (mm)	MATERIALS	COLOR	HEIGHT (mm) ABOVE GROUND	EXTENT (mm) OF PROJECTION	HEIGHT (mm) OF TEXT	ILLUMINATION
Sign 5	2	5400W x 1000 x 800H	White acrylic "McDonald's" text, not mounted, damage.	White	Refer to Elevations	N/A	608	(STAT)- Nite, 600cd/m²
Sign 6	3	1480W x 1000 x 1200H	Yellow acrylic "Golden Arch" symbol not mounted, damage.	Yellow	Refer to Elevations	N/A	1200	(STAT)- Nite, 600cd/m²

NO.	
DATE	
STANDARD RESPONSE	
BY	
DECODE	

Core No. : -

No.

