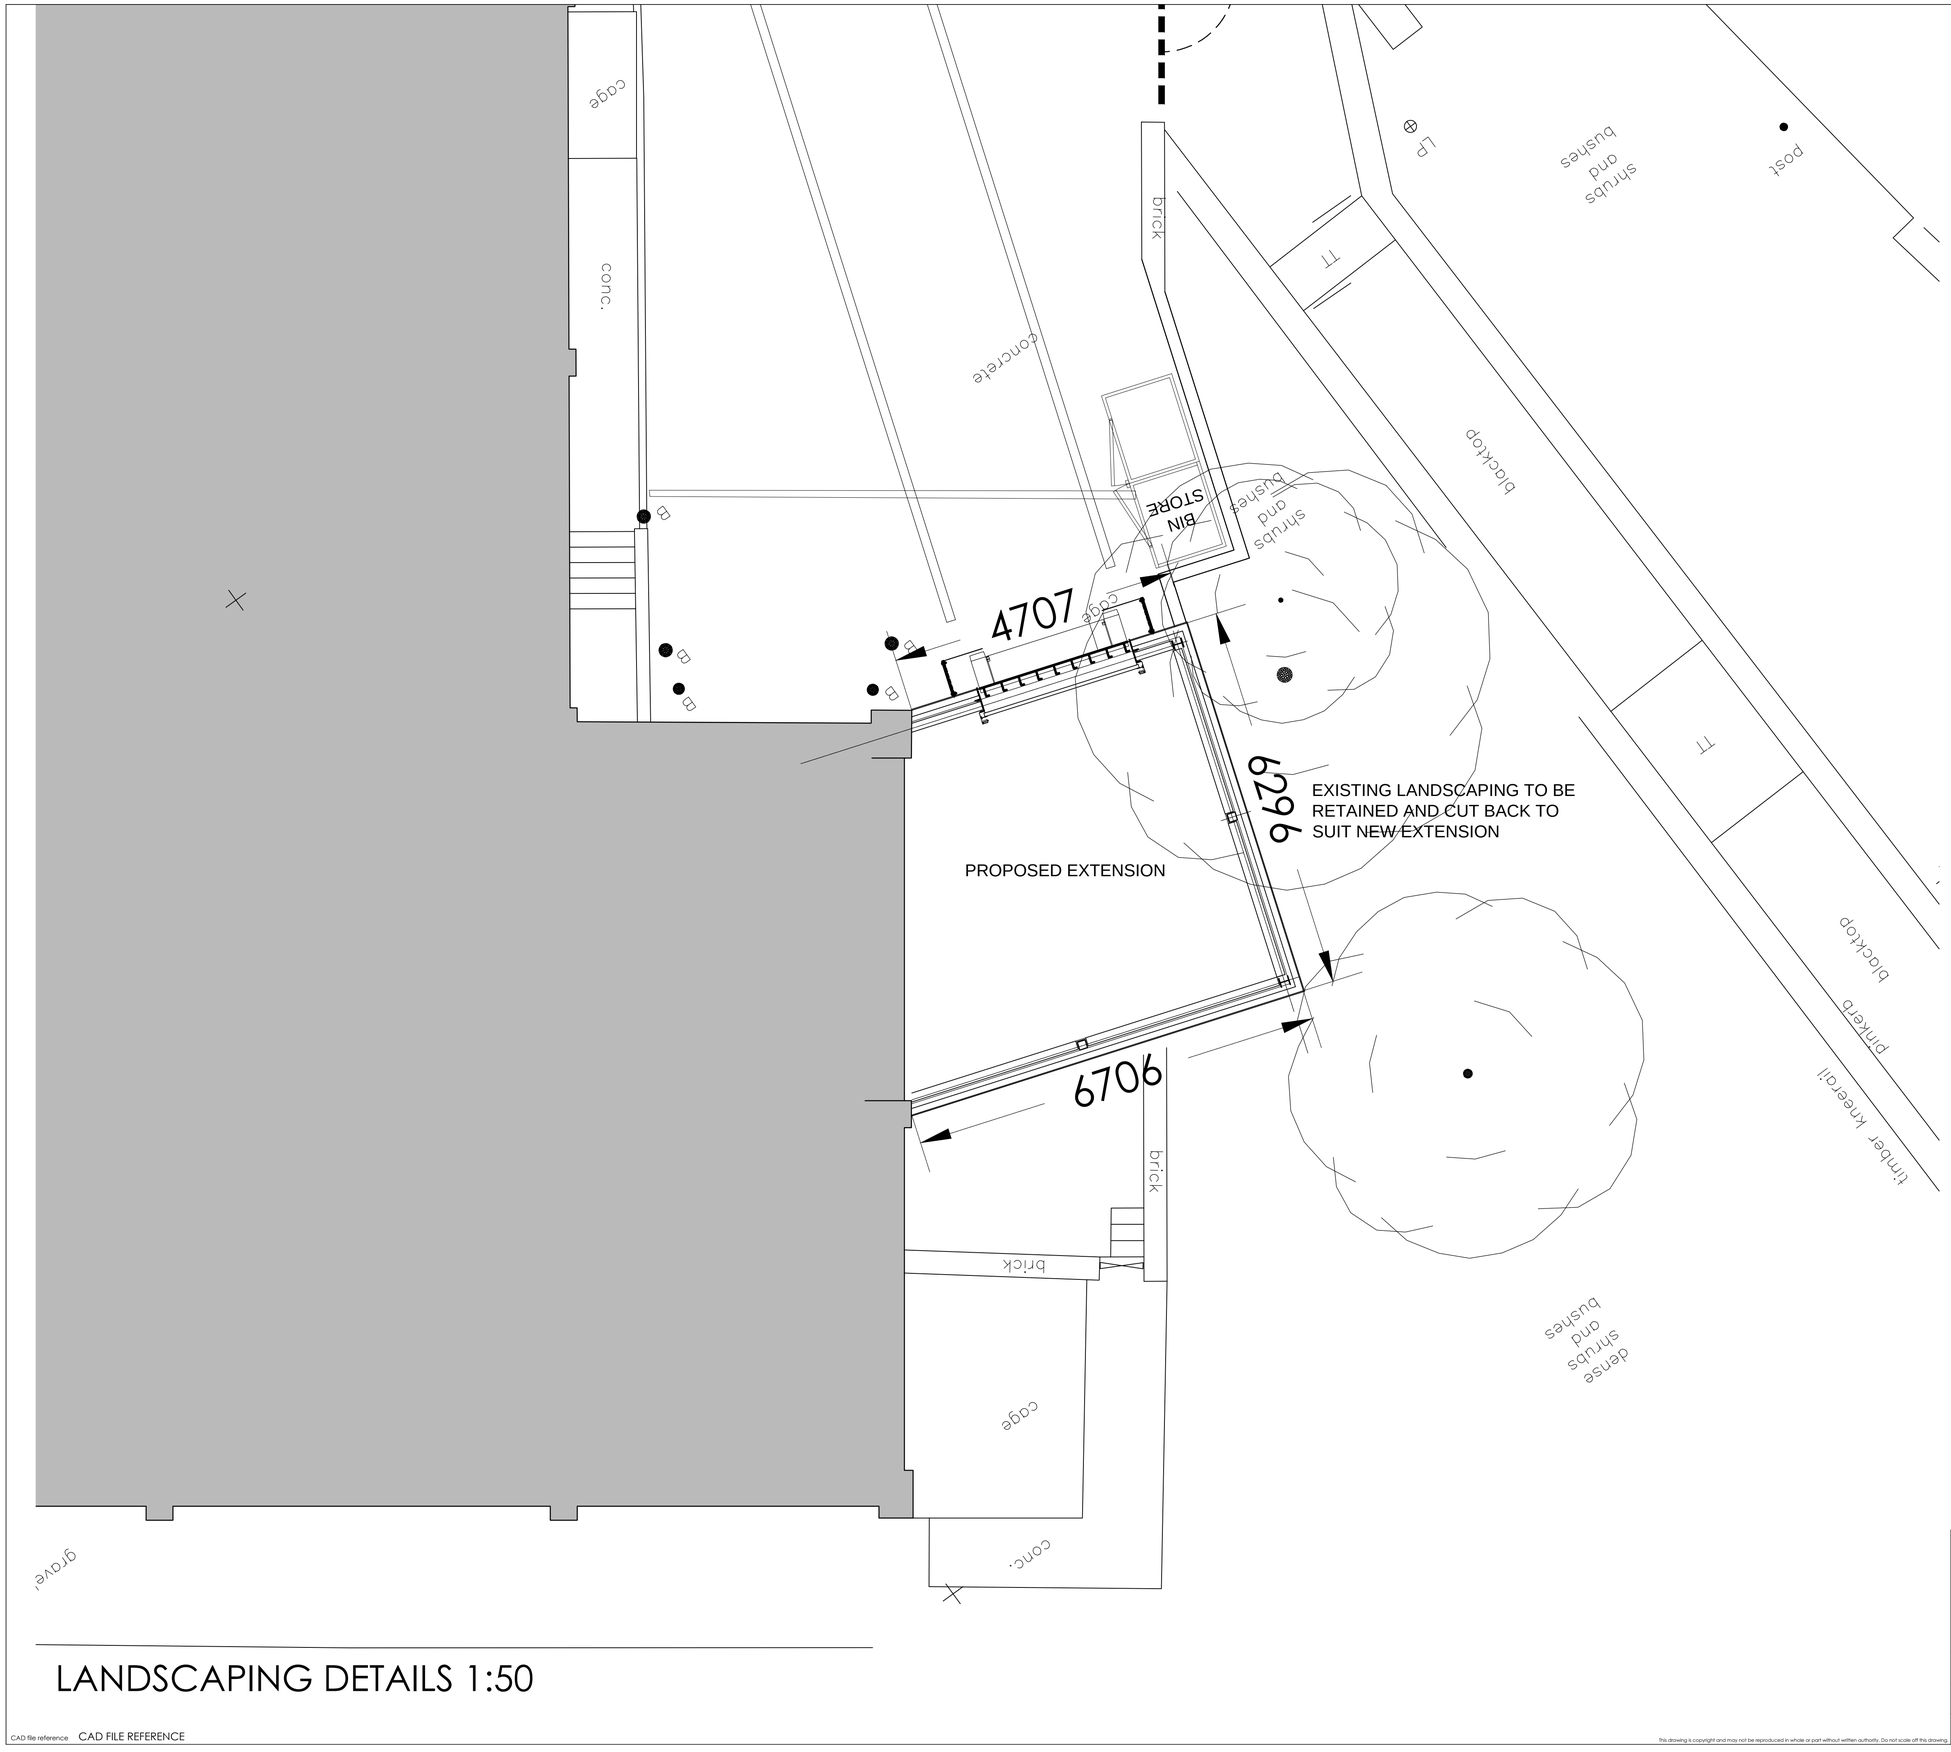



# LANDSCAPING DETAILS 1:50

CAD file reference CAD FILE REFERENCE

| Rev | Date | Description | Rev By | Chk'd By |
|---|---|---|---|---|
| A | 00.00.00 | -- | -- | -- |

| | |
|---|---|
| Project Title | ALDI FOODSTORE<br>LOADING DOCK EXTENSION<br><br>DONCASTER ROAD<br>BARNSLEY |
| Client | ALDI STORES LTD |
| Status | PLANNING |
| Scale | 1:50 |
| Drawing Size | A1 |
| Drawn By | WH |
| Checked By | GH |
| Date | JUN 15 |
| Drawing Title | LANDSCAPING DETAILS |
| Job-Dwg No | 0869-06 |
| Rev | - |

THE HARRIS PARTNERSHIP WAKEFIELD
2 St. Johns North, Wakefield, WF1 3QA
t. 01924 291 800 f. 01924 290 072

THE HARRIS PARTNERSHIP MANCHESTER
2nd Floor, Corven Warehouse,
77 Dale Street, Manchester, M1 2HG
t. 0161 238 8555 t. 0161 244 5809

THE HARRIS PARTNERSHIP MILTON KEYNES
The Old Rectory, 79 High Street
Newport Pagnell, MK16 0AB
t. 01908 211 577 t. 01908 211 722

THE HARRIS PARTNERSHIP READING
101 London Road, Reading, RG1 5BY
t. 0118 930 7700 f. 0118 956 8642

THE HARRIS PARTNERSHIP
ARCHITECTS
www.harrispartnership.com

This drawing is copyright and may not be reproduced in whole or part without written authority. Do not scale off this drawing.