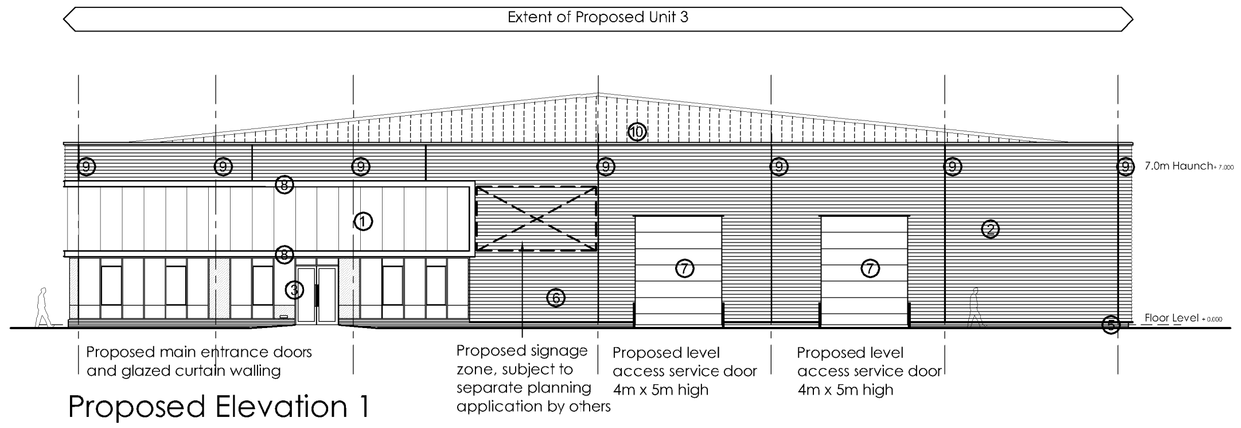

Proposed Elevation 1

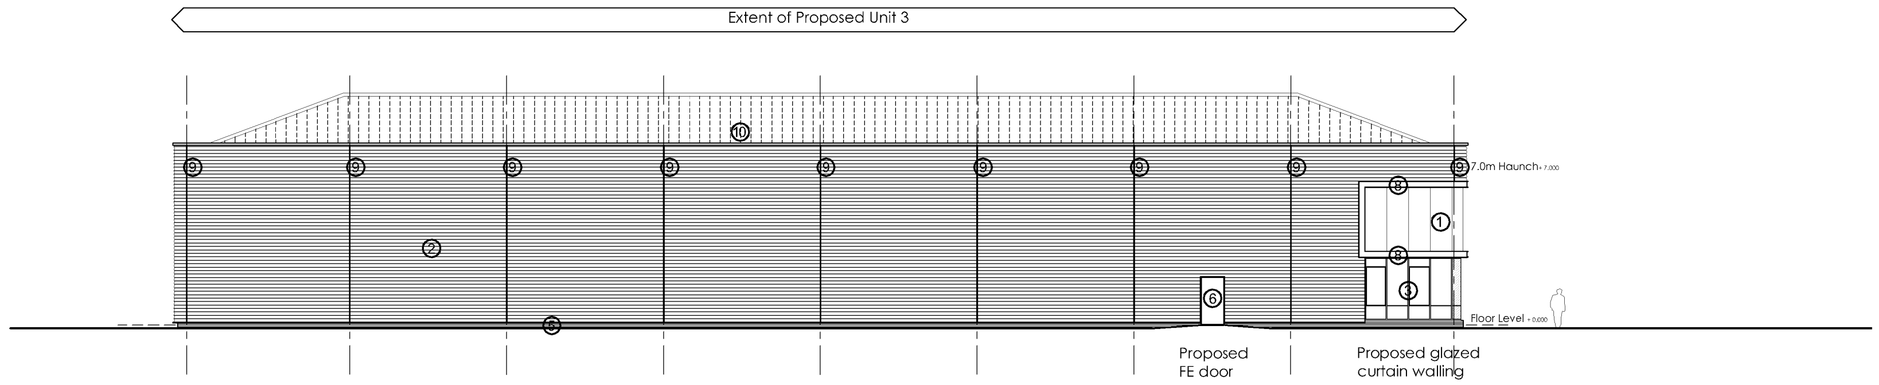

Proposed Elevation 2

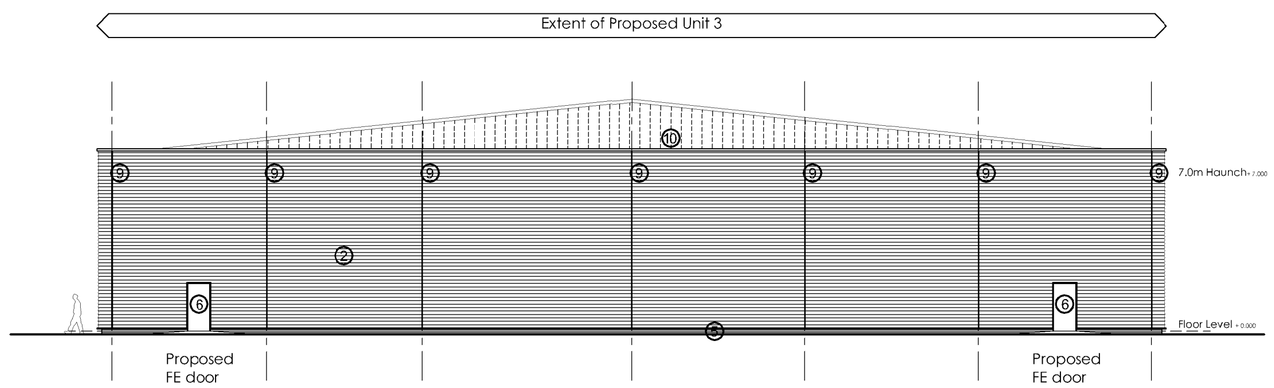

Proposed Elevation 3

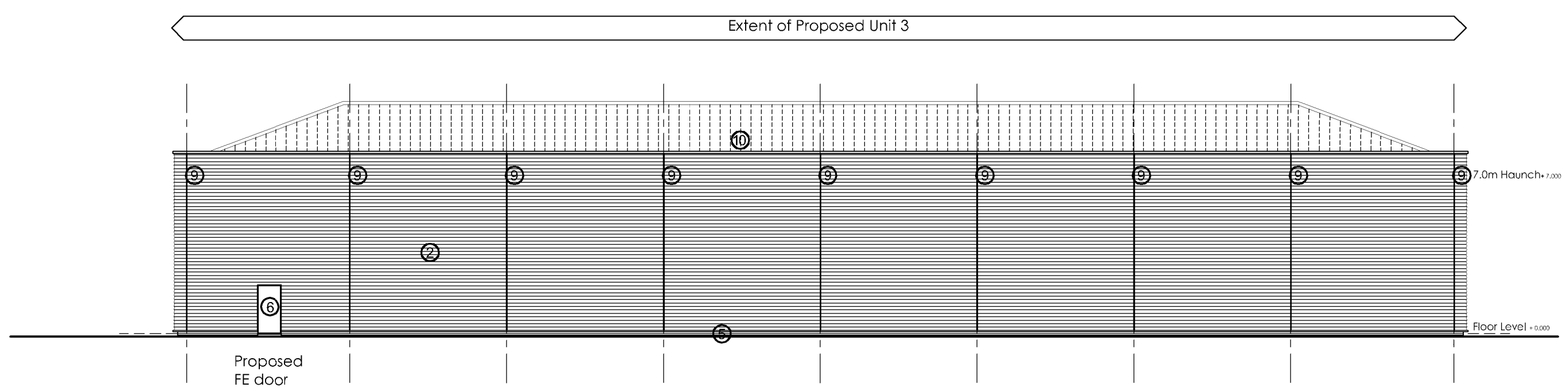

Proposed Elevation 4

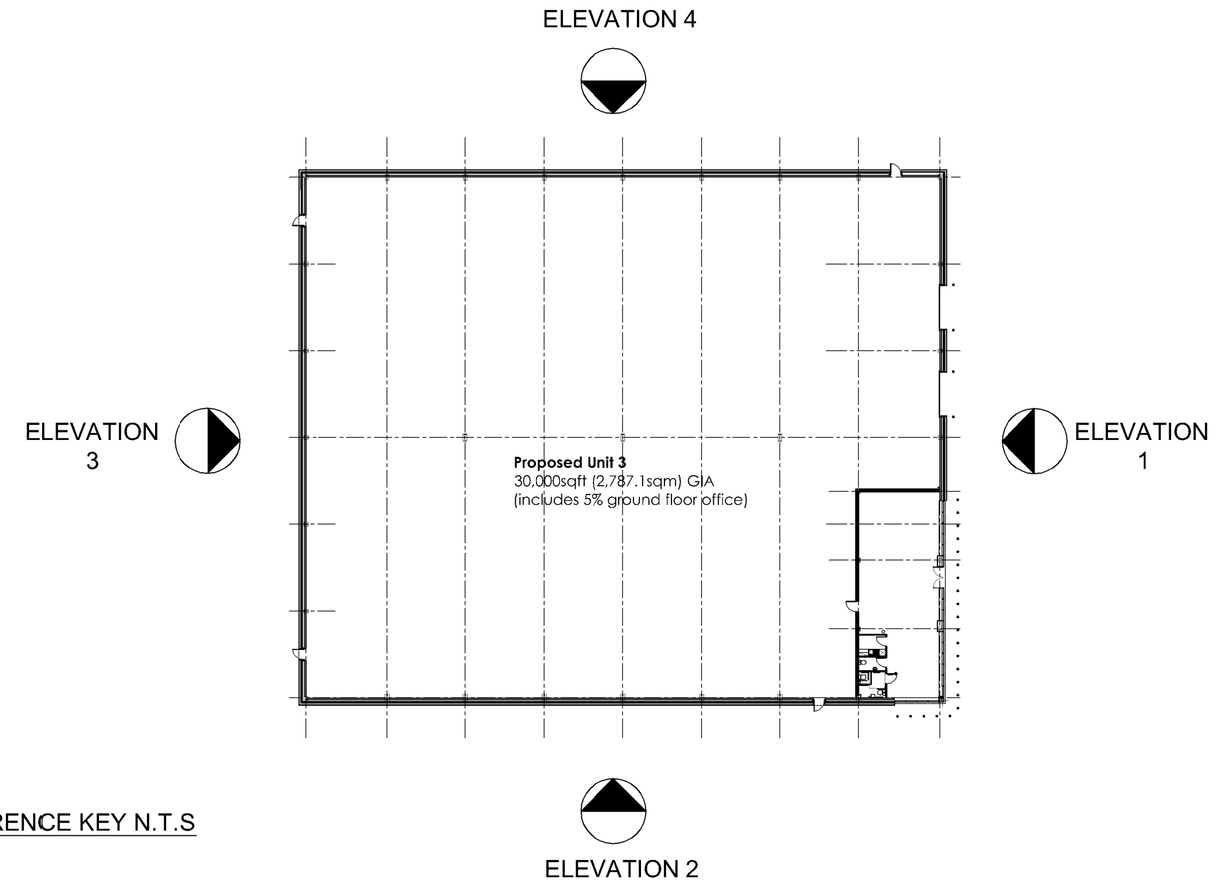

REFERENCE KEY N.T.S

EXTERNAL MATERIALS SPECIFICATION:

WALLS:

1 - KS1000WL KINGSPAN WALL-LITE CLADDING SYSTEM VERTICALLY LAID.
COLOUR BLUE

2 - KINGSPAN CURVEWALL KS1000 CW or EUROCLAD SINUSOIDAL PROFILE COMPOSITE CLADDING HORIZONTALLY LAID
COLOUR SILVER RAL 9006

3 - TECHNAL MX SSG DOUBLE GLAZED DOORS & SCREENS TO INCLUDE LOW E-COATING TO ALL GLAZING.

4 - ALL OPENINGS AND EXTERNAL CORNERS TO HAVE EUROCLAD STANDARD HR TRIMS TO SUIT EUROCLAD CLADDING COLOUR SILVER RAL 9006

5 - SMOOTH BLACK ENGINEERING PLINTH BRICKWORK WITH PRE-COLOURED BLACK MORTAR

6 - POWDER COATED STEEL DOORS
COLOUR RAL 7016:

7 - P.P.C SECTIONAL UP-AND-OVER SERVICE DOORS
COLOUR SILVER RAL 9006

8 - METTALINE FEATURE BEAM PROFILED EDGE TRIM.
COLOUR ANTHRACITE RAL 7016

9 - EUROCLAD CLADDING TO CLADDING JUNCTION

ROOF:
10 - COMPOSITE PROFILE METAL ROOF OR BUILT UP CLADDING SYSTEM.
COLOUR GOOSEWING GREY BS 10A-05

SCALE 1 : 200
SCALE 1 : 1

0m 5m 10m 15m 20m

0m 10mm 20mm 30mm 40mm 50mm 60mm 70mm 80mm 90mm 100mm

Rev	Date	Description	Rev By	Chk'd By
C	12.01.15	Cladding specification revised	AJB	JMR
B	12.01.15	Signage zone added	AJB	JMR
A	07.01.15	Roof specification updated at clients request	AJB	JMR

Project Title	Proposed Development Dearne Valley Parkway Barnsley
Client	Harworth Estates
Status	Reserved Matters
Scale	1/200
Drawing Size	A1
Drawn By	IP
Checked By	JAMES I
Date	Dec/14
Drawing Title	Proposed Unit 3 Elevations
Job-Dwg No	11462A-117
Rev	C

THE HARRIS PARTNERSHIP WAKEFIELD
2 St. Johns North, Wakefield, WF1 3QA
t. 01924 291 800 f. 01924 290 072

THE HARRIS PARTNERSHIP MANCHESTER
2nd Floor, Carvers Warehouse,
77 Dale Street, Manchester, M1 2HG
t. 0161 238 8555 f. 0161 244 5809

THE HARRIS PARTNERSHIP MILTON KEYNES
The Old Rectory, 79 High Street
Newport Pagnell, MK16 8AB
t. 01908 211 577 f. 01908 211 722

THE HARRIS PARTNERSHIP READING
101 London Road, Reading, RG1 5BY
t. 0118 950 7700 f. 0118 956 8642

THE HARRIS PARTNERSHIP
ARCHITECTS
www.harrispartnership.com

CAD file reference J:\11001-12000\11462A\17.0

This drawing is copyright and may not be reproduced in whole or part without written authority. Do not scale off this drawing.