
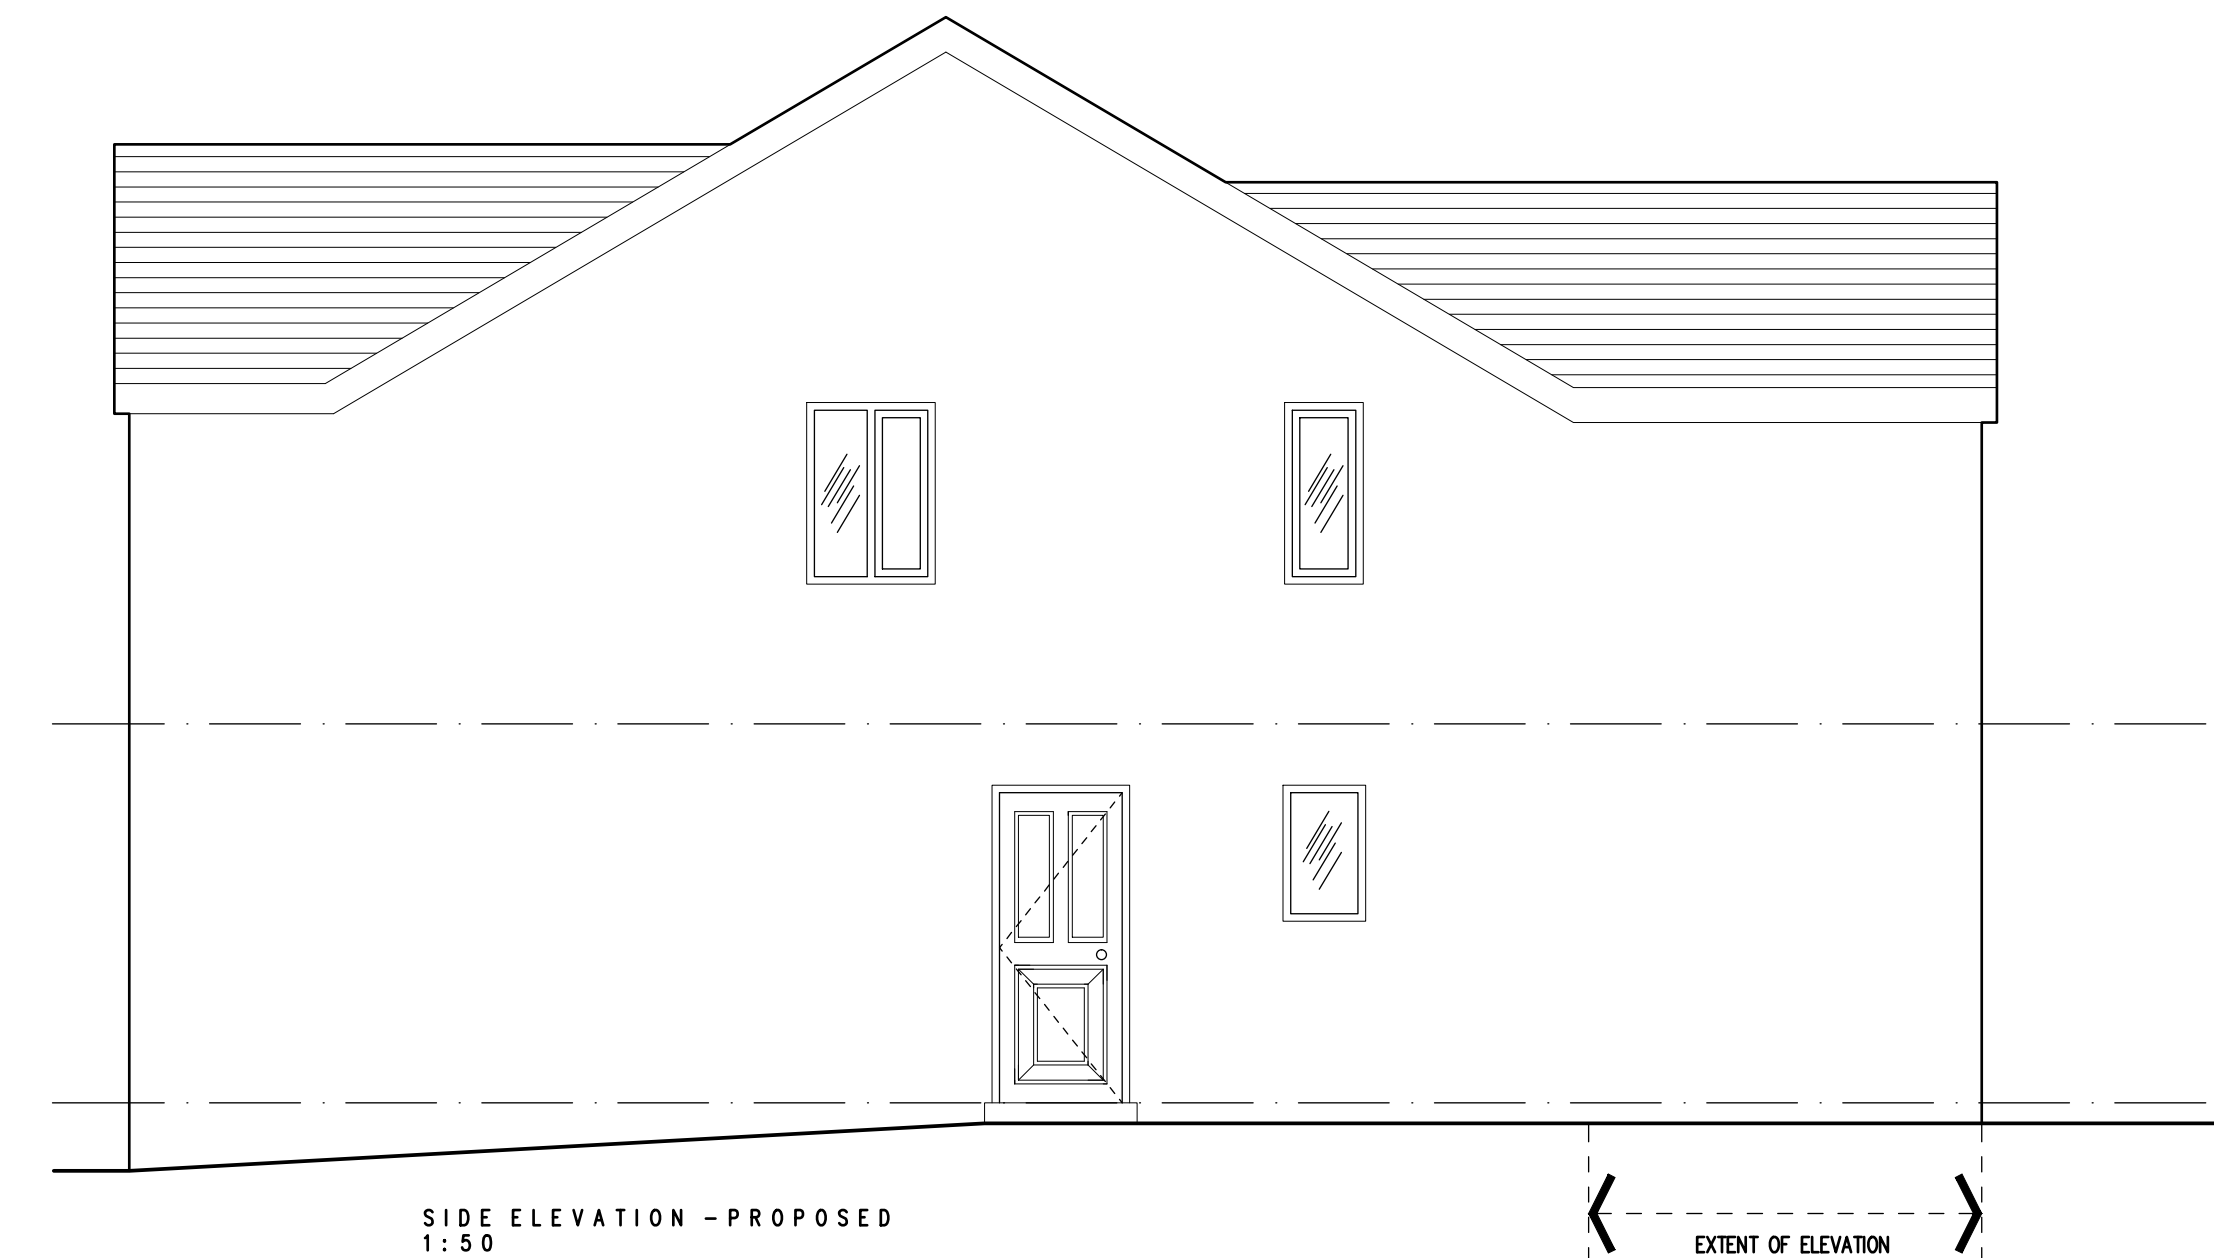
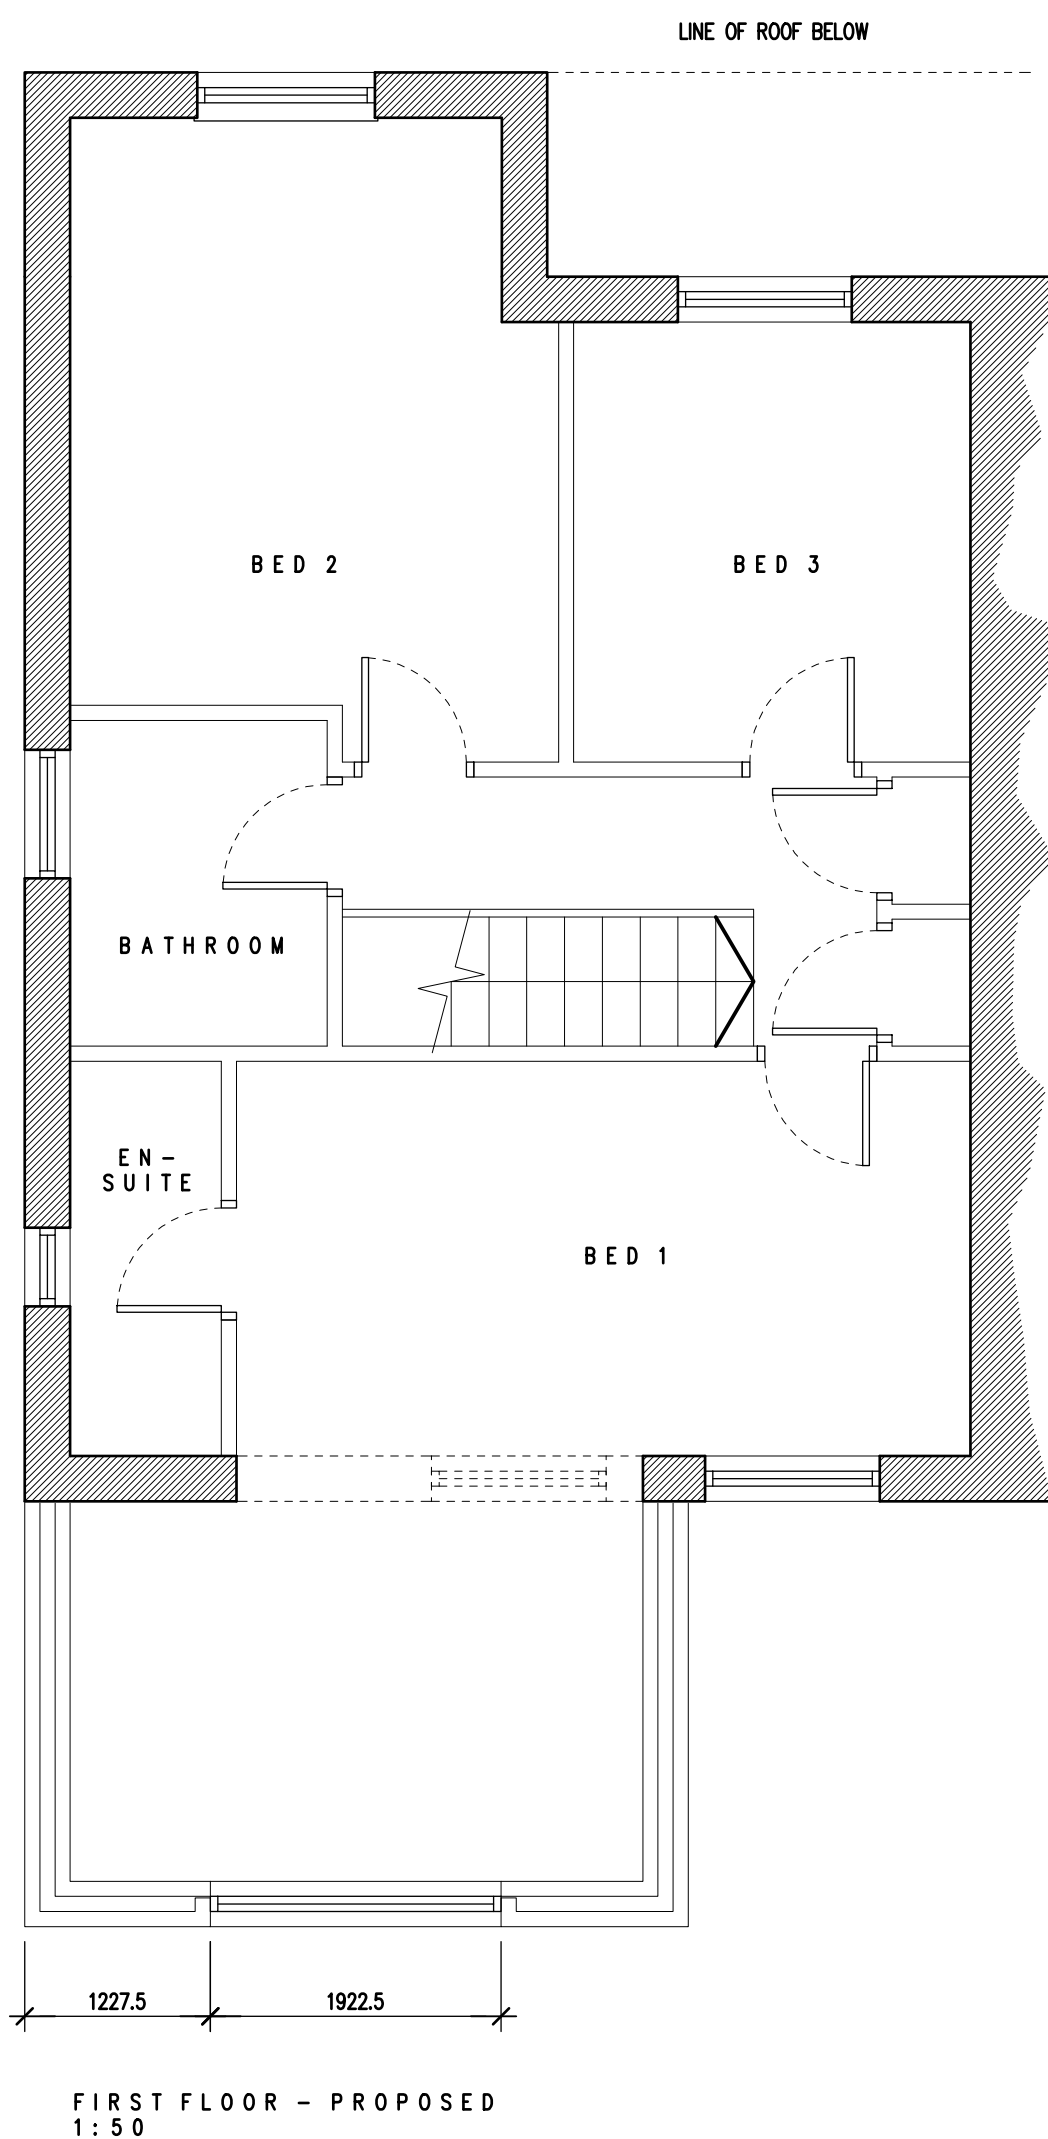
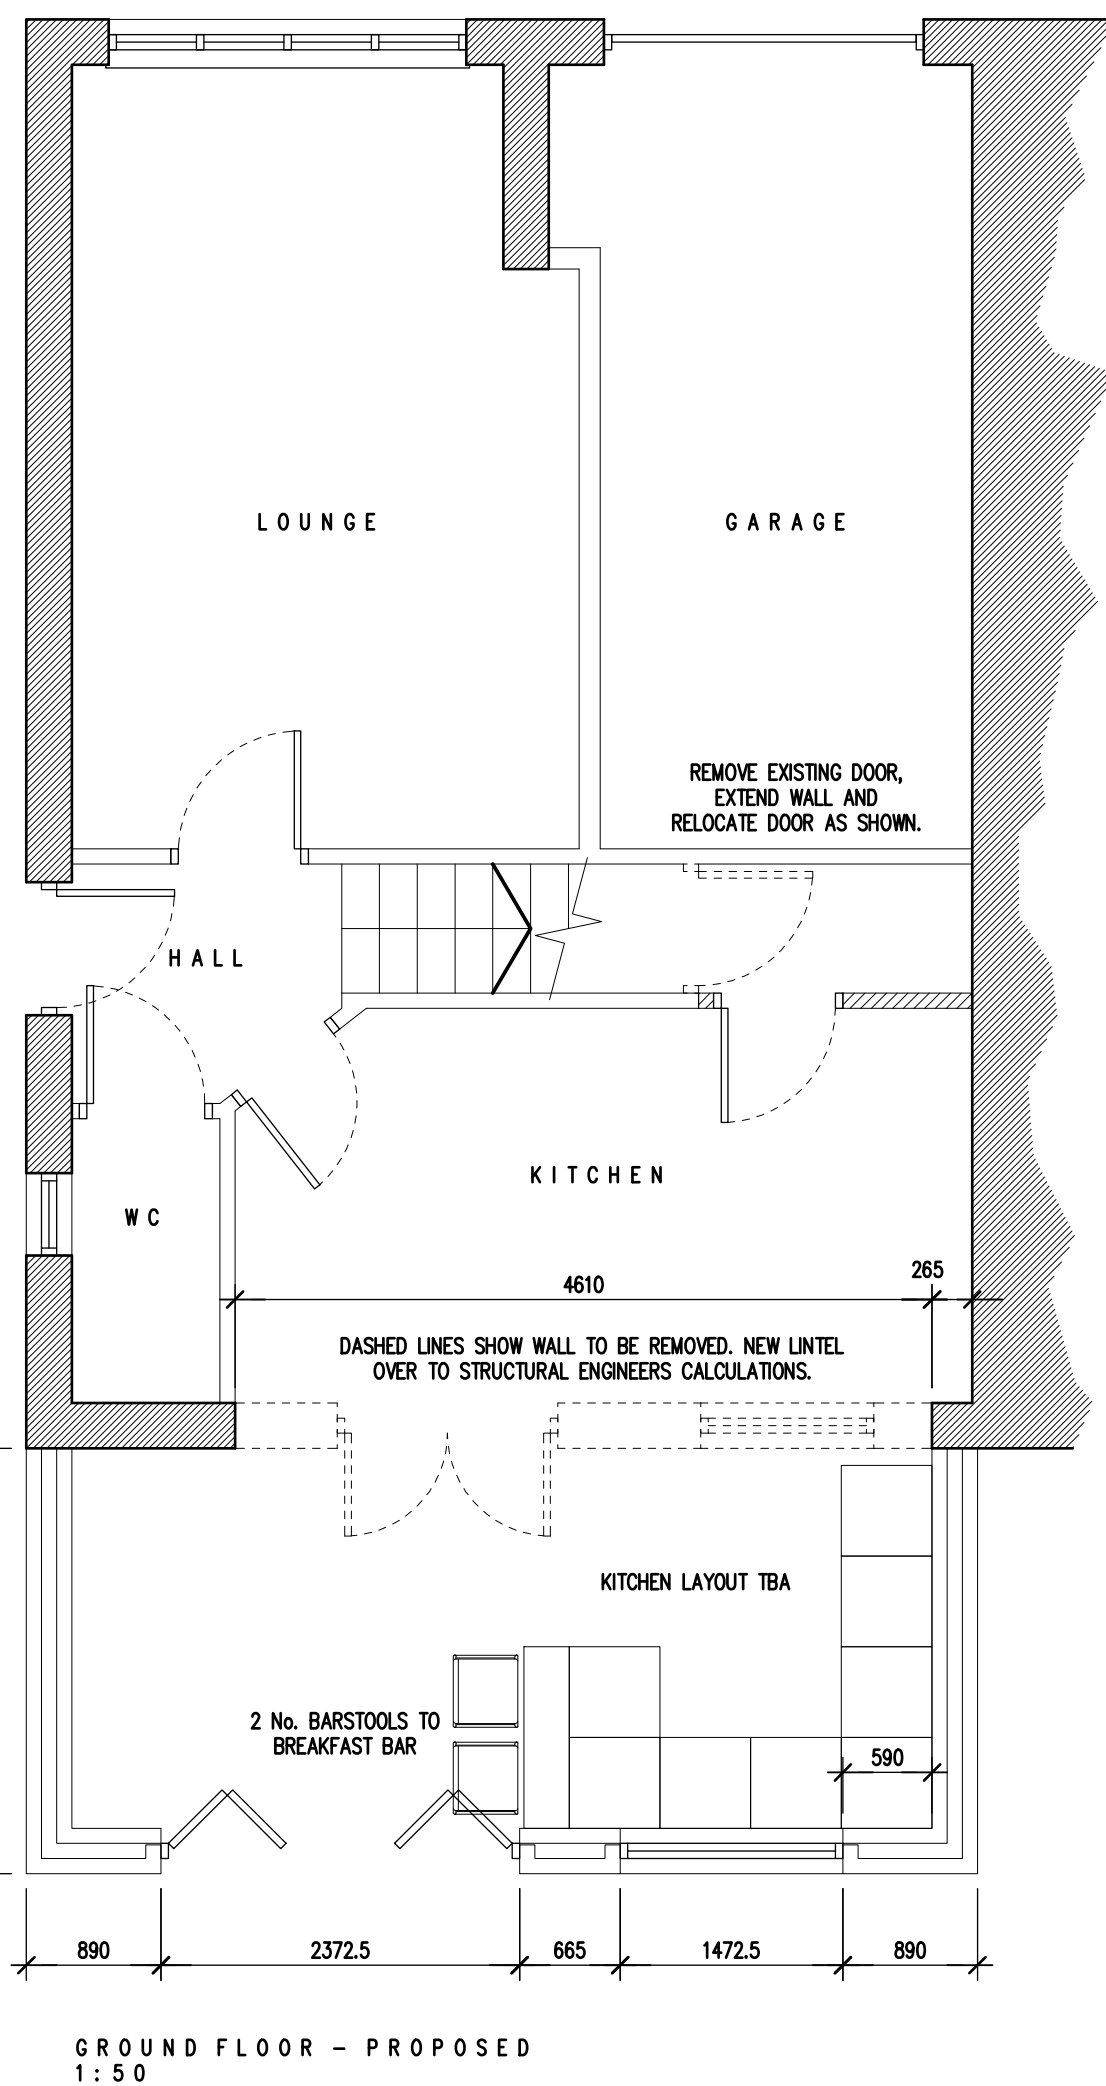
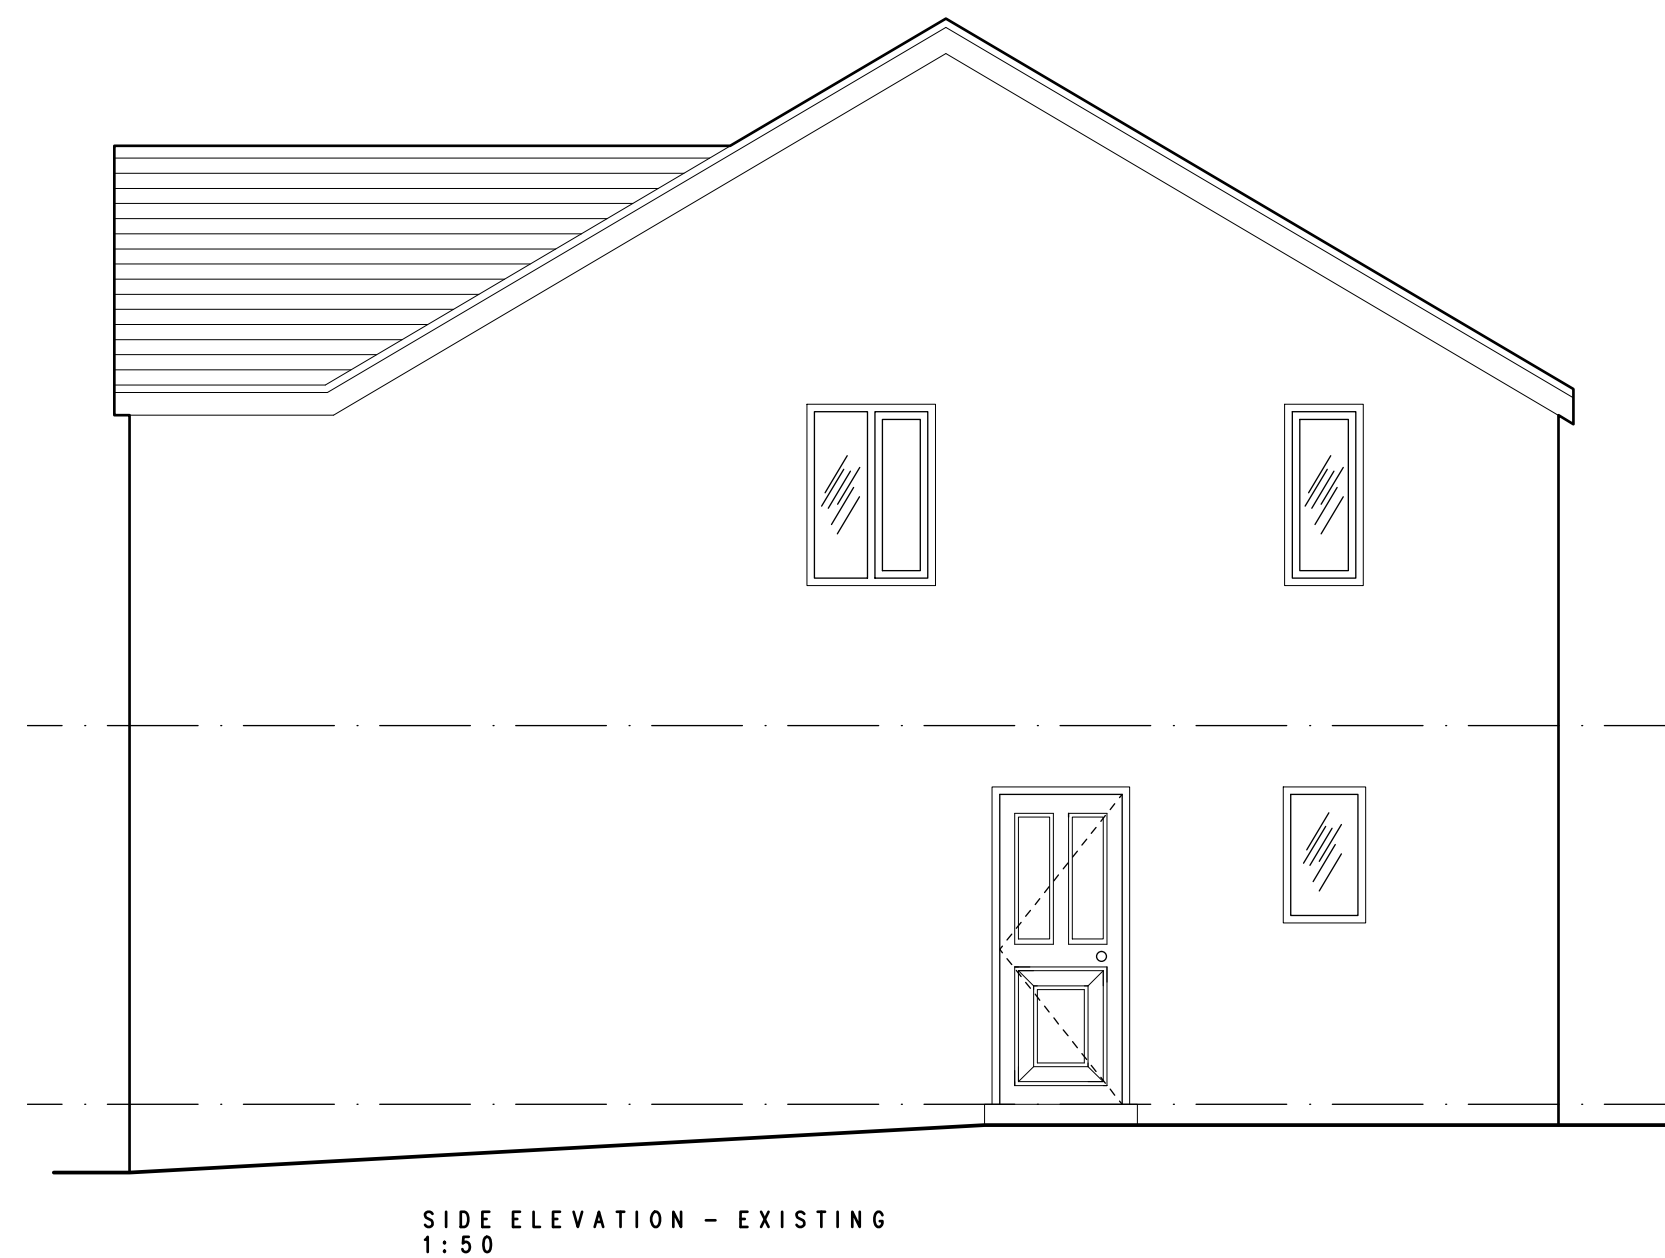
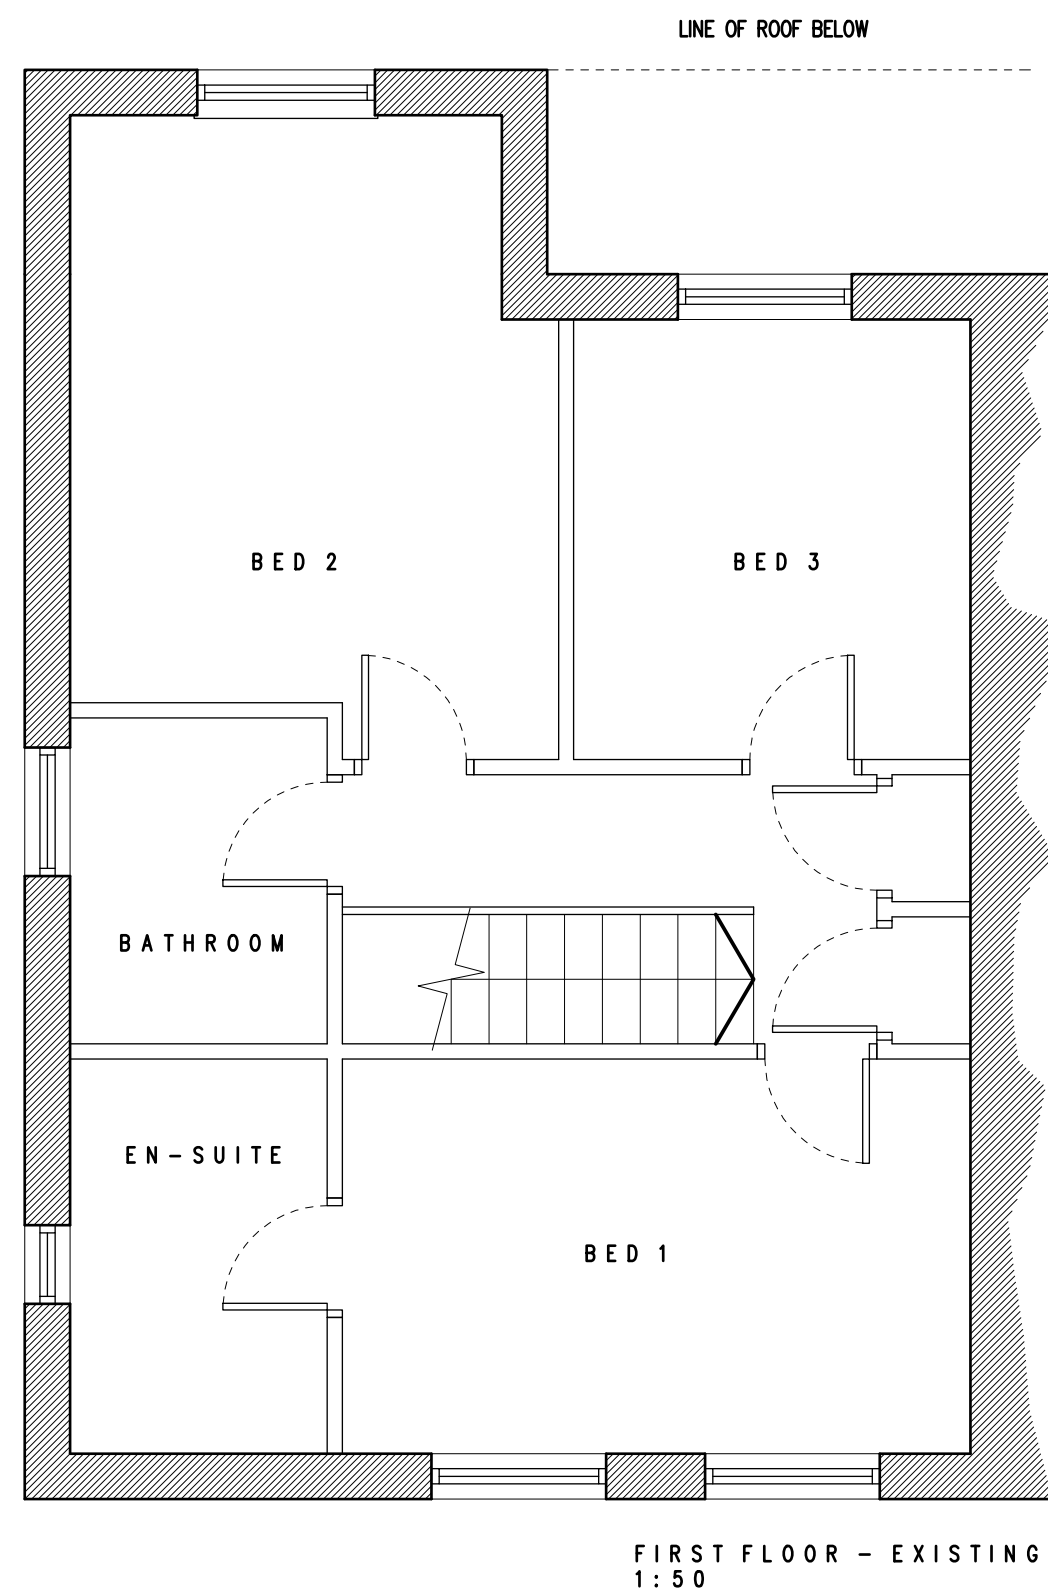


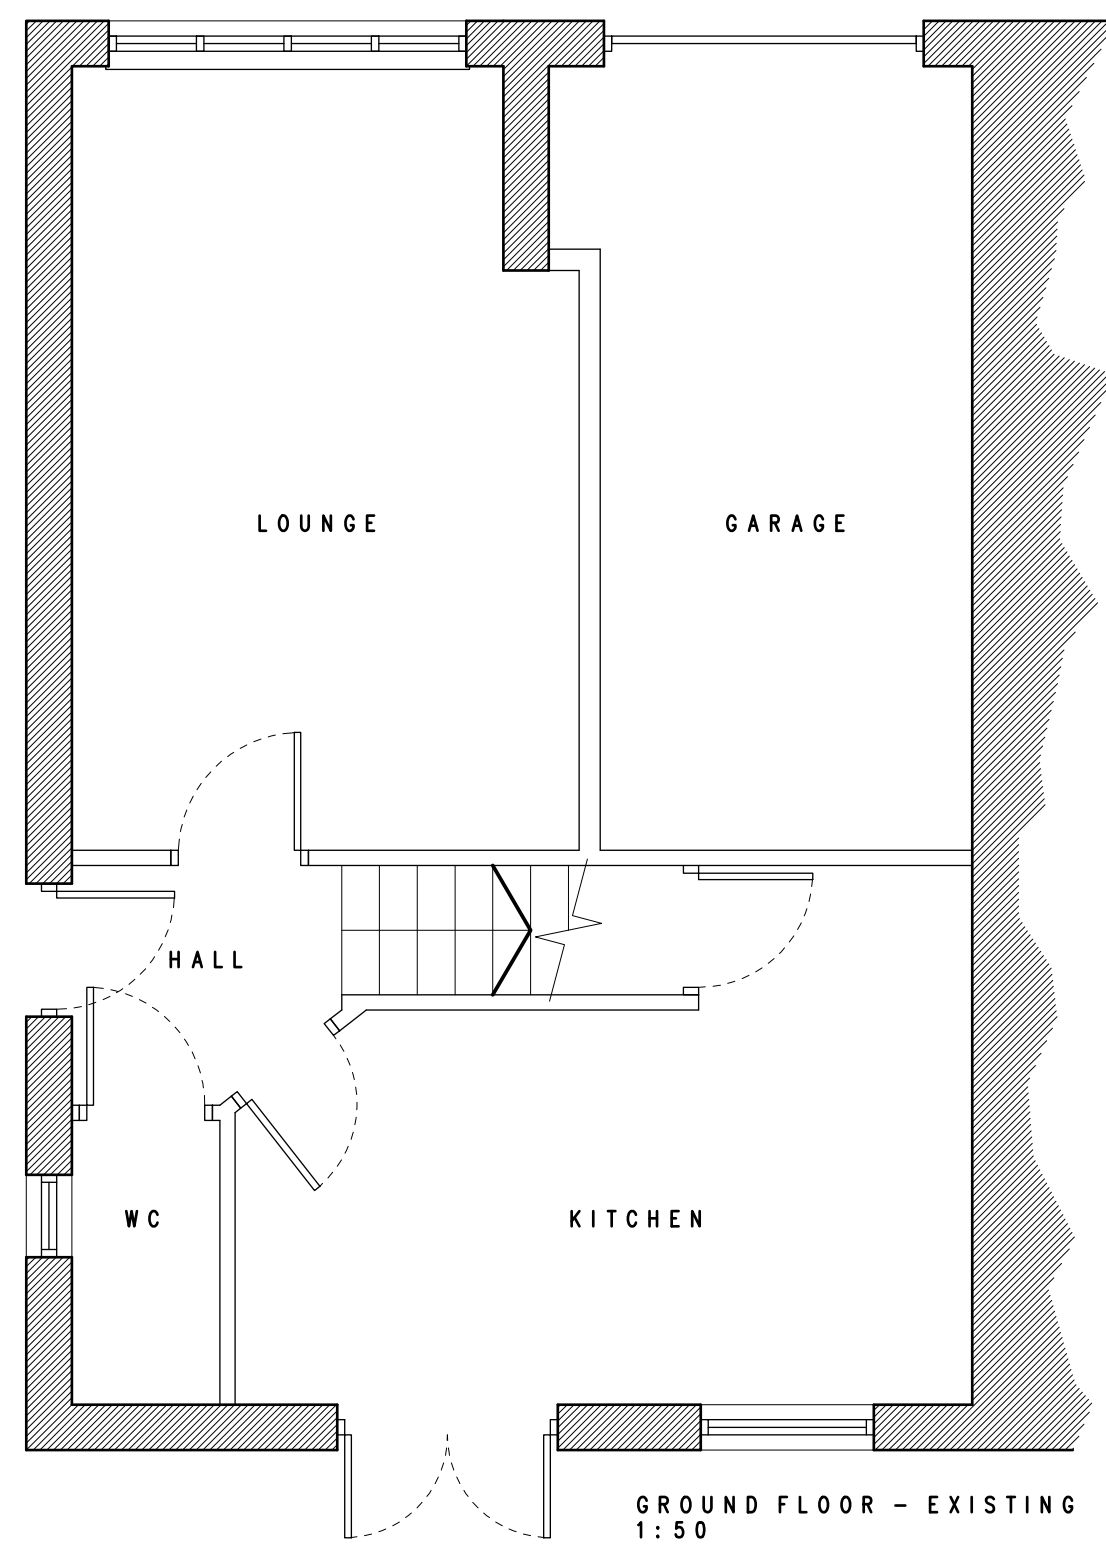

MATERIALS

ROOF
SLATE TILES TO MATCH EXISTING.

WALLS
BRICKWORK AS CLOSE A MATCH AS POSSIBLE TO EXISTING PROPERTY.

WINDOWS AND DOORS
RE USE EXISTING WINDOWS.

*ALL ABOVE MATERIALS TO LOCAL AUTHORITY APPROVAL.