


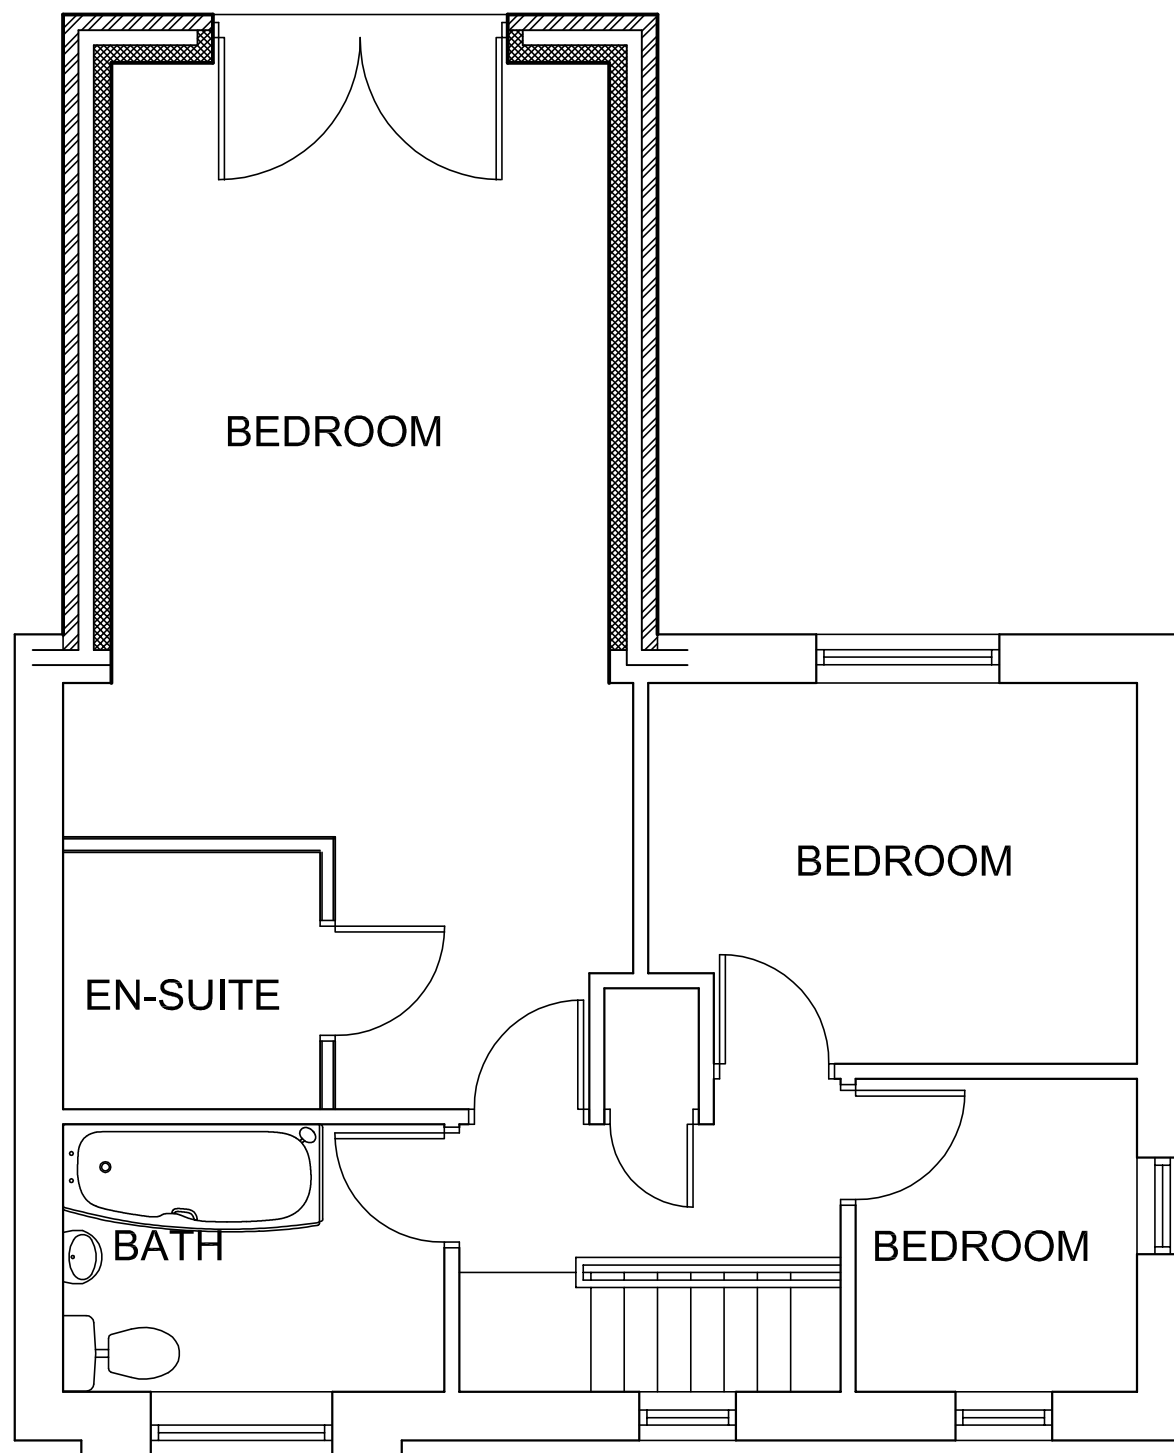

EXISTING FIRST FLOOR PLAN

Mr & Mrs S BAMFORD  
 16 BLACK HORSE DRIVE,  
 STIKSTONE COMMON, BARNSELEY

PROPOSED FIRST FLOOR PLAN  
 1:50 SEPT 10 BAMFORD 05