
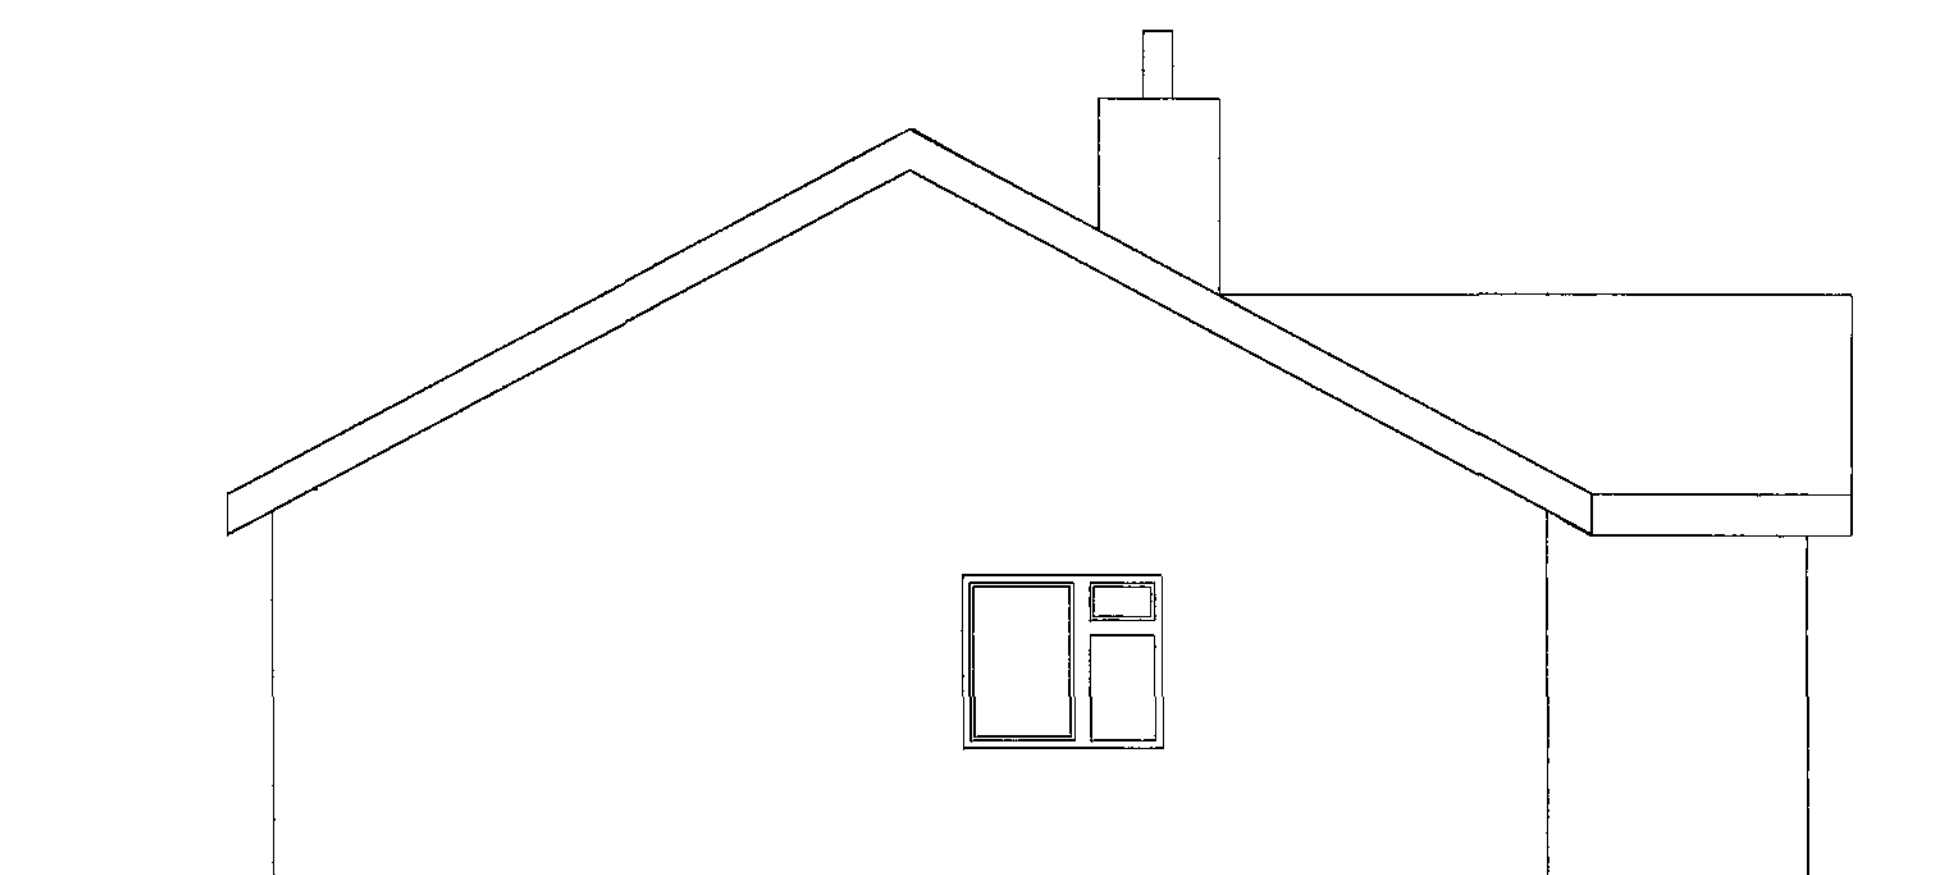
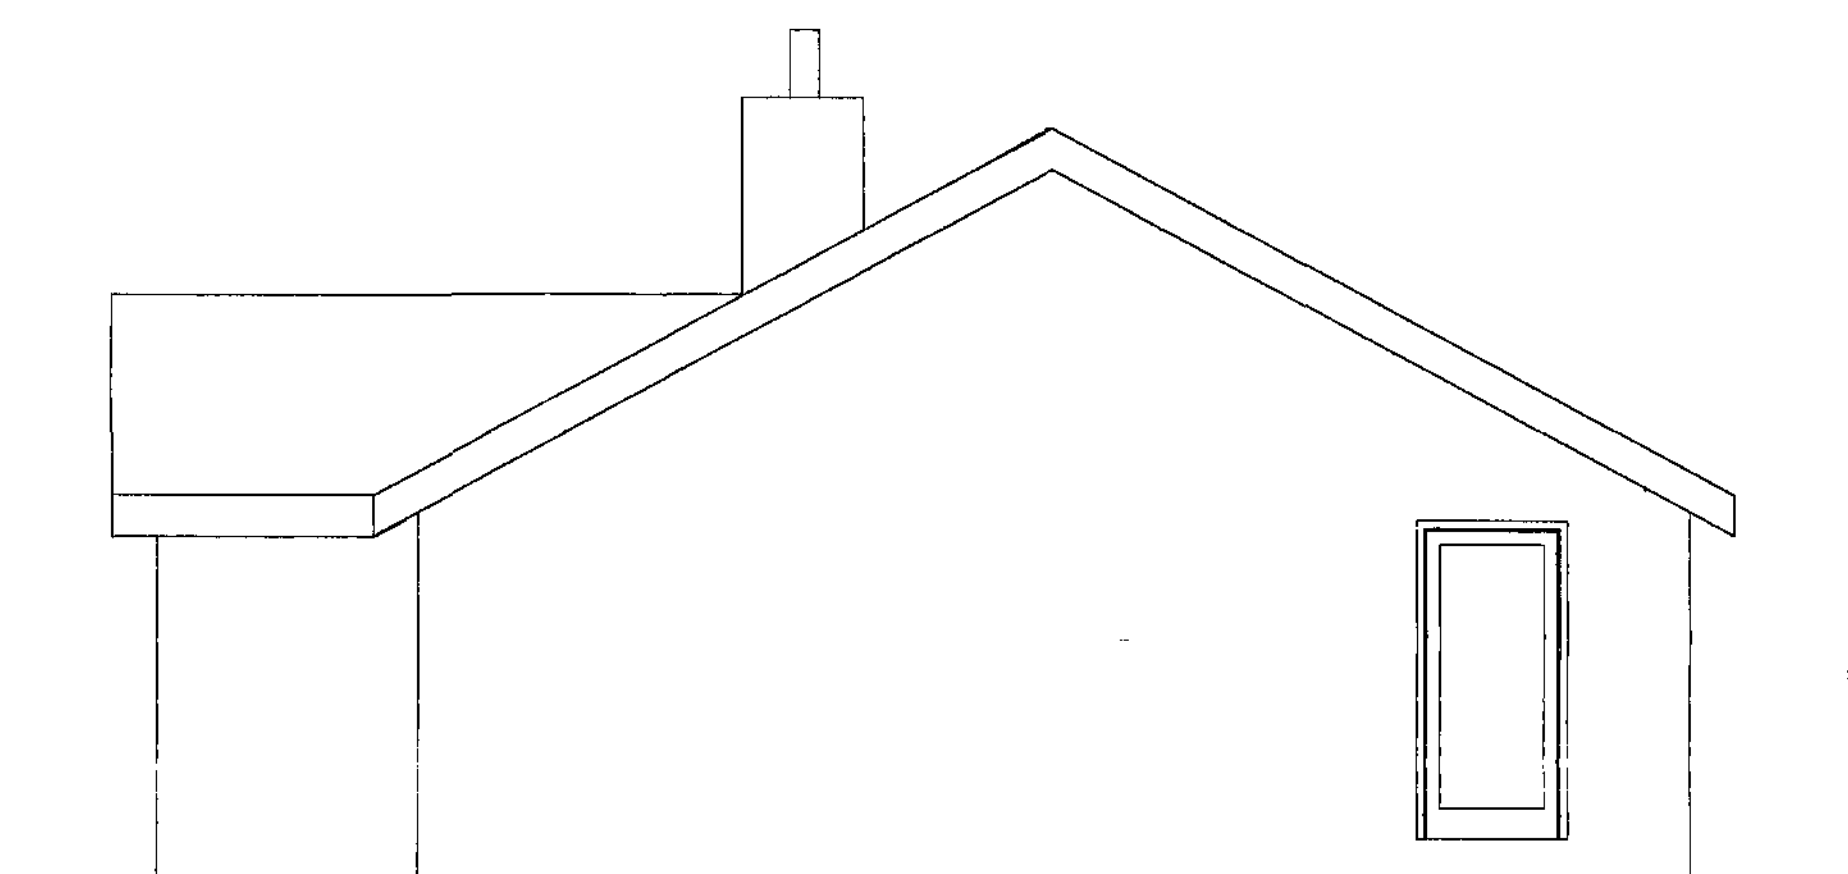
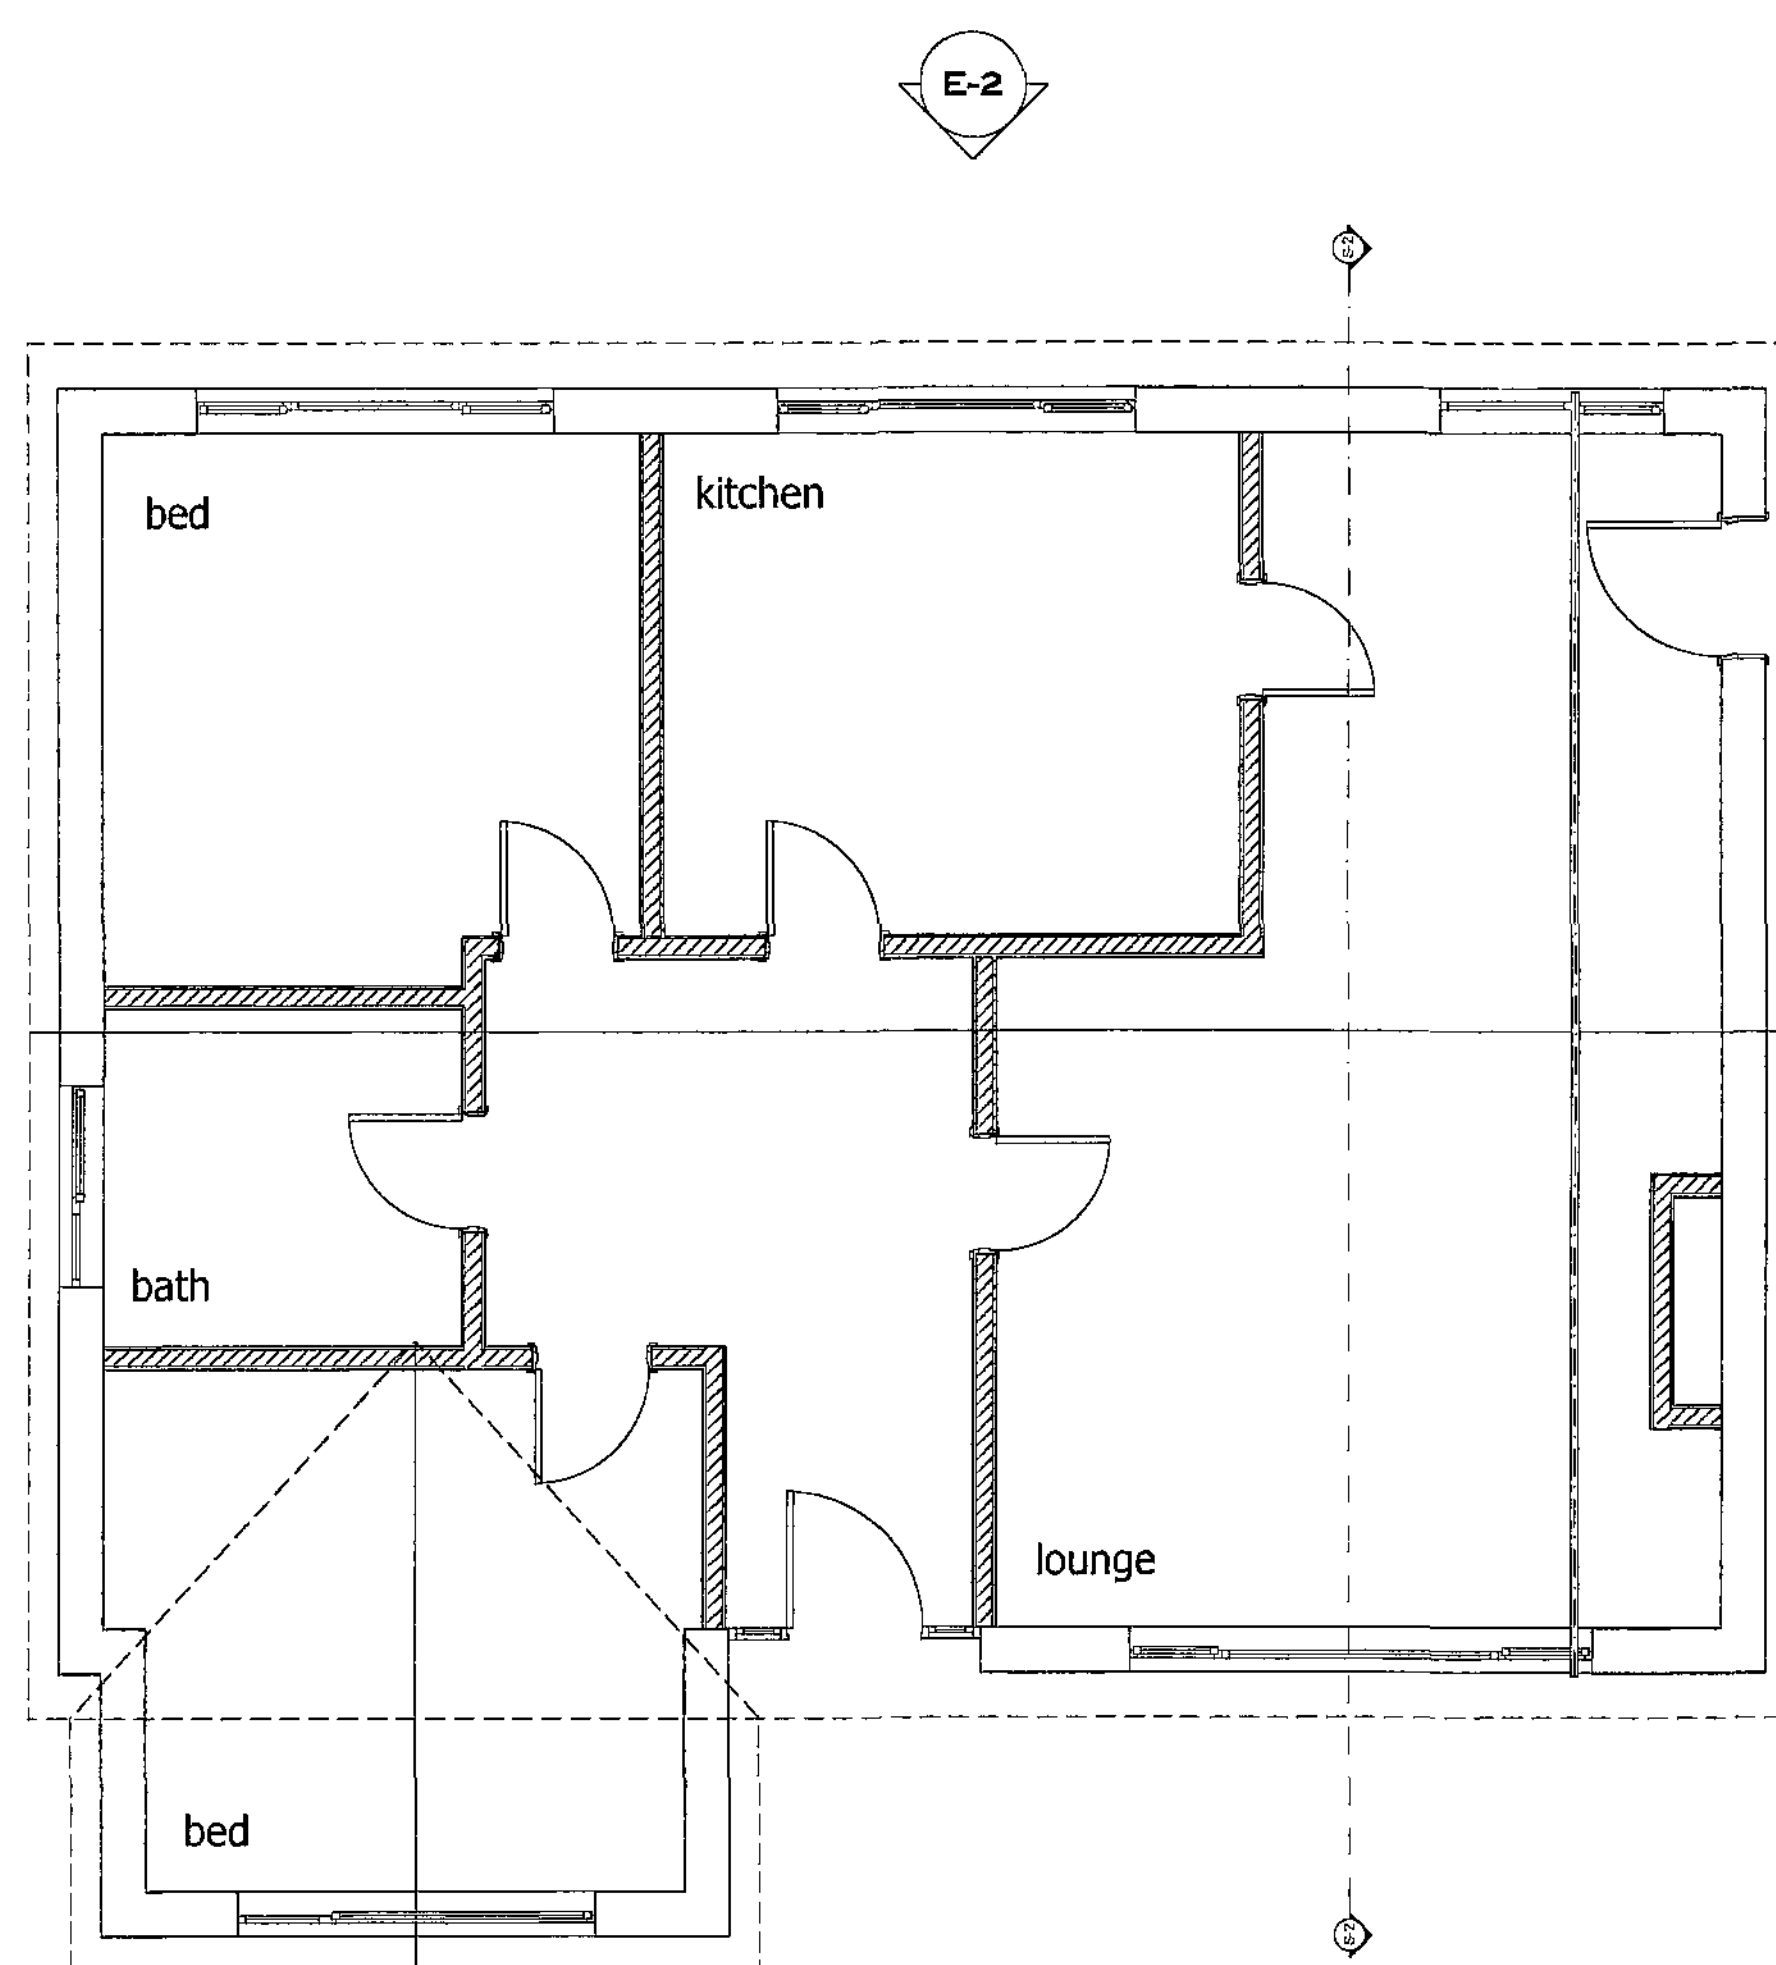


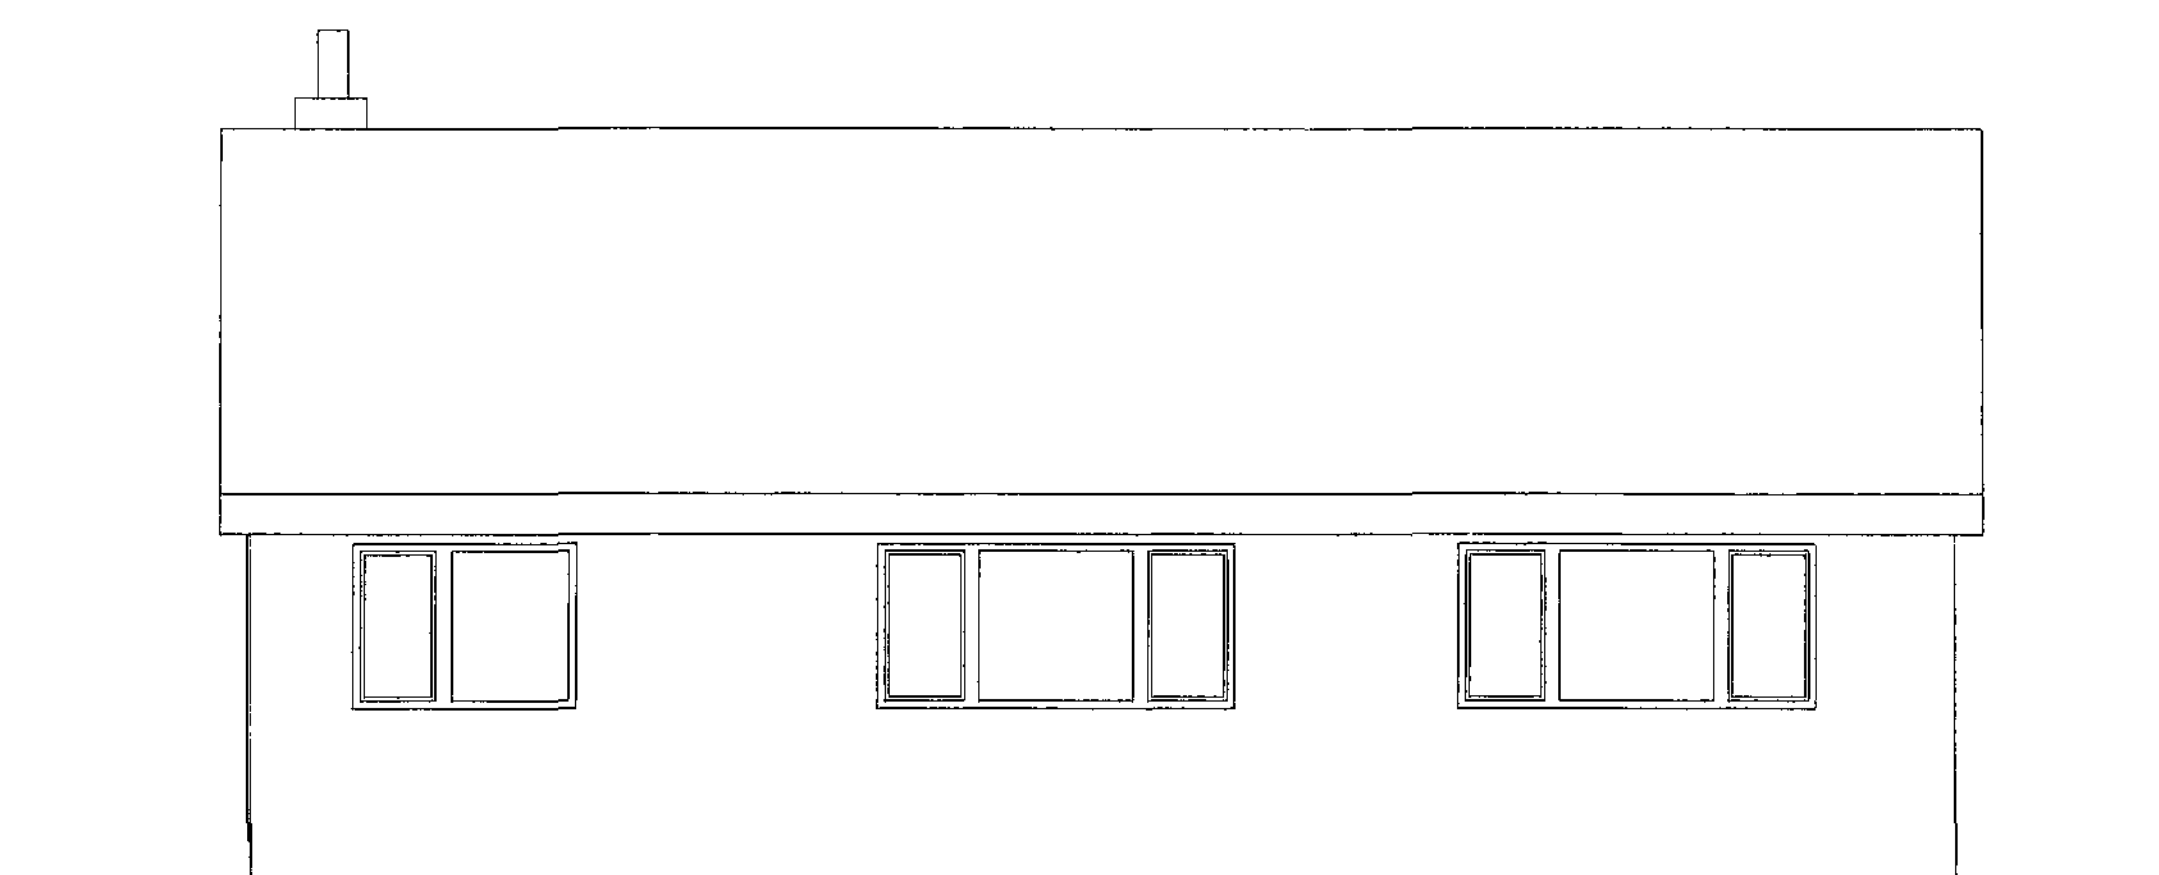

Rev:      Date      Revision Notes


**Client: Govan**

**Project: Proposed loft Conversion  
at 5 Rosehill Court, Barnsley**


**Drawing Title: As Existing Plans, &  
Elevations**



**Scale: 1:50      Date: 12/01/2011**

**Drawn By:      Rev:**

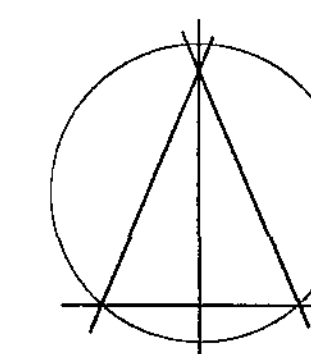


Alan Robinson  
Chartered Architect BA Dip Arch RIBA BSc (Hons)  
2 Gawber Road, Barnsley S75 2AF  
Tel/Fax 01226 286066  
Mob: 07947808933

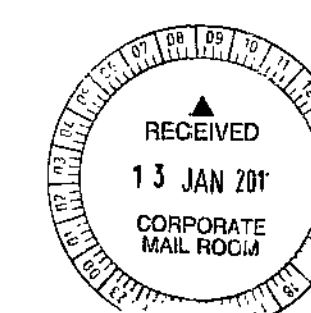


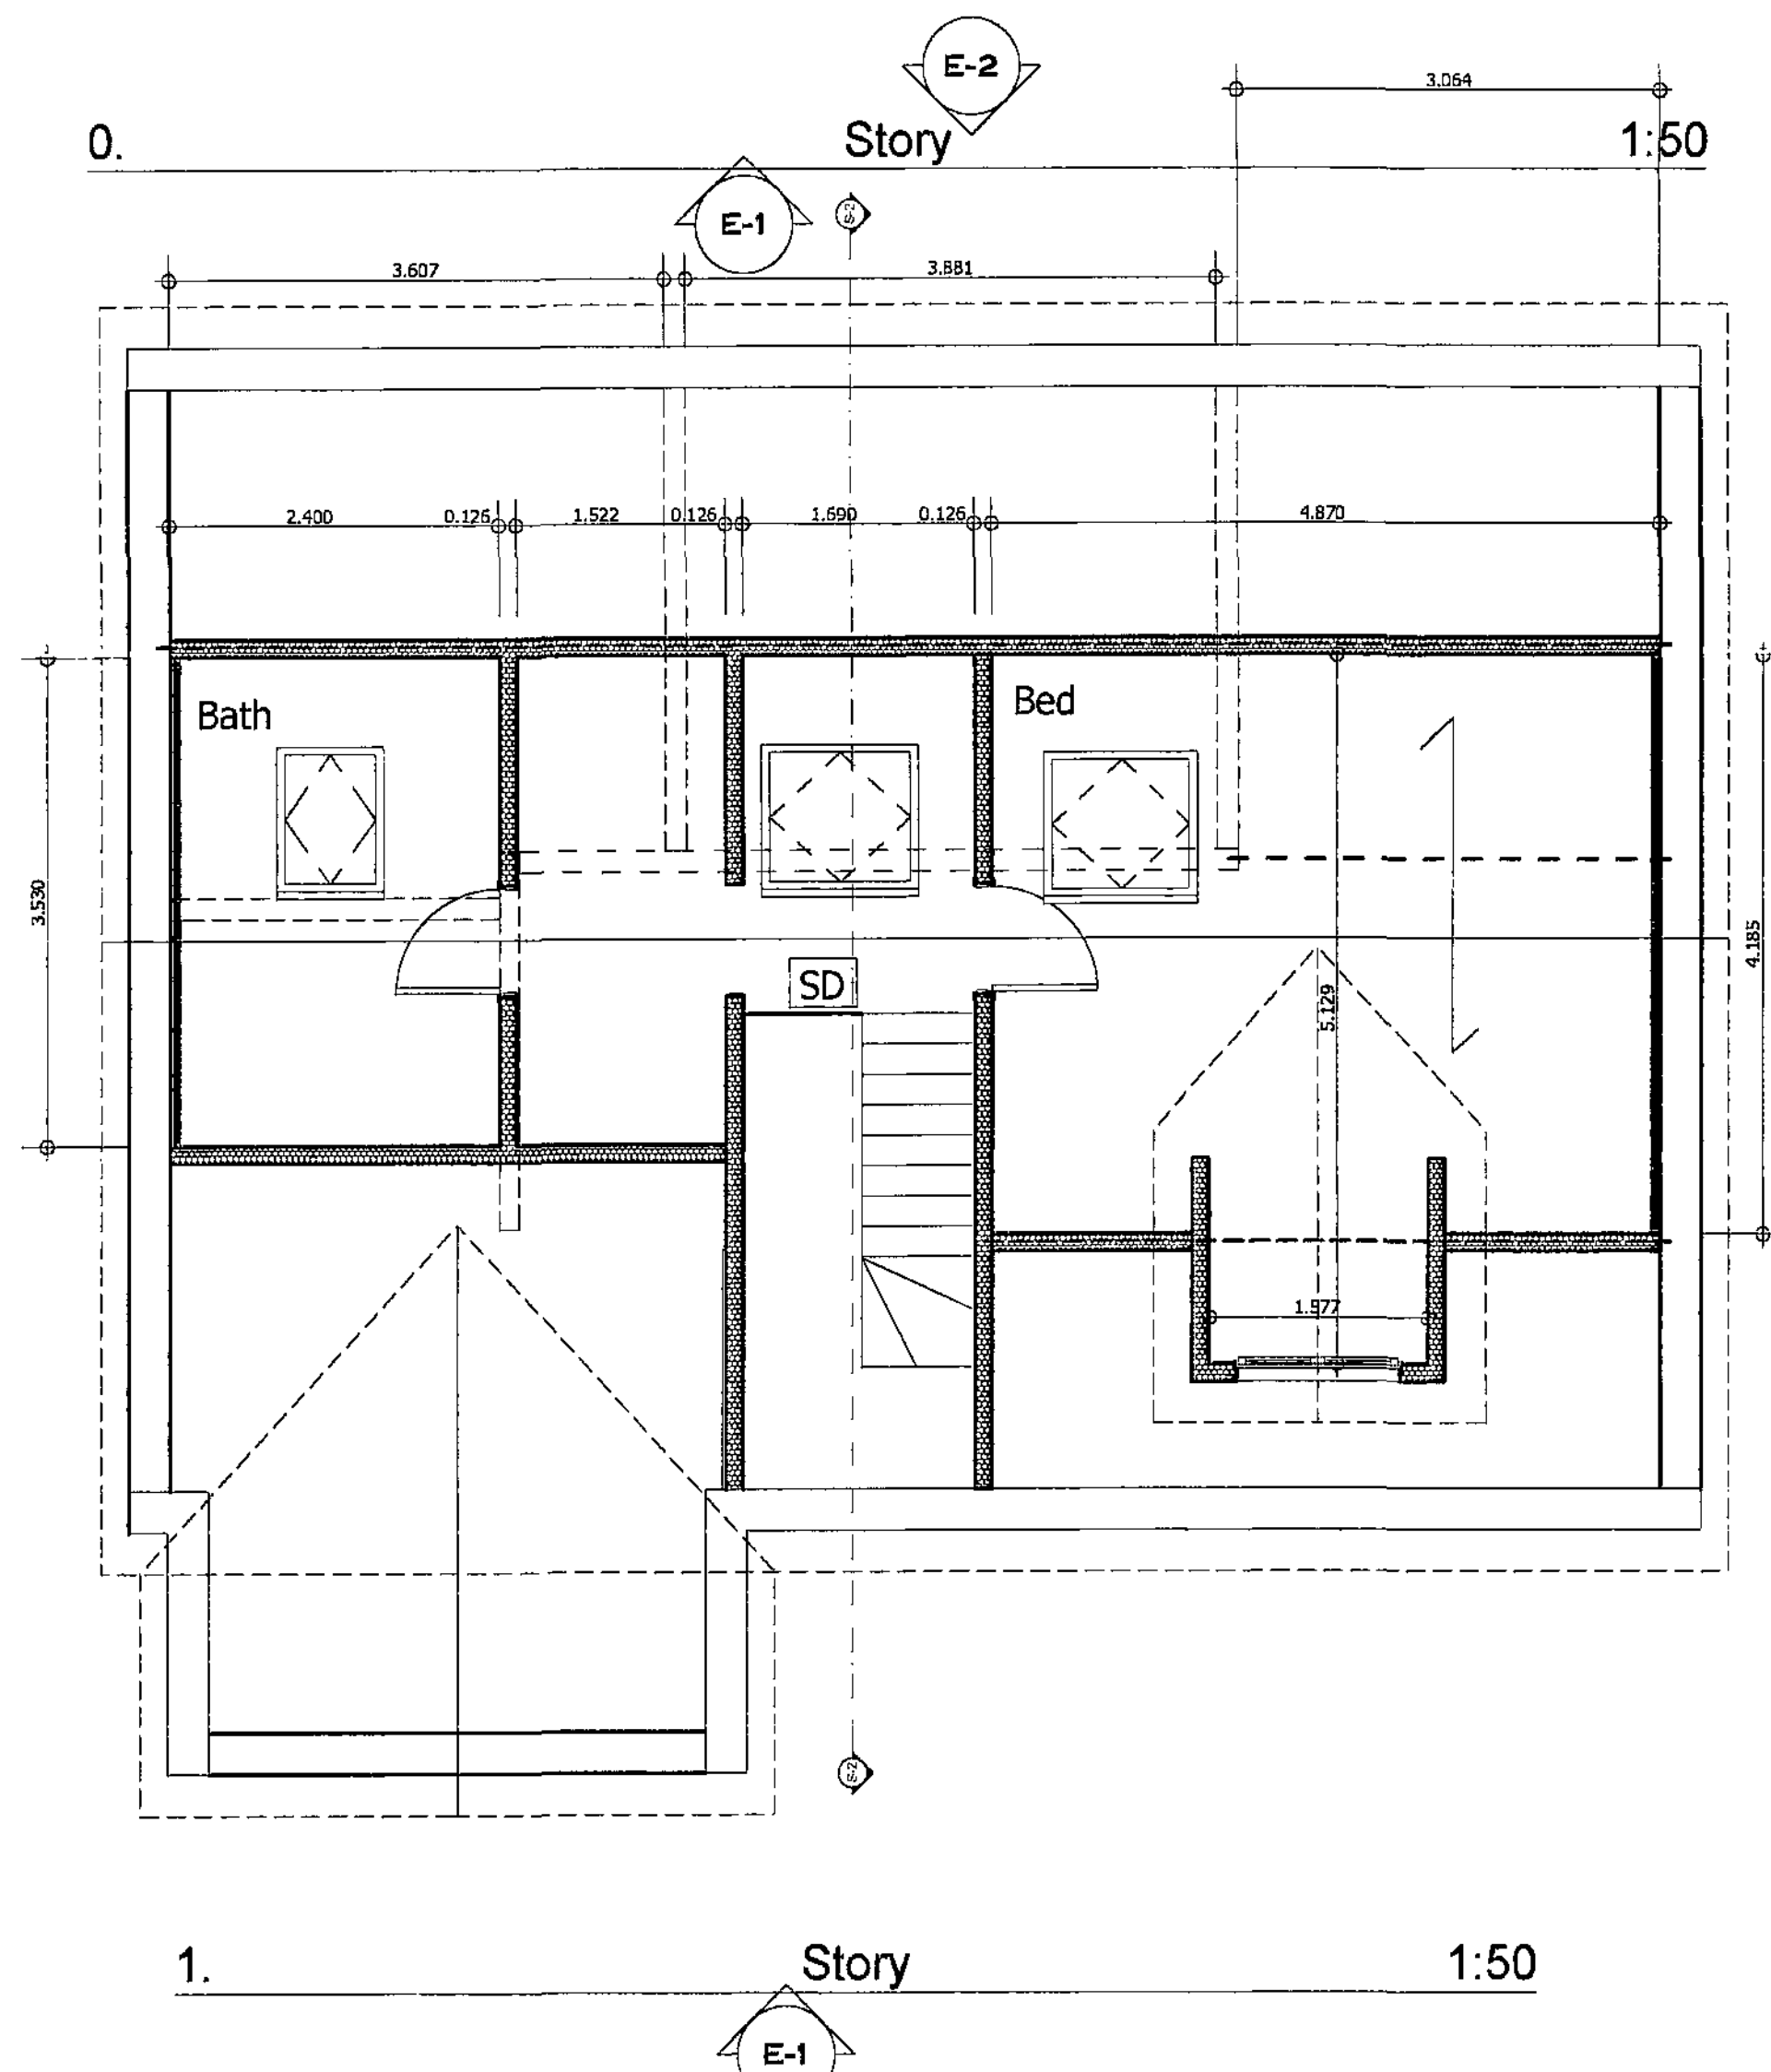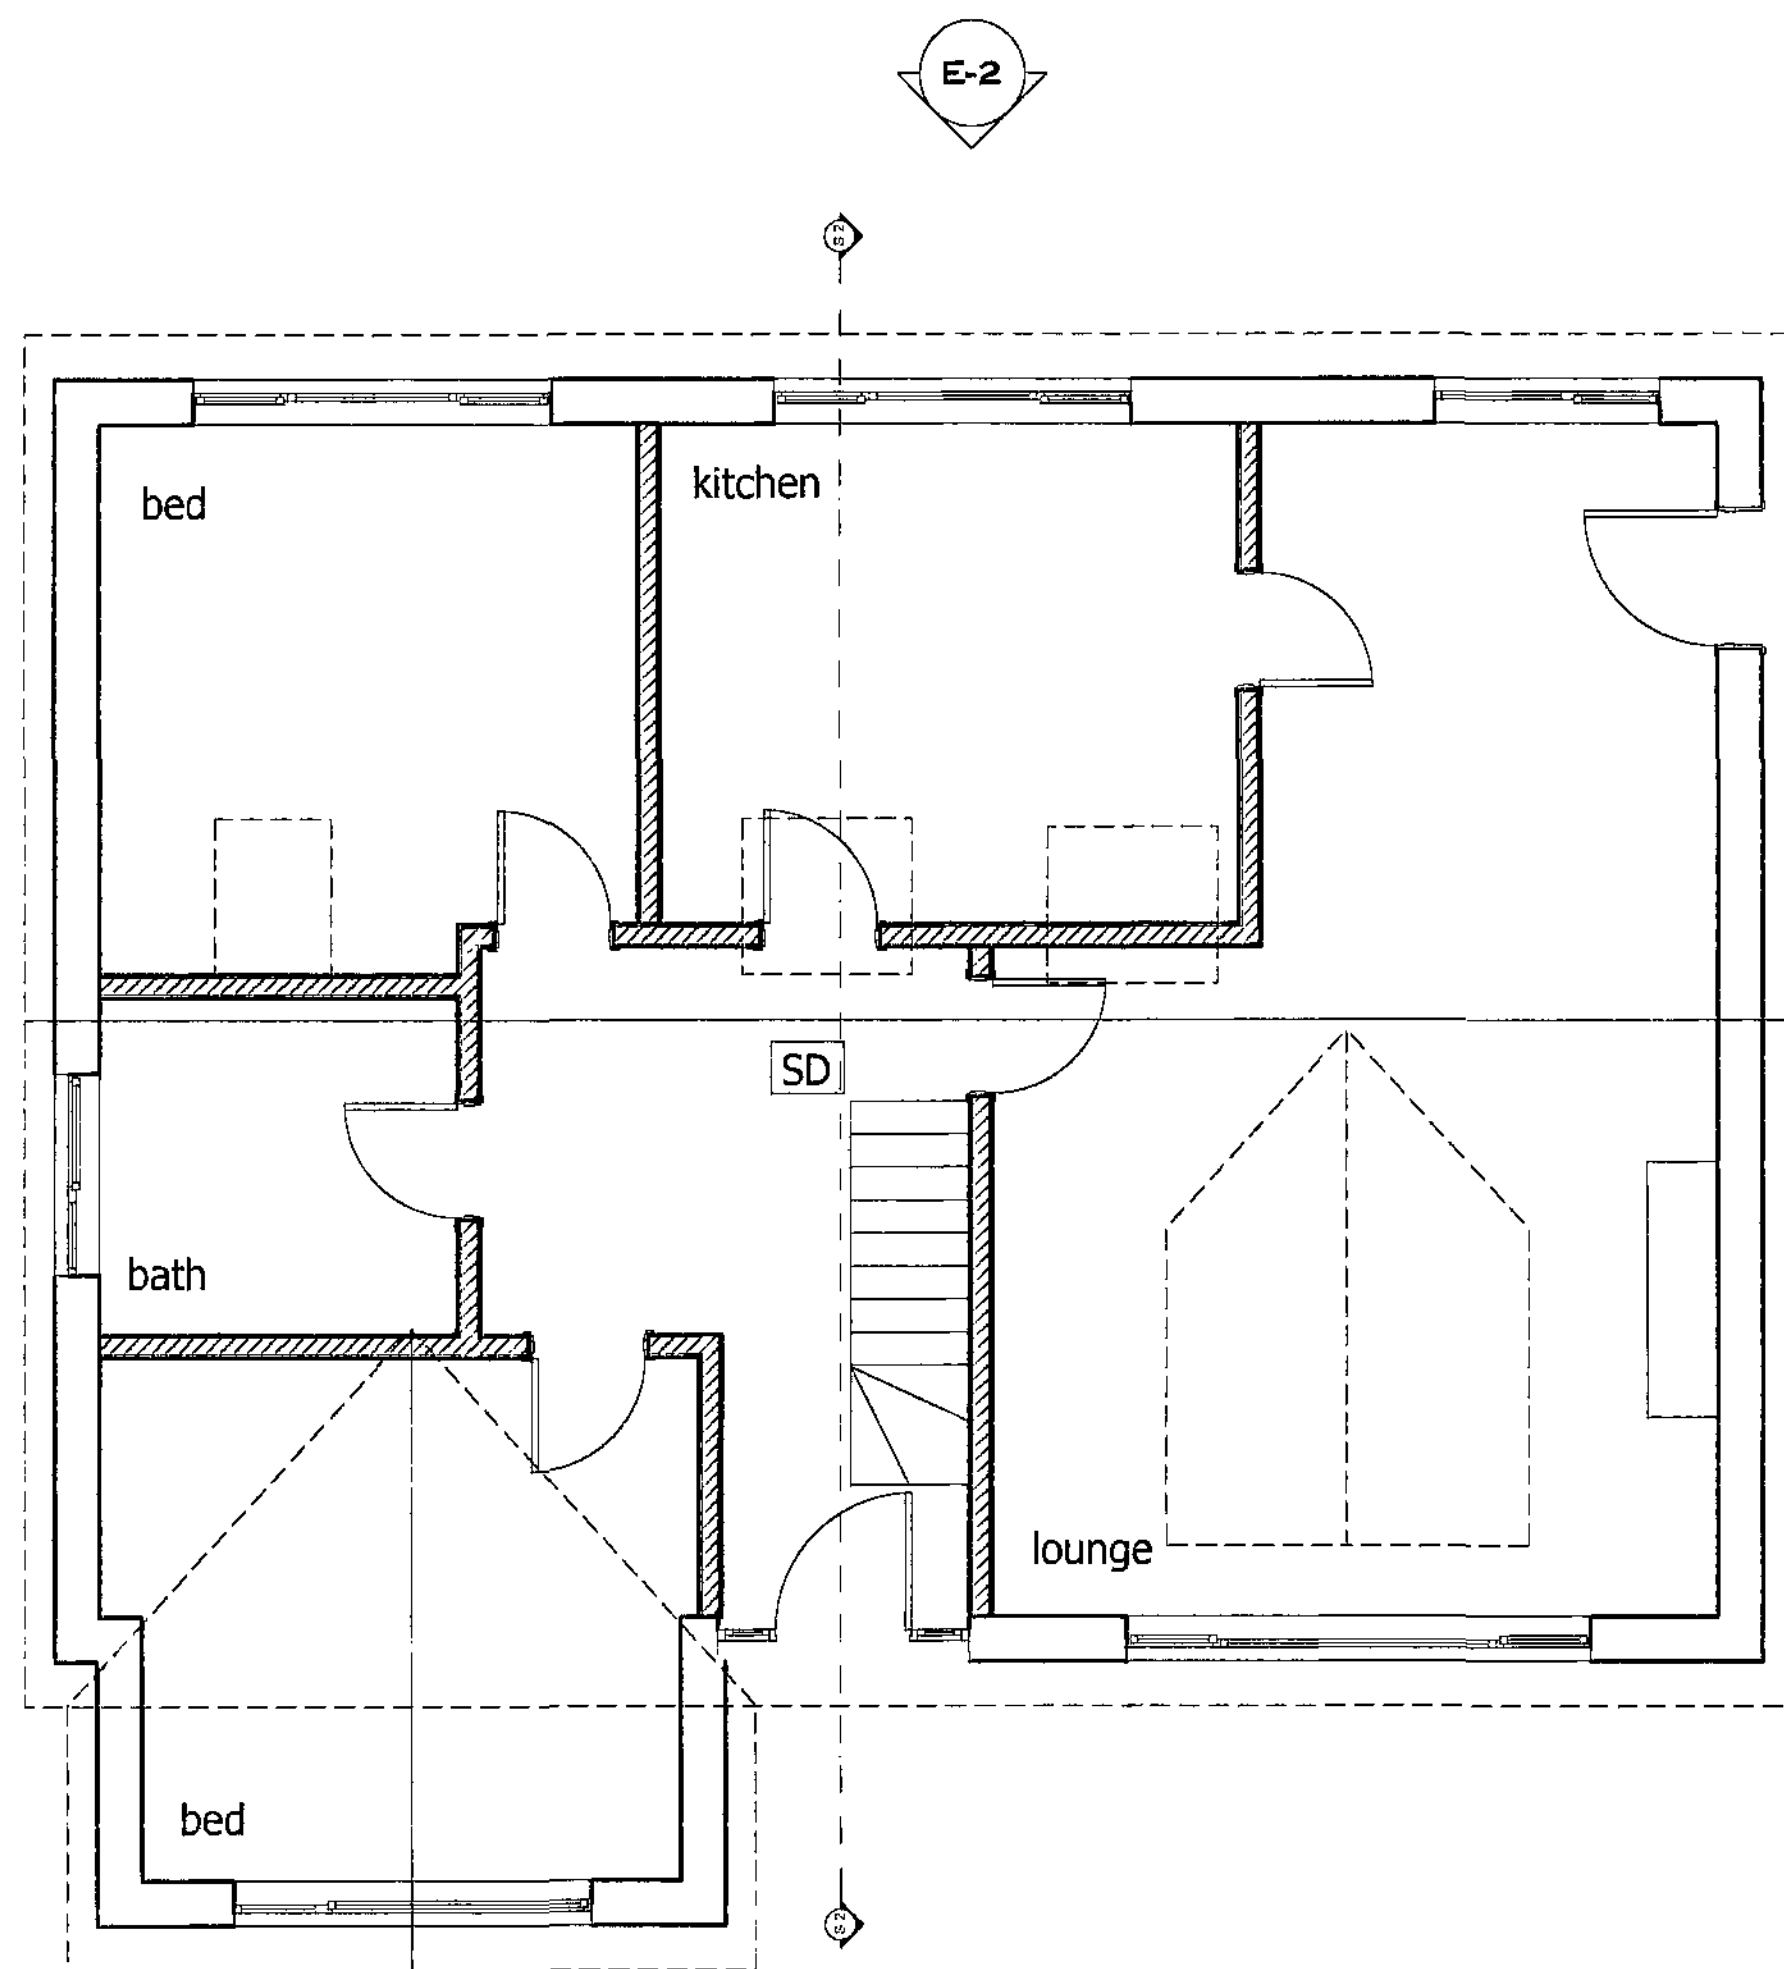


E-3

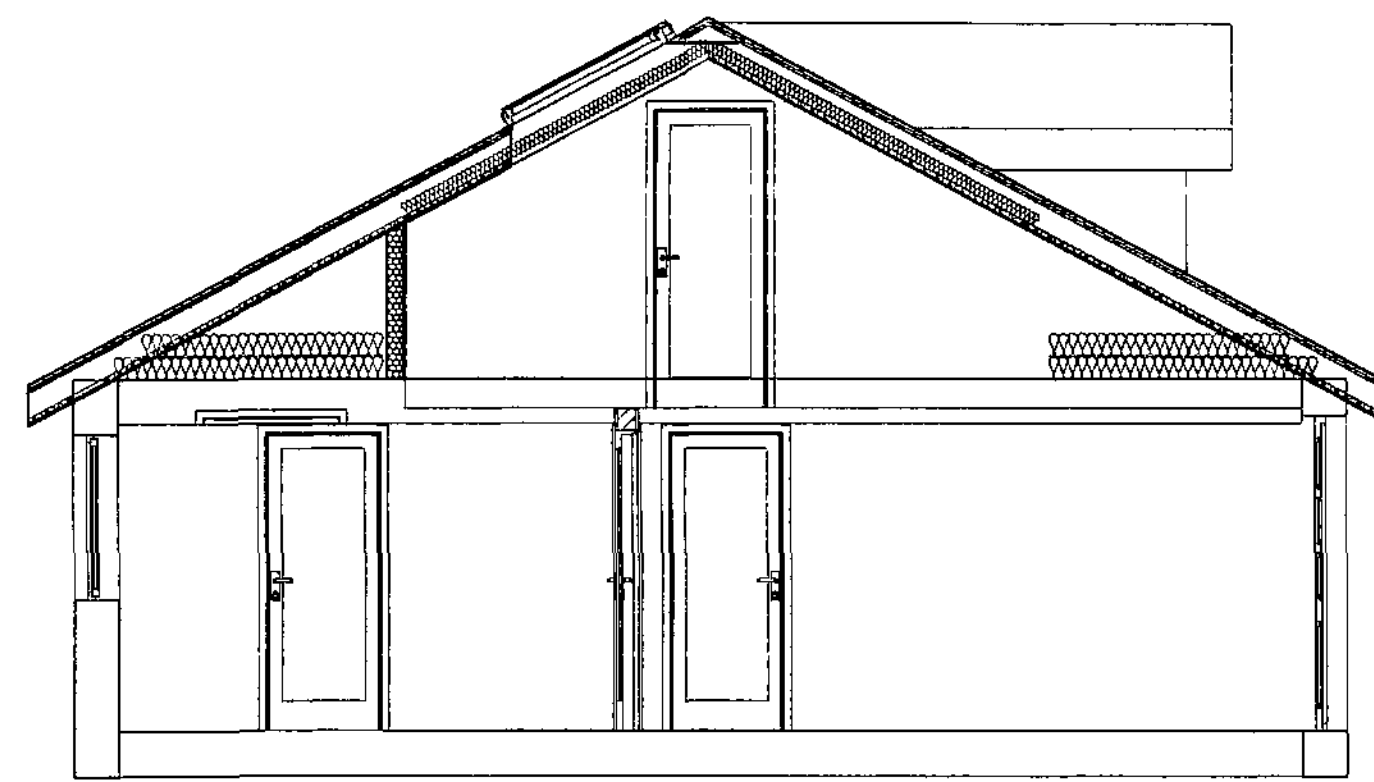


S-2 1:50

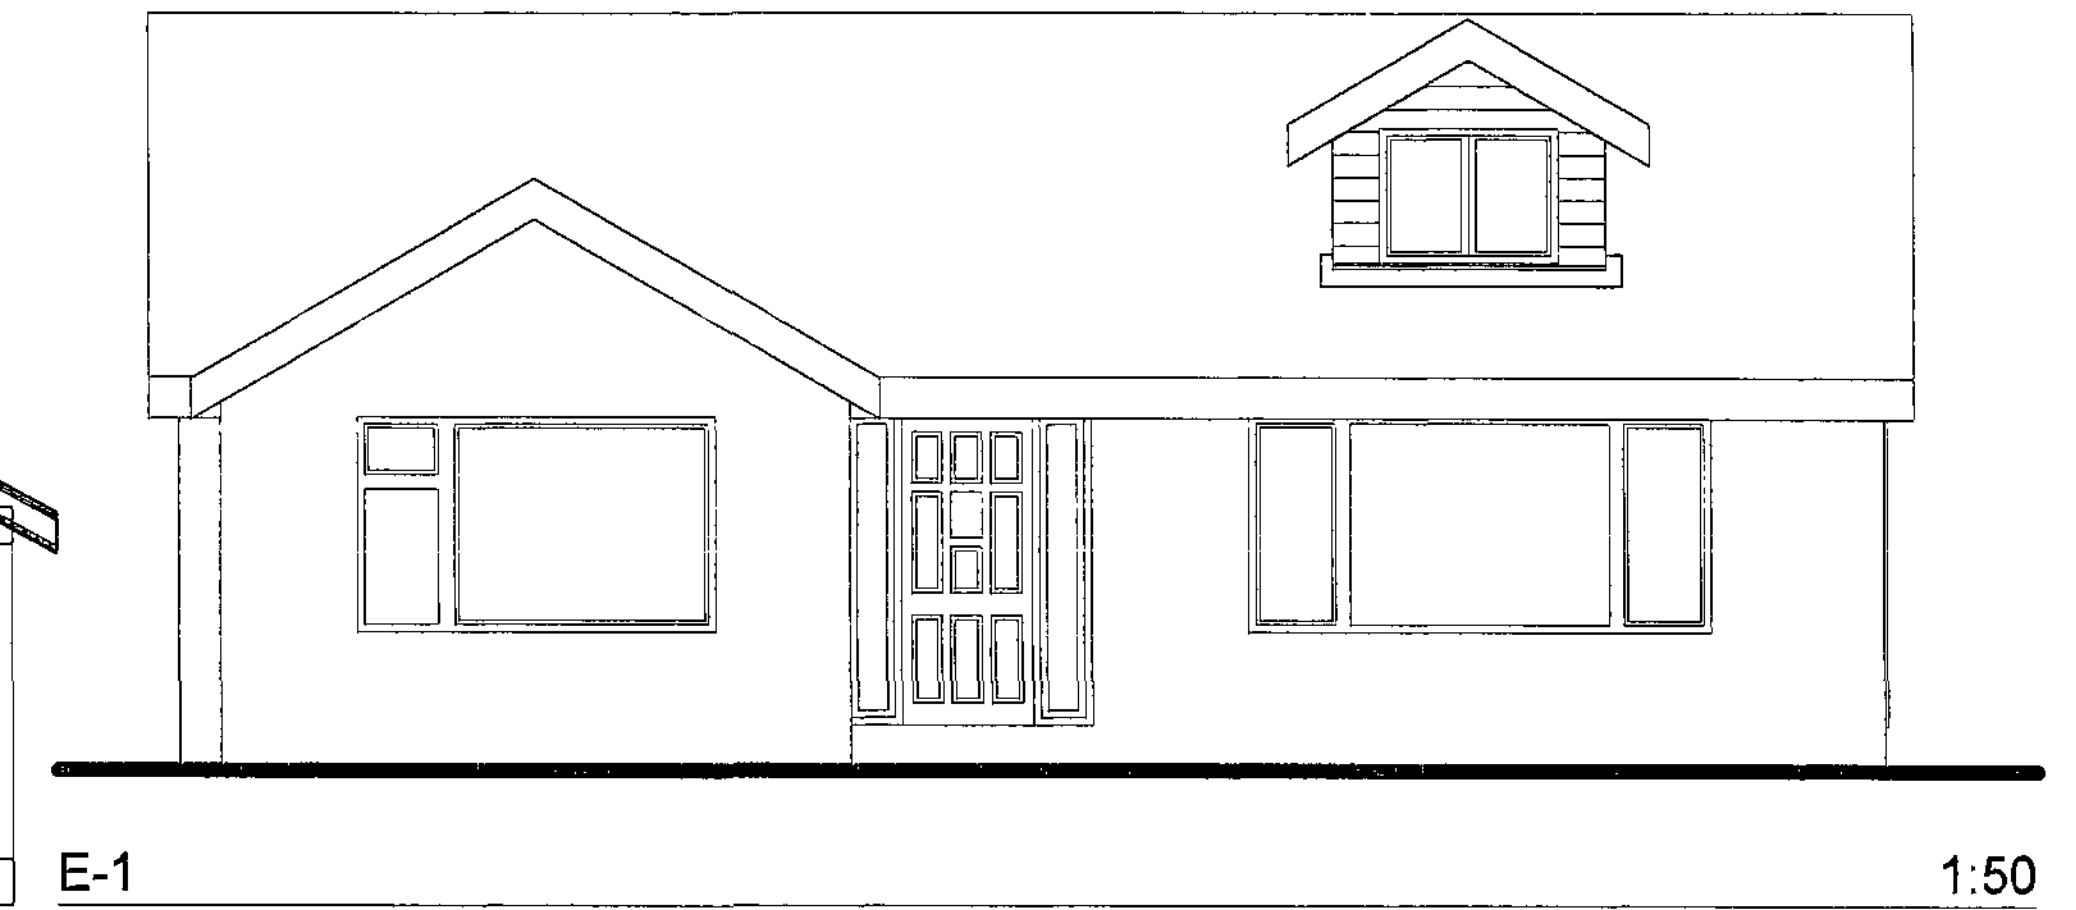


E-1 1:50

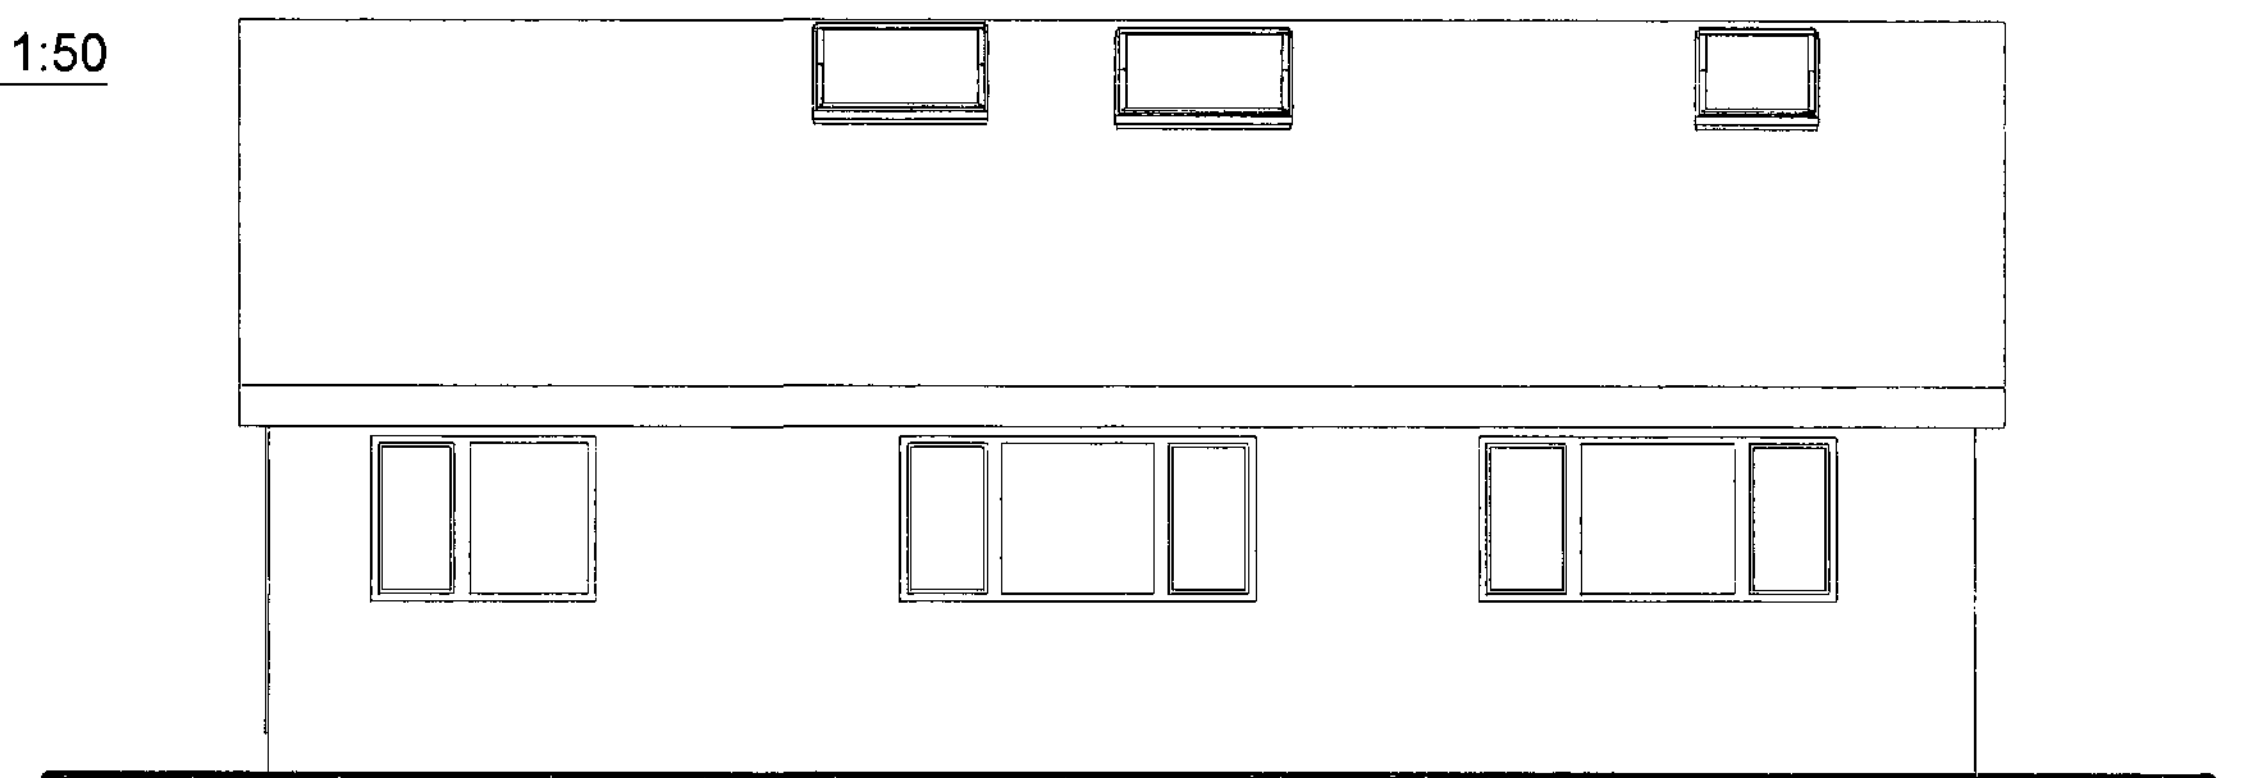

E-2 1:50

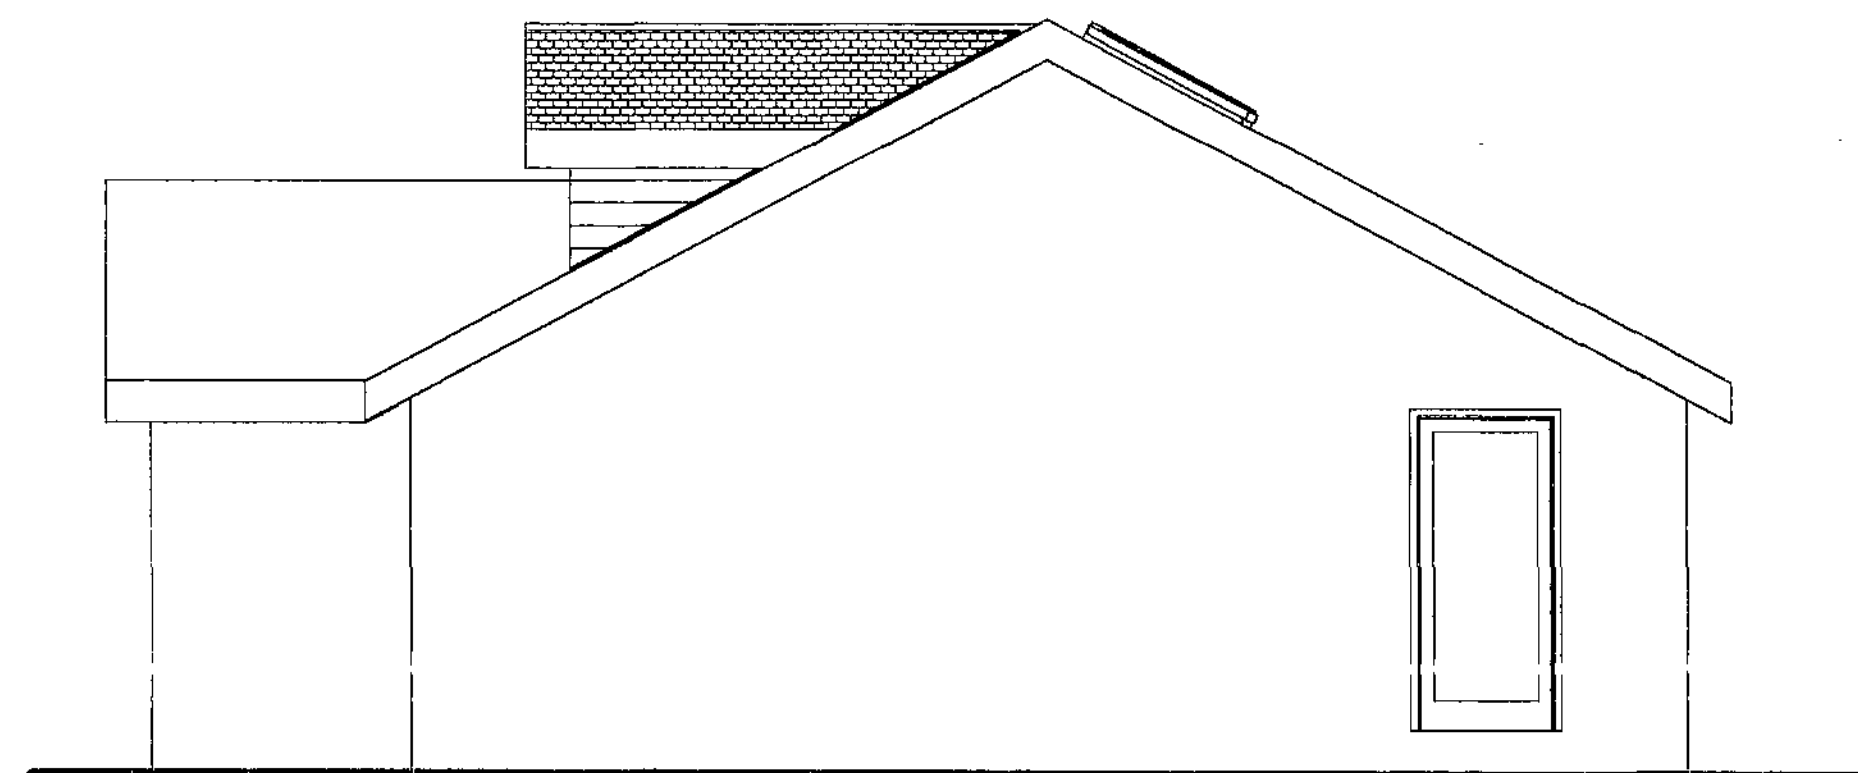

E-3 1:50

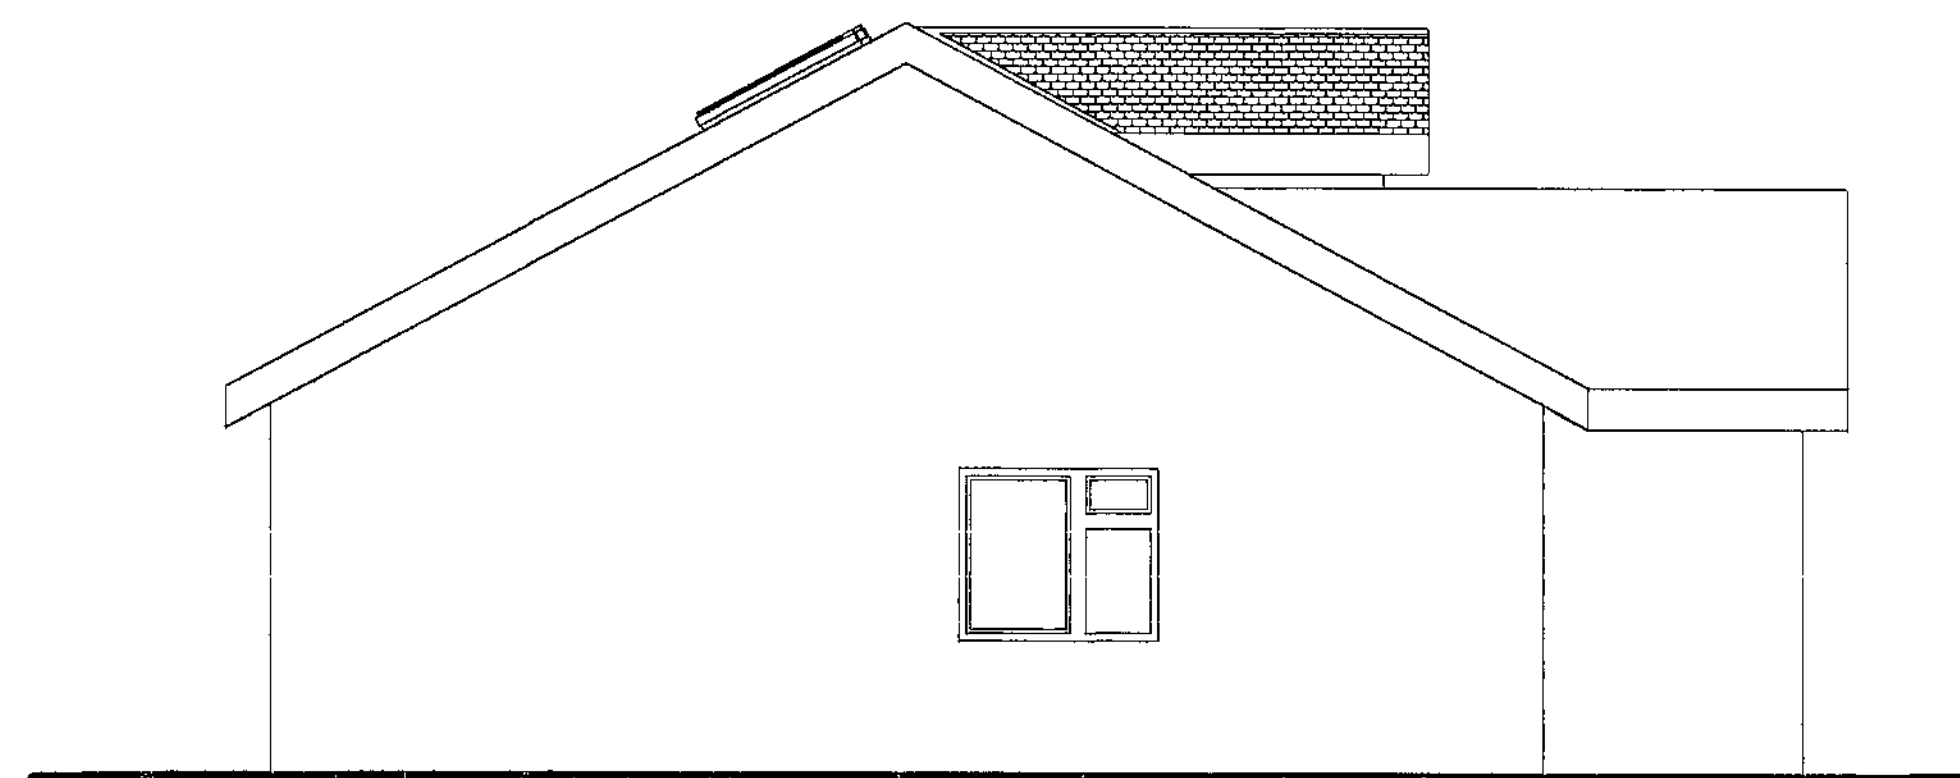

E-4 1:50

Rev: Date Revision Notes


Client: Govan

Project: Proposed loft Conversion  
at 5 Rosehill Court, Barnsley

Drawing Title: As Proposed Plans,  
Section & Elevations

Scale: 1:50 Date: 12/01/2011

Drawn By: Rev:

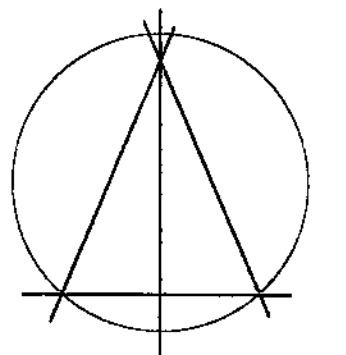

Alan Robinson  
Chartered Architect BA Dip Arch RIBA BSc (Hons)  
2 Gawber Road, Barnsley S75 2AF  
Tel/Fax 01226 286066  
Mob: 07947808933

