
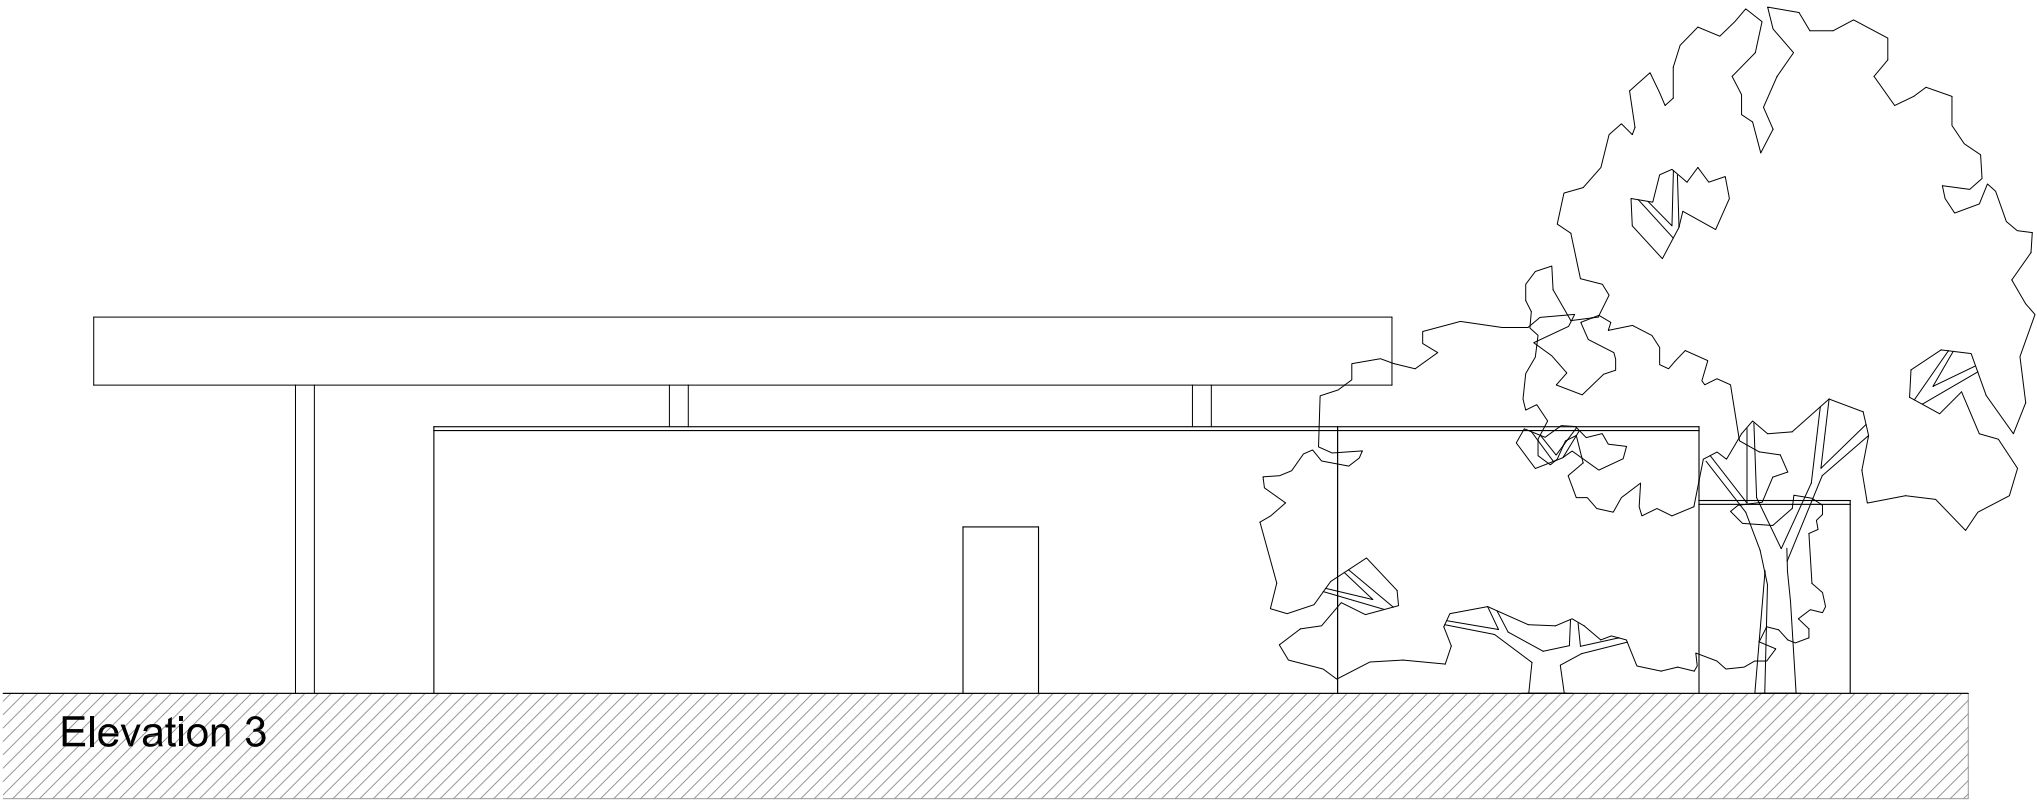
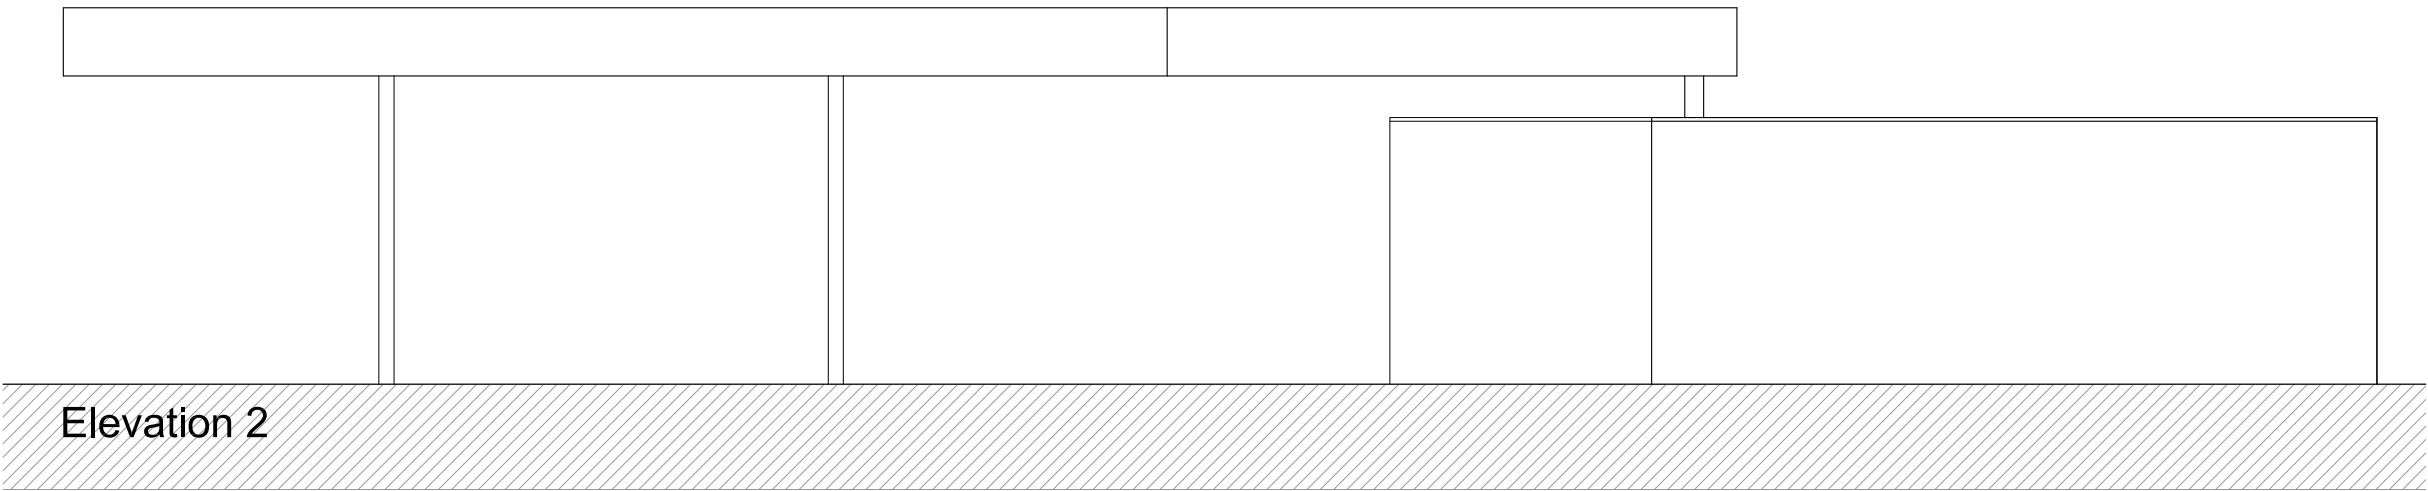


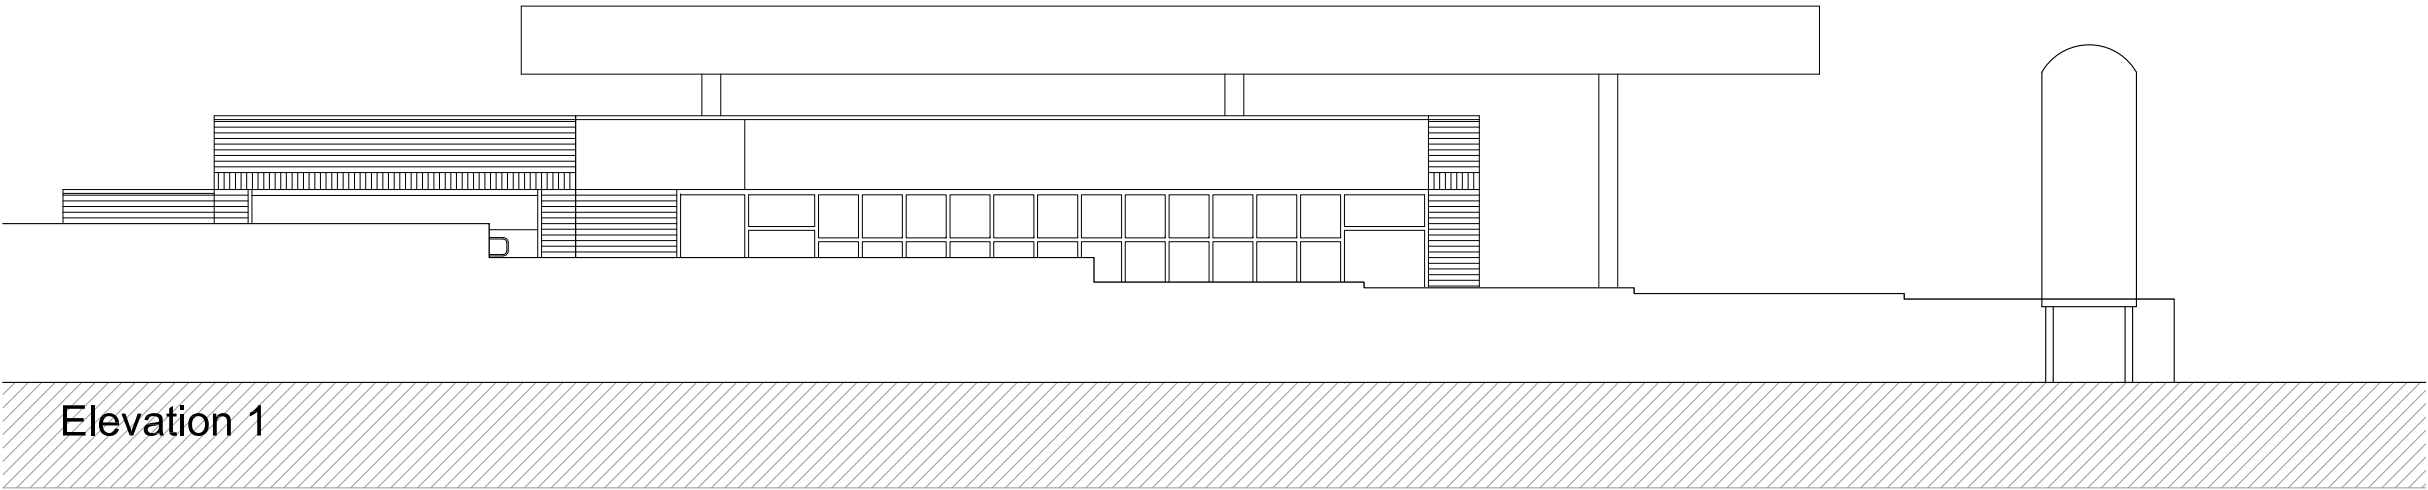

Oakwell Filling Station - Advertising Application

25039_AA_02 -

Existing Elevations

© COPYRIGHT

TALBOT CHAMBERS 2-6 NORTH CHURCH STREET SHEFFIELD S1 2DH
TEL 0114 2490944 FAX 0114 2490966 www.axis-architecture.co.uk
SCALE 1:100

