




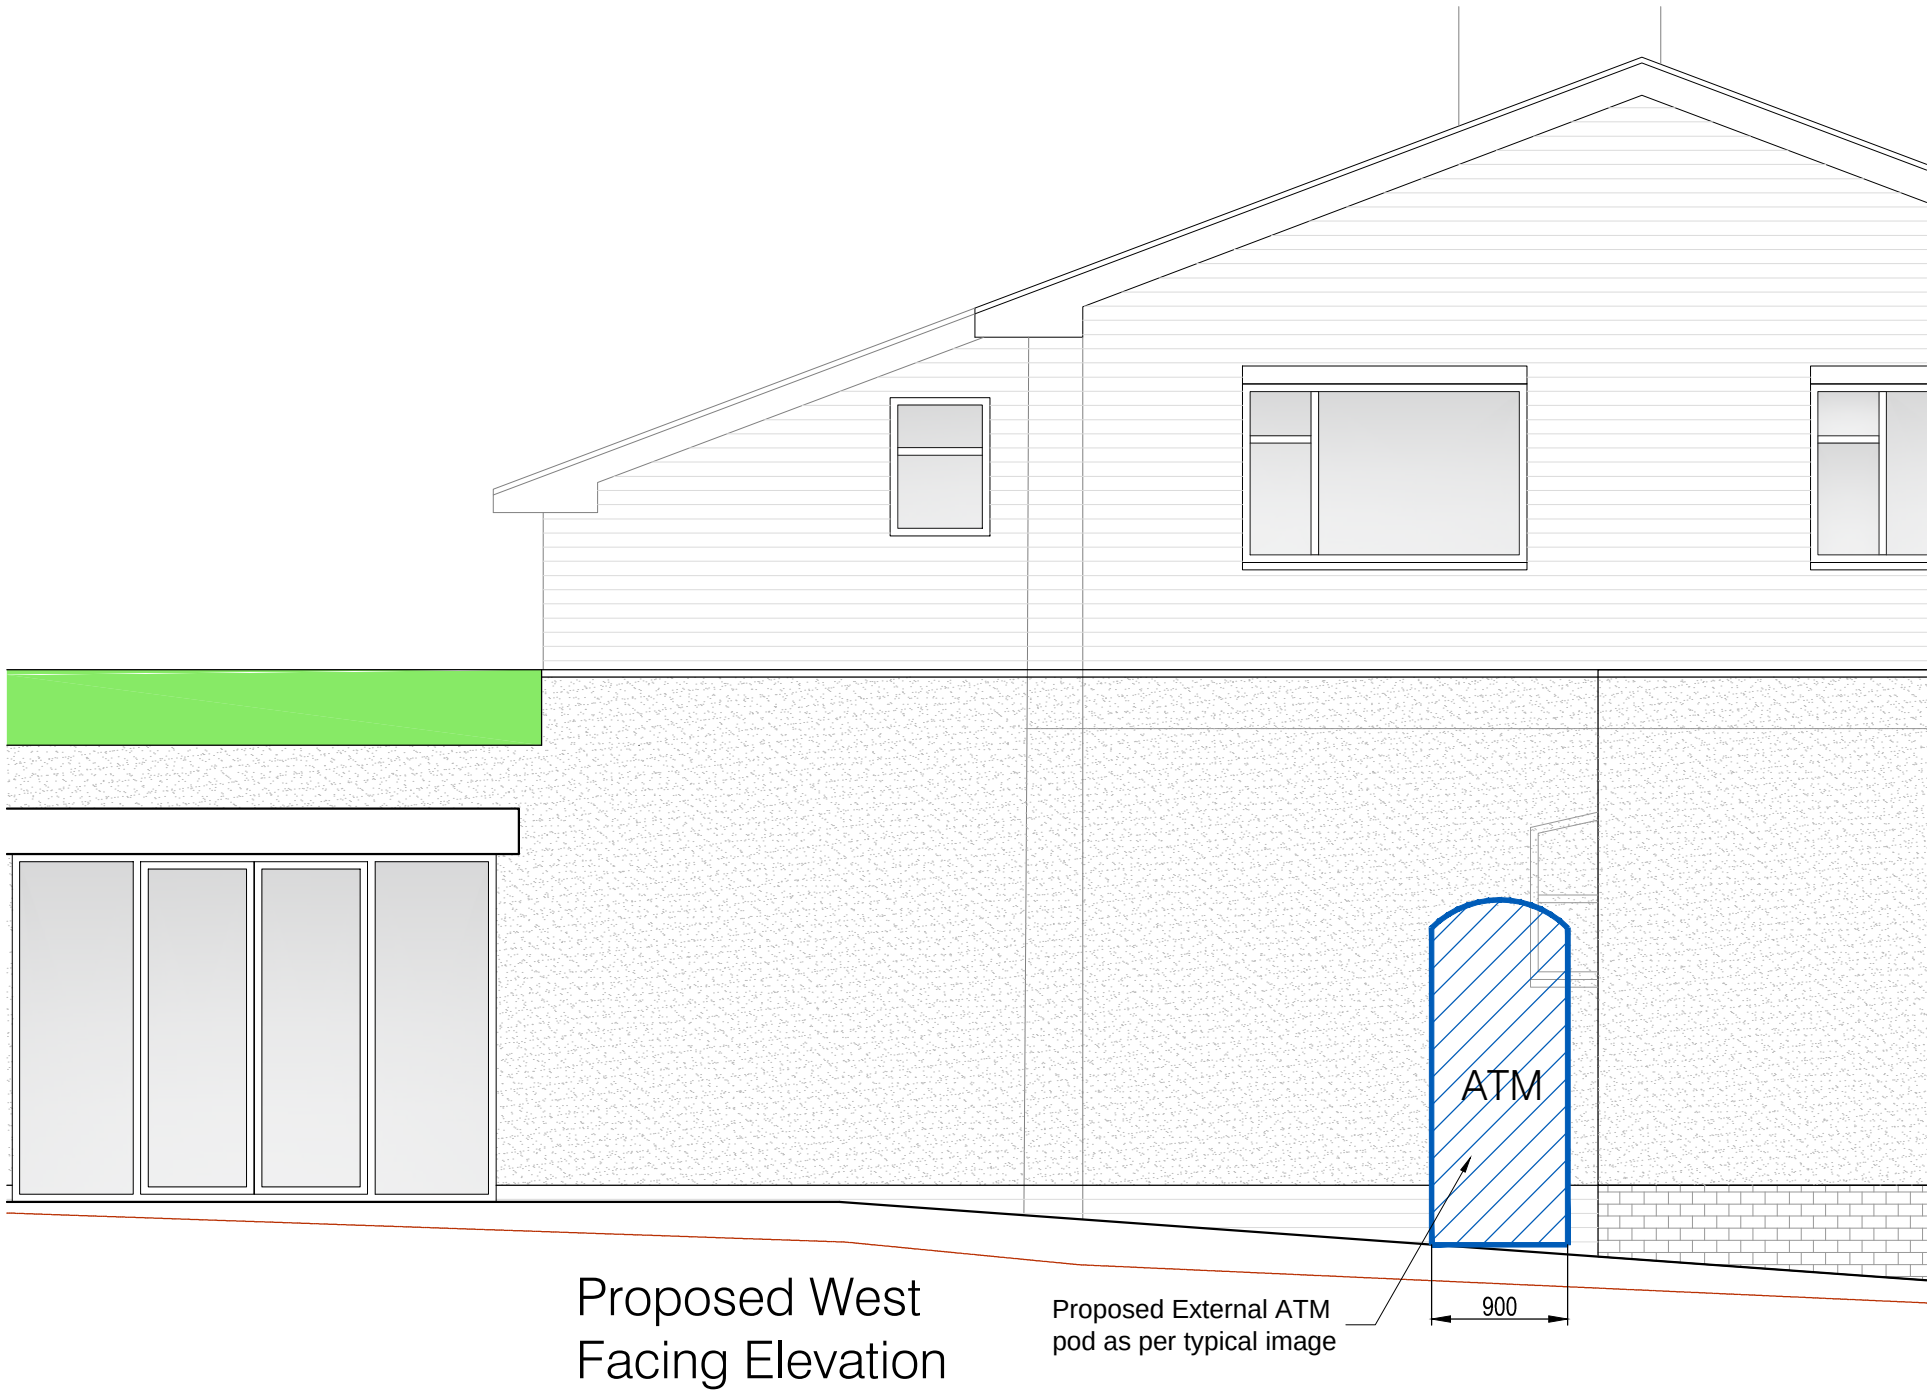



3 Part Proposed Elevations
1:50

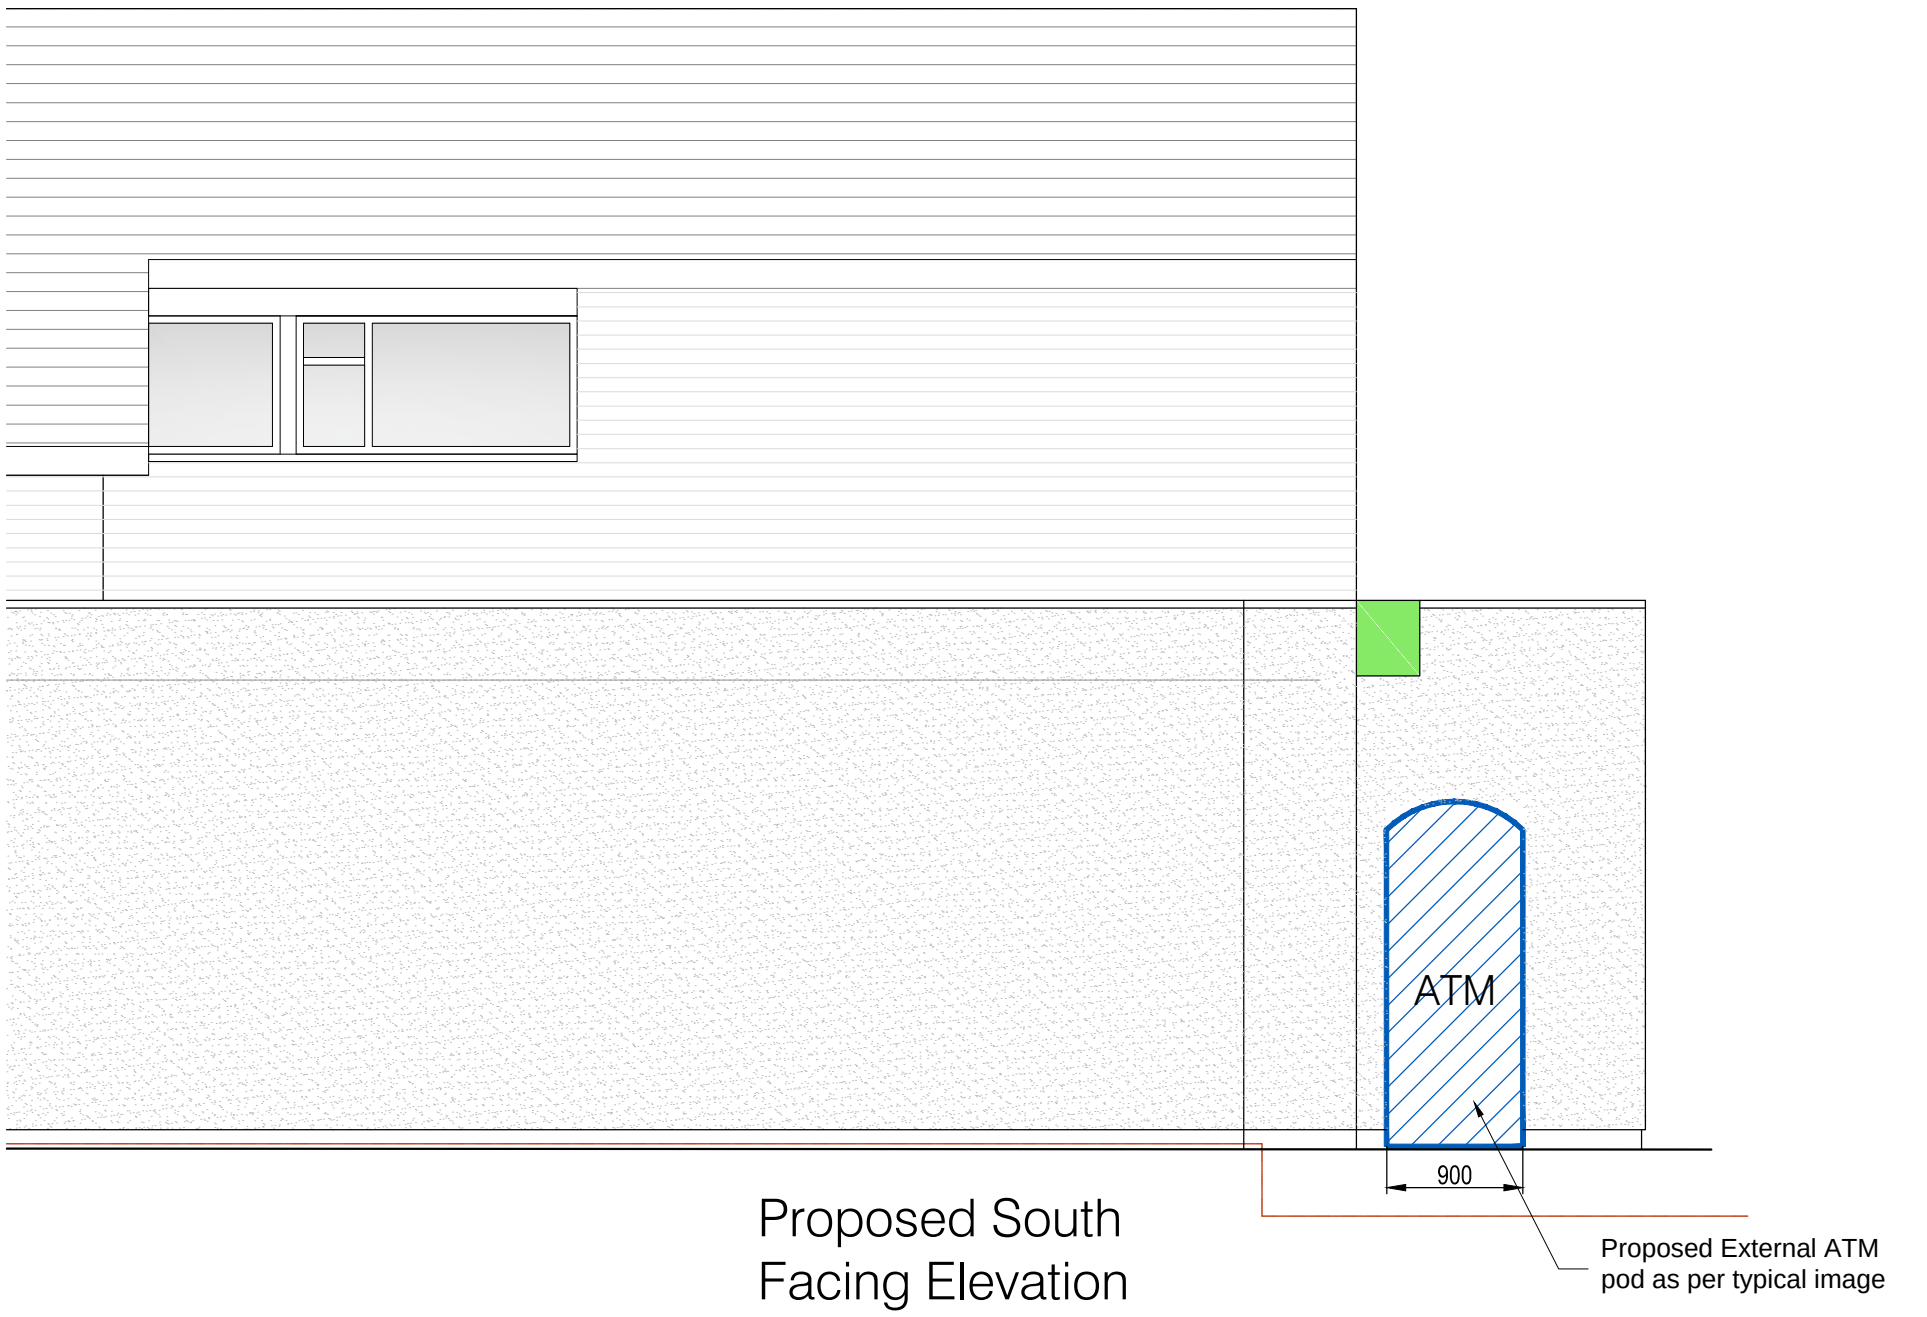


1 Part Proposed Plan
1:50

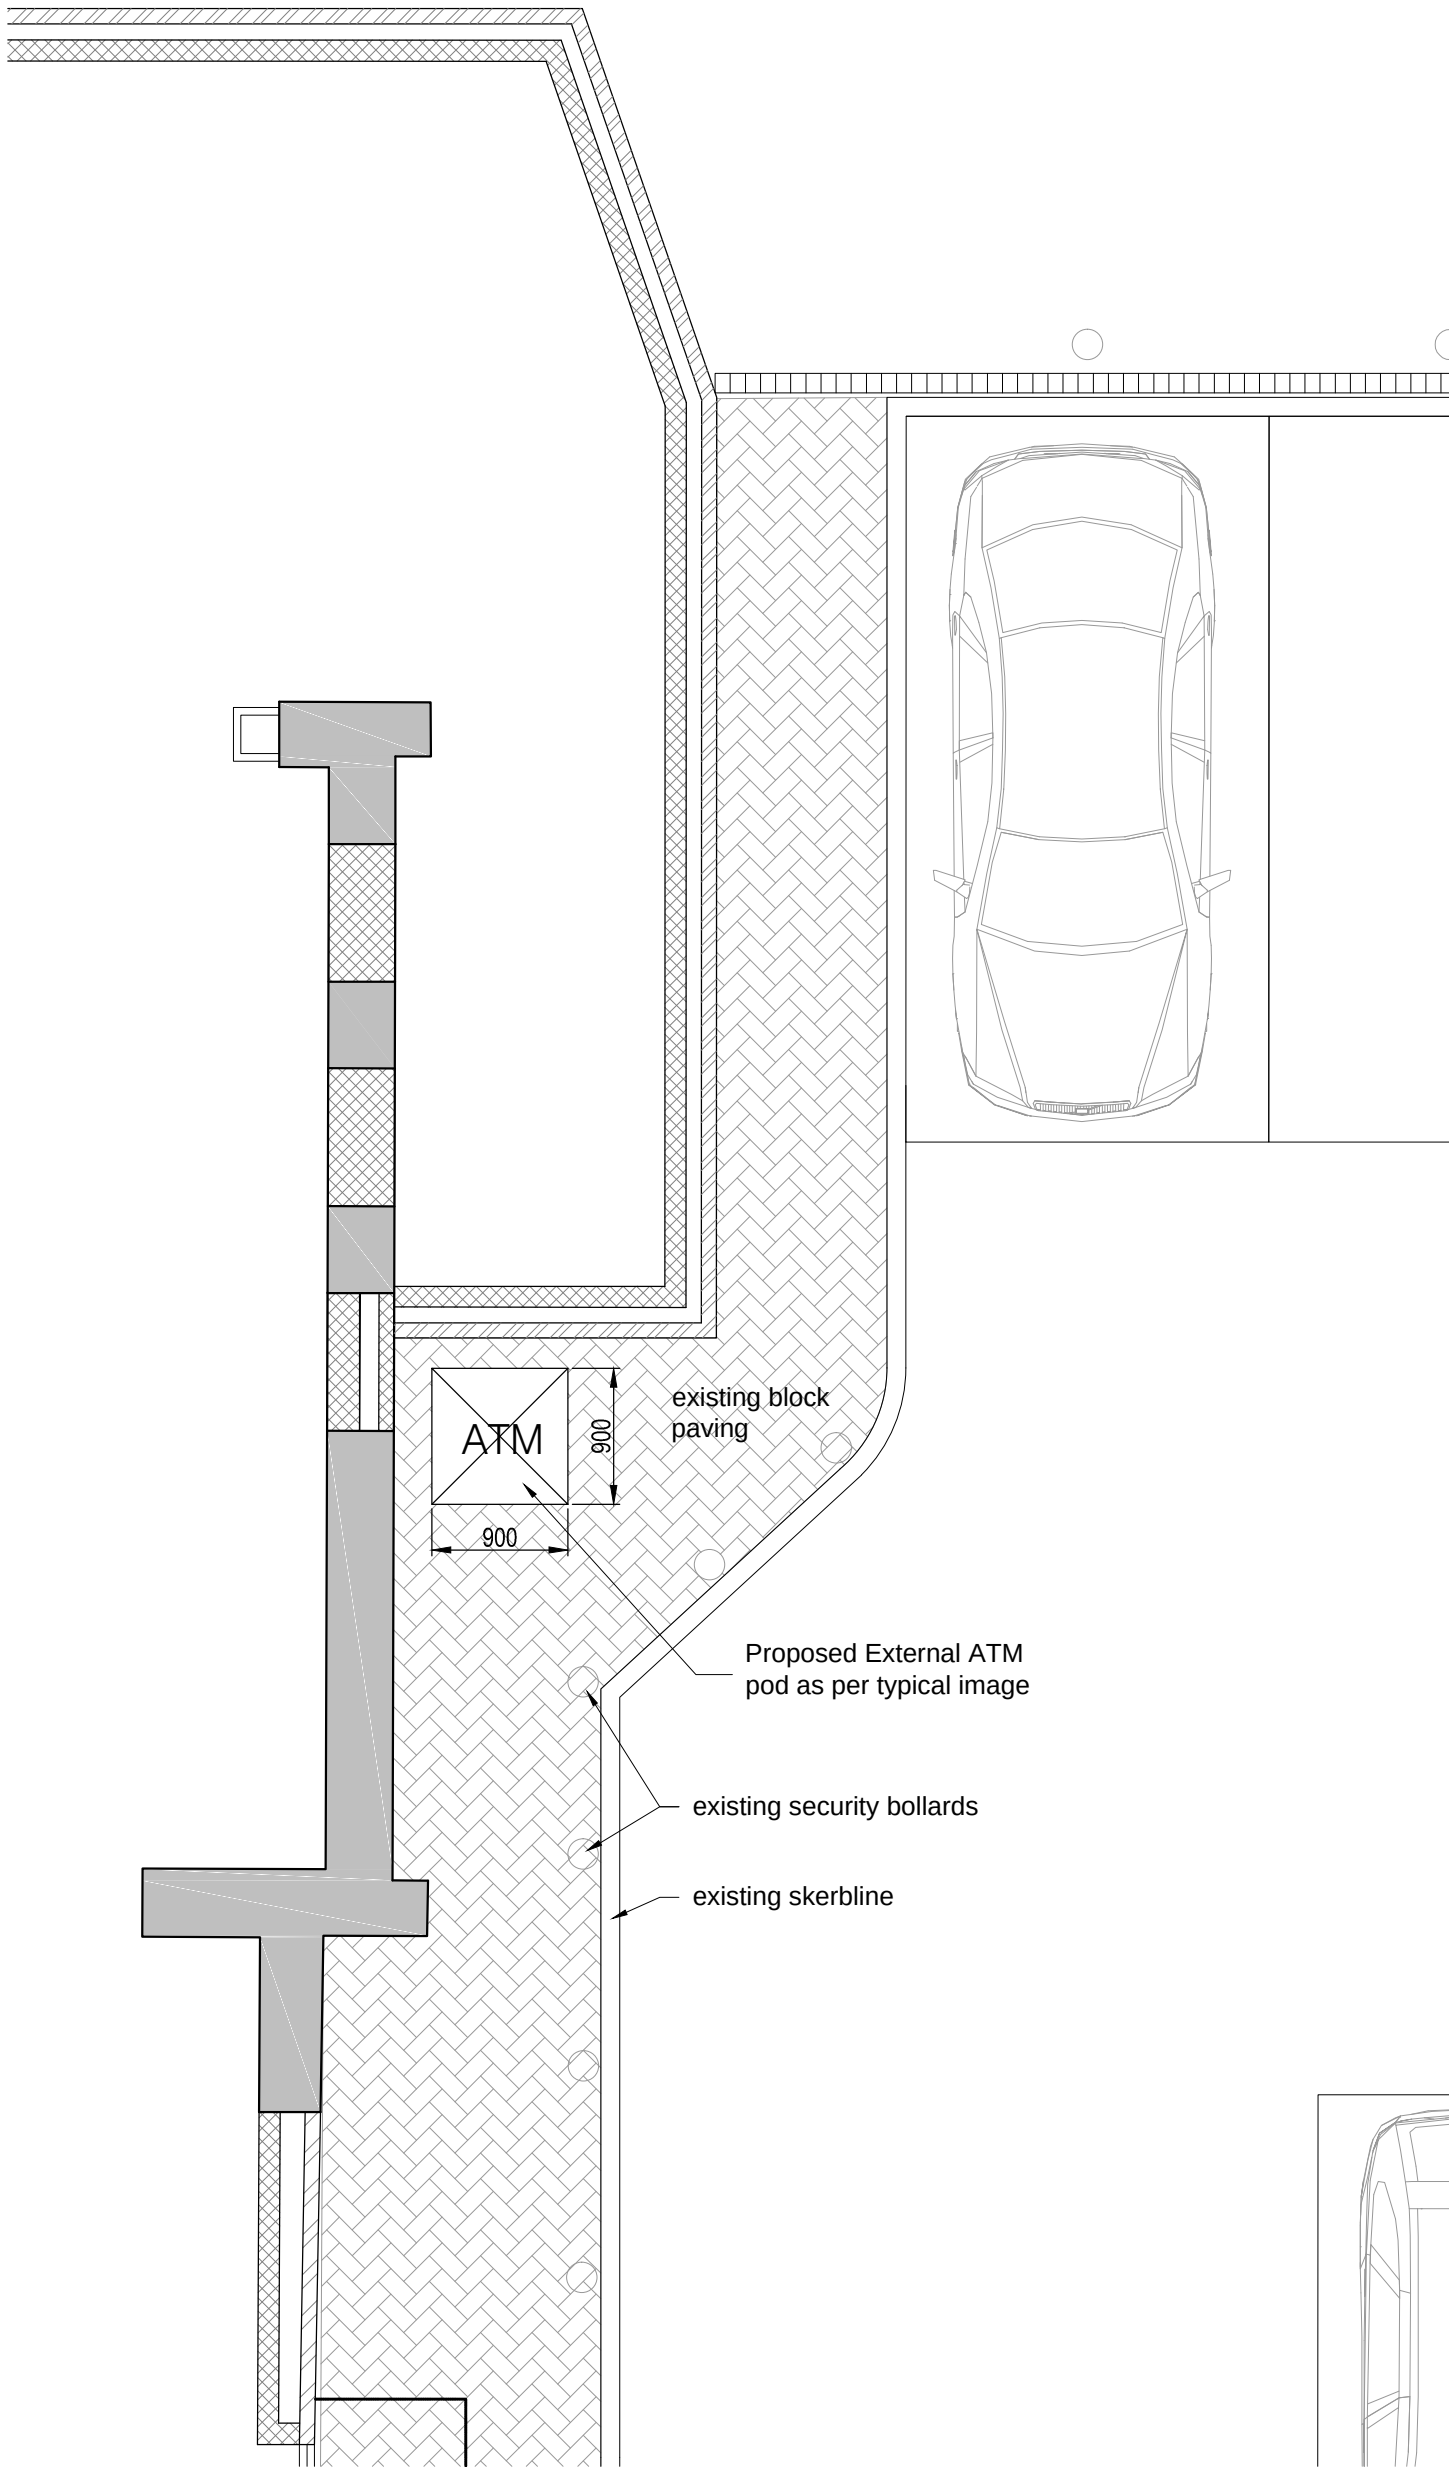

4 External ATM pod

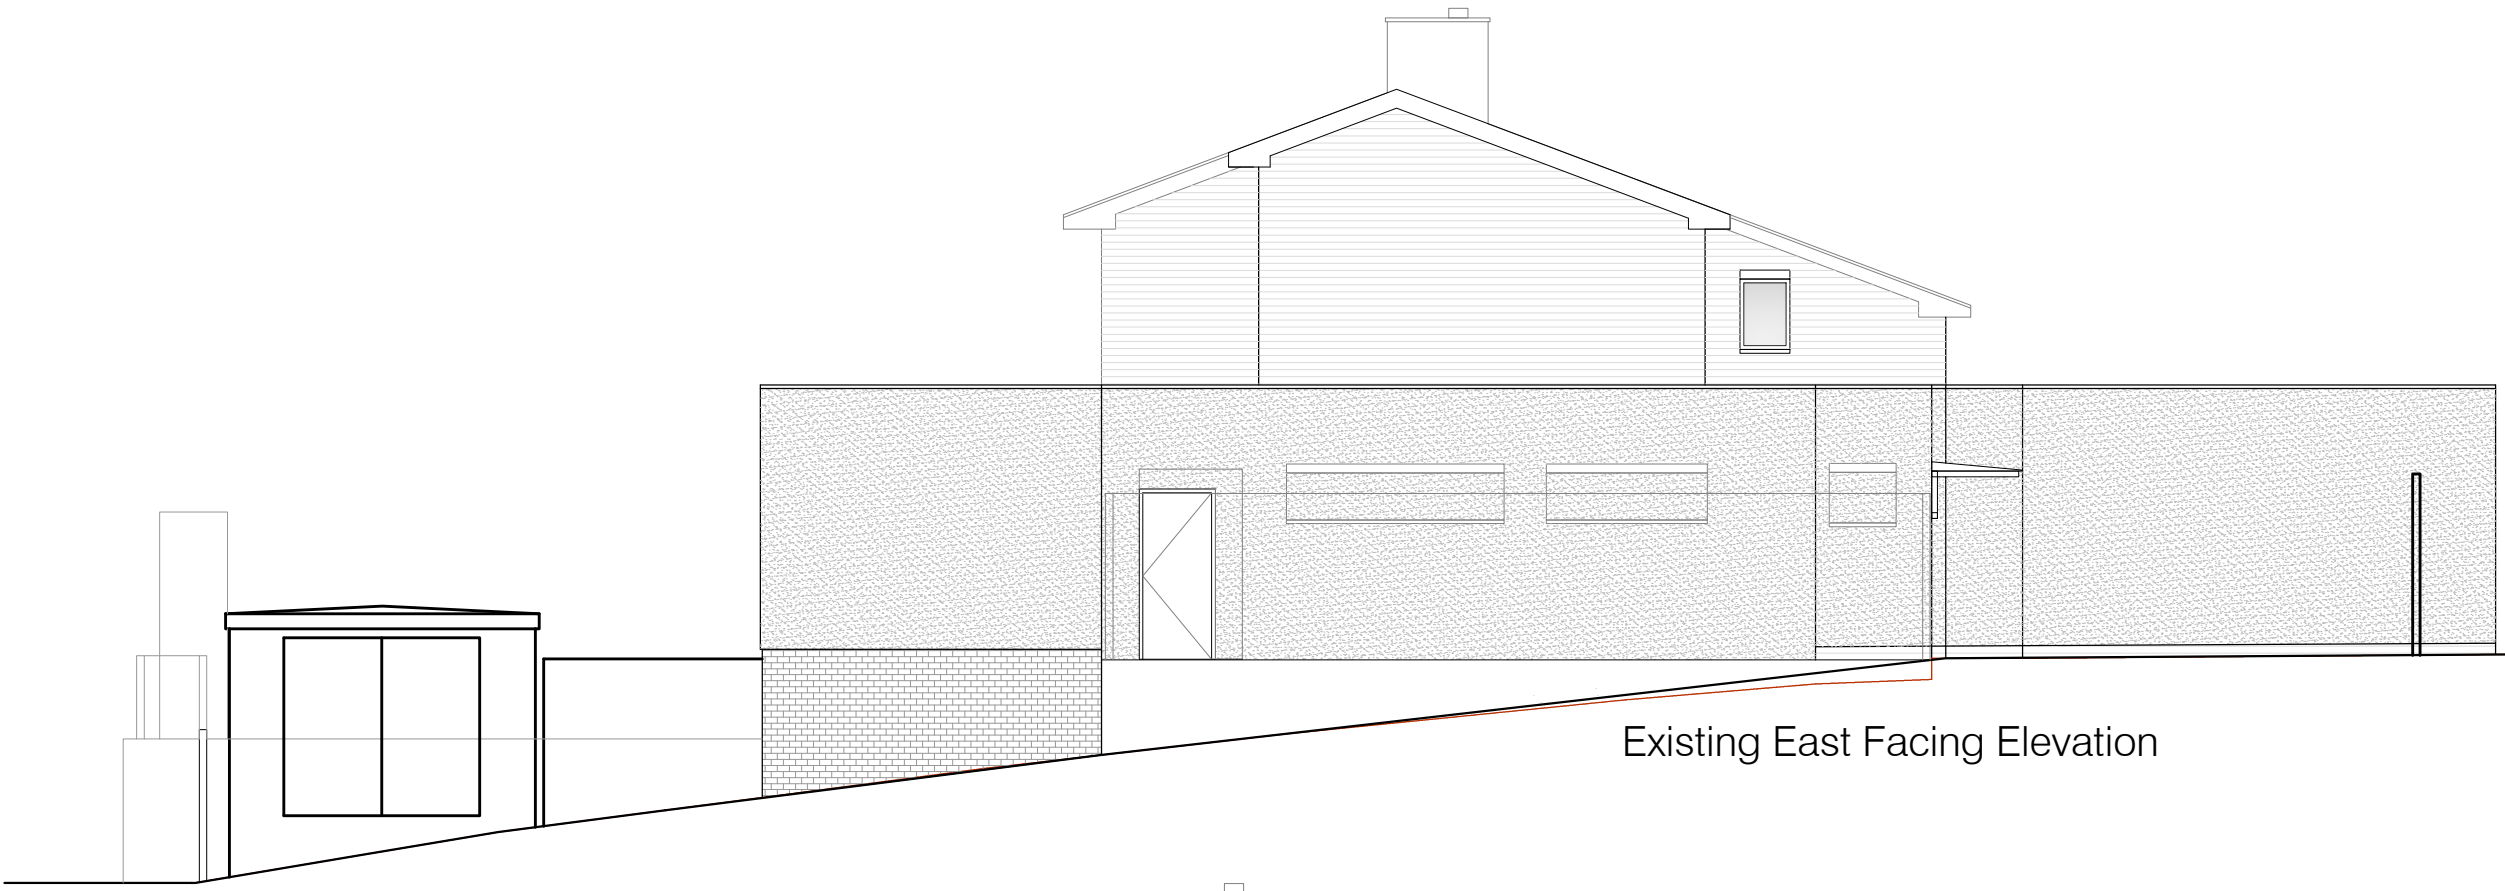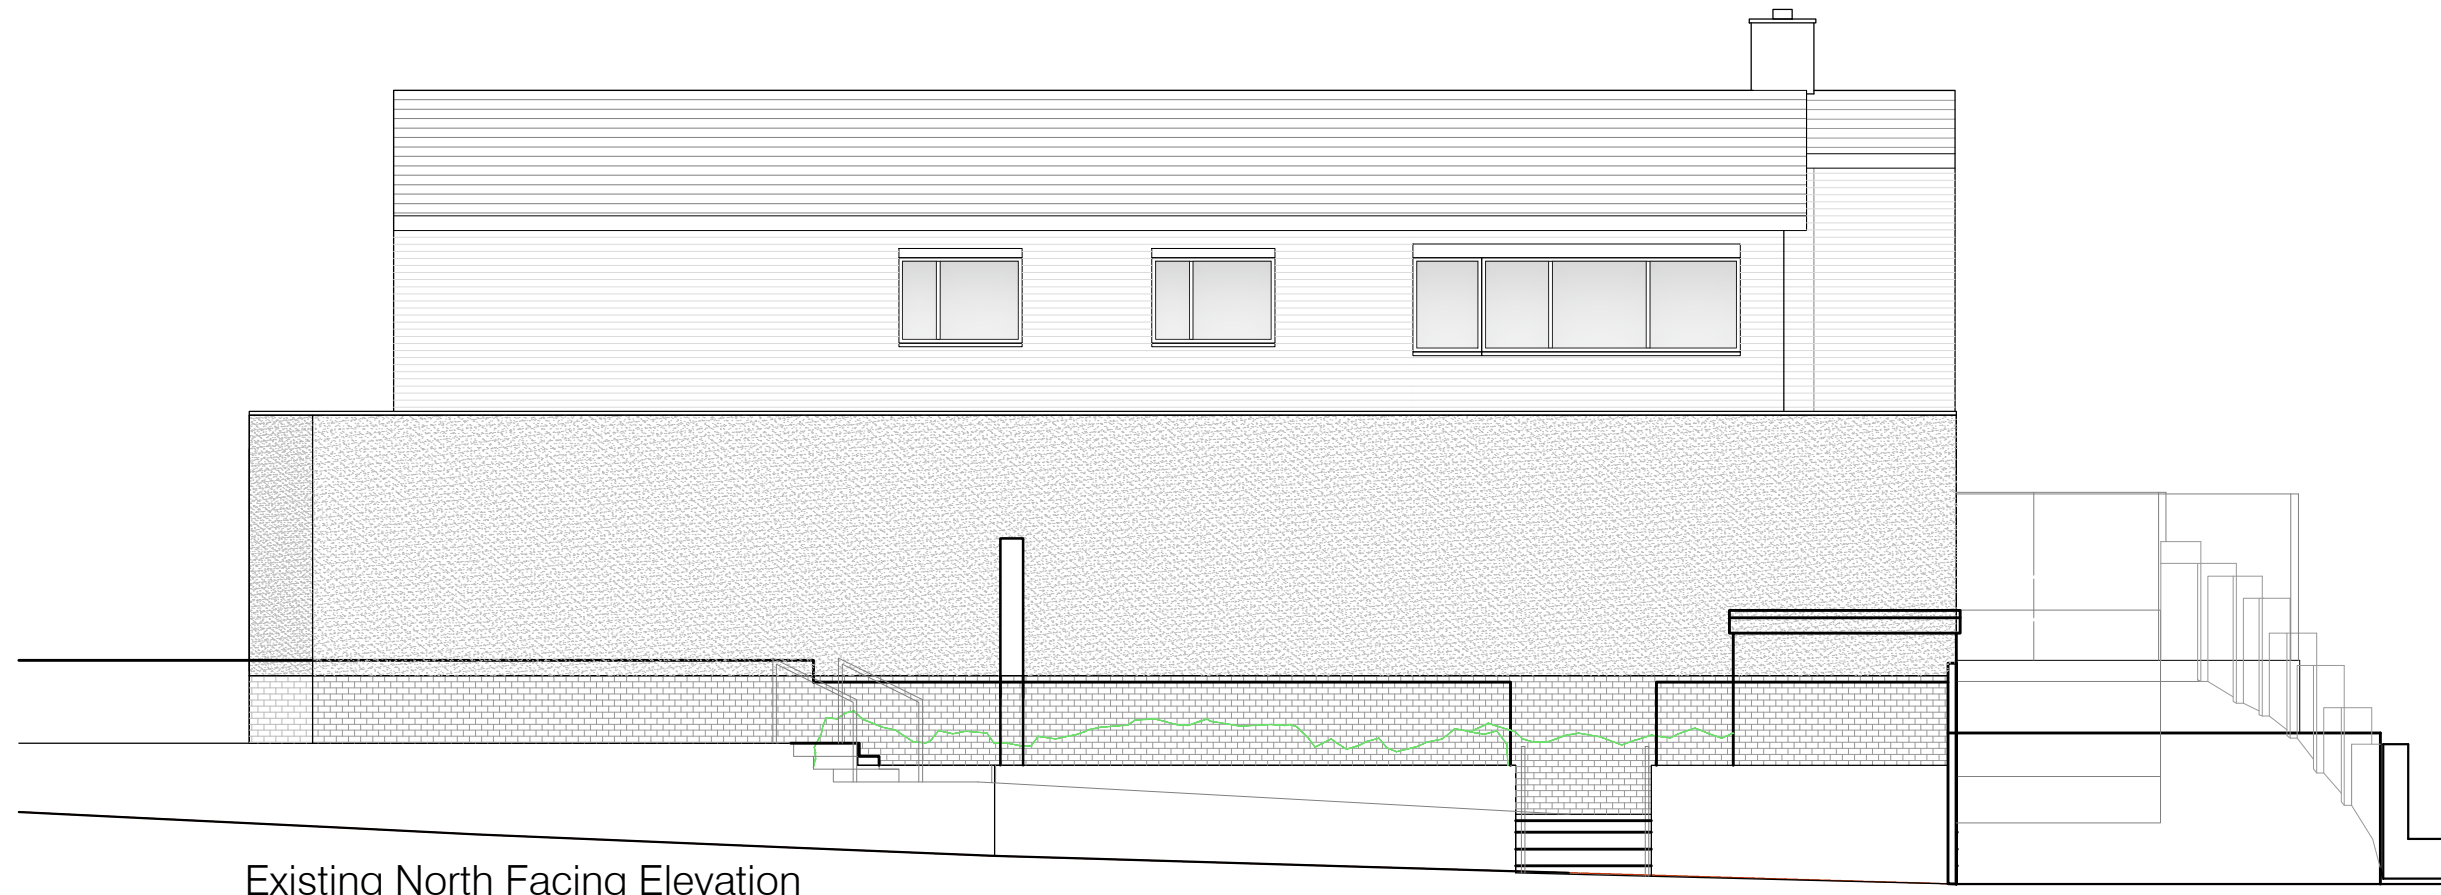

2 Existing Elevations
1:100

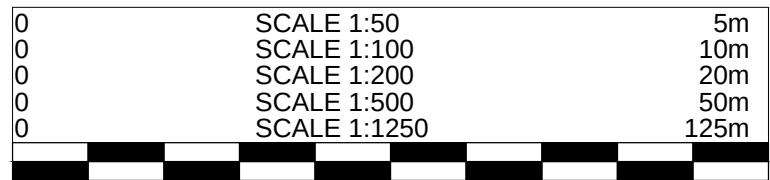

REV	DATE	DESCRIPTION	BY	CHK
-----	------	-------------	----	-----

PLANNING ISSUE

darntonB3
ARCHITECTURE
LEEDS
The Coach House, Monk Fyfe Hall, Monk Fyfe Hall, Leeds, LS25 9DU.
T: 01977 681 001 www.darntonb3.com

CLIENT Central England Cooperative		
PROJECT New Cooperative Foodstore, Former 'Bush Inn PH', Keresforth Hill Road, Barnsley, S70 6RR		
DRAWING Proposed External ATM Pod		
SCALE @ A1 as shown	DRAWN FS	CHECKED FS
CREATION DATE 18.01.18	REVISION -	

DARNTONB3 DRAWING NO.
122332 - DB3 - B01 - 00 - DR - A - 90-005
PROJECT NO - COMPANY - ZONE - LEVEL - TYPE - ROLE - NUMBER

© COPYRIGHT: ALL RIGHTS RESERVED.
THE DRAWINGS TO BE READ IN CONJUNCTION WITH ALL OTHER RELEVANT DOCUMENTS
PREPARED BY CONSULTANTS AND SUB-CONTRACTORS.

DO NOT SCALE FROM THE DRAWING, WORK ONLY TO THE PRINTED DIMENSIONS.
THE DRAWING MUST NOT BE USED FOR CONSTRUCTION UNLESS ISSUED FOR
CONSTRUCTION.

REPORT ANY DISCREPANCIES TO THE ARCHITECT OR REPRESENTATIVES THEREOF.
DARNTONB3 LTD WORK TO A MANAGEMENT SYSTEM WHICH IS APPROVED TO ISO 9001 BY
UKAS - CERTIFICATE NUMBER 150474747