




Do not scale from drawing
Dimensions are to be
checked on site
If in doubt please ask

LEGEND:

- Development Site Boundary
- Site Ownership Boundary
- Wentworth Castle
- Registered Park and Garden

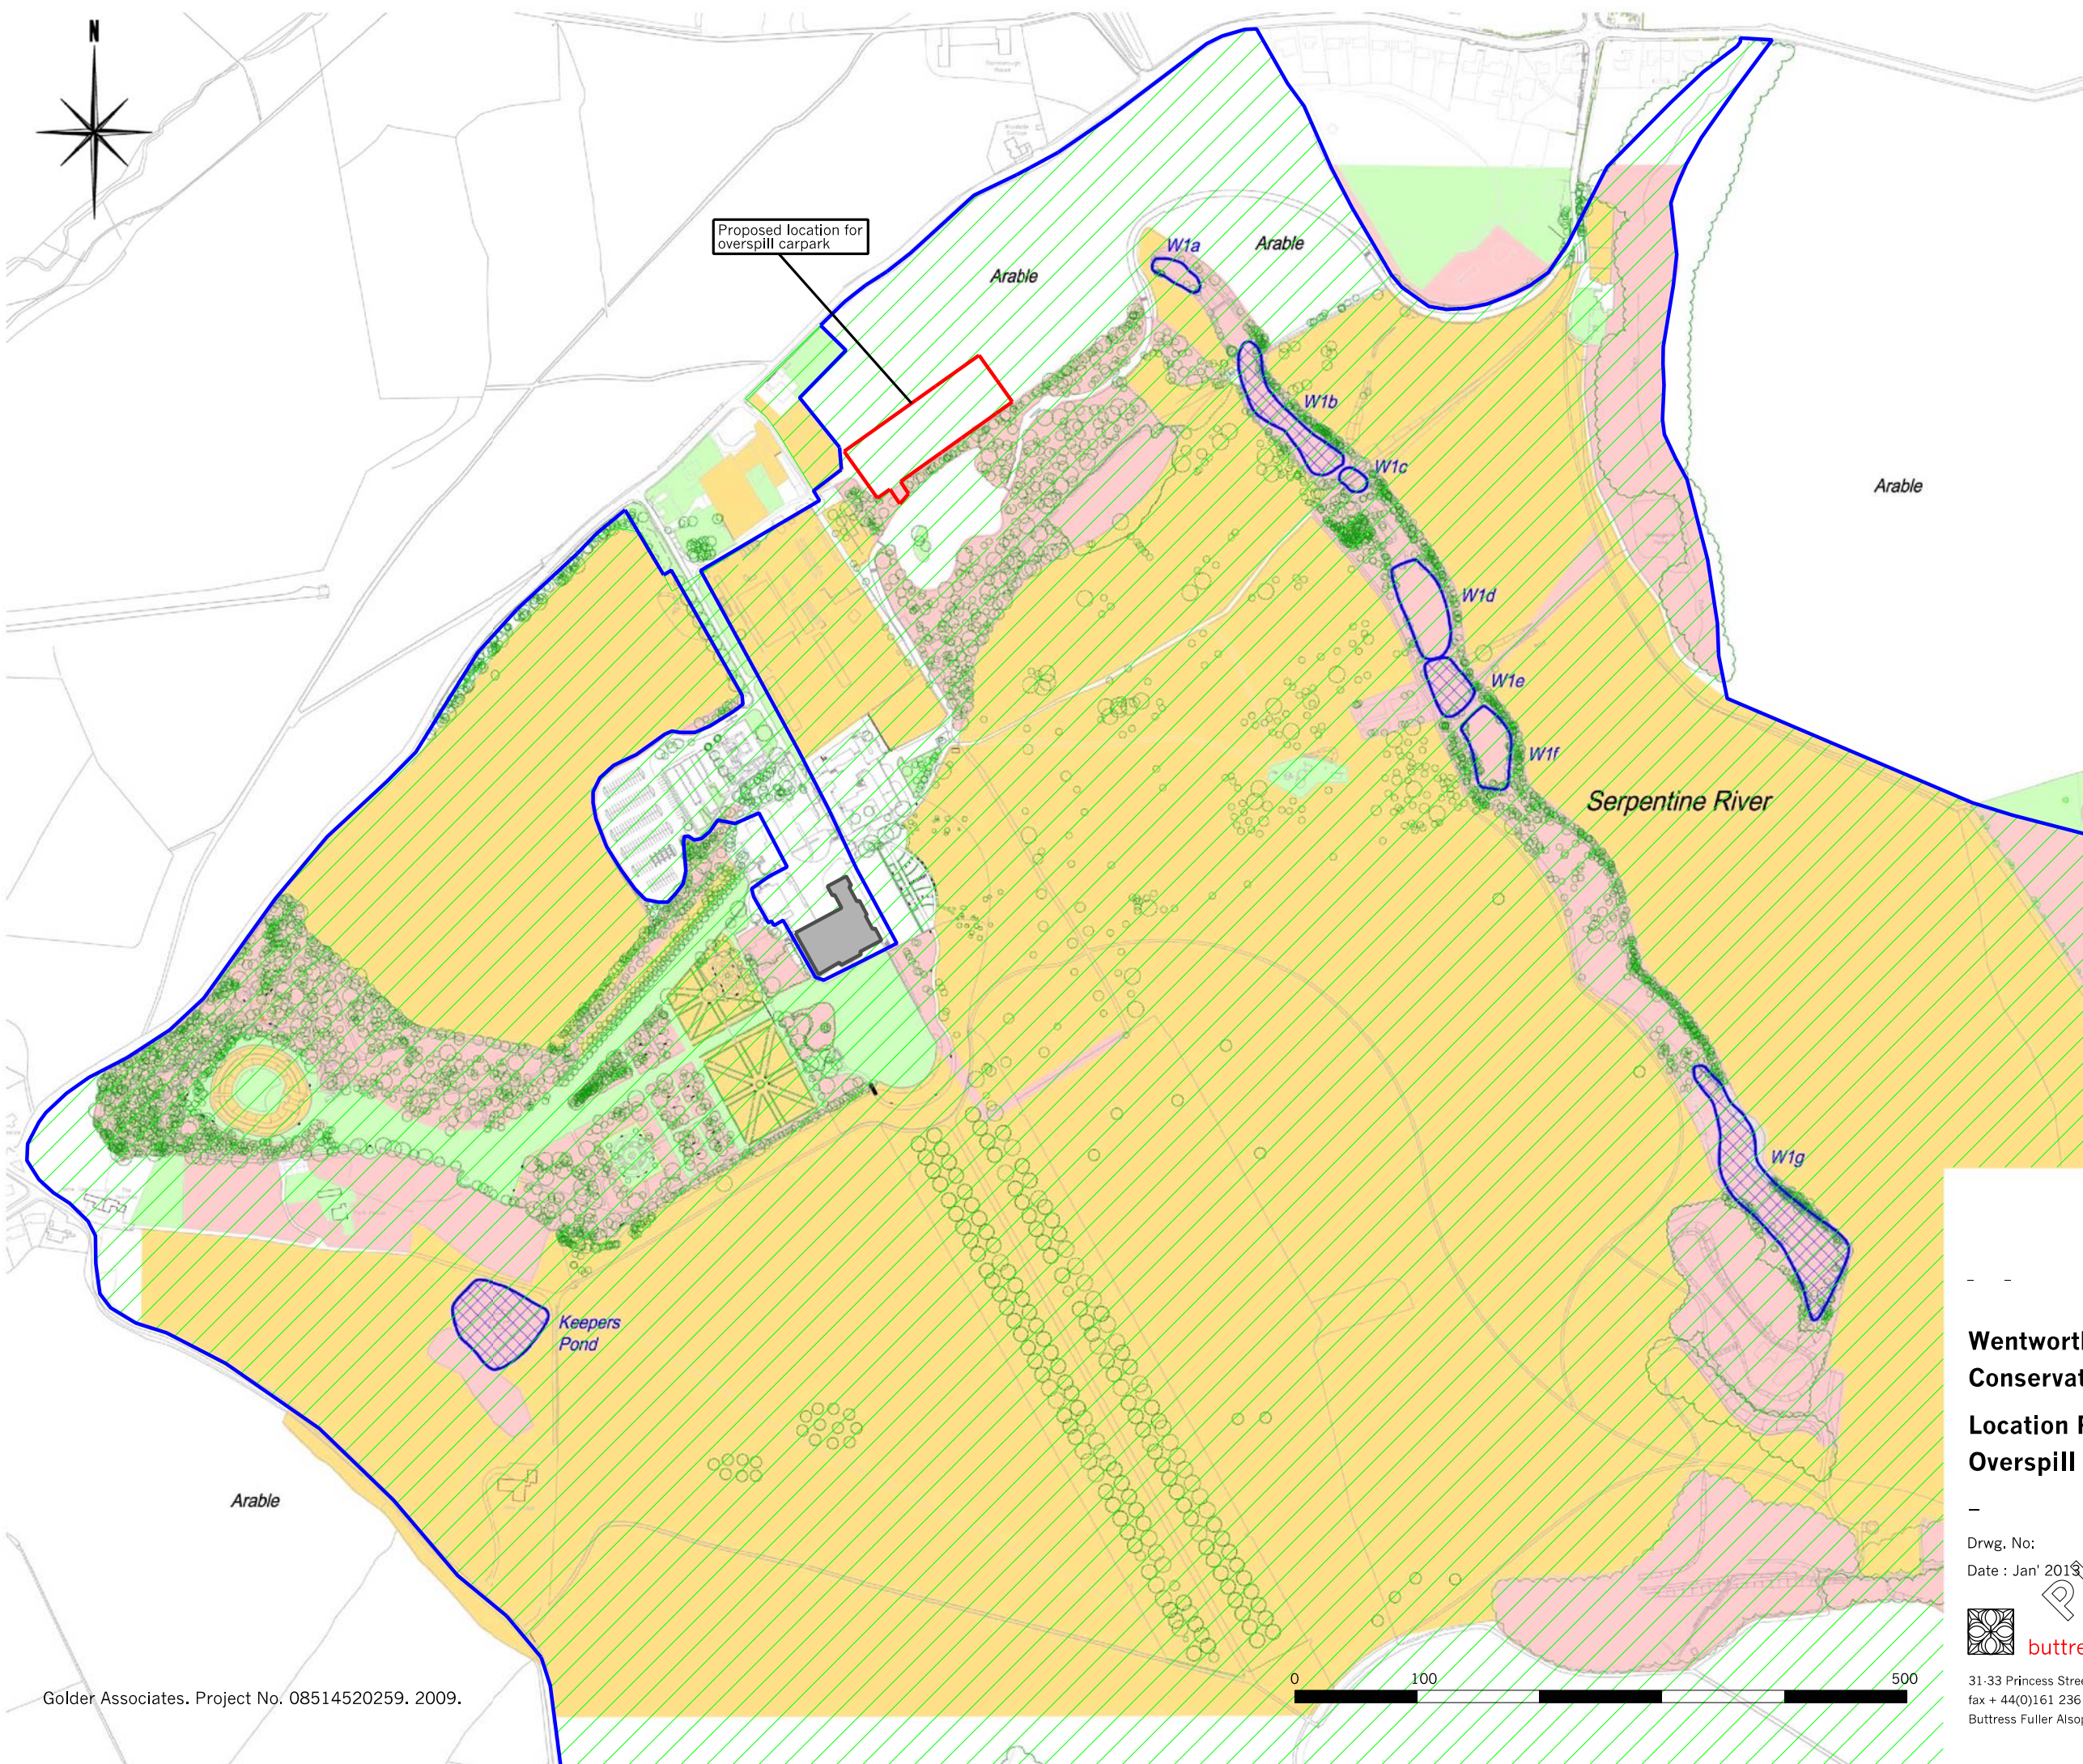

**Wentworth Castle
Conservatory
Location Plan
Overspill Carpark**

Drwg. No: **7090 (04)200** Rev: **_**
Date : Jan' 2013 Scale: 1:5000 @A3 Checked by : nc

 **buttress fuller alsop williams - architects**

31-33 Princess Street, Manchester, M2 4BF · telephone + 44 (0)161 236 3303
fax + 44(0)161 236 3603 · web site:www.bfaw.co.uk · email:contact@bfaw.co.uk
Buttress Fuller Alsop Williams Ltd is Registered in England and Wales: 5363573

