



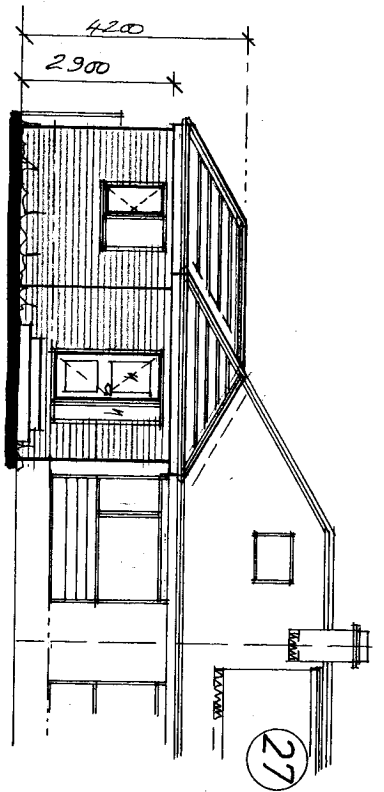


Front


MATCHING
DAPLED
BRICKWORK

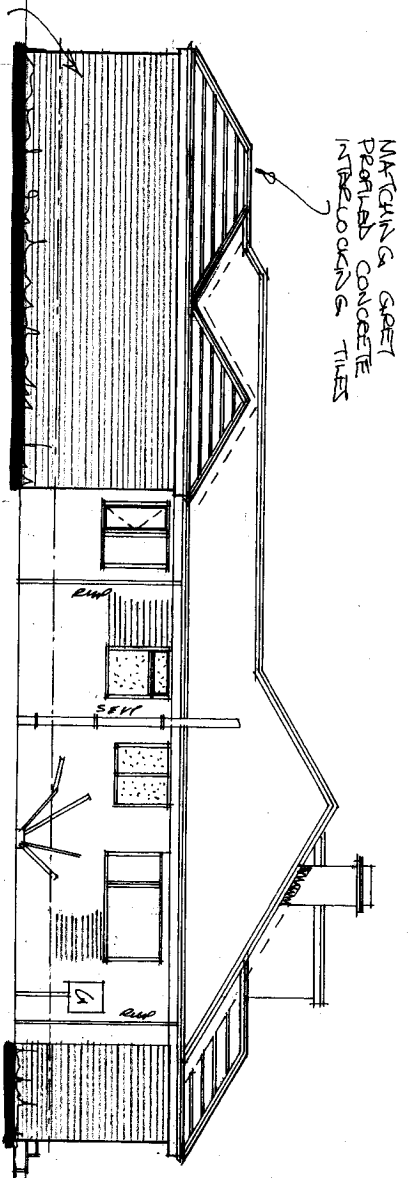

Side

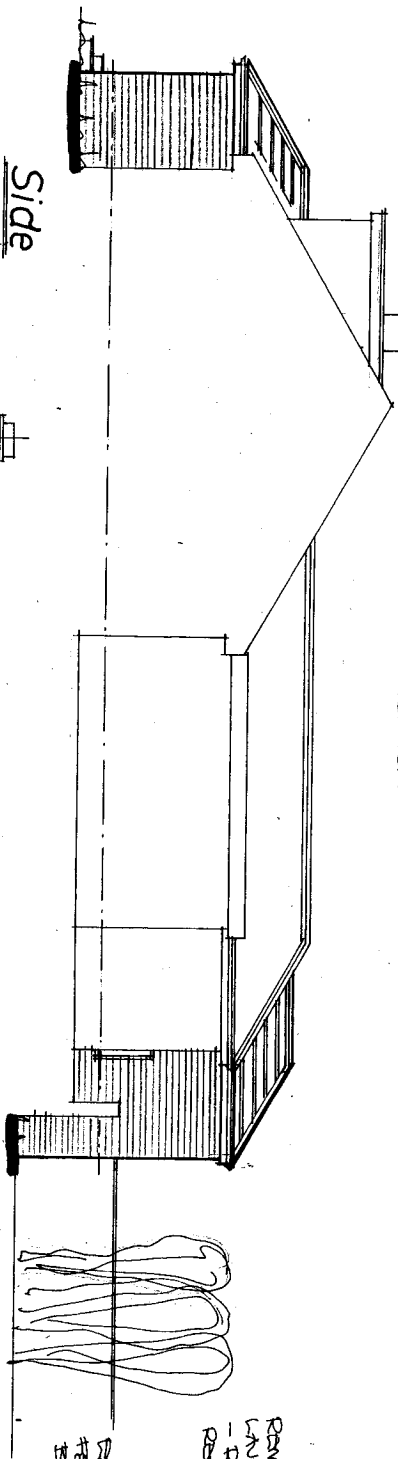

Side

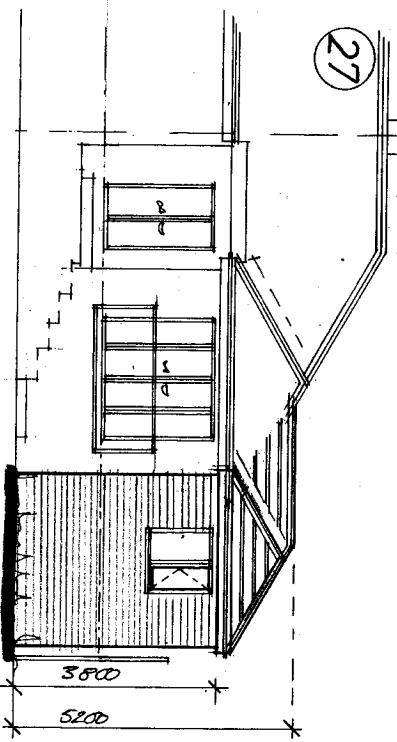

Rear

Rev	Notes	Date
A	Dimensions Added	08/22

Garry Greetham Associates
Residential Design Consultant
Westwood House
18 Carr Lane
Tonkersley
Barnsley S75 3BE
Tel(01226)746573

Project: Side/Front Extensions
Client: Mr. & Mrs. K. Morley
Title: Elevations as Proposed
Address: 25 Herons Way, Birdwell, Barnsley. S70 5SF
Scale: 1:100 @ A3 size Jun 22
Drawn by: 998
Drawn by: 970-04
Member of the Chartered Institute of Architectural Technologists