



TITLE NUMBER
SYK484712

SOUTH YORKSHIRE : BARNLEY



ORDNANCE SURVEY MAP REFERENCE:

SE4604SW

SCALE 1:1250

©CROWN COPYRIGHT. Produced by HMLR. Further reproduction in whole or in part is prohibited without the prior written permission of Ordnance Survey. Licence Number GD 272728.




This title plan shows the general position of the boundaries: it does not show the exact line of the boundaries. Measurements scaled from this plan may not match measurements between the same points on the ground. For more information see Land Registry Public Guide 7 - Title Plans.



This official copy shows the state of the title plan on **14 June 2004 at 15:26:56**. It may be subject to distortions in scale. Under s.67 of the Land Registration Act 2002, this copy is admissible in evidence to the same extent as the original. Issued on 14 June 2004.

This title is dealt with by the Nottingham (East) District Land Registry.




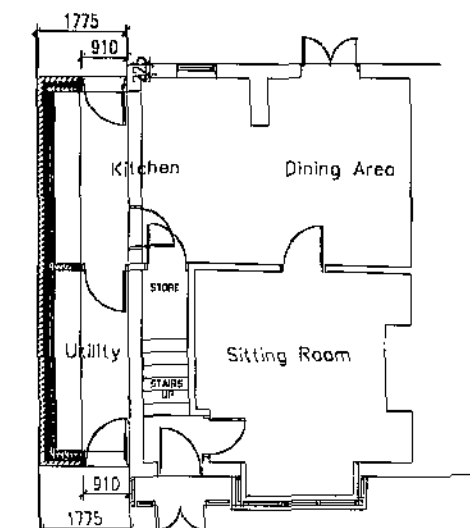

Proposed Plan

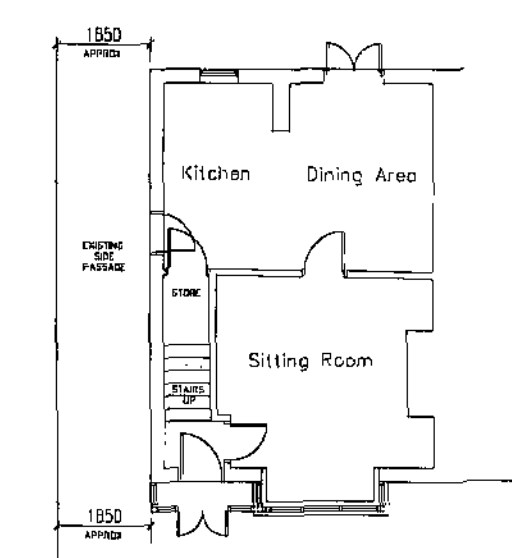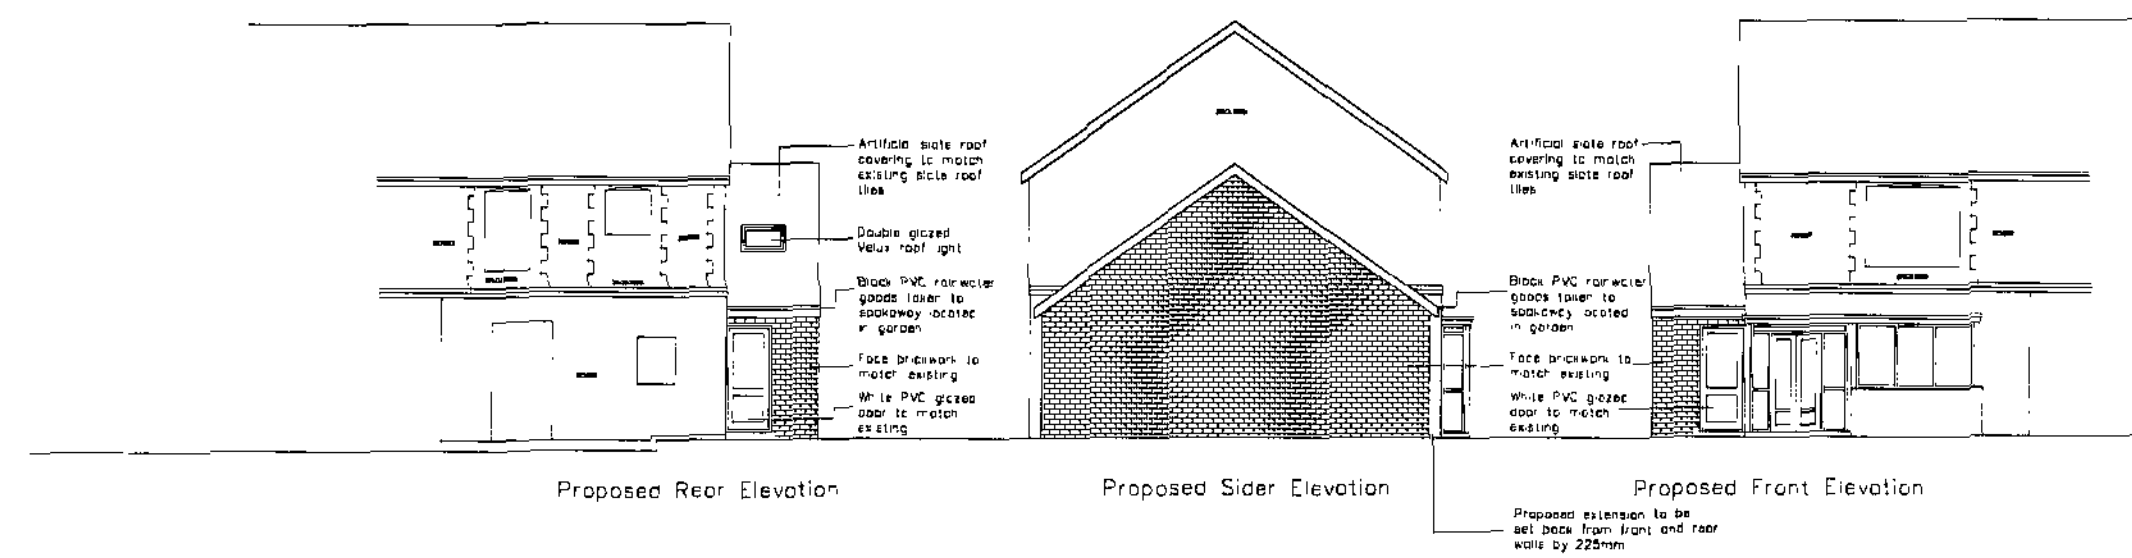

Existing Plan

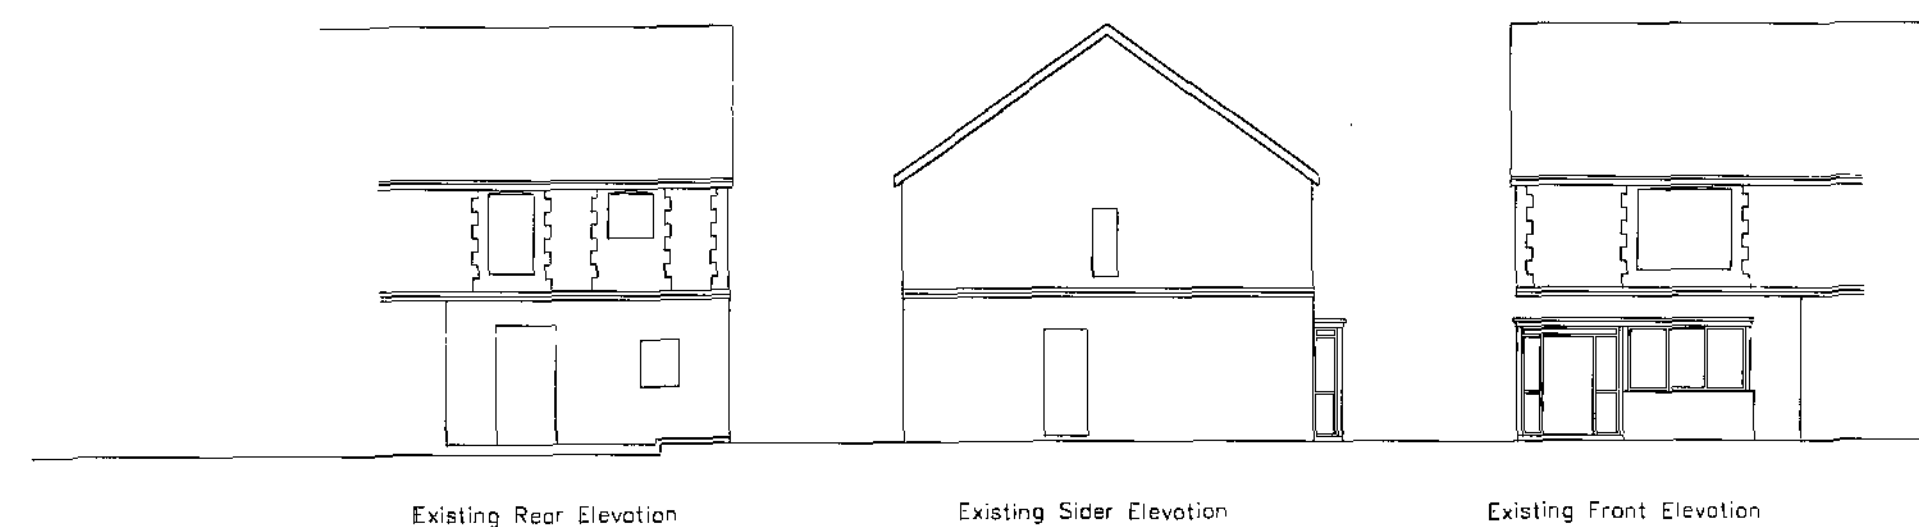

Hamilton, Nottingham
12 JUL 2010
Corporate Logo Mark

Proposed Single Storey Side Extension
@ 13 Melton Avenue, Goldthorpe,
Rotherham. S63 9DQ
For Mr & Mrs M Chambers.

Existing and Proposed Plan and Elevations
Scale 1:100 (A3)
Date 13th July 2010
Drawing Number K32-01