Week: __



Store Name:	Penistone
Store No:	6634
Futurama W.O:	128860
Store Type:	Everyday Convenience - Mainstream
Programme:	BAU / Refit
Address:	26 Market Street Penistone Sheffield S36 6BZ
CAD reference:	P3F8M0 (Locked CAD)

Revision:	
Rev 1 (Planning)	18/09/17 - KP - Original Scheme 27/09/17 - KP - HAGL added to Sign B, acrylic letters.

Olympia House
Lockwood Court
Middleton Grove
Leeds
LS11 5TY
United Kingdom

Telephone:
0113 270 5595
Facsimile:
0113 277 1143
E-mail:
postbox@futurama.ltd.uk

delivering branded environments™

futurama



Existing Elevations 1, 2 & 3

Store Name:	Penistone	Address:	26 Market Street
Store No:	6634		Penistone
Futurama W.O:	128860		Sheffield
Store Type:	Everyday Convenience - Mainstream		S36 6BZ
Programme:	BAU / Refit	Revision:	1
CAD reference:	P3F8M0 (Locked CAD)	Original Scheme:	KP


Olympia House
Lockwood Court
Middleton Grove
Leeds
LS11 5TY
United Kingdom


Telephone:
0113 270 5595
Facsimile:
0113 277 1143
E-mail:
postbox@futurama.ltd.uk


delivering branded environments™

futurama



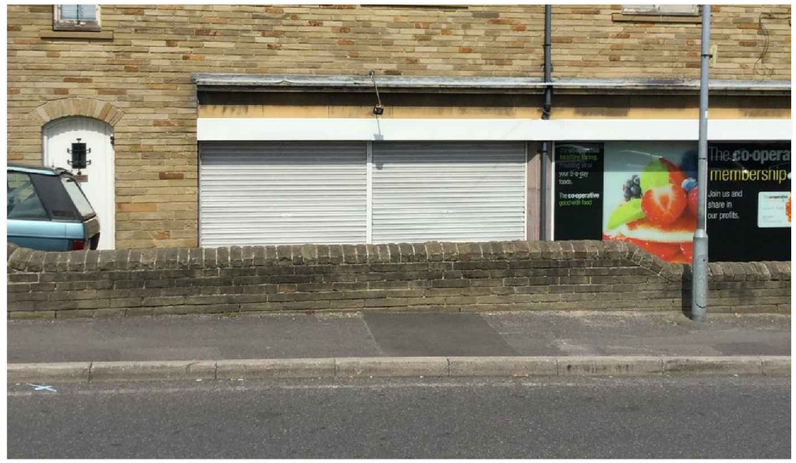

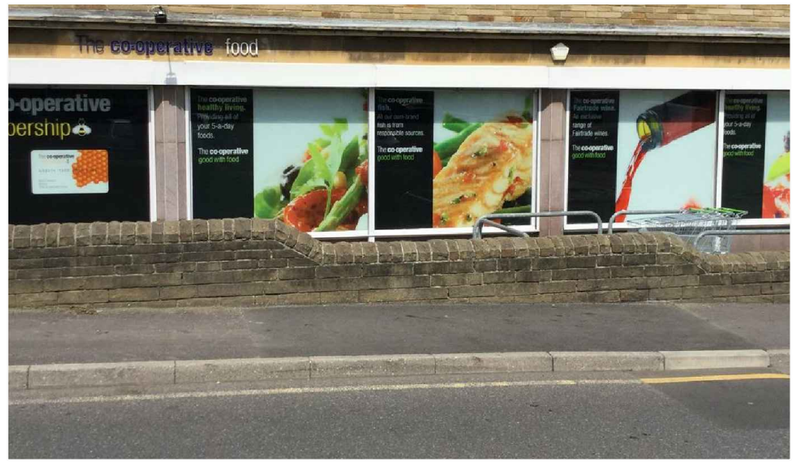

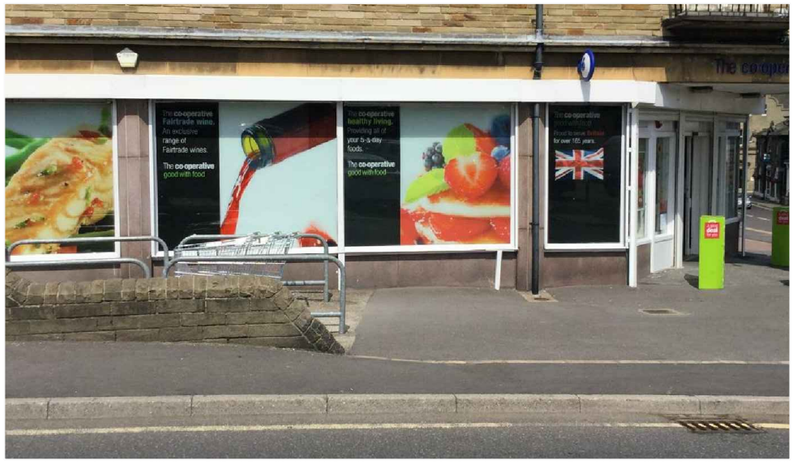











Photos of Store

Store Name:	Penistone
Store No:	6634
Futurama W.O:	128860
Store Type:	Everyday Convenience - Mainstream
Programme:	BAU / Refit
CAD reference:	P3F8M0 (Locked CAD)

Address:	26 Market Street Penistone Sheffield S36 6BZ
Revision:	1
Original Scheme:	KP

Olympia House
Lockwood Court
Middleton Grove
Leeds
LS11 5TY
United Kingdom

Telephone:
0113 270 5595
Facsimile:
0113 277 1143
E-mail:
postbox@futurama.ltd.uk

delivering branded environments™

futurama

















Photos of Store

Store Name:	Penistone
Store No:	6634
Futurama W.O:	128860
Store Type:	Everyday Convenience - Mainstream
Programme:	BAU / Refit
CAD reference:	P3F8M0 (Locked CAD)


Address:	26 Market Street Penistone Sheffield S36 6BZ
Revision:	1
Original Scheme:	KP

Olympia House
Lockwood Court
Middleton Grove
Leeds
LS11 5TY
United Kingdom

Telephone:
0113 270 5595
Facsimile:
0113 277 1143
E-mail:
postbox@futurama.ltd.uk

delivering branded environments™

futurama

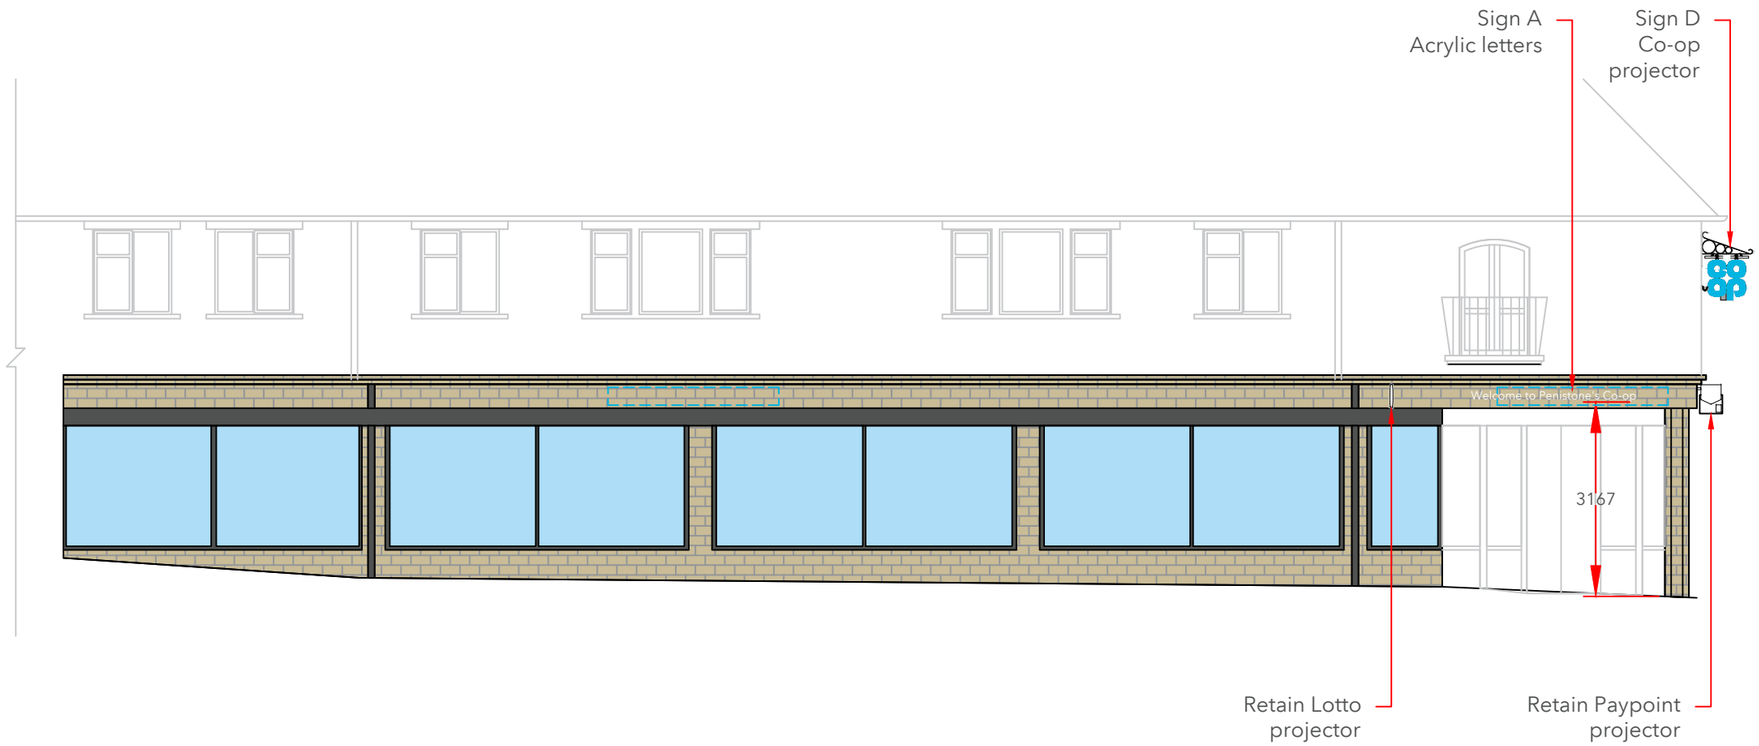

Scale Bar 1:100

0 1000 2000 3000 4000 5000 6000 7000 8000 9000 10000

Contractor Notes

Painting	Window & door frames to be painted traffic grey.	
Existing Fascias / Letters	To be removed & background made good (see blue dotted line)	
Fascia Zone	CCTV / Alarm boxes / Cables to be relocated off fascia zone	
Illumination	All illuminated signs to have 5amp switched fused spur located behind sign location	
Window Graphics	Vinyl contractor to supply window manifestation/graphics proposal. Bag sign to be included in window graphics package.	

Installation Notes

Equipment		

Production Notes

Suitability for Production	No issues	
CFN		

Additional Notes

Proposed Elevation 1, Scale 1:100 @ A3

Store Name: Penistone
Store No: 6634
Futurama W.O: 128860
Store Type: Everyday Convenience - Mainstream
Programme: BAU / Refit
CAD reference: P3F8M0 (Locked CAD)


Address: 26 Market Street, Penistone, Sheffield, S36 6BZ
Revision: 1
Original Scheme: KP

Olympia House
Lockwood Court
Middleton Grove
Leeds
LS11 5TY
United Kingdom


Telephone:
0113 270 5595
Facsimile:
0113 277 1143
E-mail:
postbox@futurama.ltd.uk

delivering branded environments™

futurama

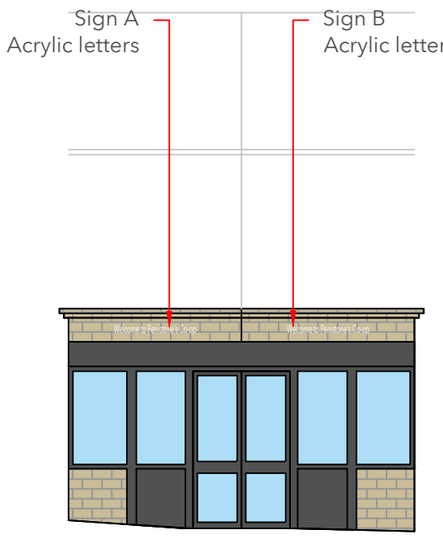

Proposed Elevation 2

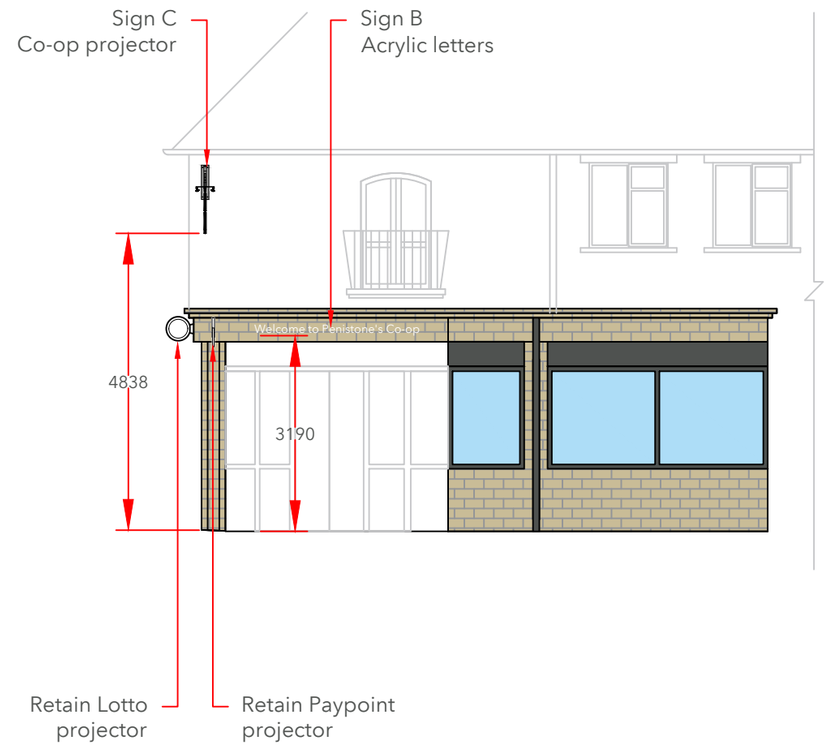

Proposed Elevation 3

Scale Bar 1:100

0 1000 2000 3000 4000 5000 6000 7000 8000 9000 10000

Contractor Notes

Painting	Window & door frames to be painted traffic grey.	
Existing Fascias / Letters	To be removed & background made good (see blue dotted line)	
Fascia Zone	CCTV / Alarm boxes / Cables to be relocated off fascia zone	
Illumination	All illuminated signs to have 5amp switched fused spur located behind sign location	
Window Graphics	Vinyl contractor to supply window manifestation/graphics proposal. Bag sign to be included in window graphics package.	
Banner Frames	To be supplied by main contractor	

Installation Notes

Equipment		

Production Notes

Suitability for Production	No issues	
CFN		

Additional Notes

Proposed Elevations 2 & 3, Scale 1:100 @ A3

Store Name: Penistone
Store No: 6634
Futurama W.O: 128860
Store Type: Everyday Convenience - Mainstream
Programme: BAU / Refit
CAD reference: P3F8M0 (Locked CAD)


Address: 26 Market Street, Penistone, Sheffield, S36 6BZ
Revision: 1
Original Scheme: KP

Olympia House
Lockwood Court
Middleton Grove
Leeds
LS11 5TY
United Kingdom


Telephone: 0113 270 5595
Facsimile: 0113 277 1143
E-mail: postbox@futurama.ltd.uk

delivering branded environments™

futurama

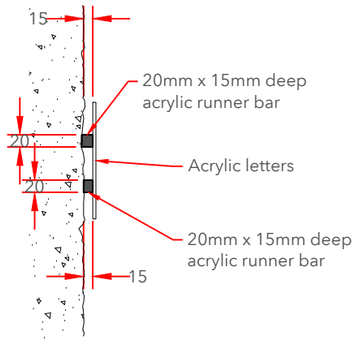

Letters Cross Section
Scale 1:10 @A3

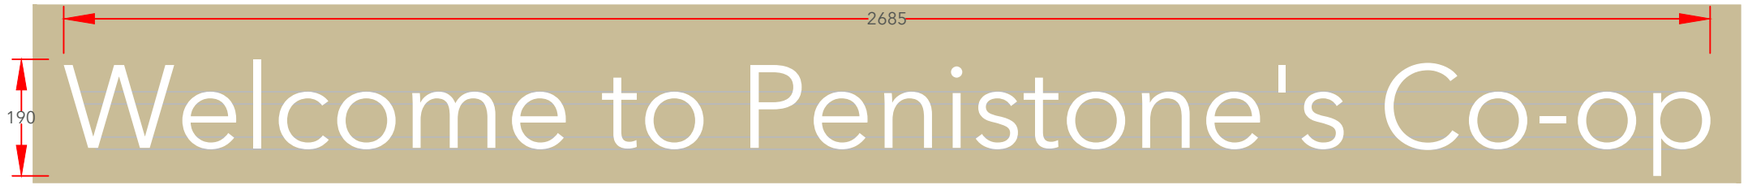


Signs A & B Specifications:

"Welcome to Anytown Co-op" 190mm to match 500mm/650mm logo to be from 5mm WHITE Perspex 069 Acrylic on Acrylic runner bars: fixed to clear acrylic runner bars to allow sign to be mounted to uneven surface.

Letter count: 25

Scale 1:10 @ A3

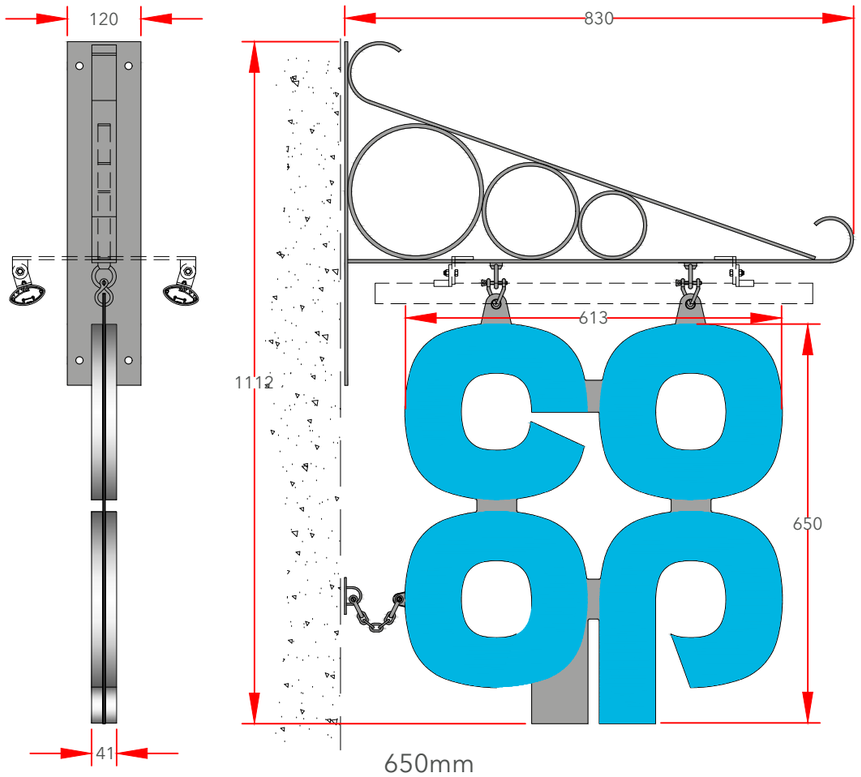

650mm
Scale 1:10 @A3

Sign C Specifications:

650mm logo Heritage projection sign trough illuminated individual 3D letters to both sides of mounting plate. Letters constructed from 19mm exterior grade timber. Finished silver 9006 with applied BLUE vinyl to face. Blue to match PMS 306.
Ornate scroll bracket fully welded 5mm Mild Steel wall mounting plate and support frame. M8 lifting eye fittings welded to the frame, c/w twisted 'D' shackles to hold the 3mm Mild steel logo plate. All visible steel work to be finished silver to match RAL 9006 60% gloss.



Sign D - Scale 1:10

600mm x 600mm parking sign "Goods Delivery", "Keep Clear".
3mm ACM with applied vinyl display & anti-graffitti laminate. 20mm radius corners.
Non-illuminated.

Bespoke sign
for this site

Collections

Store Name:	Penistone
Store No:	6634
Futurama W.O:	128860
Store Type:	Everyday Convenience - Mainstream
Programme:	BAU / Refit
CAD reference:	P3F8M0 (Locked CAD)
Address:	26 Market Street Penistone Sheffield S36 6BZ
Revision:	1
Original Scheme:	KP

Olympia House
Lockwood Court
Middleton Grove
Leeds
LS11 5TY
United Kingdom

Telephone:
0113 270 5595
Facsimile:
0113 277 1143
E-mail:
postbox@futurama.ltd.uk

delivering branded environments™

futurama



0 5k 10k 15k 20k 25k 30k 35k 40k 45k 50k

Key

Co-op signs

3rd Party signs

Site plan - Scale 1:500 @ A3

Store Name:	Penistone	Address:	26 Market Street
Store No:	6634		Penistone
Futurama W.O:	128860		Sheffield
Store Type:	Everyday Convenience - Mainstream		S36 6BZ
Programme:	BAU / Refit	Revision:	1
CAD reference:	P3F8M0 (Locked CAD)	Original Scheme:	KP

Olympia House
Lockwood Court
Middleton Grove
Leeds
LS11 5TY
United Kingdom

Telephone:
0113 270 5595
Facsimile:
0113 277 1143
E-mail:
postbox@futurama.ltd.uk

delivering branded environments™

futurama