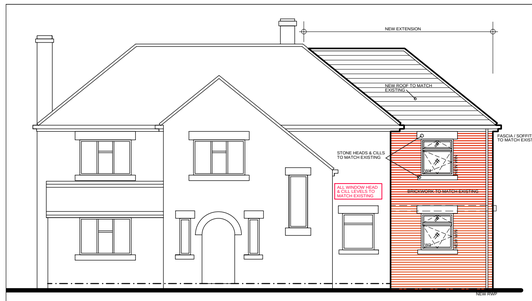

FRONT ELEVATION 1:100

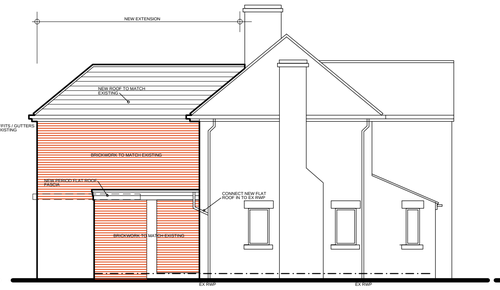

SIDE ELEVATION 1 1:100

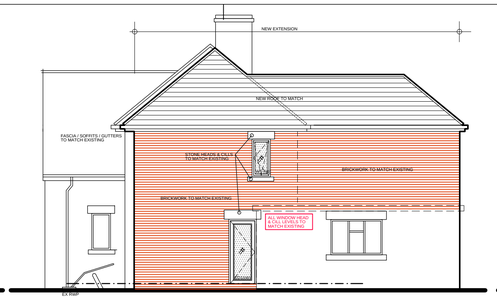

SIDE ELEVATION 2 1:100

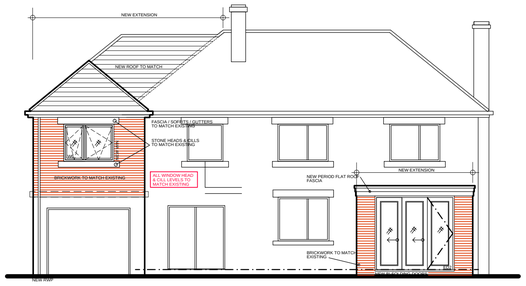

REAR ELEVATION 1:100

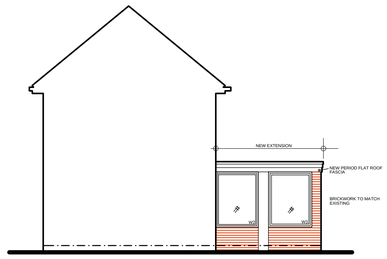

ELEVATION A 1:100

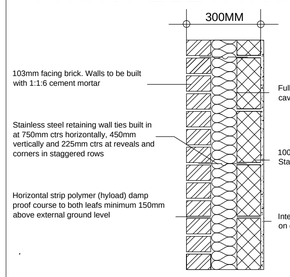

FULL FILL CAVITY WALL (WALL TYPE 1)

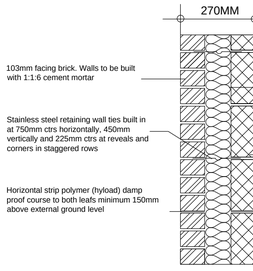

FULL FILL CAVITY WALL (WALL TYPE 2)

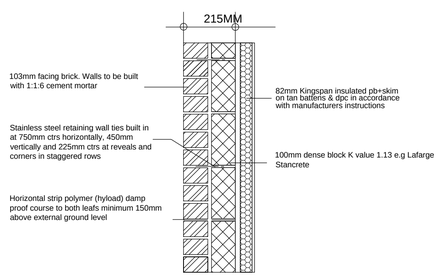

FULL FILL CAVITY WALL (WALL TYPE 3)

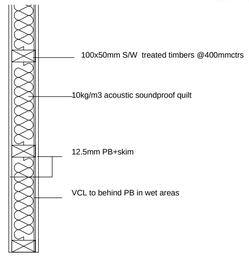

STUD WALL (WALL TYPE 4

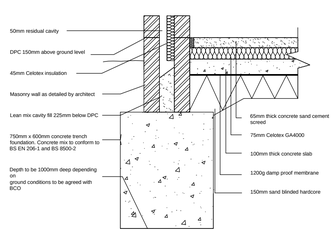

TRENCH FOUNDATION

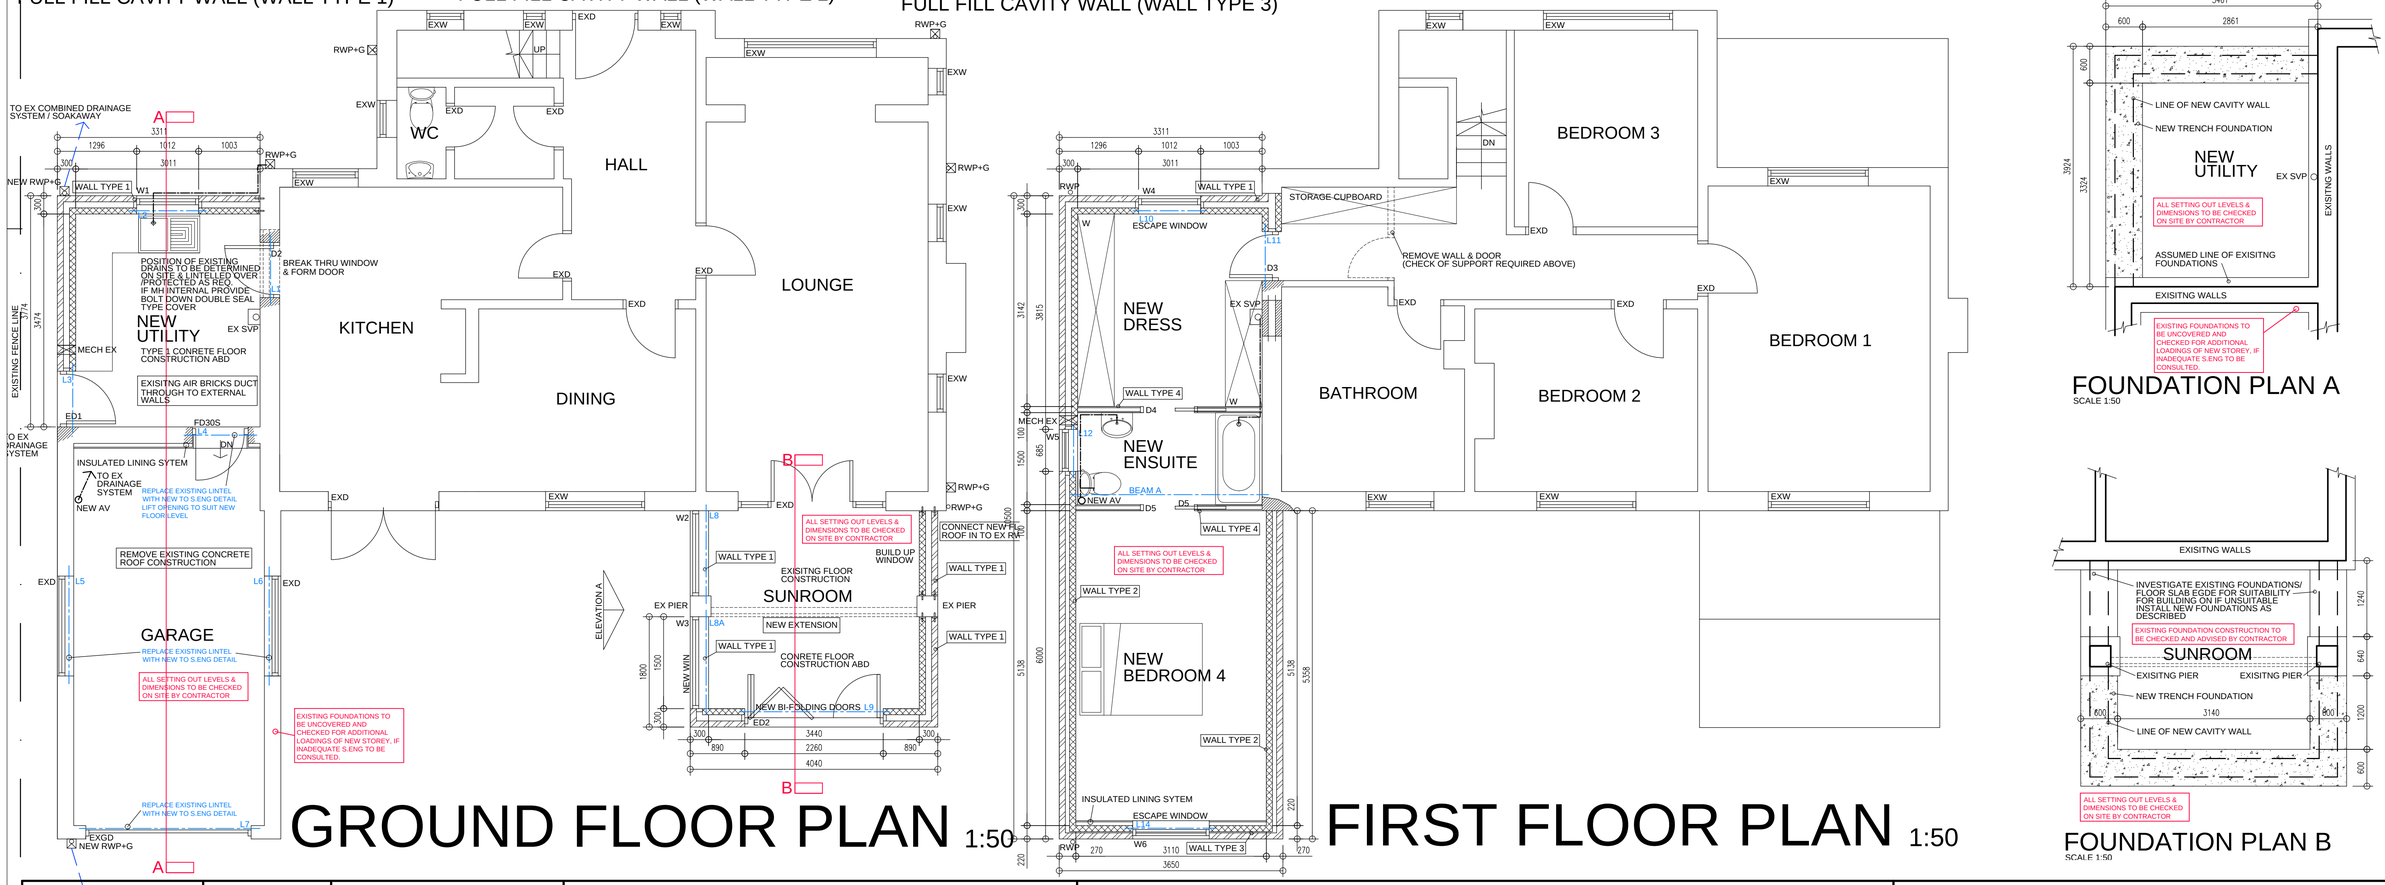

GROUND FLOOR PLAN 1:50

FIRST FLOOR PLAN 1:50

FOUNDATION PLAN A

SCALE 1:50

FOUNDATION PLAN B

SCALE 1:50

TO EX COMBINED DRAINAGE SYSTEM / SOAKAWAY

NYP

Chartered Institute of Architectural Technologists
Registered Practice

1. THIS DRAWING AND THE COPYRIGHTS AND PATENTS THEREIN ARE THE PROPERTY OF NYP ARCHITECTURAL SERVICES LLP REGISTERED IN ENGLAND AND WALES No. 4631338 AND MAY BE USED OR REPRODUCED ONLY UNDER CONTRACT.

2. CONTRACTORS AND SUB-CONTRACTORS MUST CHECK AND AGREE ALL DIMENSIONS BEFORE PREPARING SHOP DRAWINGS OR COMMENCING WORK ON SITE

3. CONTRACTORS ARE RESPONSIBLE FOR INFORMING THE DESIGNER OF ANY DISCREPANCY DISCOVERED ON THIS DRAWING OR BETWEEN THIS DRAWING AND ANY OTHER RELATED DOCUMENT ISSUED UNDER THE STANDARD FORM OF CONTRACT IN RESPECT OF THE WORK.

4. WRITTEN DIMENSIONS ONLY ARE TO BE USED FROM THIS DRAWING. IF IN ANY DOUBT ASK FOR CLARIFICATION.

Notes.

Revisions.

Date	Suffix	Description	Date	Suffix	Description

NYP ARCHITECTURAL SERVICES
The Grove, High Street, Dodworth, Barnsley, S75 3RQ. Tel: 01226 200989. E-mail : scott@nypas.co.uk / stephen@nypas.co.uk

Project. EXTENSION WORKS AT 7 BROADWAY , BARNSLEY, S70 6QQ		Client. JAMES KNOWLES	
Drawing Title. AS PROPOSED PLANS, ELEVATIONS & DETAILS		Date. SEPTEMBER 2017	Scale. AS INDICATED
	Ref. 04/21	Dwg. No. 03	Rev. A

SHEET SIZE A1