


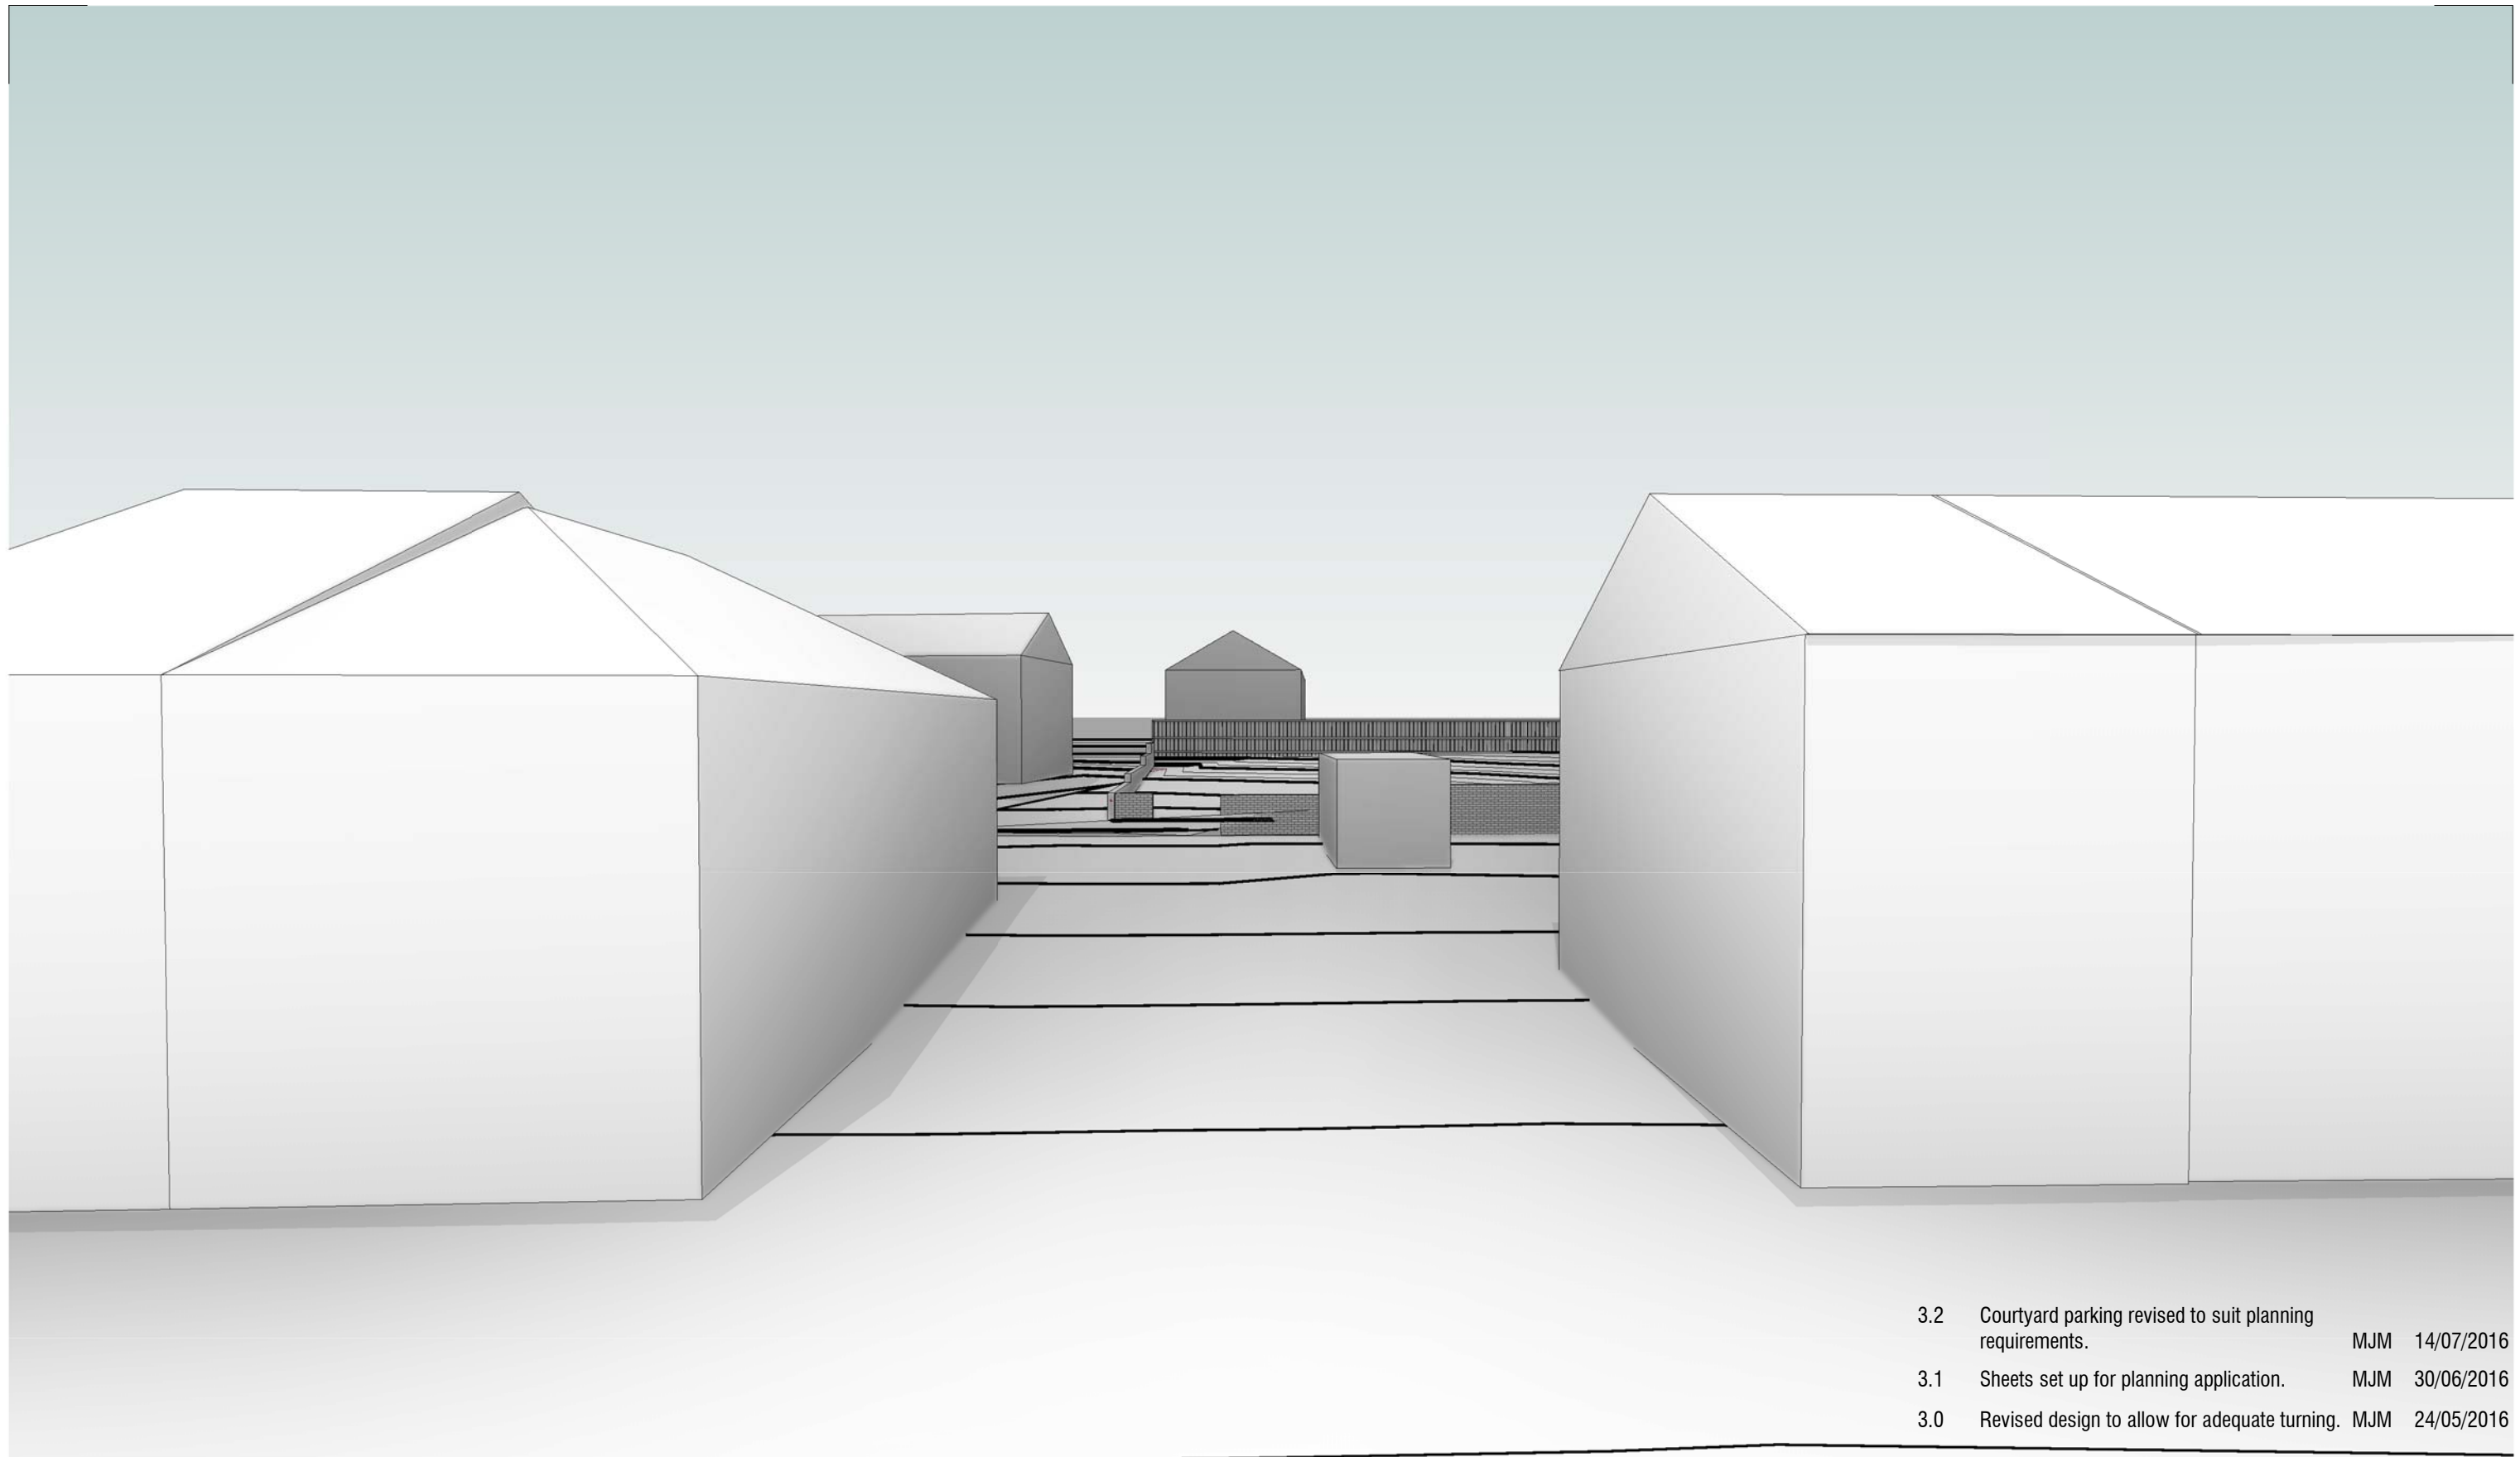

3.2	Courtyard parking revised to suit planning requirements.	MJM	14/07/2016
3.1	Sheets set up for planning application.	MJM	30/06/2016
3.0	Revised design to allow for adequate turning.	MJM	24/05/2016

SIX Architecture + Design Ltd
Electric Works
Sheffield Digital Campus
Sheffield
S1 2BJ

0114 286 6263

enquiries@six-ad.com
www.six-ad.com



Mrs N Adebajo

Proposed New Housing Development
Lands between 298 & 300 Hough Lane
Wombwell | Barnsley

3D View 02 as Existing

Scale @ A3	Date	Drawn	Checked
	14/07/2016 09:44:33	MJM	KOB

Project No.	Drawing No.	Status
	15-028 (00)002	3.2
1 - Preparation & Brief	2 - Concept Design	3 - Developed Design
4 - Technical Design	5 - Construction	6 - Handover
This drawing is to be read in conjunction with all related architectural and third party documents. DO NOT SCALE from this drawing - if you doubt a dimension, ASK for verification. Report any discrepancies to SIX AD immediately. This drawing and its contents, copyright © SIX Architecture + Design Ltd		