


BARNSIDE HOUSE LANGSETT
SUMMER HOUSE
PLAN

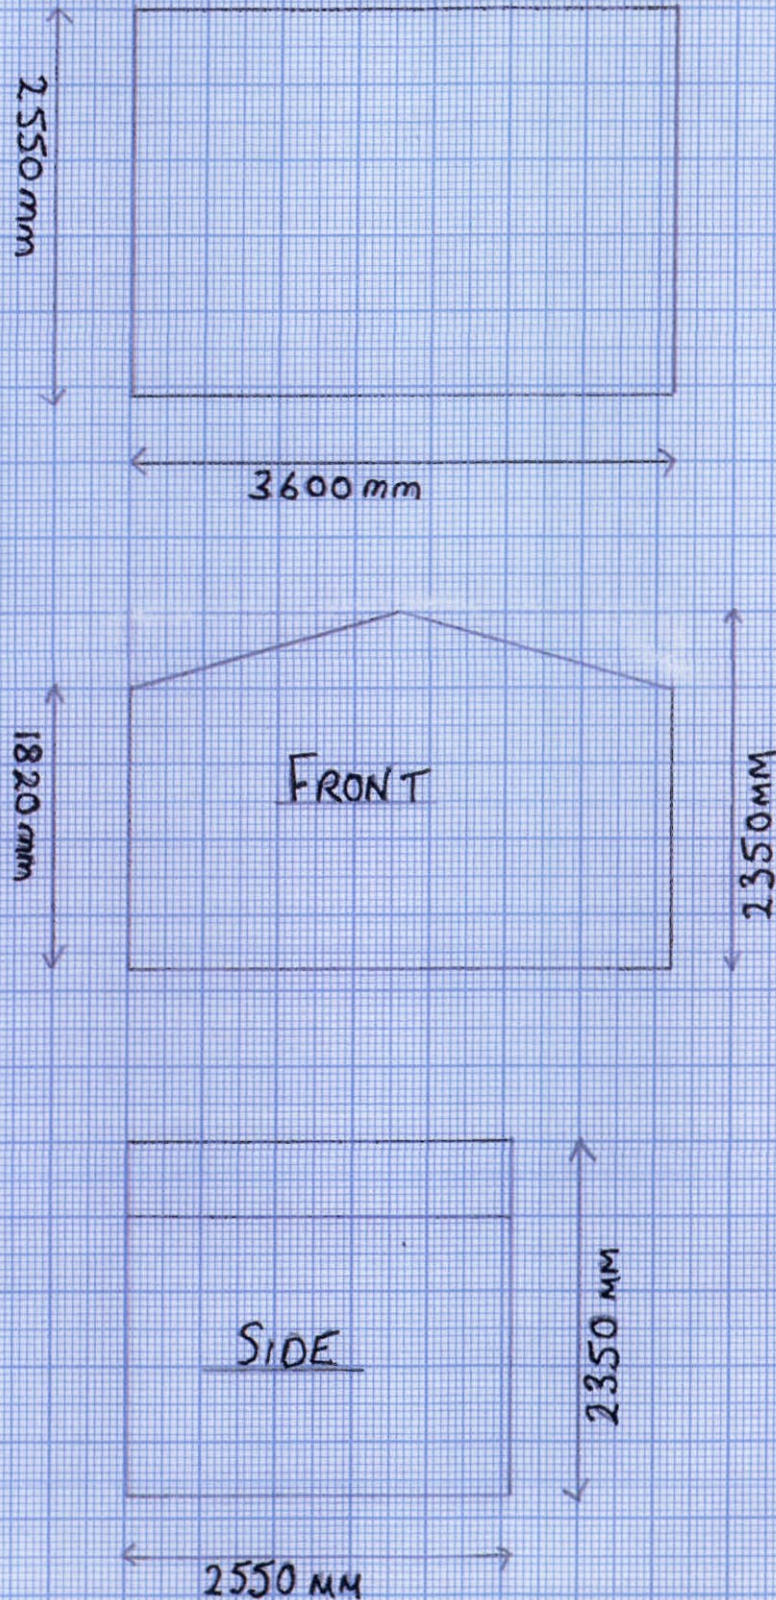

SCALE 1:50