




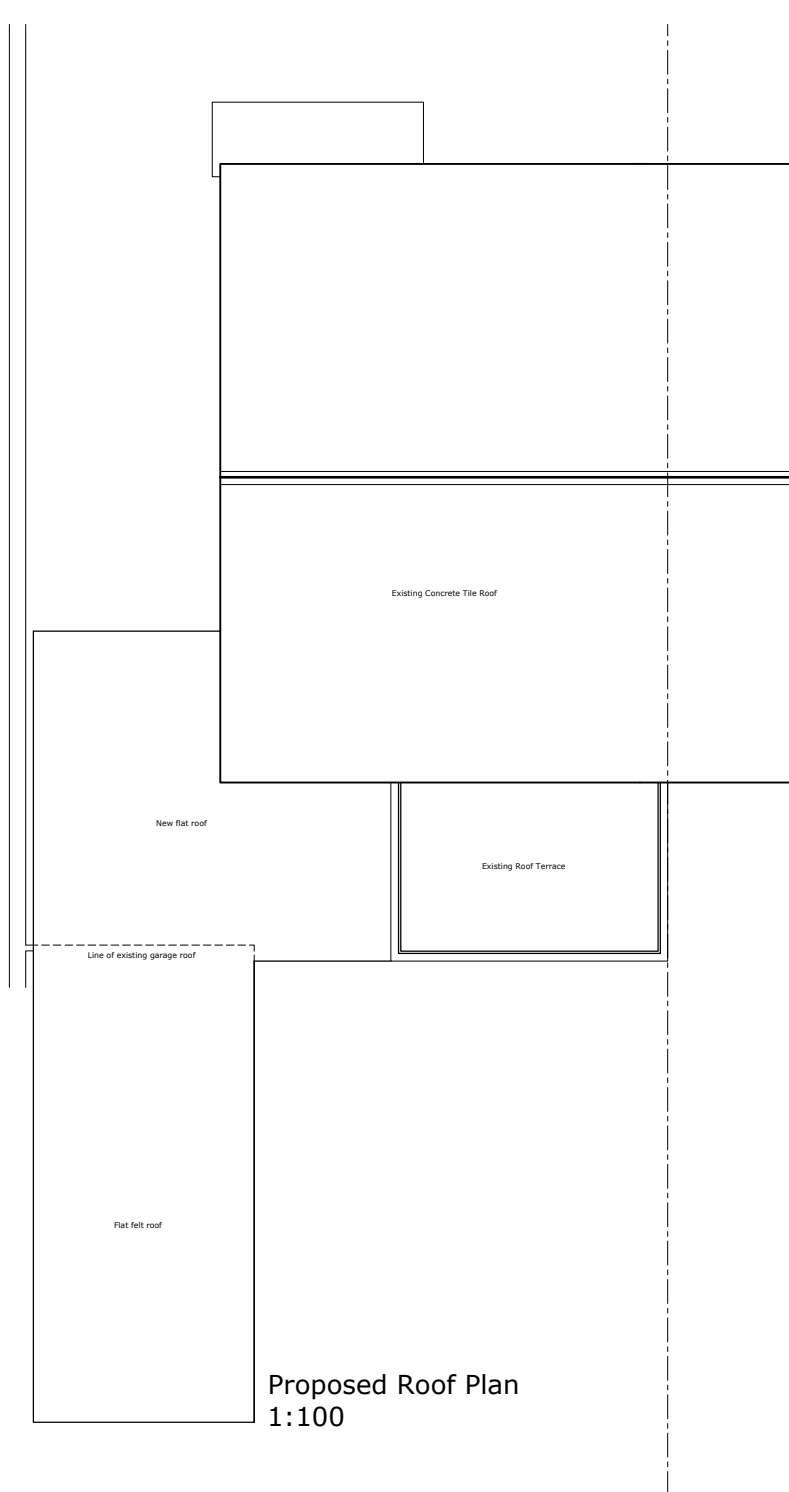


Proposed Front Elevation - 1:50

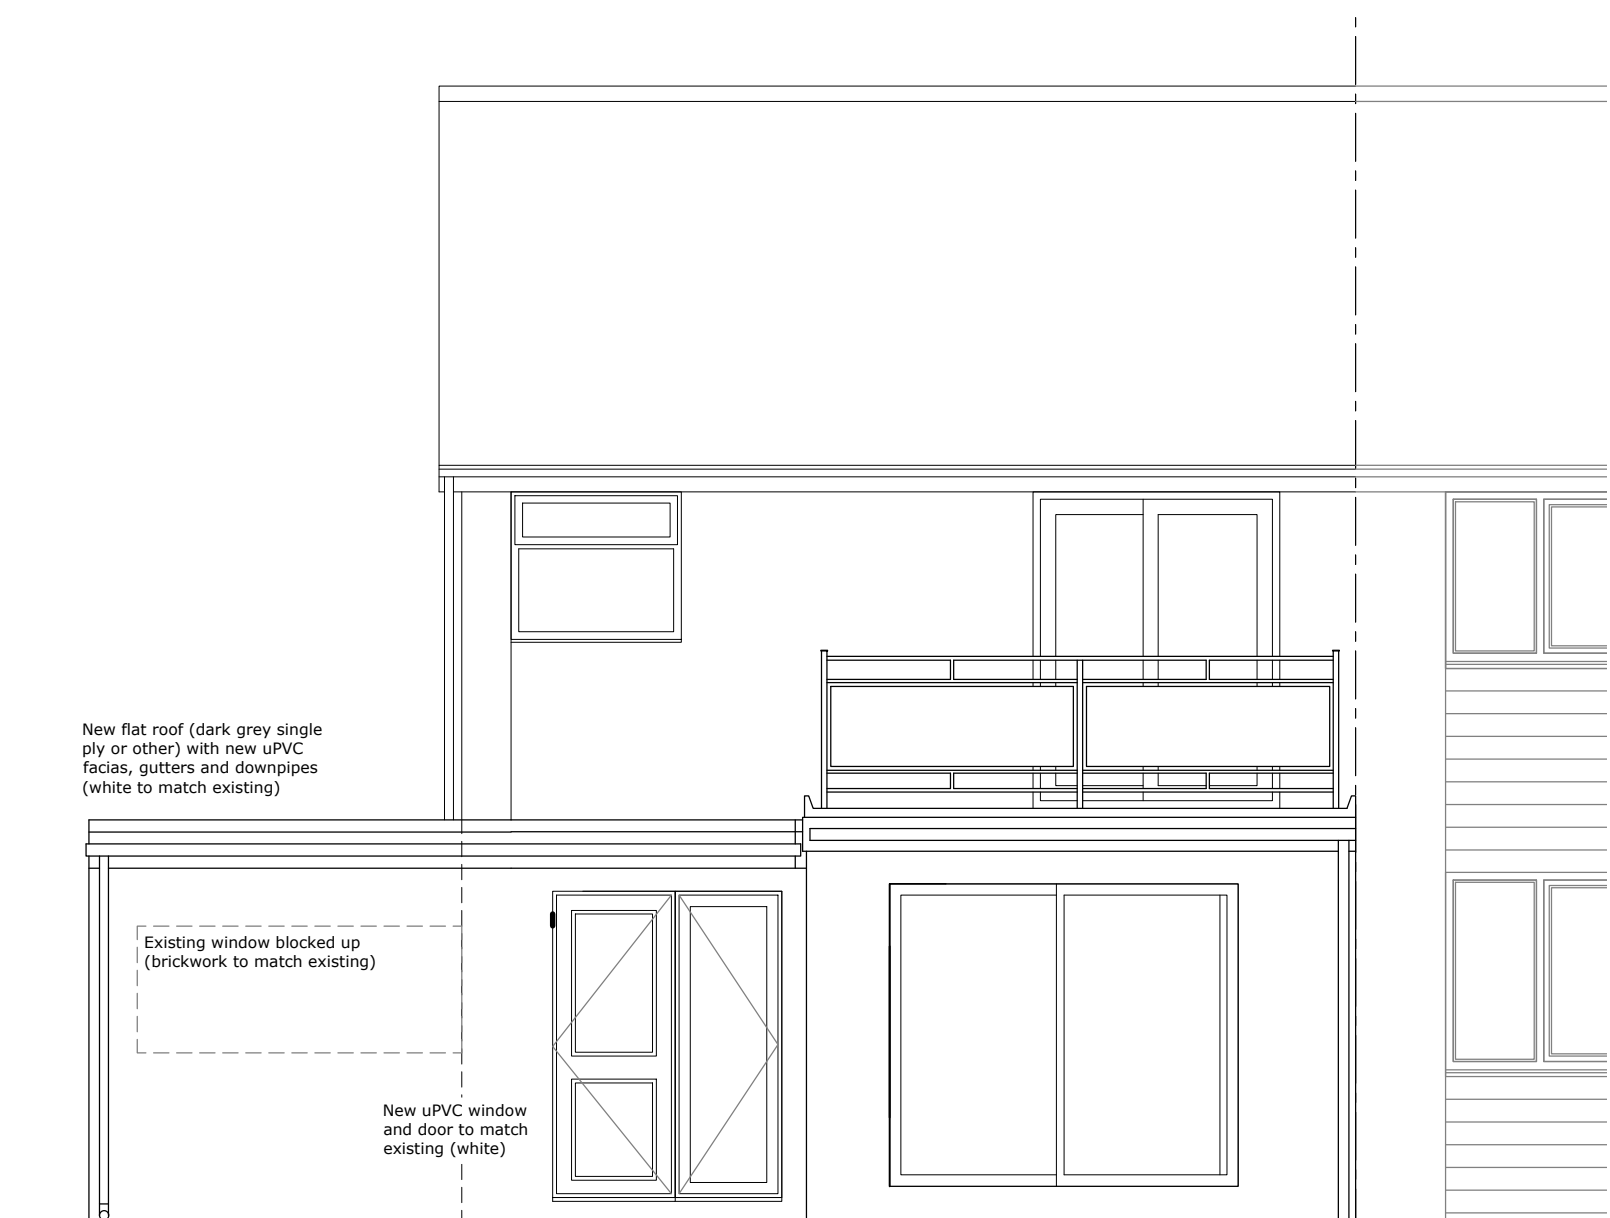


Proposed Rear Elevation - 1:50

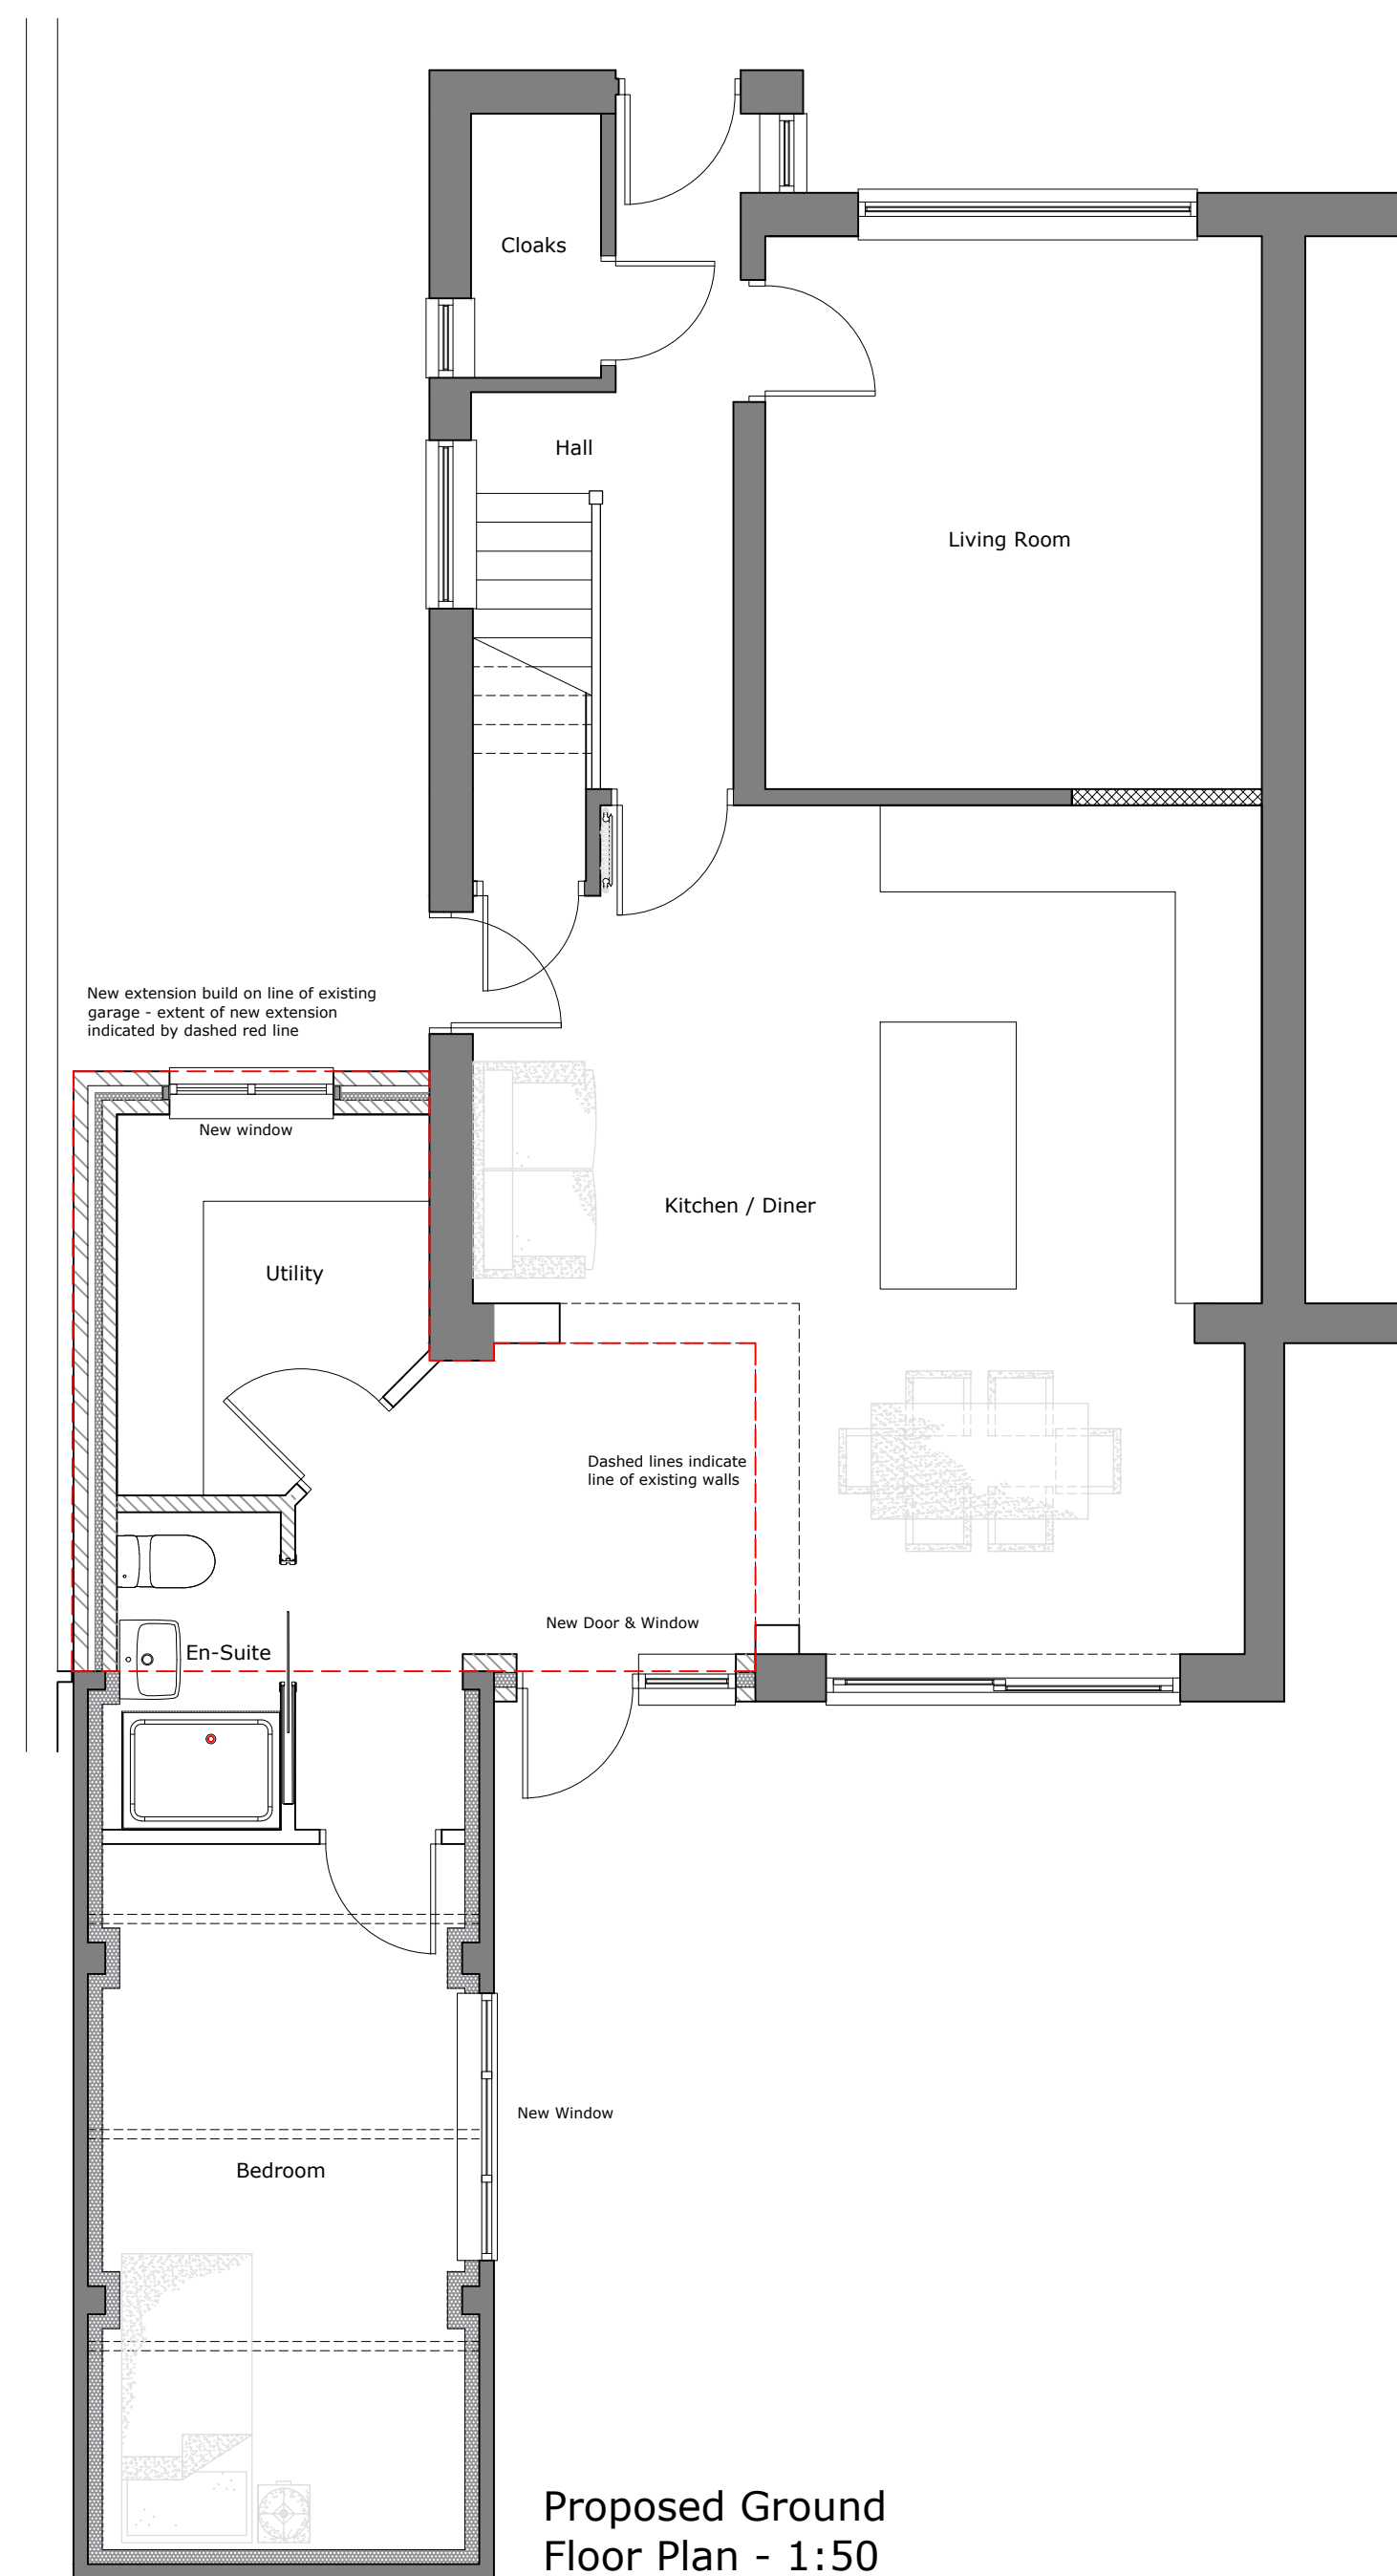

Proposed Ground
Floor Plan - 1:50

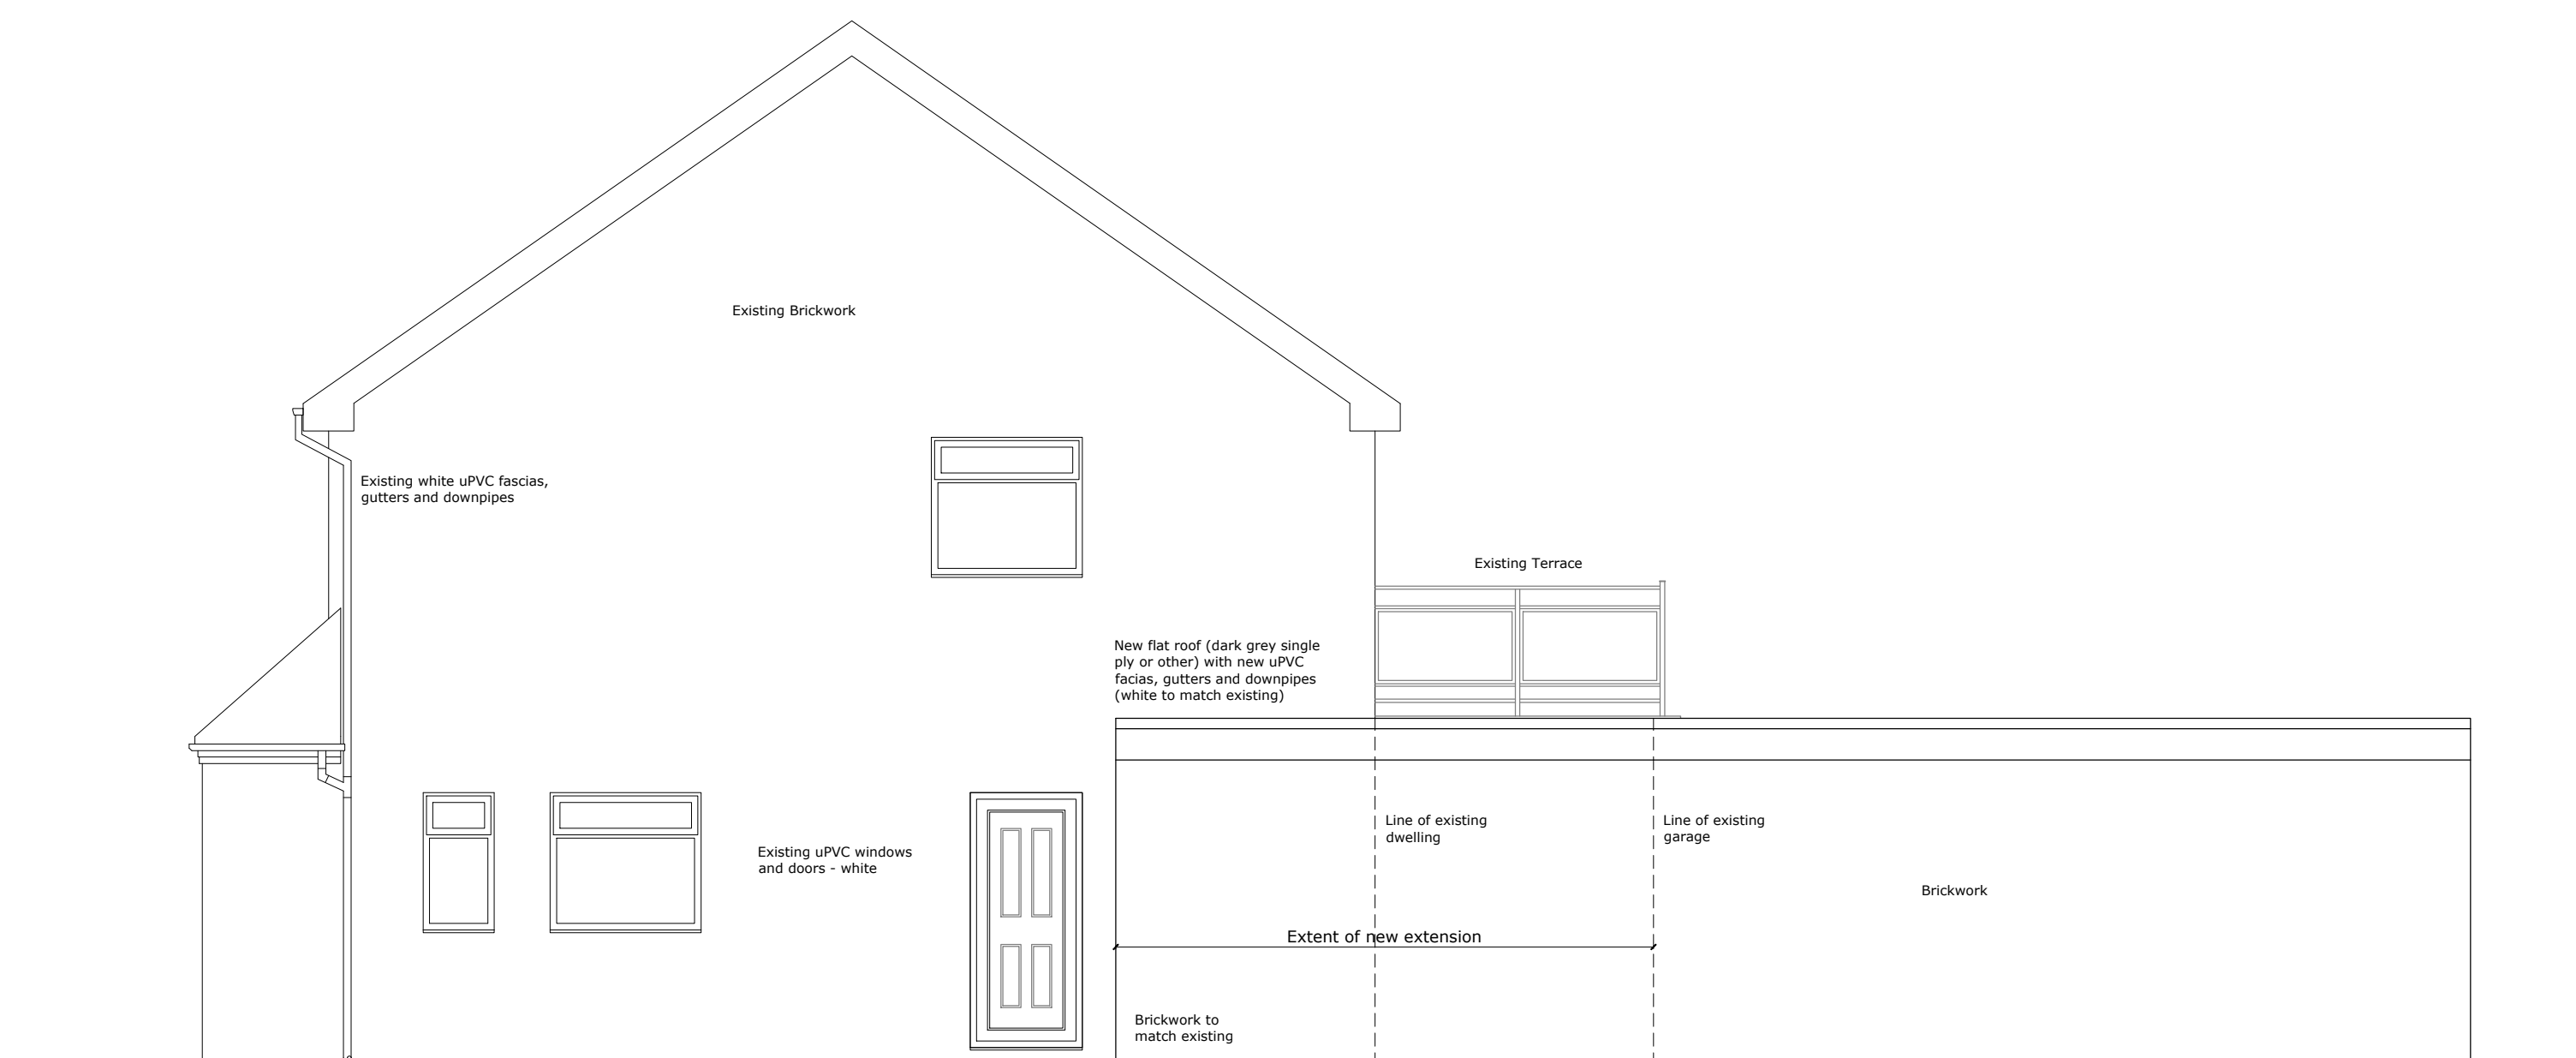

Proposed Side Elevation - 1:50

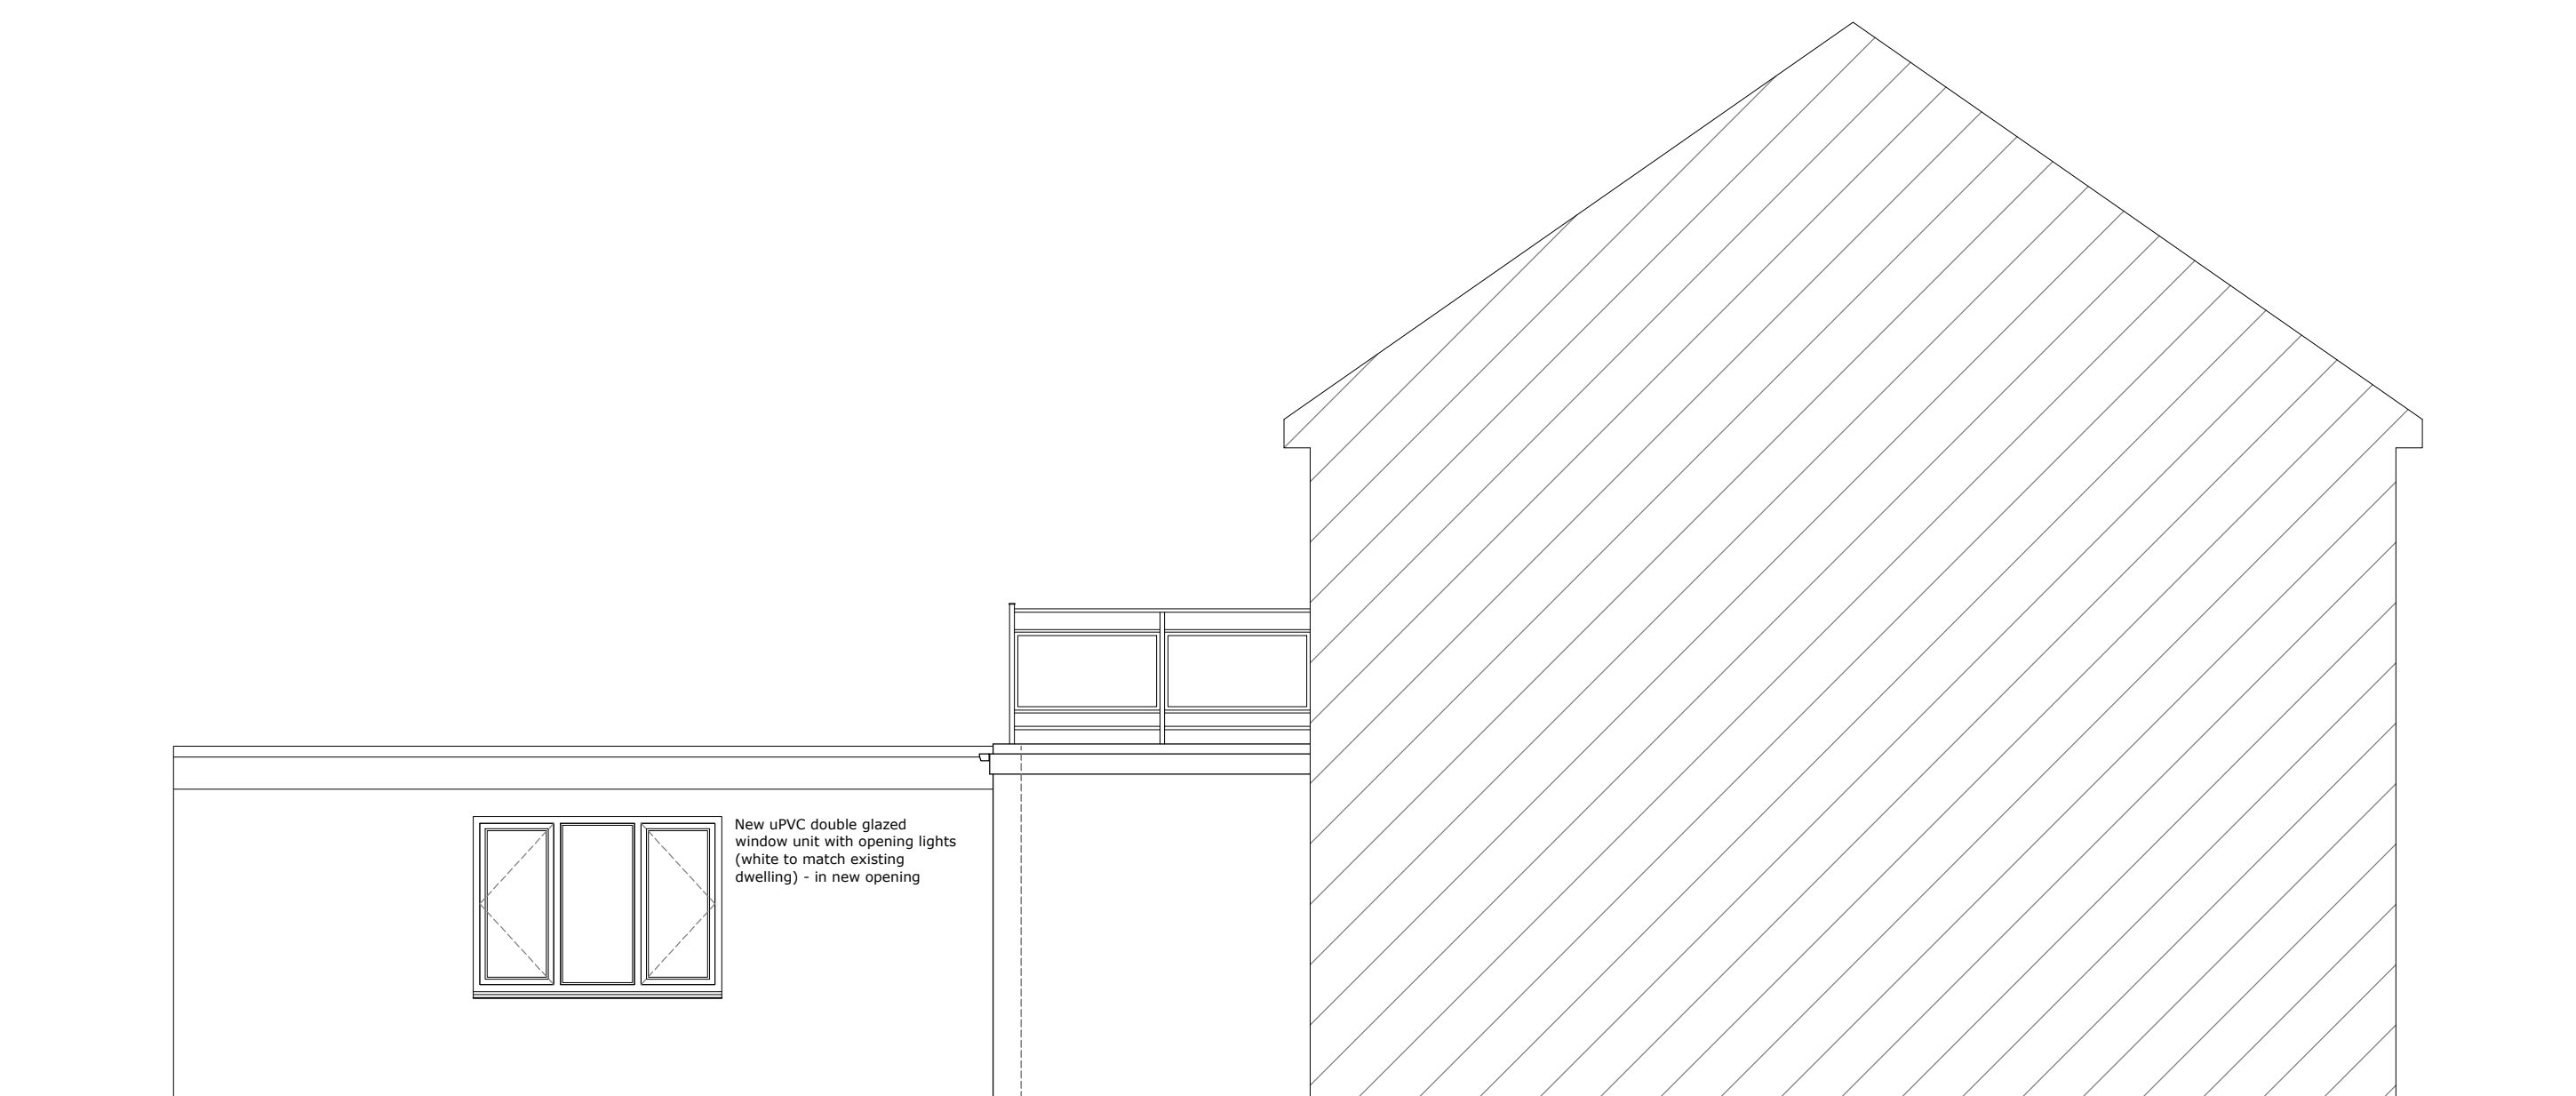

Proposed Side Elevation (Party Wall) - 1:50

Do not scale from this drawing

The contractor is to check all dimensions on site and report any discrepancies to the architect

All rights described in chapter IV of the copyright, designs and patents act 1988 have been generally asserted

Notes

Rev	Initial Issue	Date
Rev	Description	Date

Project

4 Park Hollow, Wombwell
Barnsley

Drawing

Proposed Ground Floor Plan, Roof
Plan & Elevations

Scale VARIES	Drawn CJR	Date 19.05.19
------------------------	---------------------	-------------------------

Drawing Purpose

PLANNING

Ref 1011-XX-XX-DR-A-2000	Rev A
------------------------------------	-----------------