


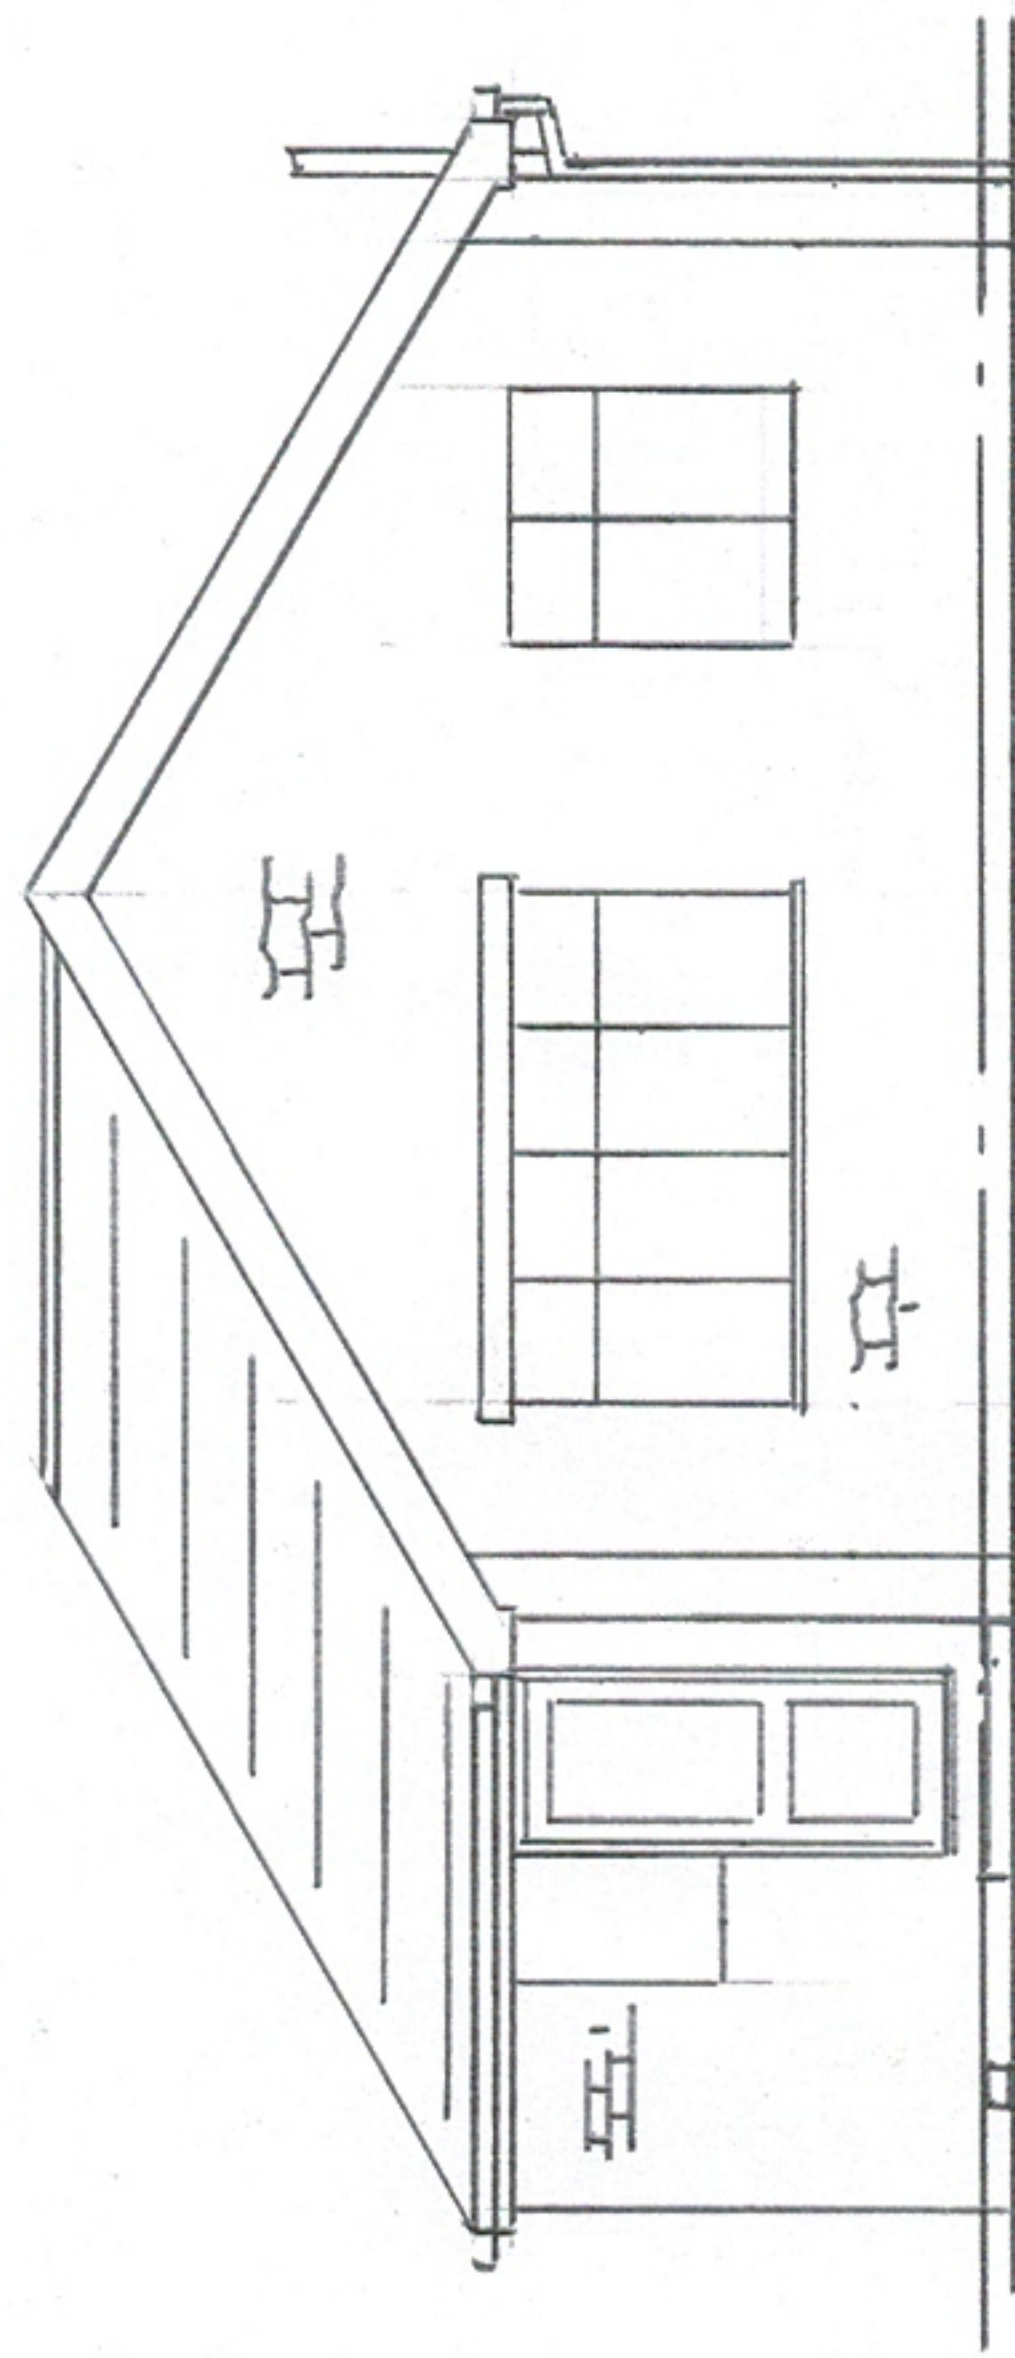


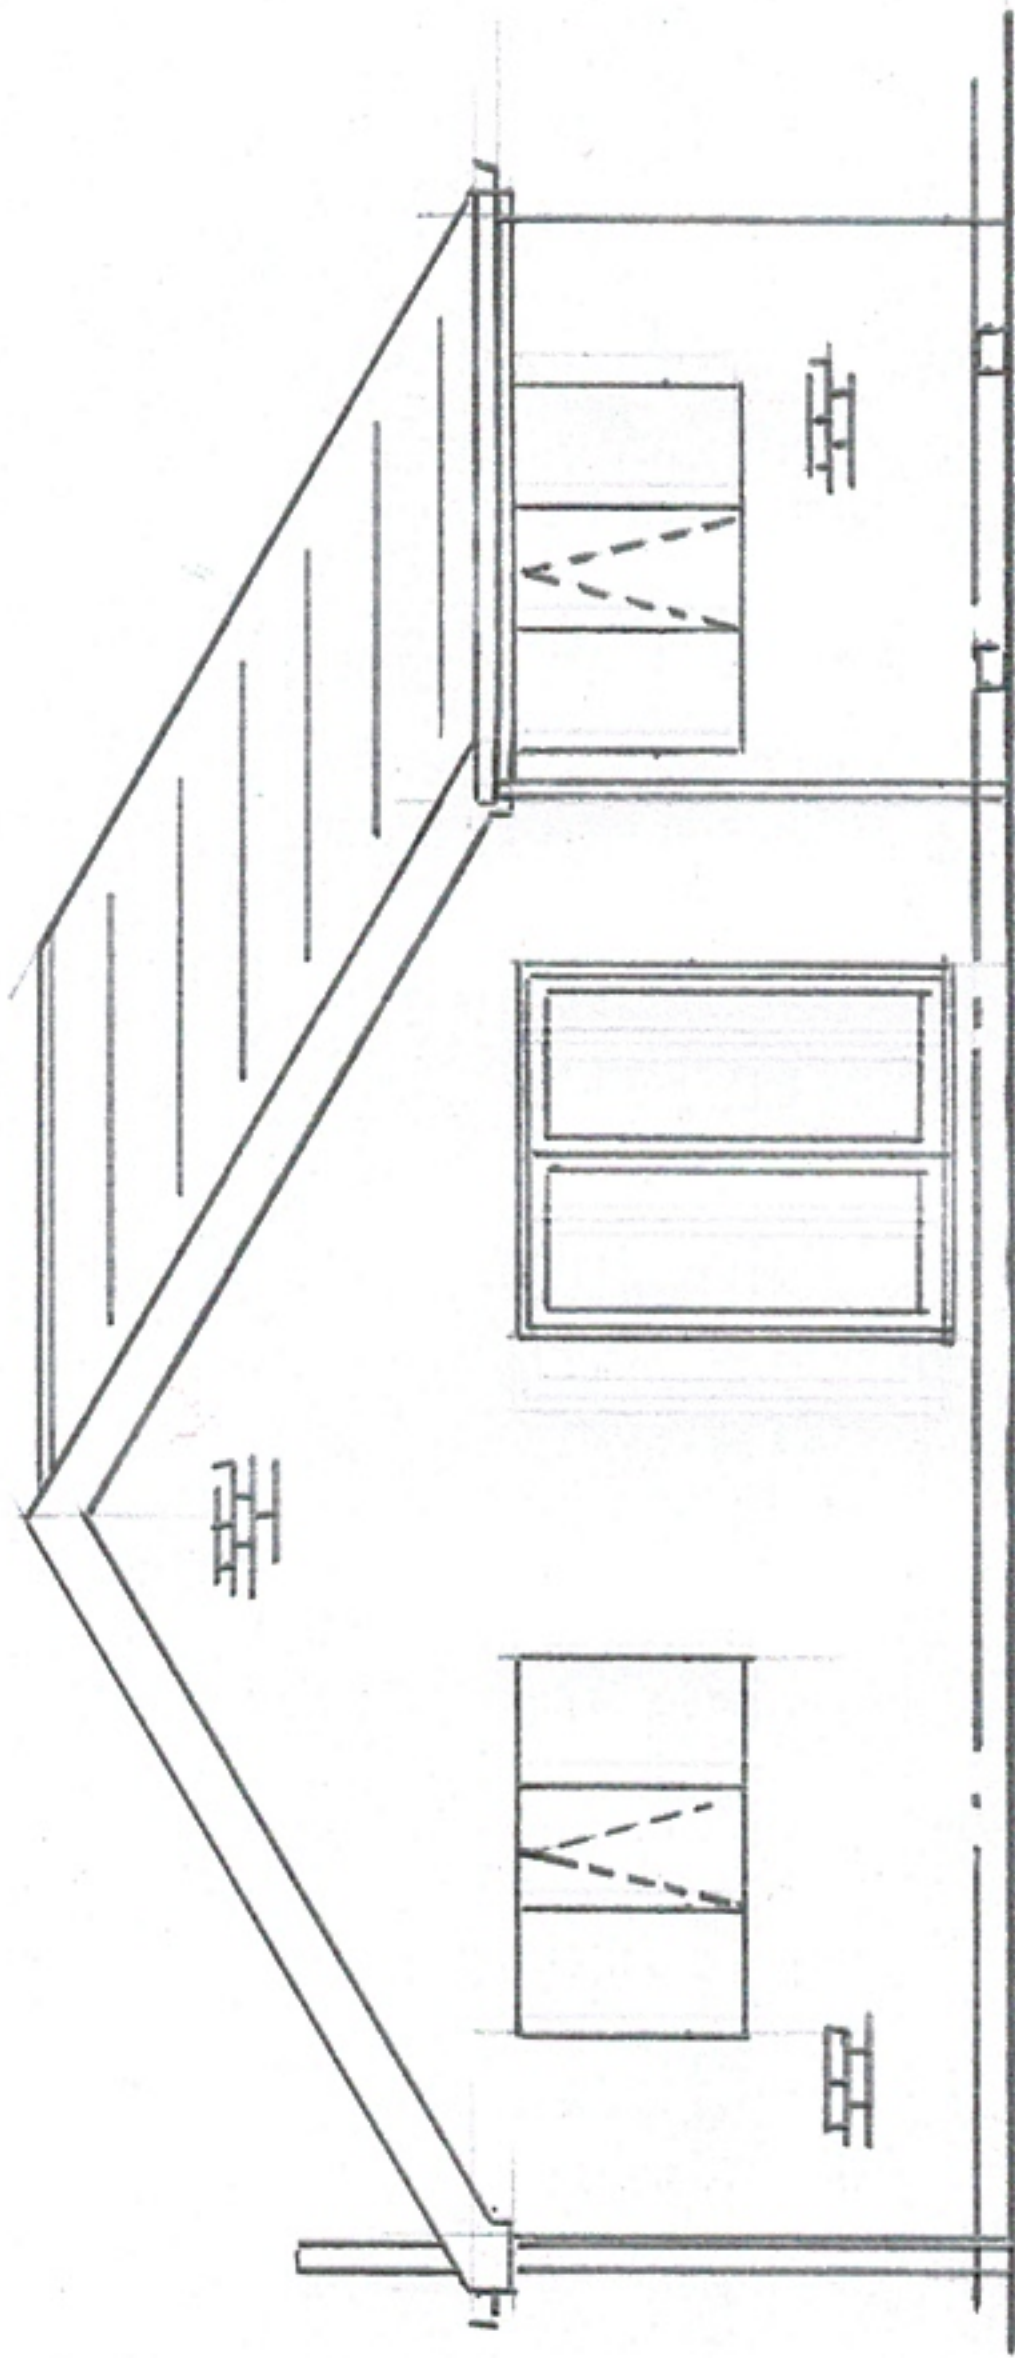


PROPOSED FRONT ELEVATION

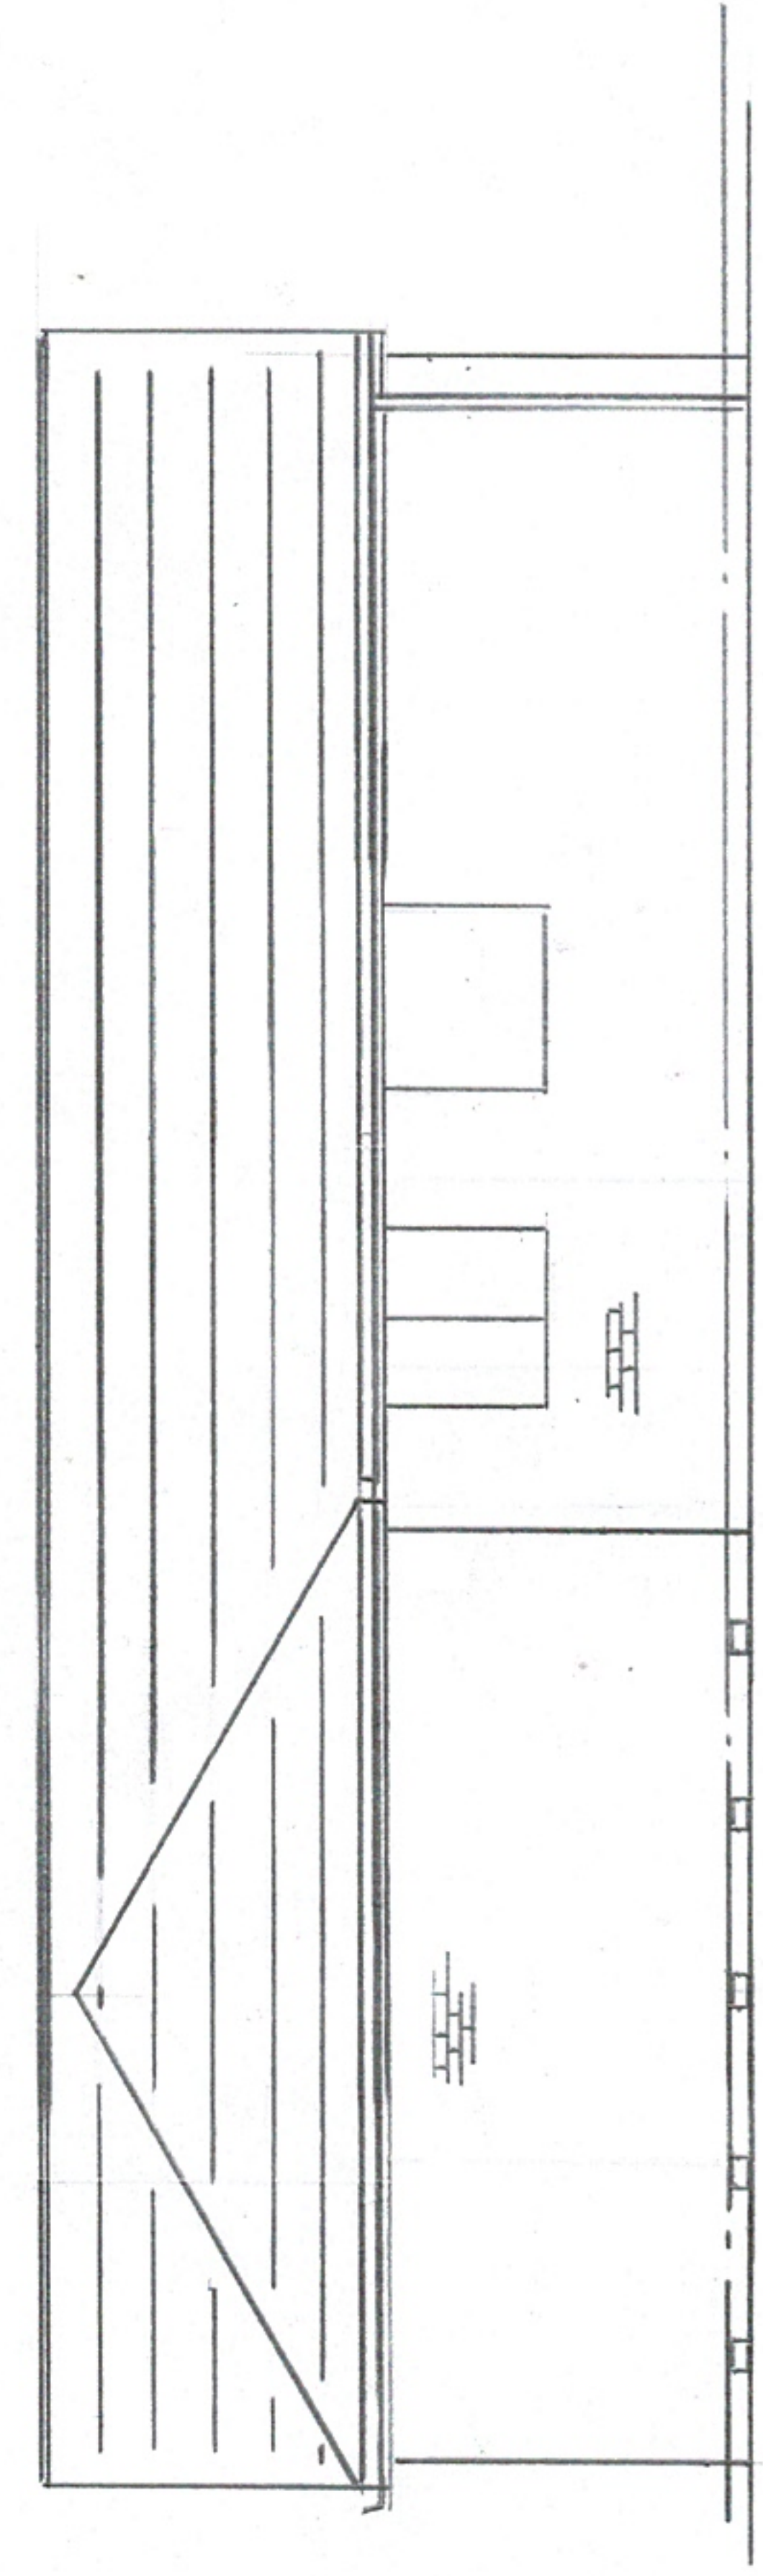

PROPOSED REAR ELEVATION

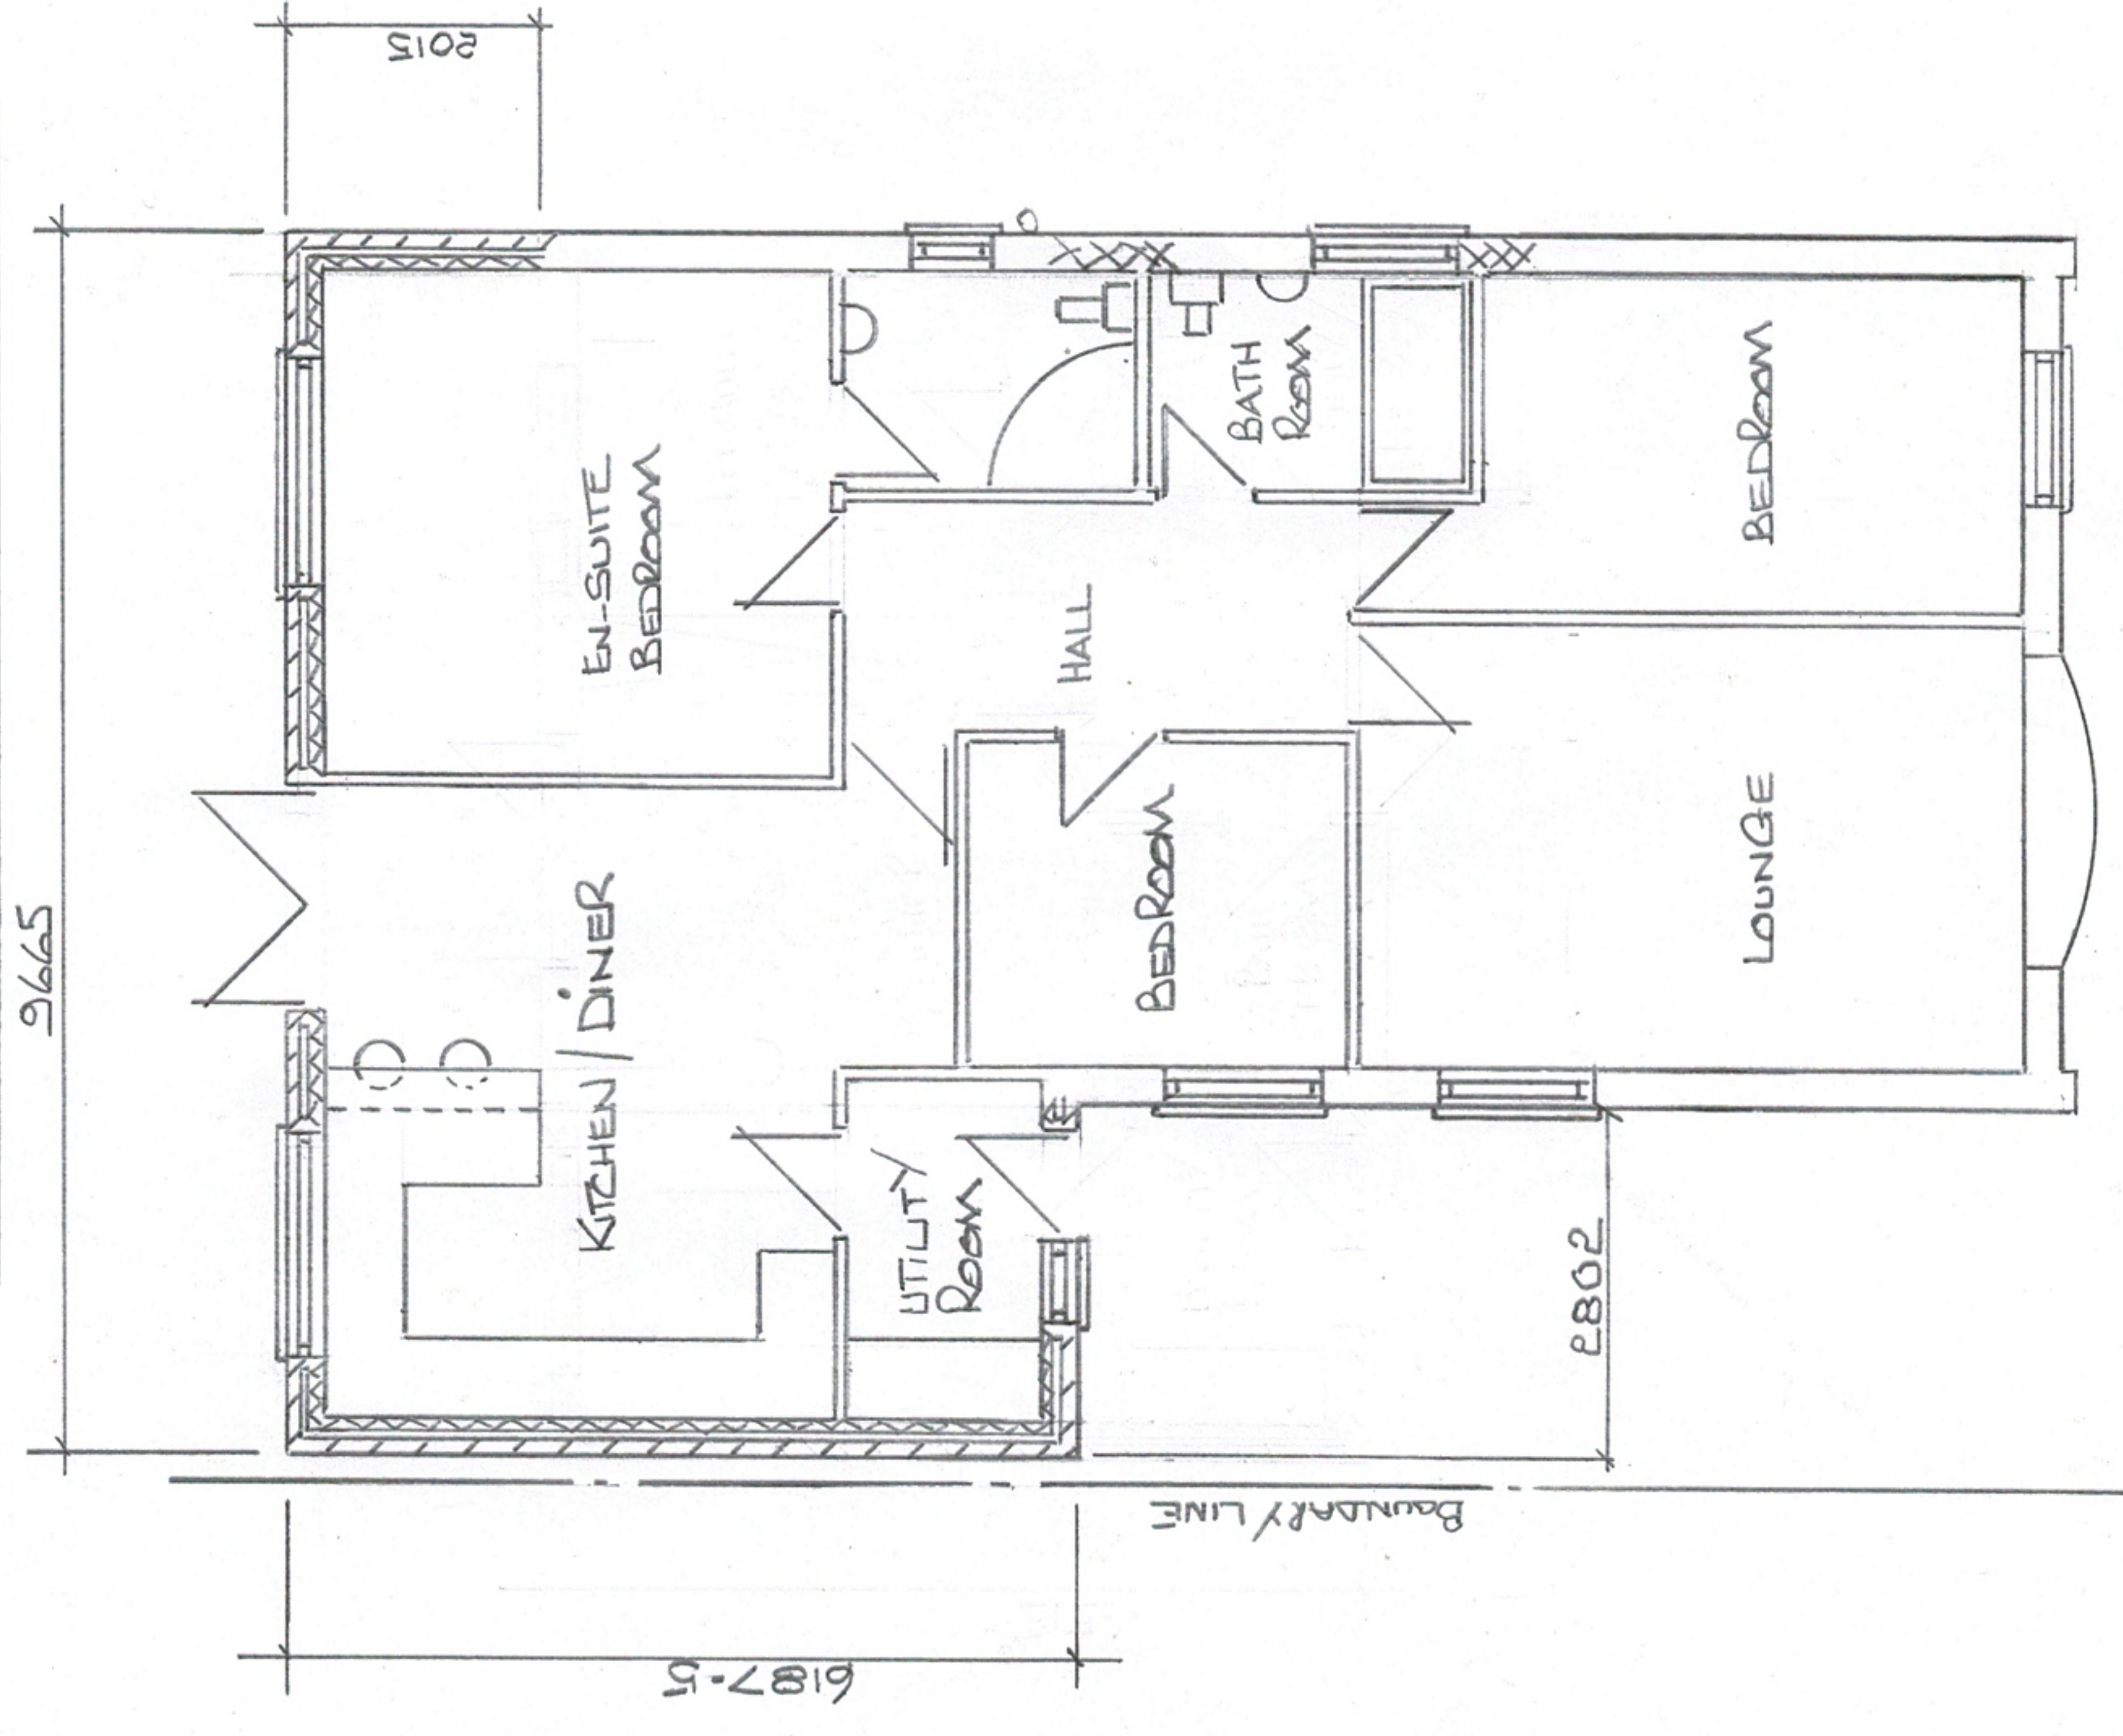

PROPOSED SIDE ELEVATION
FROM N° 71

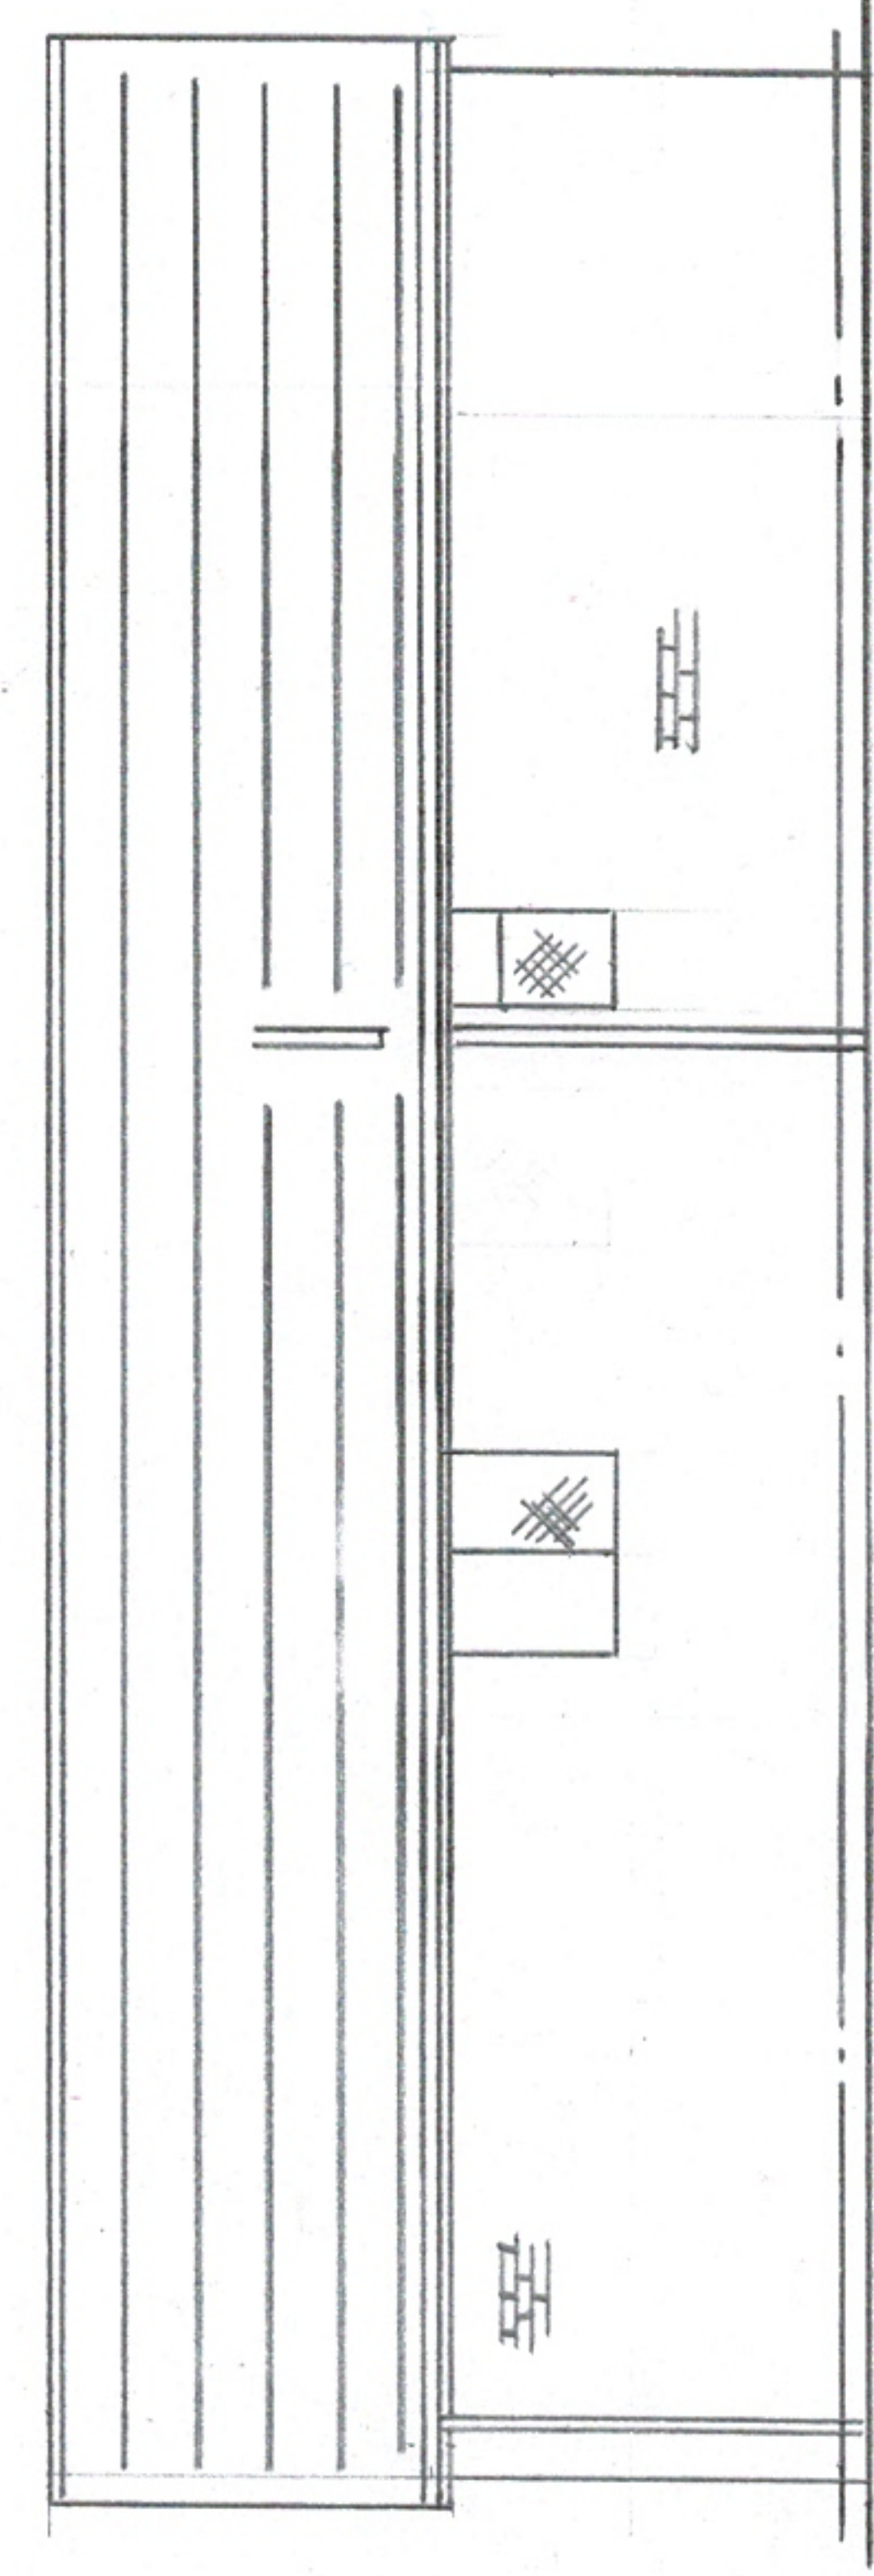

PROPOSED SIDE ELEVATION
FROM N° 75

PROPOSED GROUND FLOOR PLAN