

NOTES:

THIS DRAWING IS THE COPYRIGHT OF MPJ DESIGN ASSOCIATES LTD AND MAY NOT BE REPRODUCED OR AMENDED WITHOUT WRITTEN PERMISSION. NO LIABILITY WILL BE ACCEPTED FOR AMENDMENTS MADE BY OTHER PERSONS.
THE CONTRACTOR IS TO CHECK AND VERIFY ALL DIMENSIONS PRIOR TO WORK COMMENCING AND SHOULD COMPLY WITH ALL CURRENT BUILDING LEGISLATION WHETHER OR NOT SPECIFICALLY STATED ON HEREON.
THIS DRAWING MUST BE READ WITH AND CHECKED AGAINST ALL RELEVANT ENGINEERS' DESIGN DRAWINGS AND ALL OTHER SPECIALIST INFORMATION PROVIDED.

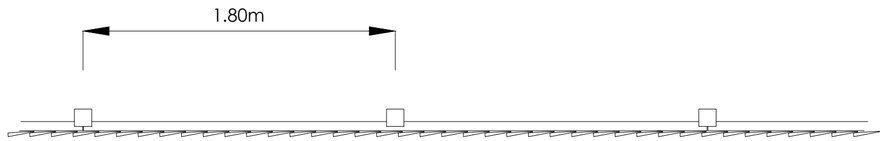

Plan

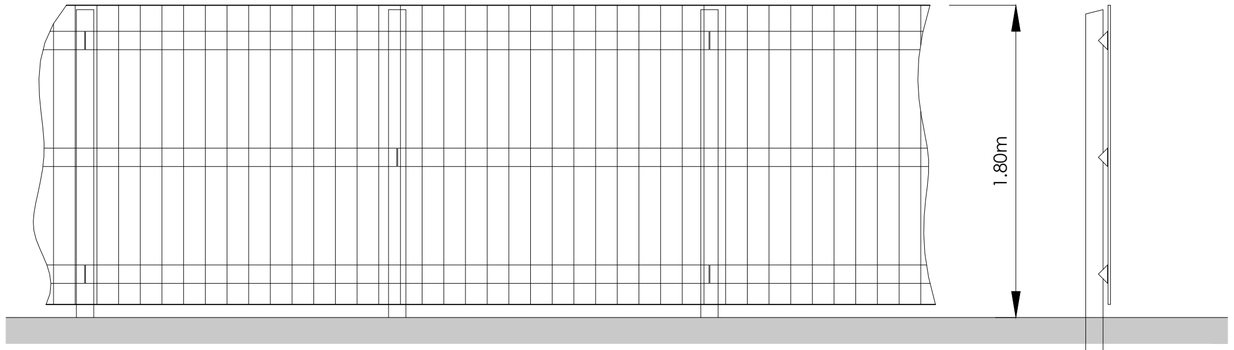

Elevation


POSTS TO BE SET IN 'POSTCRETE' OR SIMILAR.

Screen Fence


100x100mm TIMBER POST.
RAILS CUT FROM 75x75mm SECTION TIMBER.
125x6mm BOARDS, FIXED WITH 25mm OVERLAP.

ALL TIMBERS TO BE ROUGH SAWN, TREATED WITH TRANSLUCENT [MEDIUM BROWN] STAIN FINISH.

GATES FORMED WITH MATCHING VERTICAL BOARDS OVER A 50x75mm LEDGED AND BRACED FRAME.

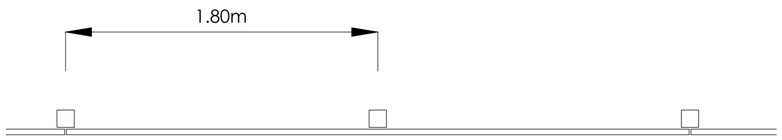

Plan

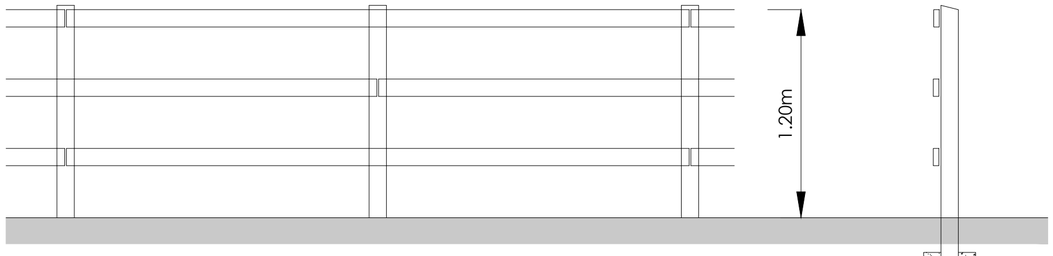

Elevation


POSTS TO BE SET IN 'POSTCRETE' OR SIMILAR.

Section

Post and Rail Fence

100x100mm TIMBER POST.
100x32mm TIMBER RAILS.

ALL TIMBERS TO BE ROUGH SAWN, TREATED WITH TRANSLUCENT [MEDIUM BROWN] STAIN FINISH.

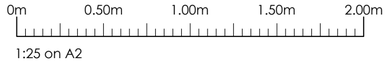

1:25 on A2

Client
Conroy Brook (Developments) Ltd

Job
Cross Lane,
HOYLANDSWAINE

Title
Boundary Fence Details

Scale 1:25
Dwg No 16/156-C102
Date July 2016

MPJ DESIGN ASSOCIATES Ltd
4 CHURCH STREET
BARLBOROUGH
CHESTERFIELD. S43 4EP

tele: 01246 819259
mob: 07841 353141
martynpjones@btinternet.com

MPJ DESIGN