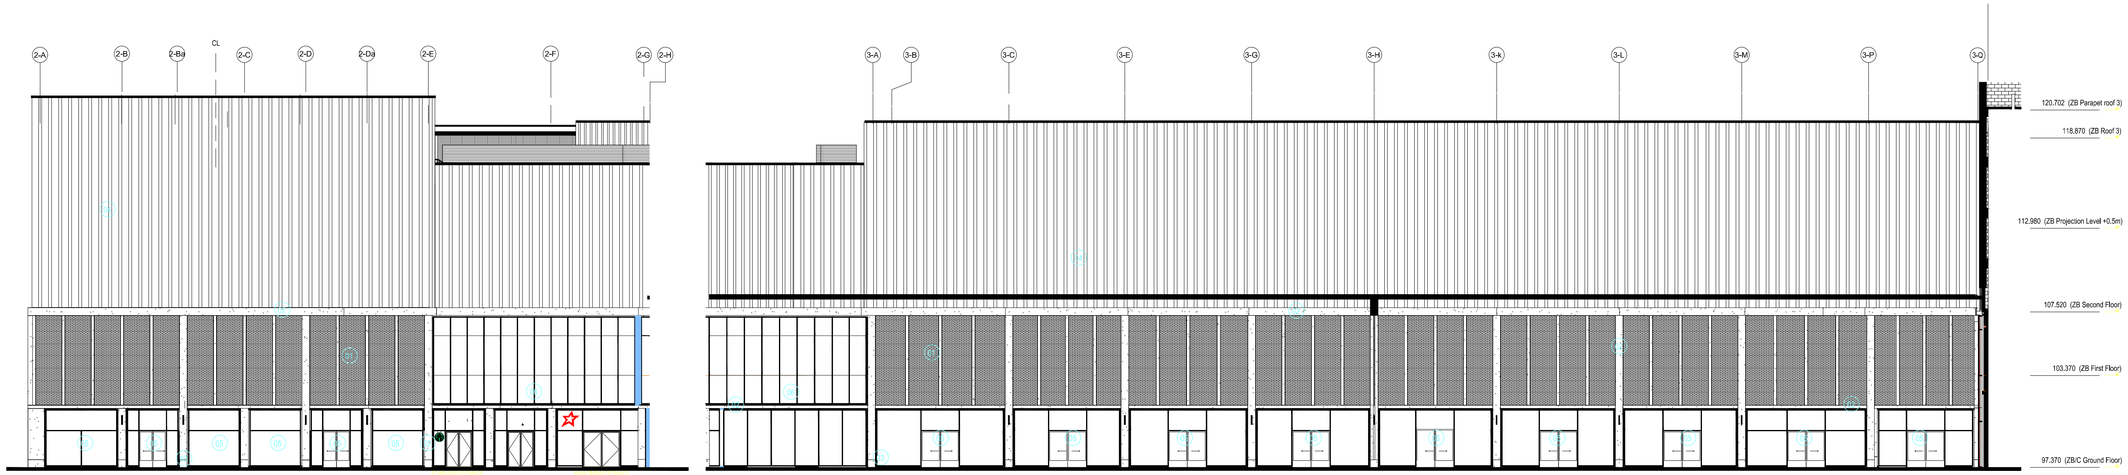

ELEVATION A

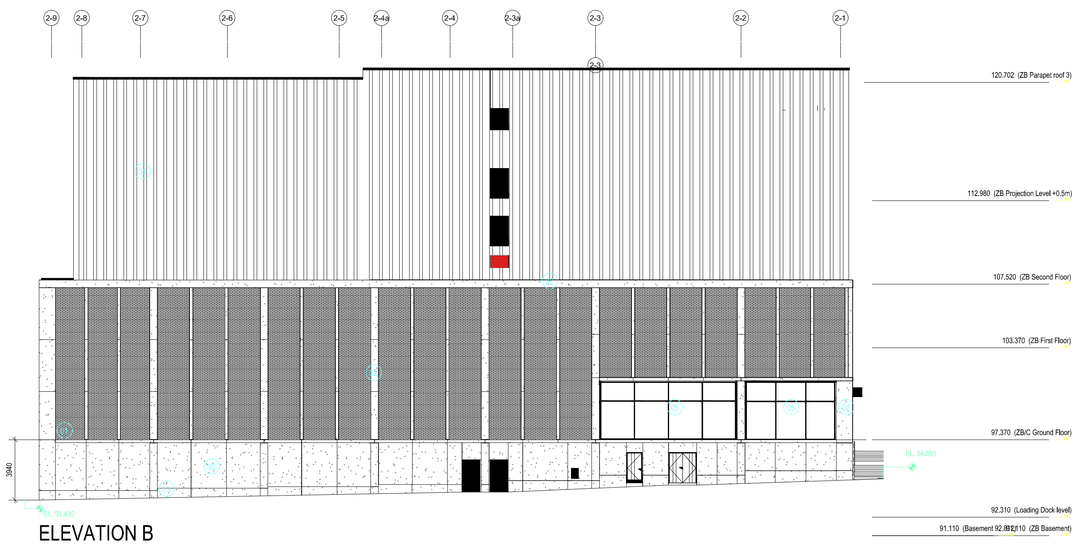

ELEVATION B

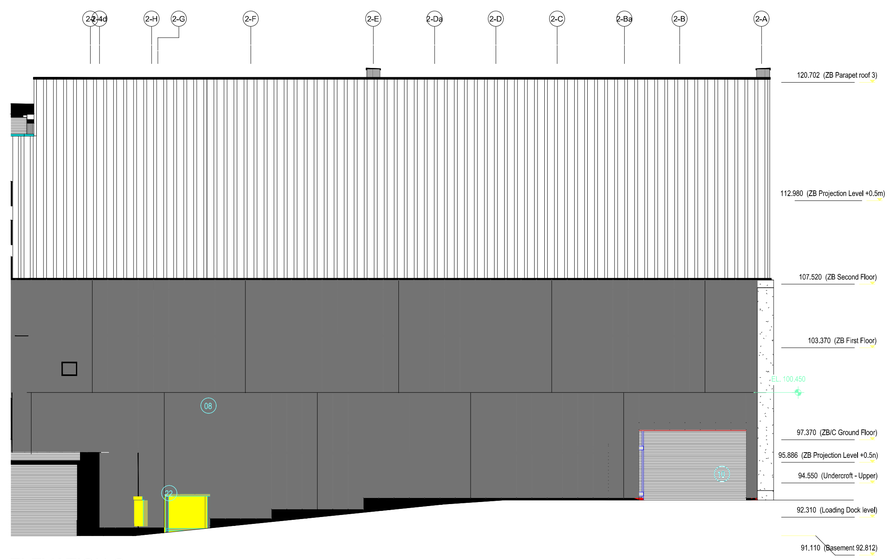

ELEVATION C

Revision	Description	Date
A	ISSUED FOR ADVERTISING CONSENT	03.09.20

NB DA Architects

www.nbda-architects.co.uk Tel 01625 575550

Client CINEWORLD

Project CINEWORLD BARNSLEY

Drawing EXISTING EXTERNAL ELEVATIONS

Drawing No. 1722\BA-009 Revision A

Scale 1:200@A1 Date 03.09.20 Drawn ACM

This drawing is copyright of N.B.D.A. Ltd. and should not be reproduced without permission. Dimensions should not be scaled off this drawing. All dimensions should be checked on site.

A1 Drawing