


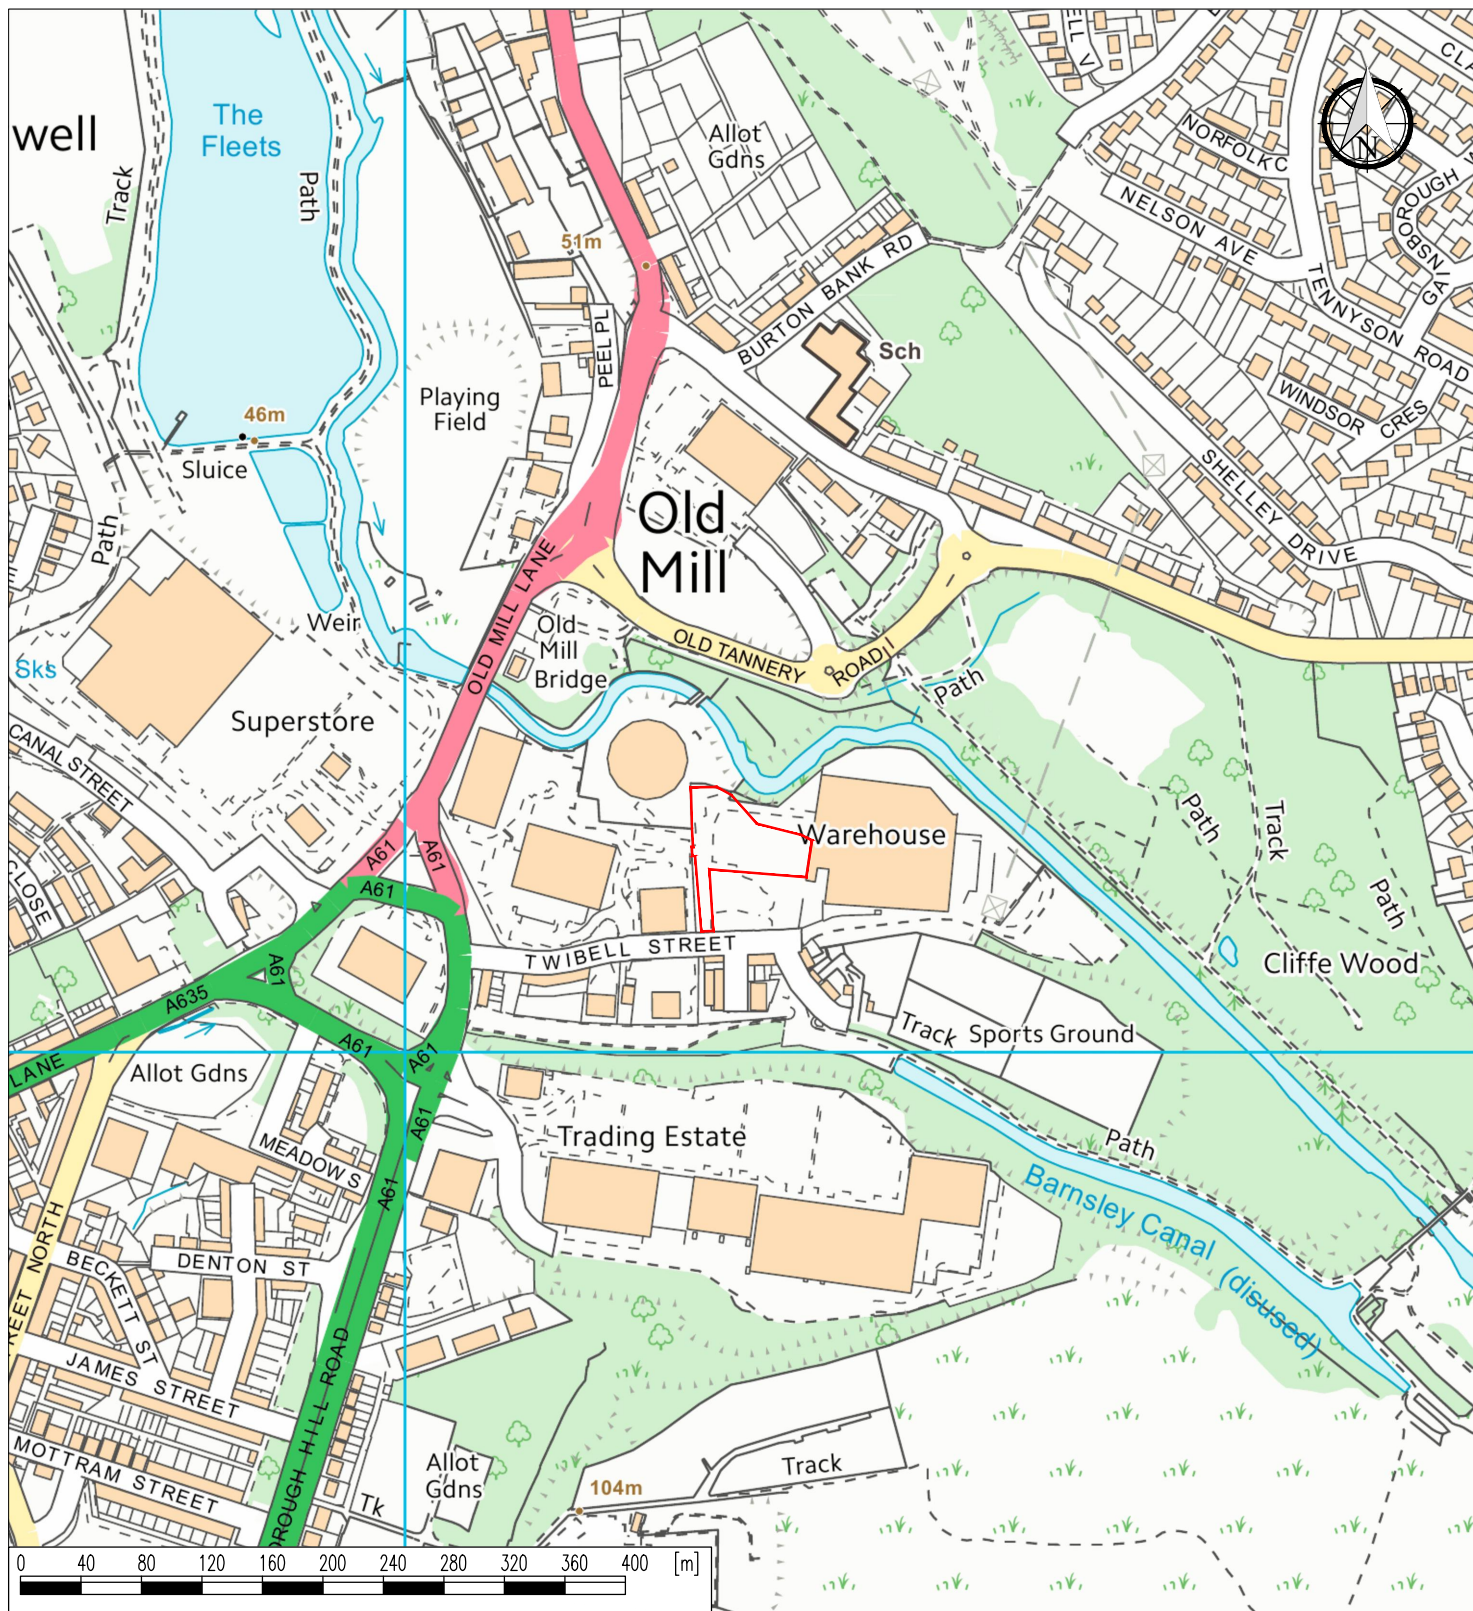

Twibell Street, Barnsley, S71 1JE	Key: Development Area (0.34Ha):	Scale: 1:5000 at A4	ukpowerreserve SUPPORTING A RENEWABLE FUTURE 6th Floor, Radcliffe House, Blenheim Court, Solihull, West Midlands, B91 2AA
Description: Location Plan		Drawing: [17260.101](Twibell Street) Location Plan (Rev.1a)	Drawn By: PH
		Date: 16/05/2017 Revision 1a	Reviewed By: Plan not to be used for construction