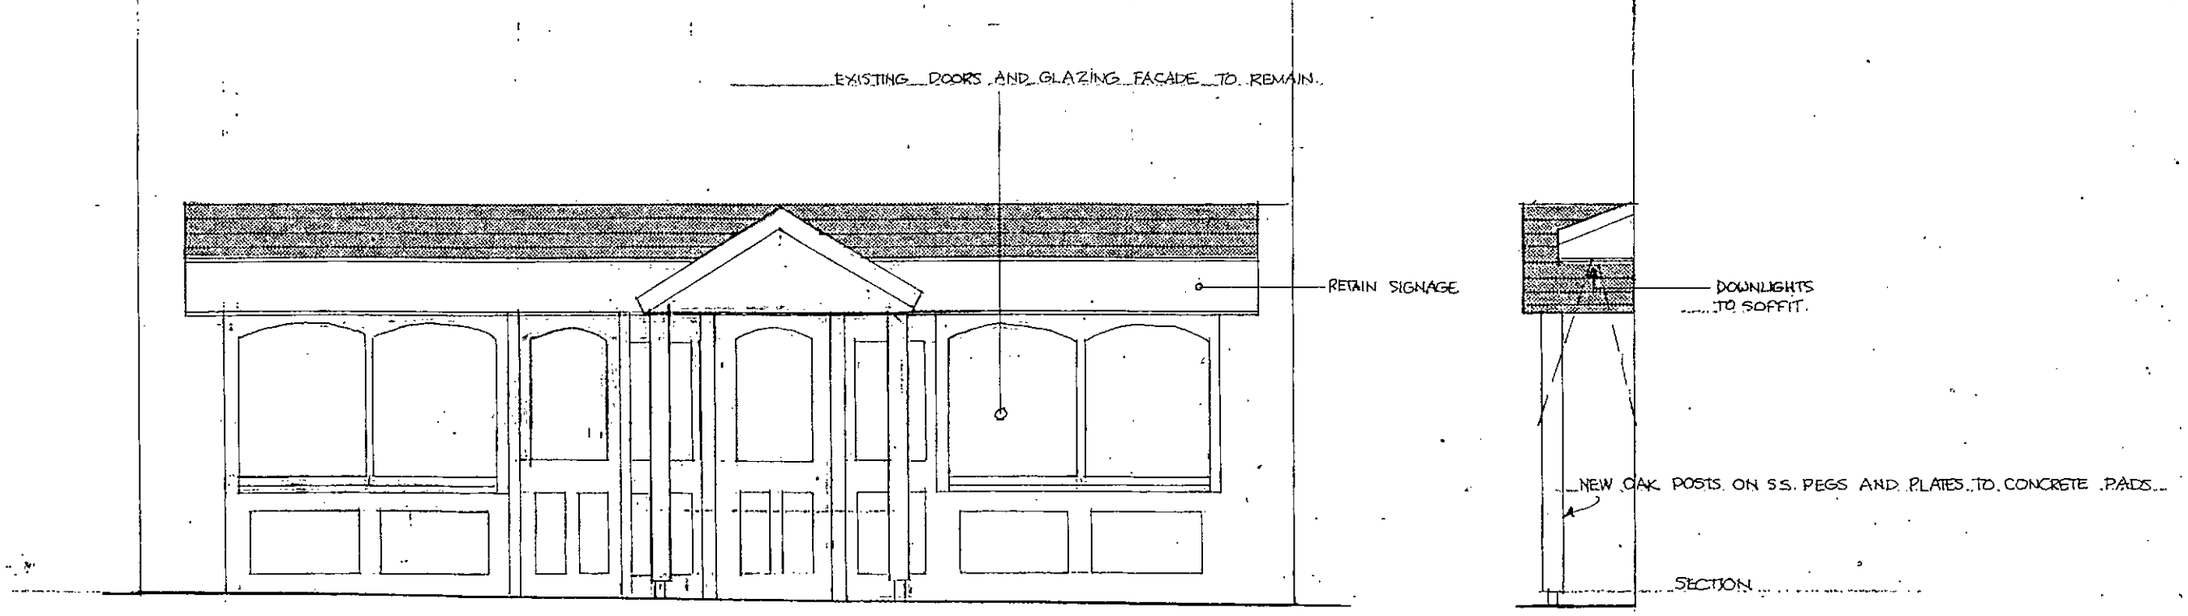

REVISED FRONTAGE TO G.F. SHOPFRONTS TO 22 MARKET ST PENISTONE DRG A1 8/2016 1:50

MICHAEL A CLYNCH
Dip. Arch. Dip. T. P. A.R.I.B.A.
Architect & Town Planner
14 Huddersfield Road, Ingbirchworth
Sheffield S36 7GF Tel: 01226 766307



23 July 2015, ID: M4P-00449546
m4p.mapdataportal.co.uk

1:500 scale print at A3, Centre:
424483 E, 403205 N

©Crown Copyright. Licence no. 100025026

Mapping sourced from Ordnance Survey

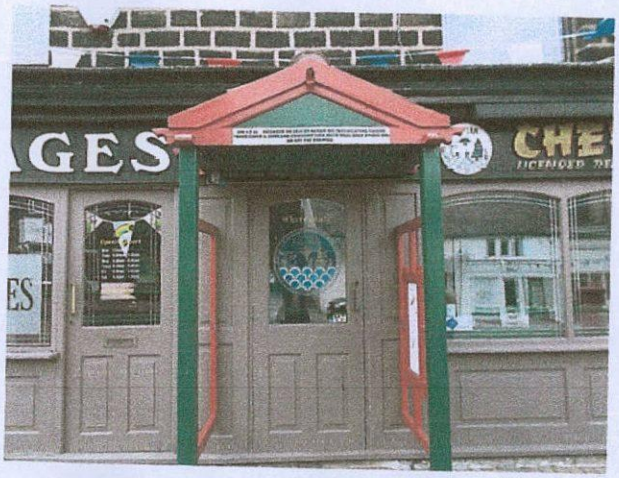
GES
ES

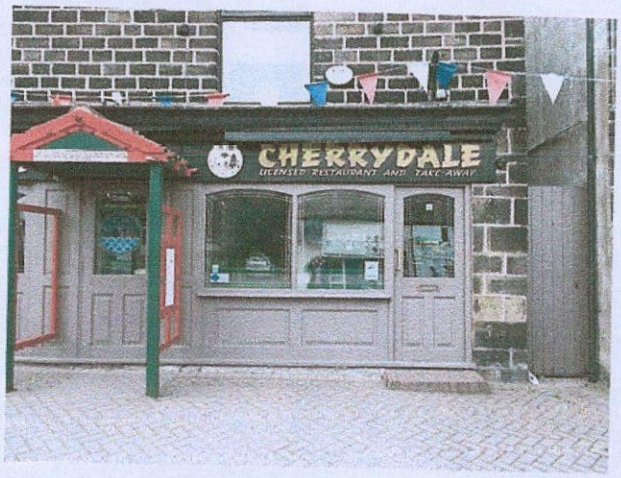
CHERRYDALE
LICENSED RESTAURANT AND TAKE-AWAY

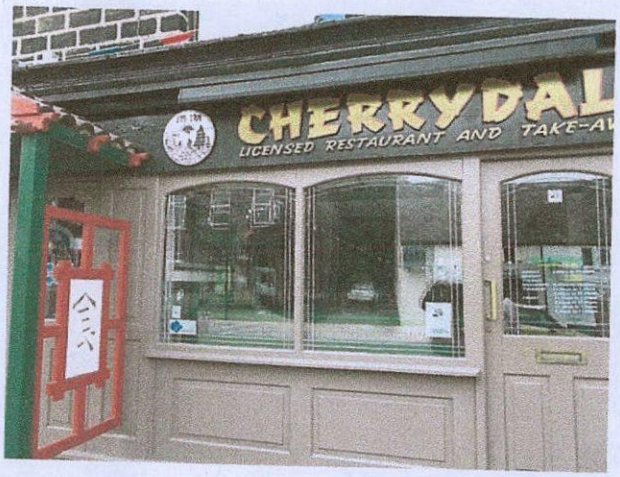
CHERRYDAL
LICENSED RESTAURANT AND TAKE-A

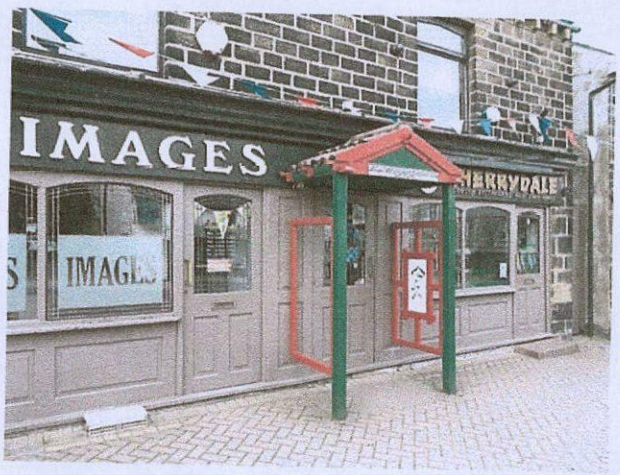
IMAGES
IMAGES

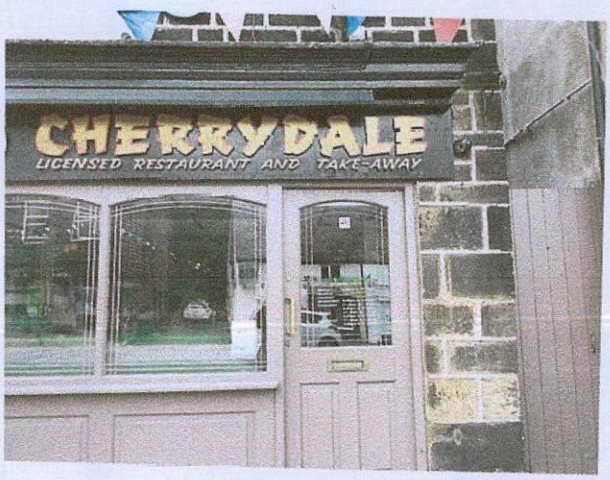
CHERRYDALE
LICENSED RESTAURANT AND TAKE-AWAY

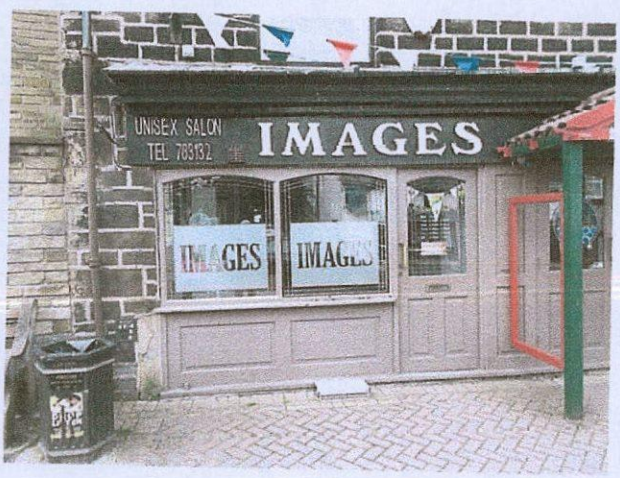
UNISEX SALON
TEL 783132
IMAGES
IMAGES
IMAGES

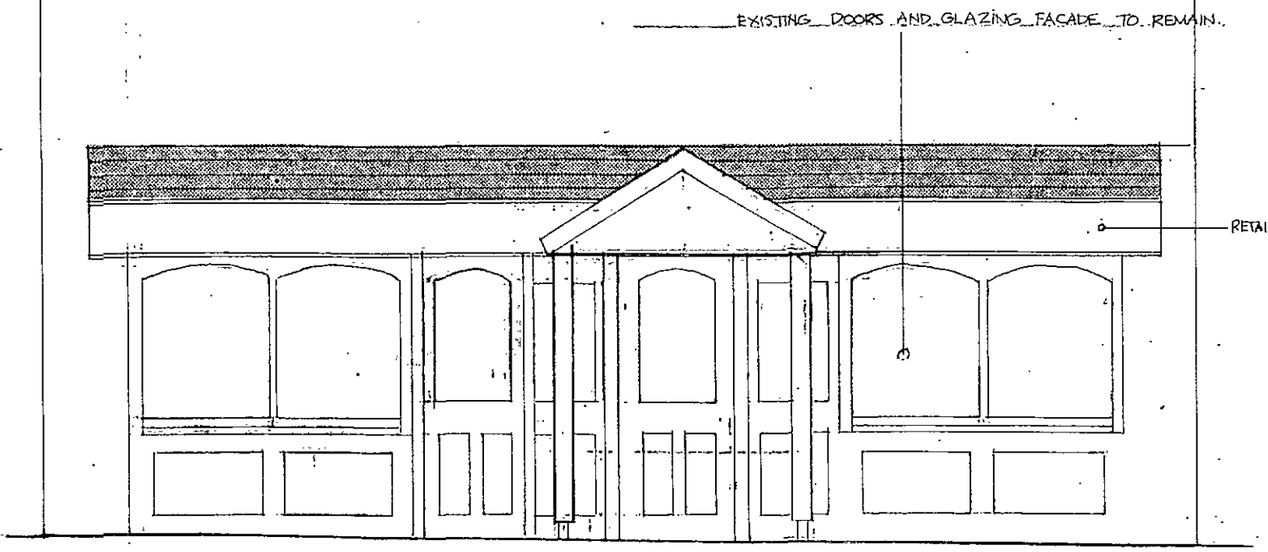

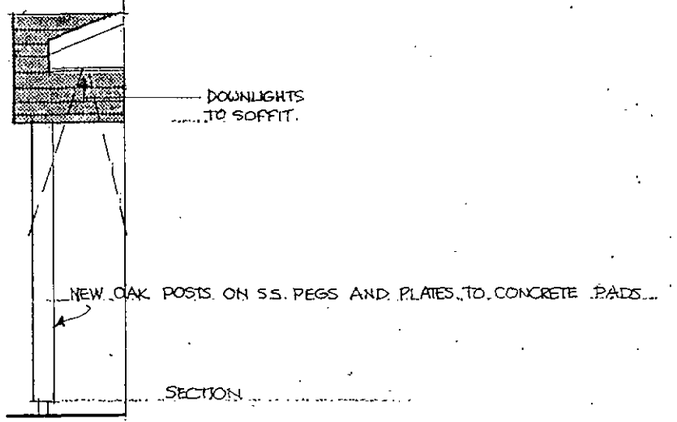

SECTION

REVISED ELEVATIONS TO G.F. SHOPFRONTS TO 22 MARKET ST. PENISTONE DRG A1 8/2016 1:50

MICHAEL A CLYNCH
Dip. Arch. Dip. T. P. A.R.I.B.A.
Architect & Town Planner
14 Huddersfield Road, Ingbirchworth
Sheffield S36 7GF Tel: 01226 763307

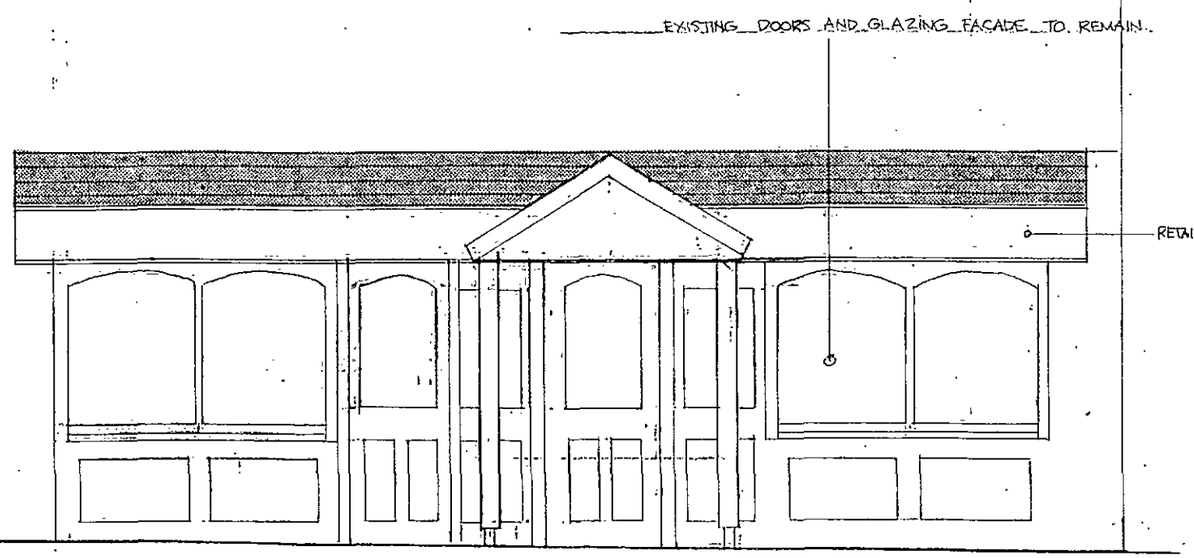

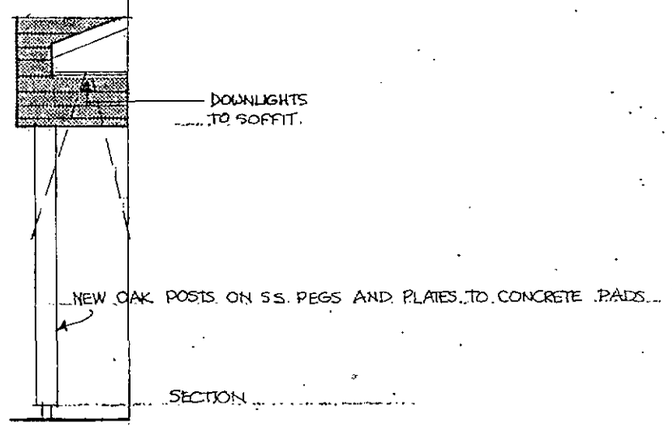

SECTION

REVISED FRONTAGE TO G.F. SHOPFRONTS TO 22 MARKET ST. PENISTONE DRG A1 8/2016 1:50

MICHAEL A CLYNCH
Dip. Arch. Dip. T. P. A.R.I.B.A.
Architect & Town Planner
14 Huddersfield Road, Ingbirchworth
Sheffield S36 7GF Tel: 01226 763083



23 July 2015, ID: M4P-00449546
m4p.mapdataportal.co.uk

1:500 scale print at A3, Centre:
424483 E, 403205 N

©Crown Copyright. Licence no.
100025026

Mapping sourced from Ordnance Survey



23 July 2015, ID: M4P-00449546
m4p.mapdataportal.co.uk

1:500 scale print at A3, Centre:
424483 E, 403205 N

©Crown Copyright. Licence no.
100025026

Mapping sourced from Ordnance Survey