Revision	Date
-	-

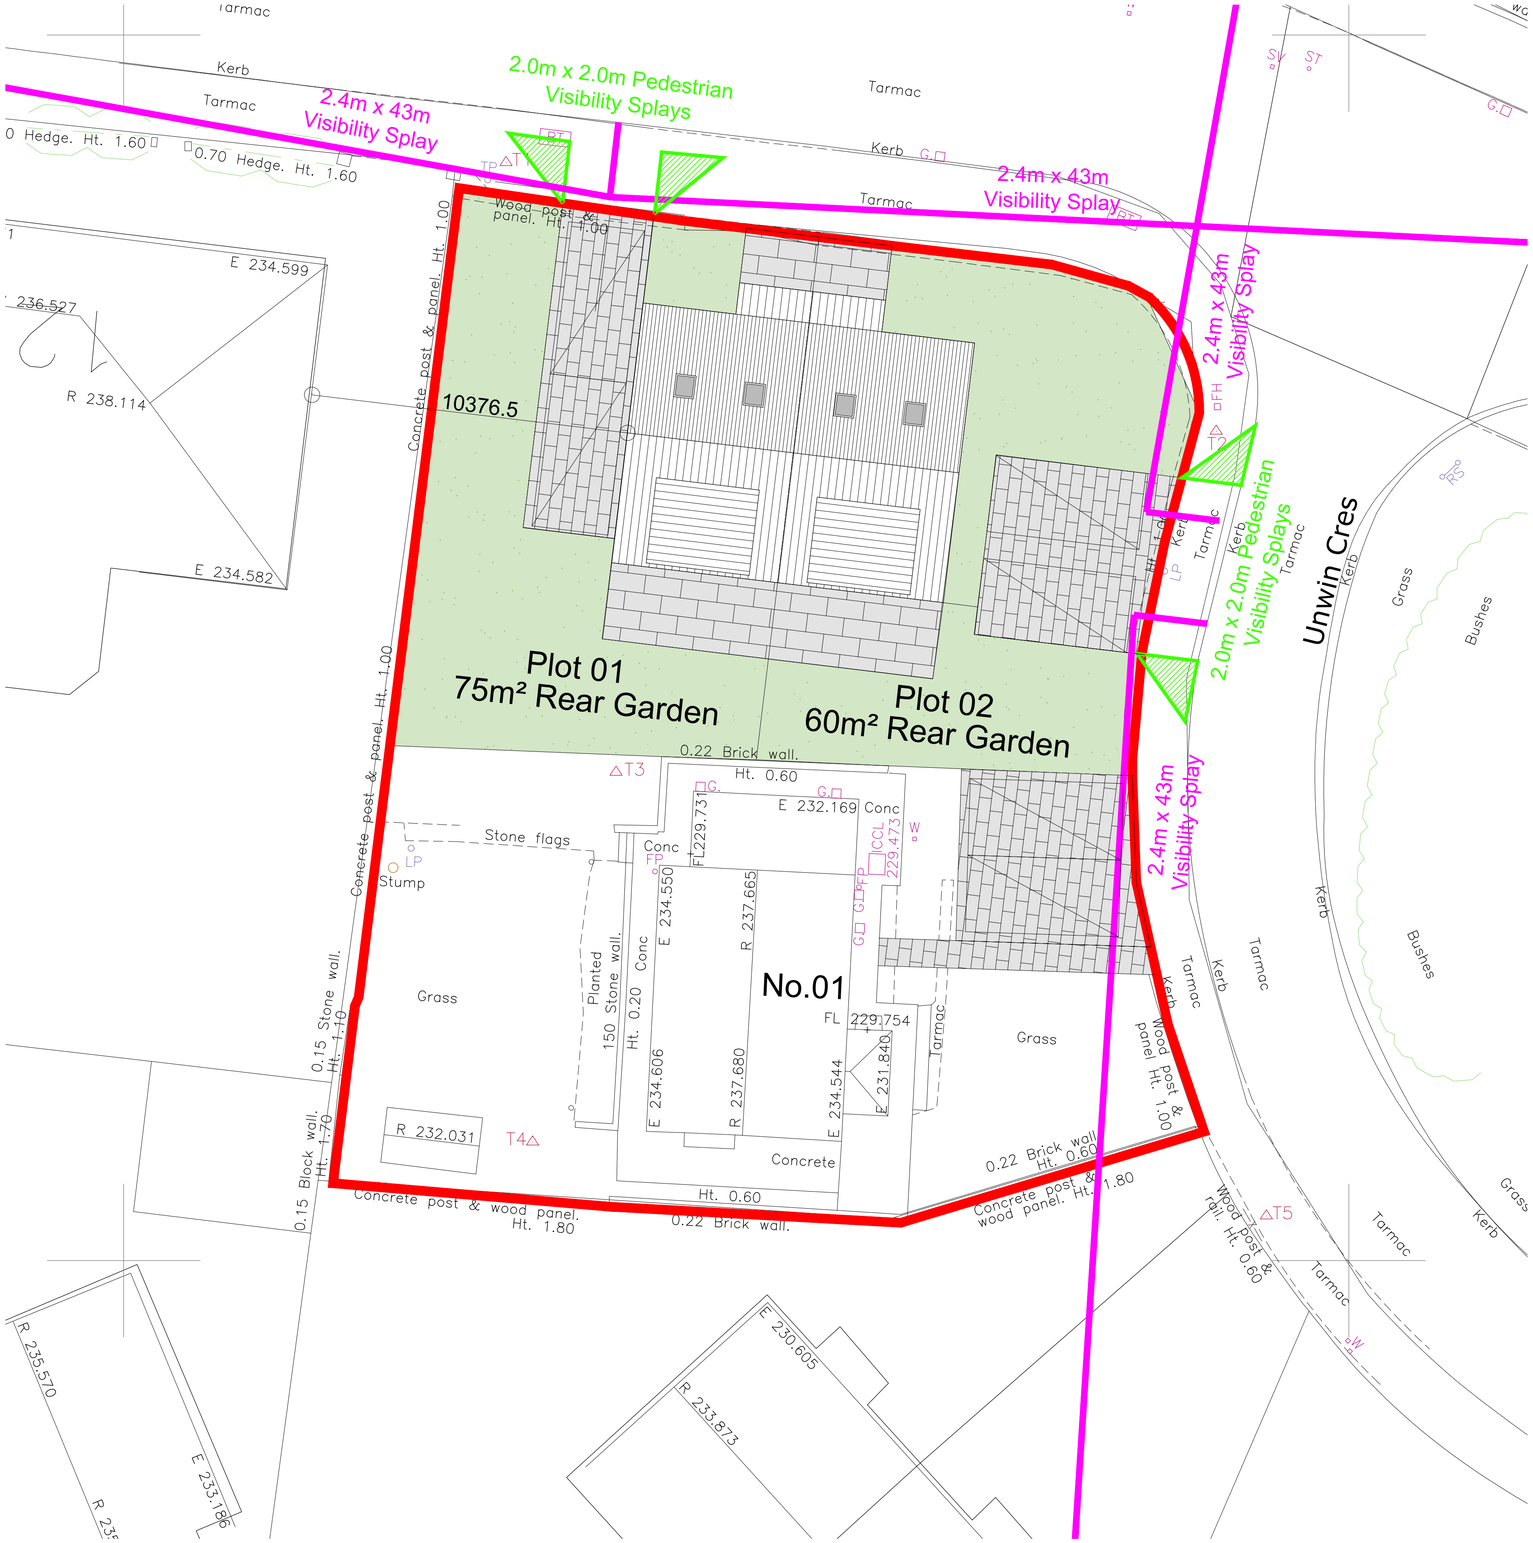

N

PROPOSED SITE PLAN
SCALE 1:100

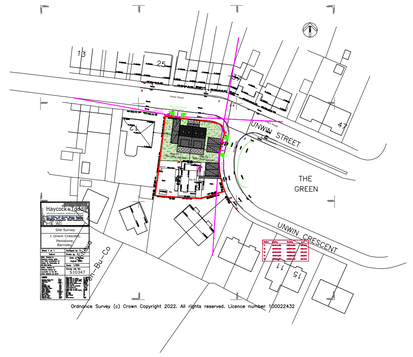

N

LOCATION PLAN
SCALE 1:1250

CODA Bespoke
Sheffield - Manchester
www.codastudios.co.uk
0114 2794931
hello@codastudios.co.uk

Penistone Developments	Client
Unwin Crescent	Job
Site and Location Plan	Title
-	

DRAWN	CHECKED	DATE	SCALE	
AH	-	FEB 2023	A3 ISSUE: -	A1 ISSUE: AS SHOWN

REVISION	DRAWING STATUS	DRAWING NUMBER
A	PLANNING	3158-001

© COPYRIGHT EXISTS ON THE DESIGNS AND INFORMATION SHOWN ON THIS DRAWING
The Contractor must verify all dimensions on site before making shop drawings or commencing work of any kind. No dimensions to be scaled from this drawing.