


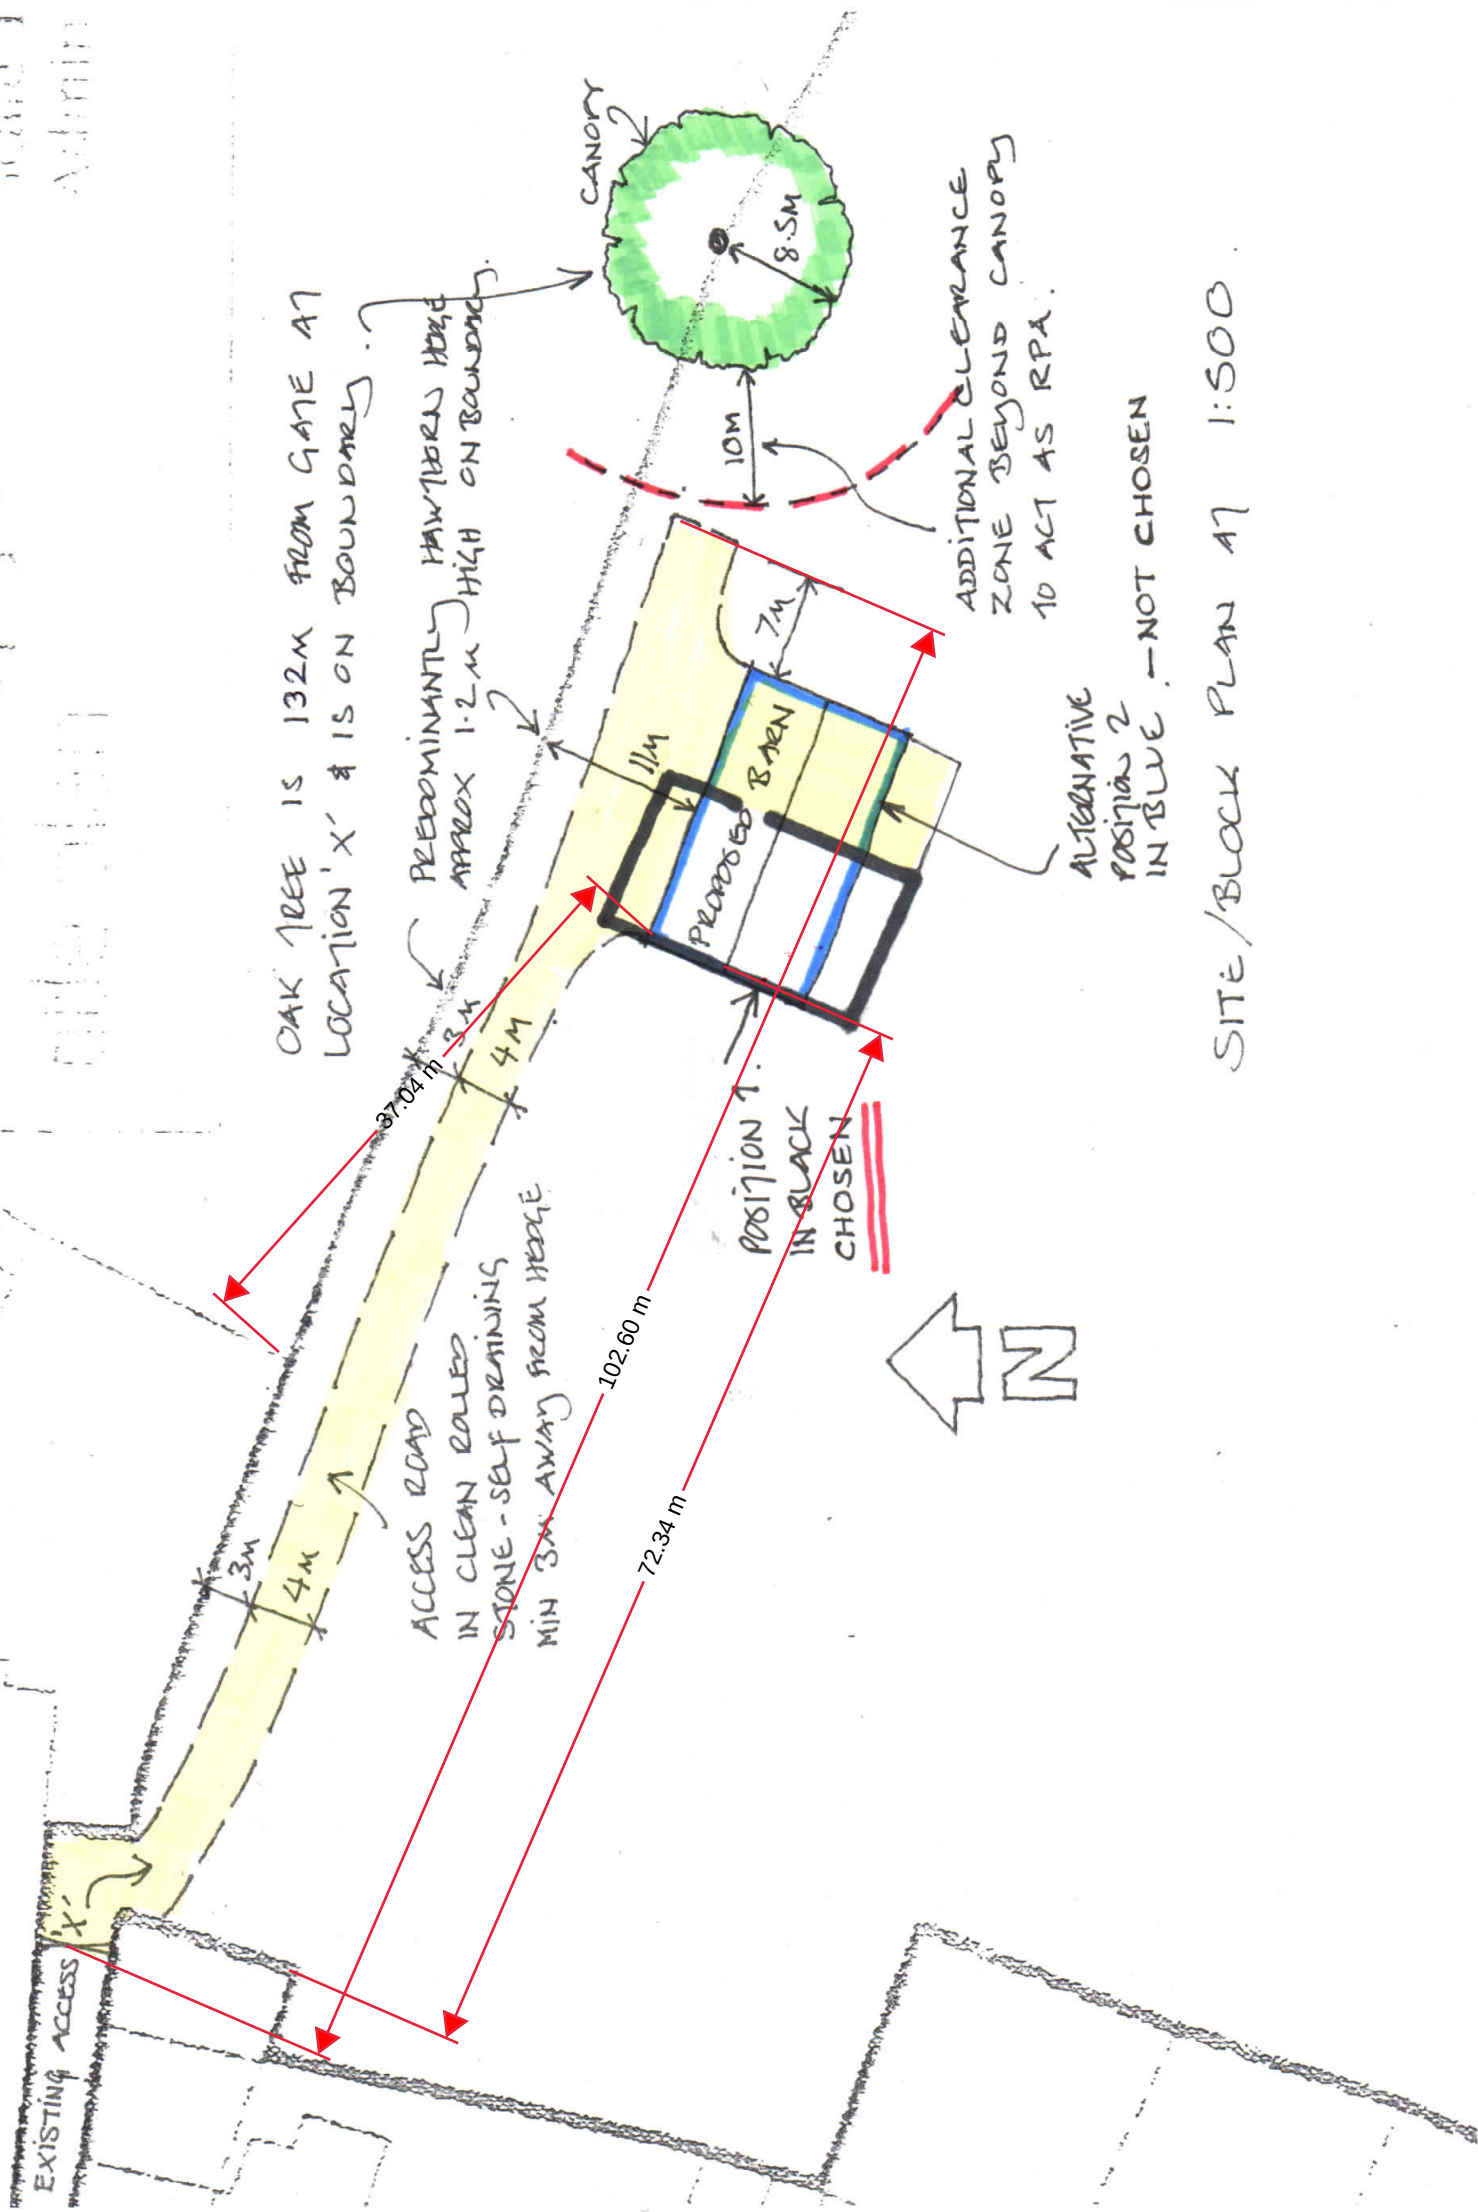

SITE/BLOCK PLAN AT 1:500