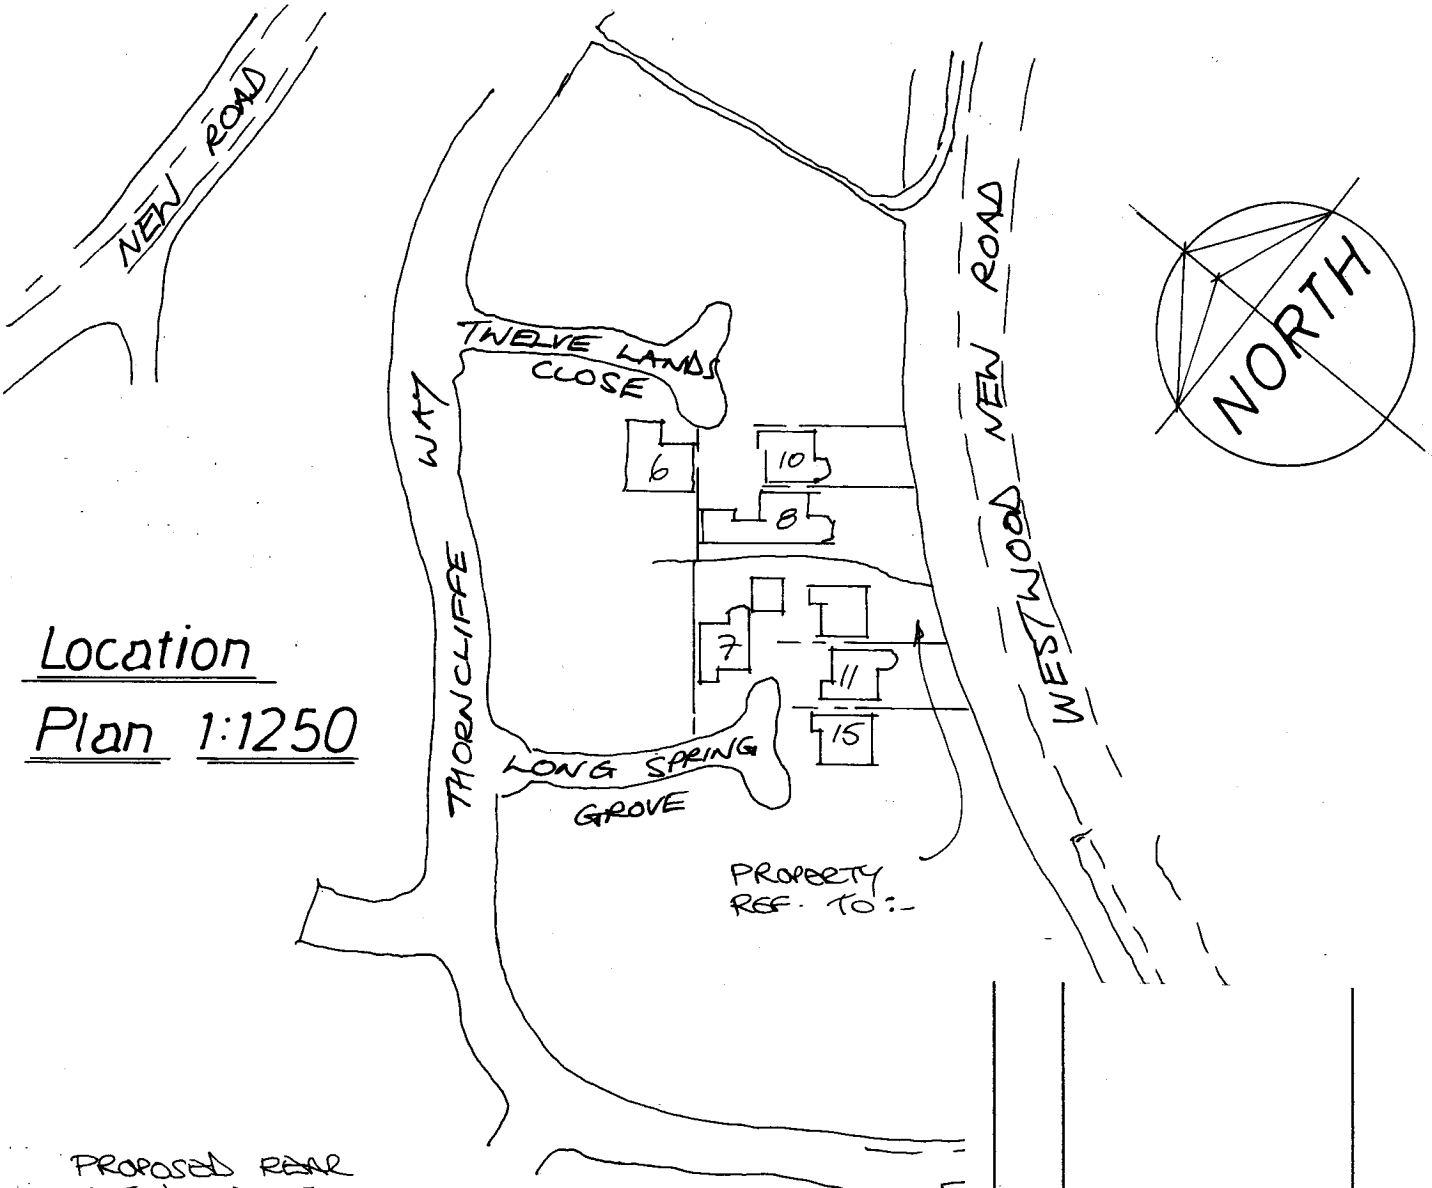

Location Plan 1:1250

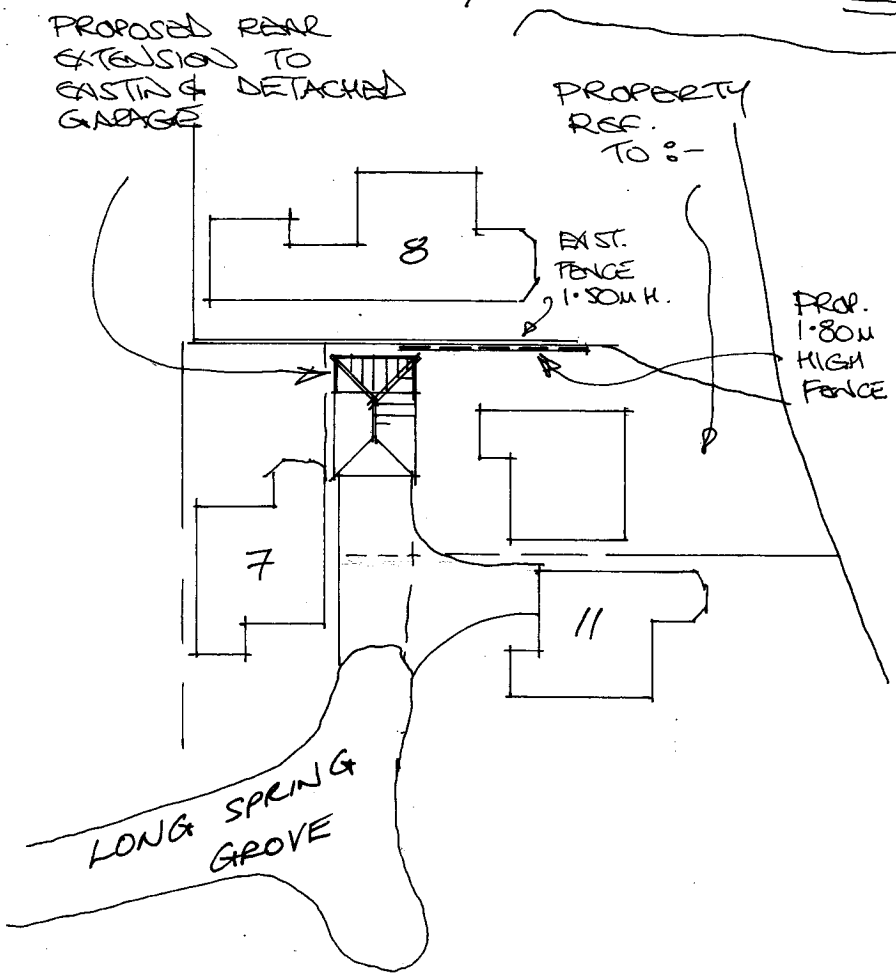

Site Layout 1:500

Rev	Notes	Date
A	ADDITIONAL FENCE	11/20

Garry Greetham Associates
Residential Design Consultant
Westwood House
18 Carr Lane
Tankersley
Barnsley S75 3BE
Tel(01226)746573

PROJECT	Garage Extension
CLIENT	Mr. & Mrs. S. Tupling
TITLE	Site & Location Layouts
ADDRESS	9 Long Spring Close, Tankersley, Barnsley. S75 3DW
DRAWN BY	999
SCALE	as shown
DATE	Sep 20
DRAWING No	921-01
REV	A

Member of the Chartered Institute of Architectural Technologists

Section

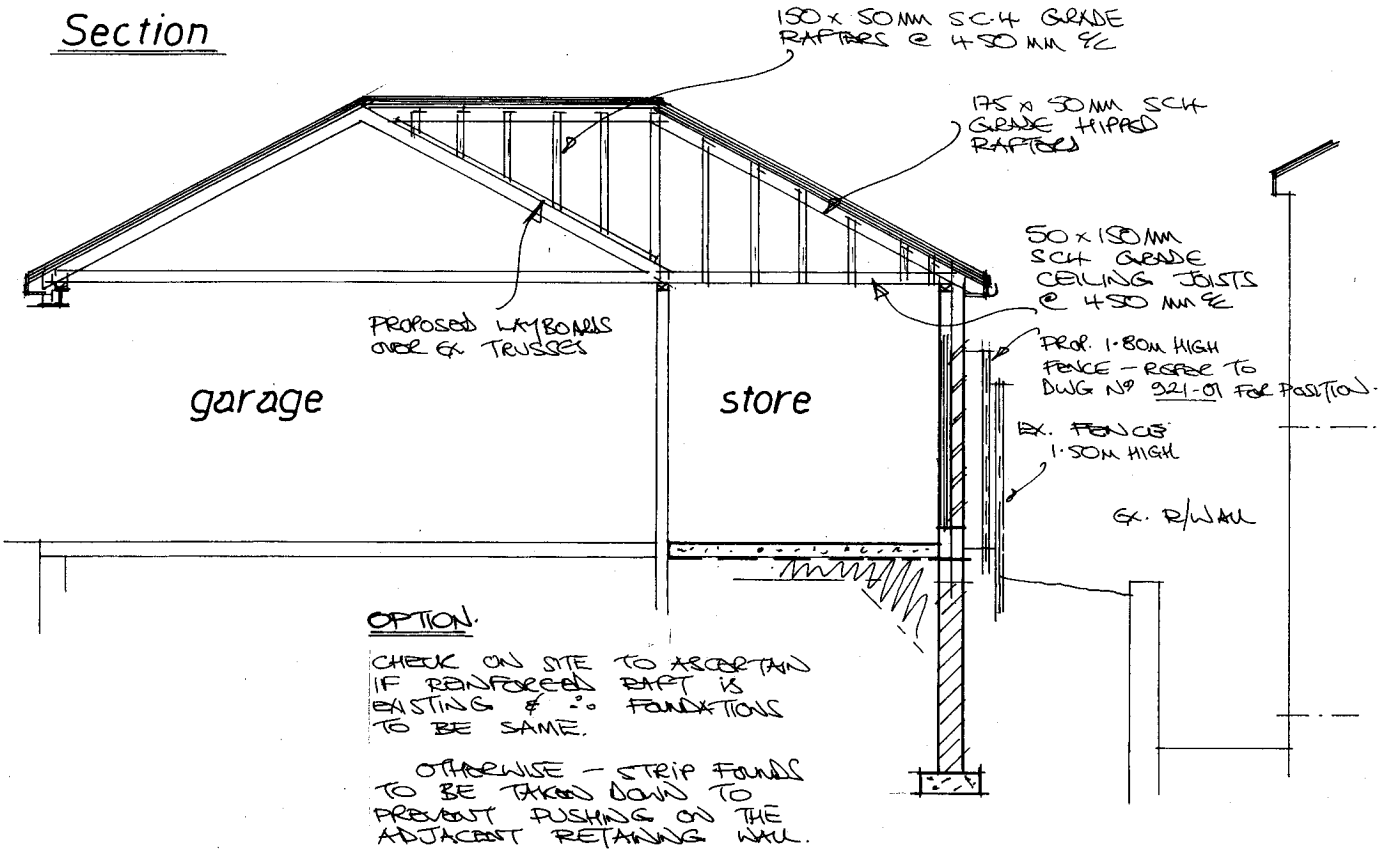

OPTION.

CHECK ON SITE TO ASCERTAIN IF REINFORCED PART IS EXISTING & FOUNDATIONS TO BE SAME.

OTHERWISE – STRIP FOUNDS TO BE TAKEN DOWN TO PREVENT PUSHING ON THE ADJACENT RETAINING WALL.

Roof Layout

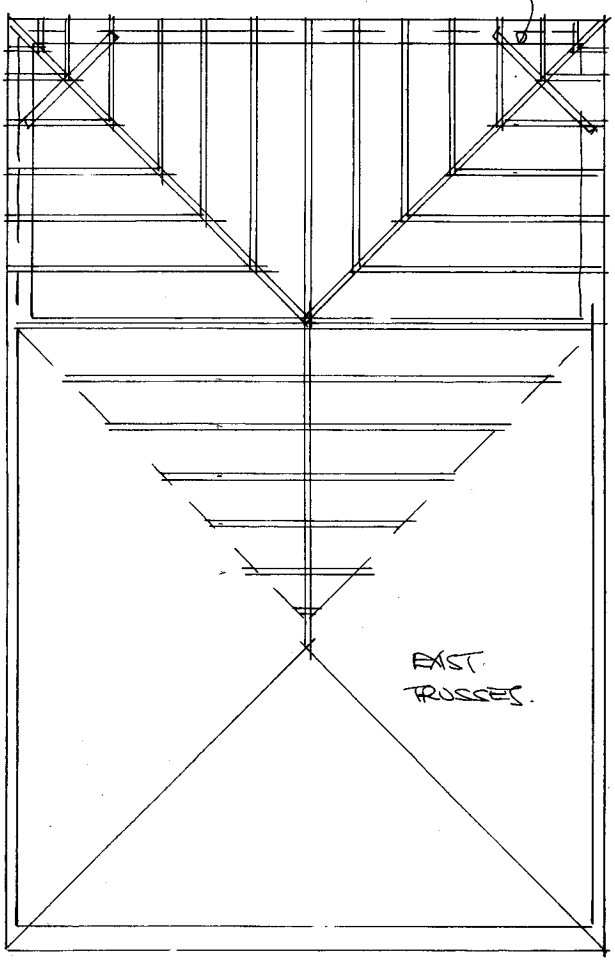

50 x 150mm S.C.4 RAFTERS & CEILING JOISTS @ 450mm cc

OPTION. TO PROVIDE TRUSSES BY SPECIALIST MANUFACTURERS

Rev	Notes	Date
A	ADDITIONAL FENCE	11/20

Garry Greetham Associates
Residential Design Consultant
Westwood House
18 Carr Lane
Tankersley
Barnsley S75 3BE
Tel(01226)746573

PROJECT	Garage Extension
CLIENT	Mr. & Mrs. S. Tupling
TITLE	Section & Roof Layout
ADDRESS	9 Long Spring Close, Tankersley, Barnsley. S75 3DW
DRAWN BY	ggg
SCALE	1:50
DATE	Sep 20
DRAWING No	921–06
REV	A

Member of the Chartered Institute of Architectural Technologists