




SUBSTATION SIDE VIEW

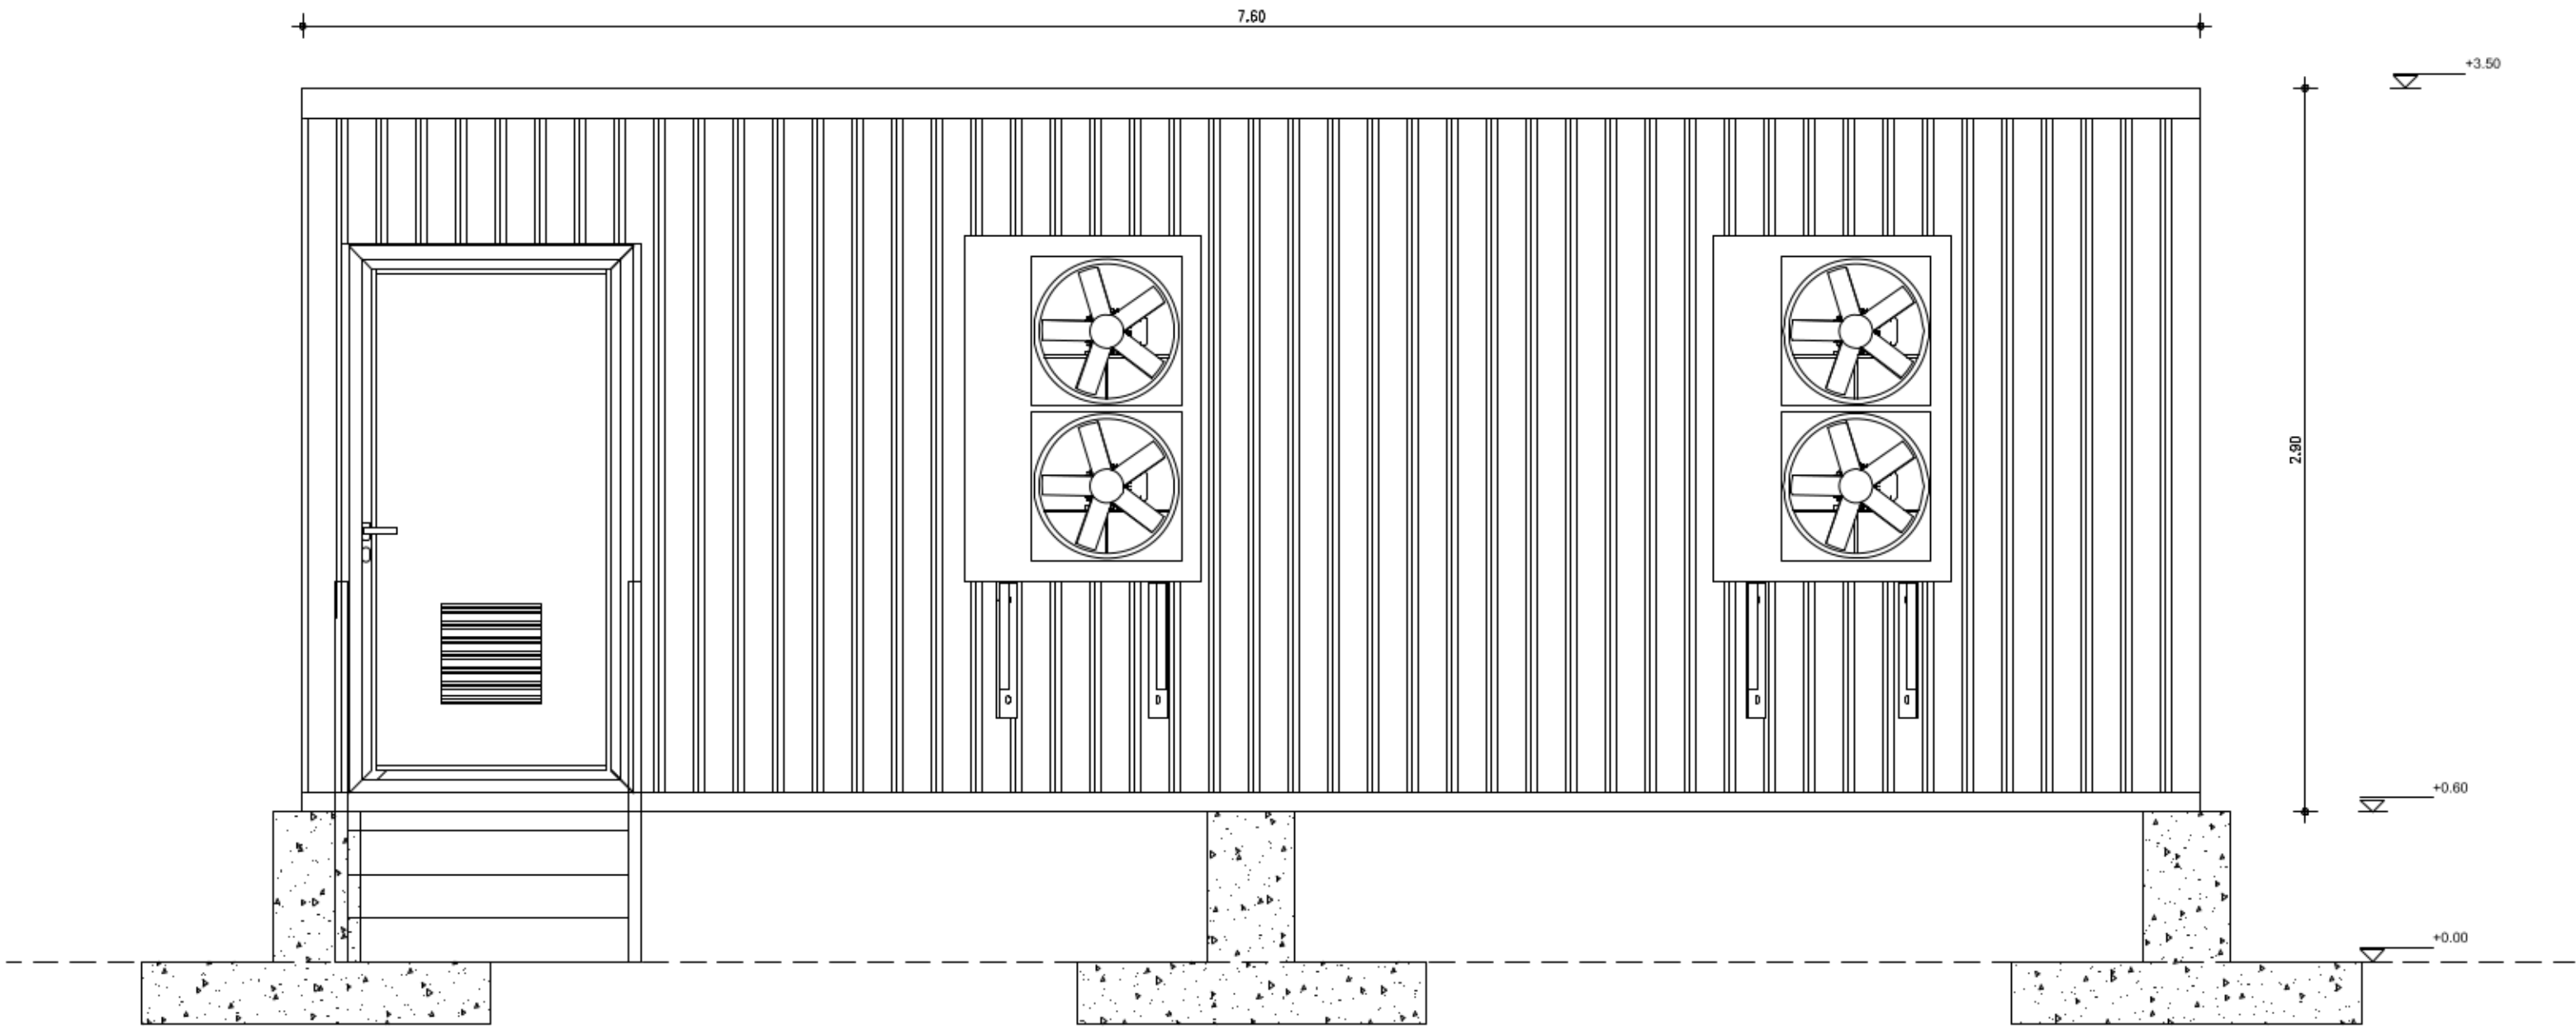


SUBSTATION SIDE VIEW

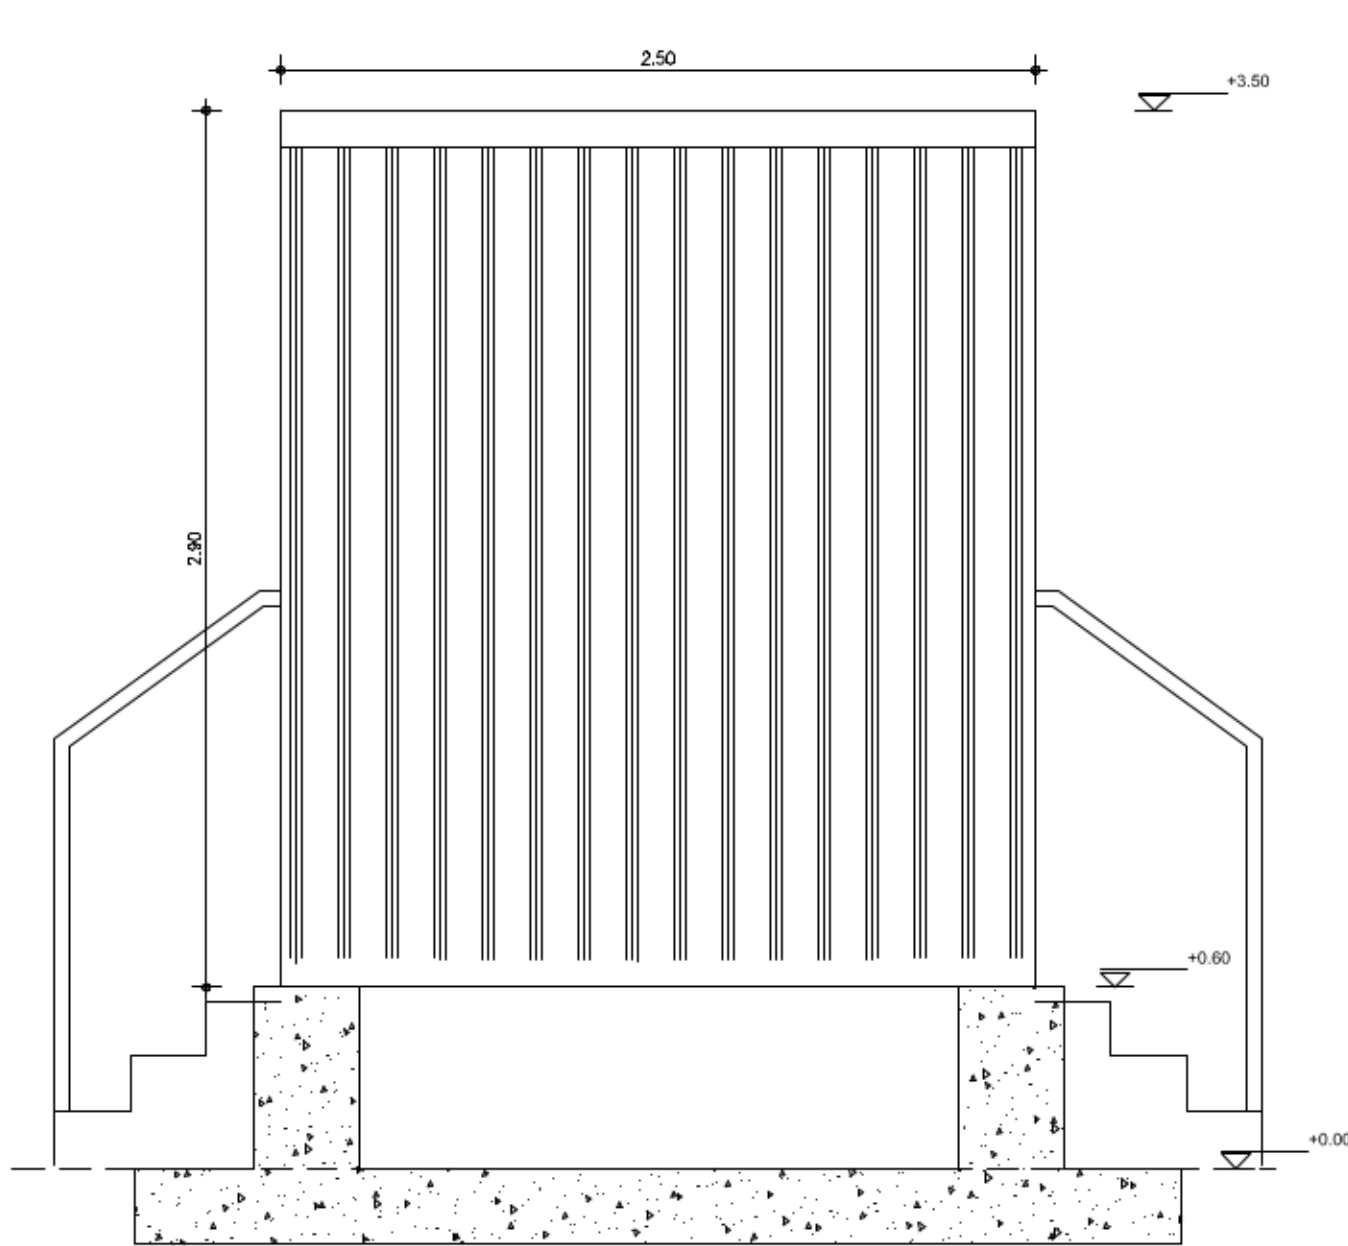


SUBSTATION SIDE VIEW

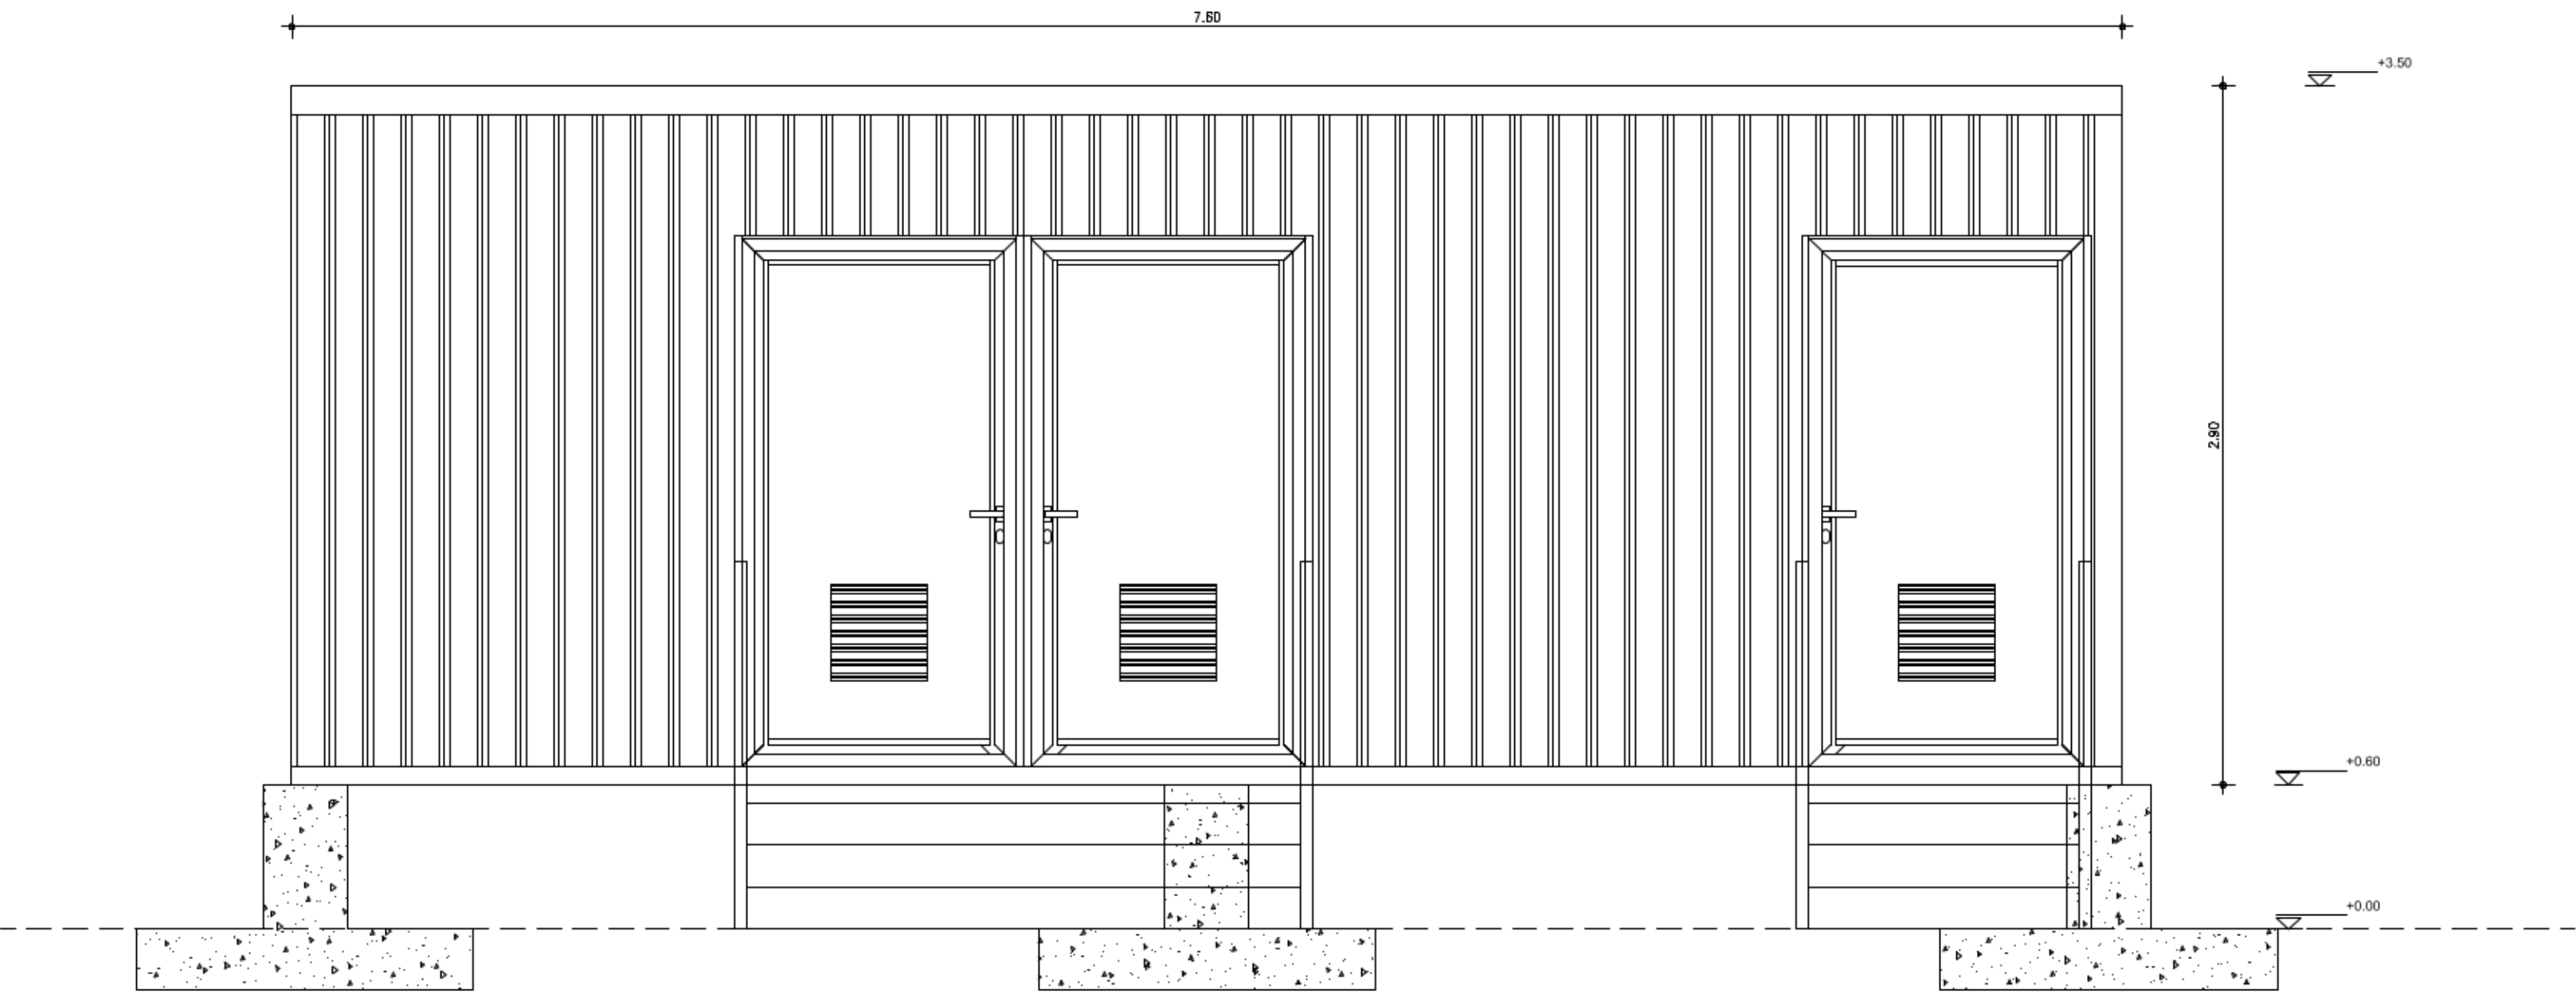


SUBSTATION SIDE VIEW

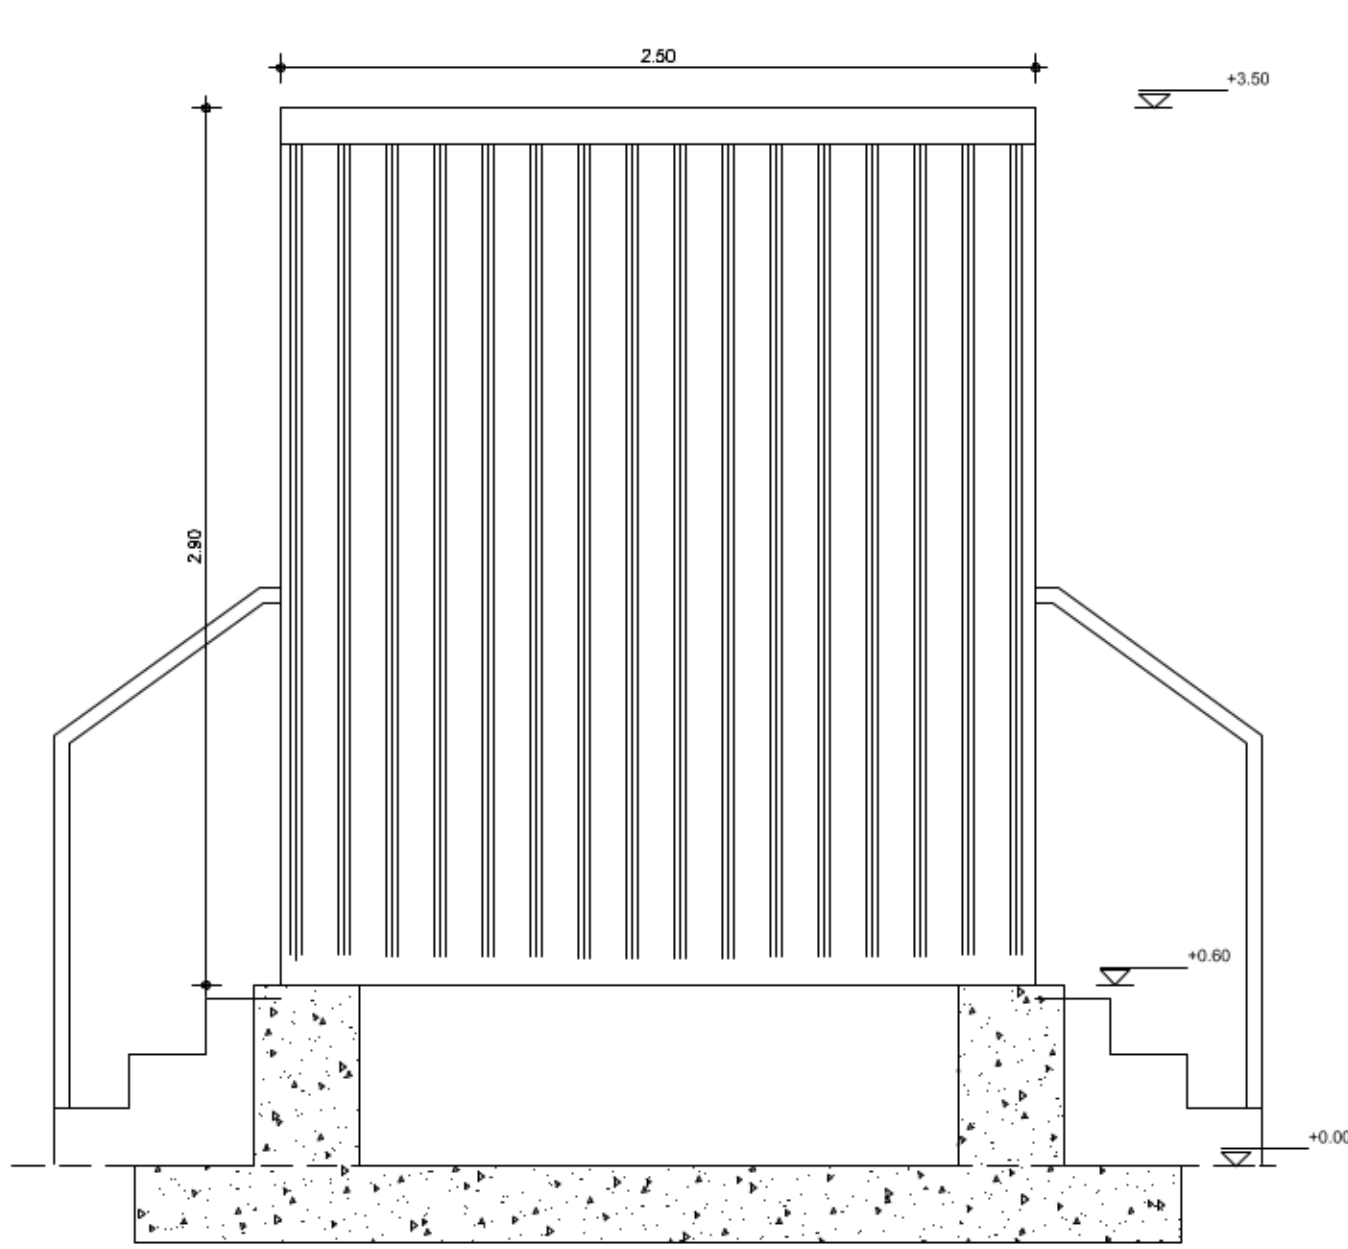

SUBSTATION PLAN VIEW

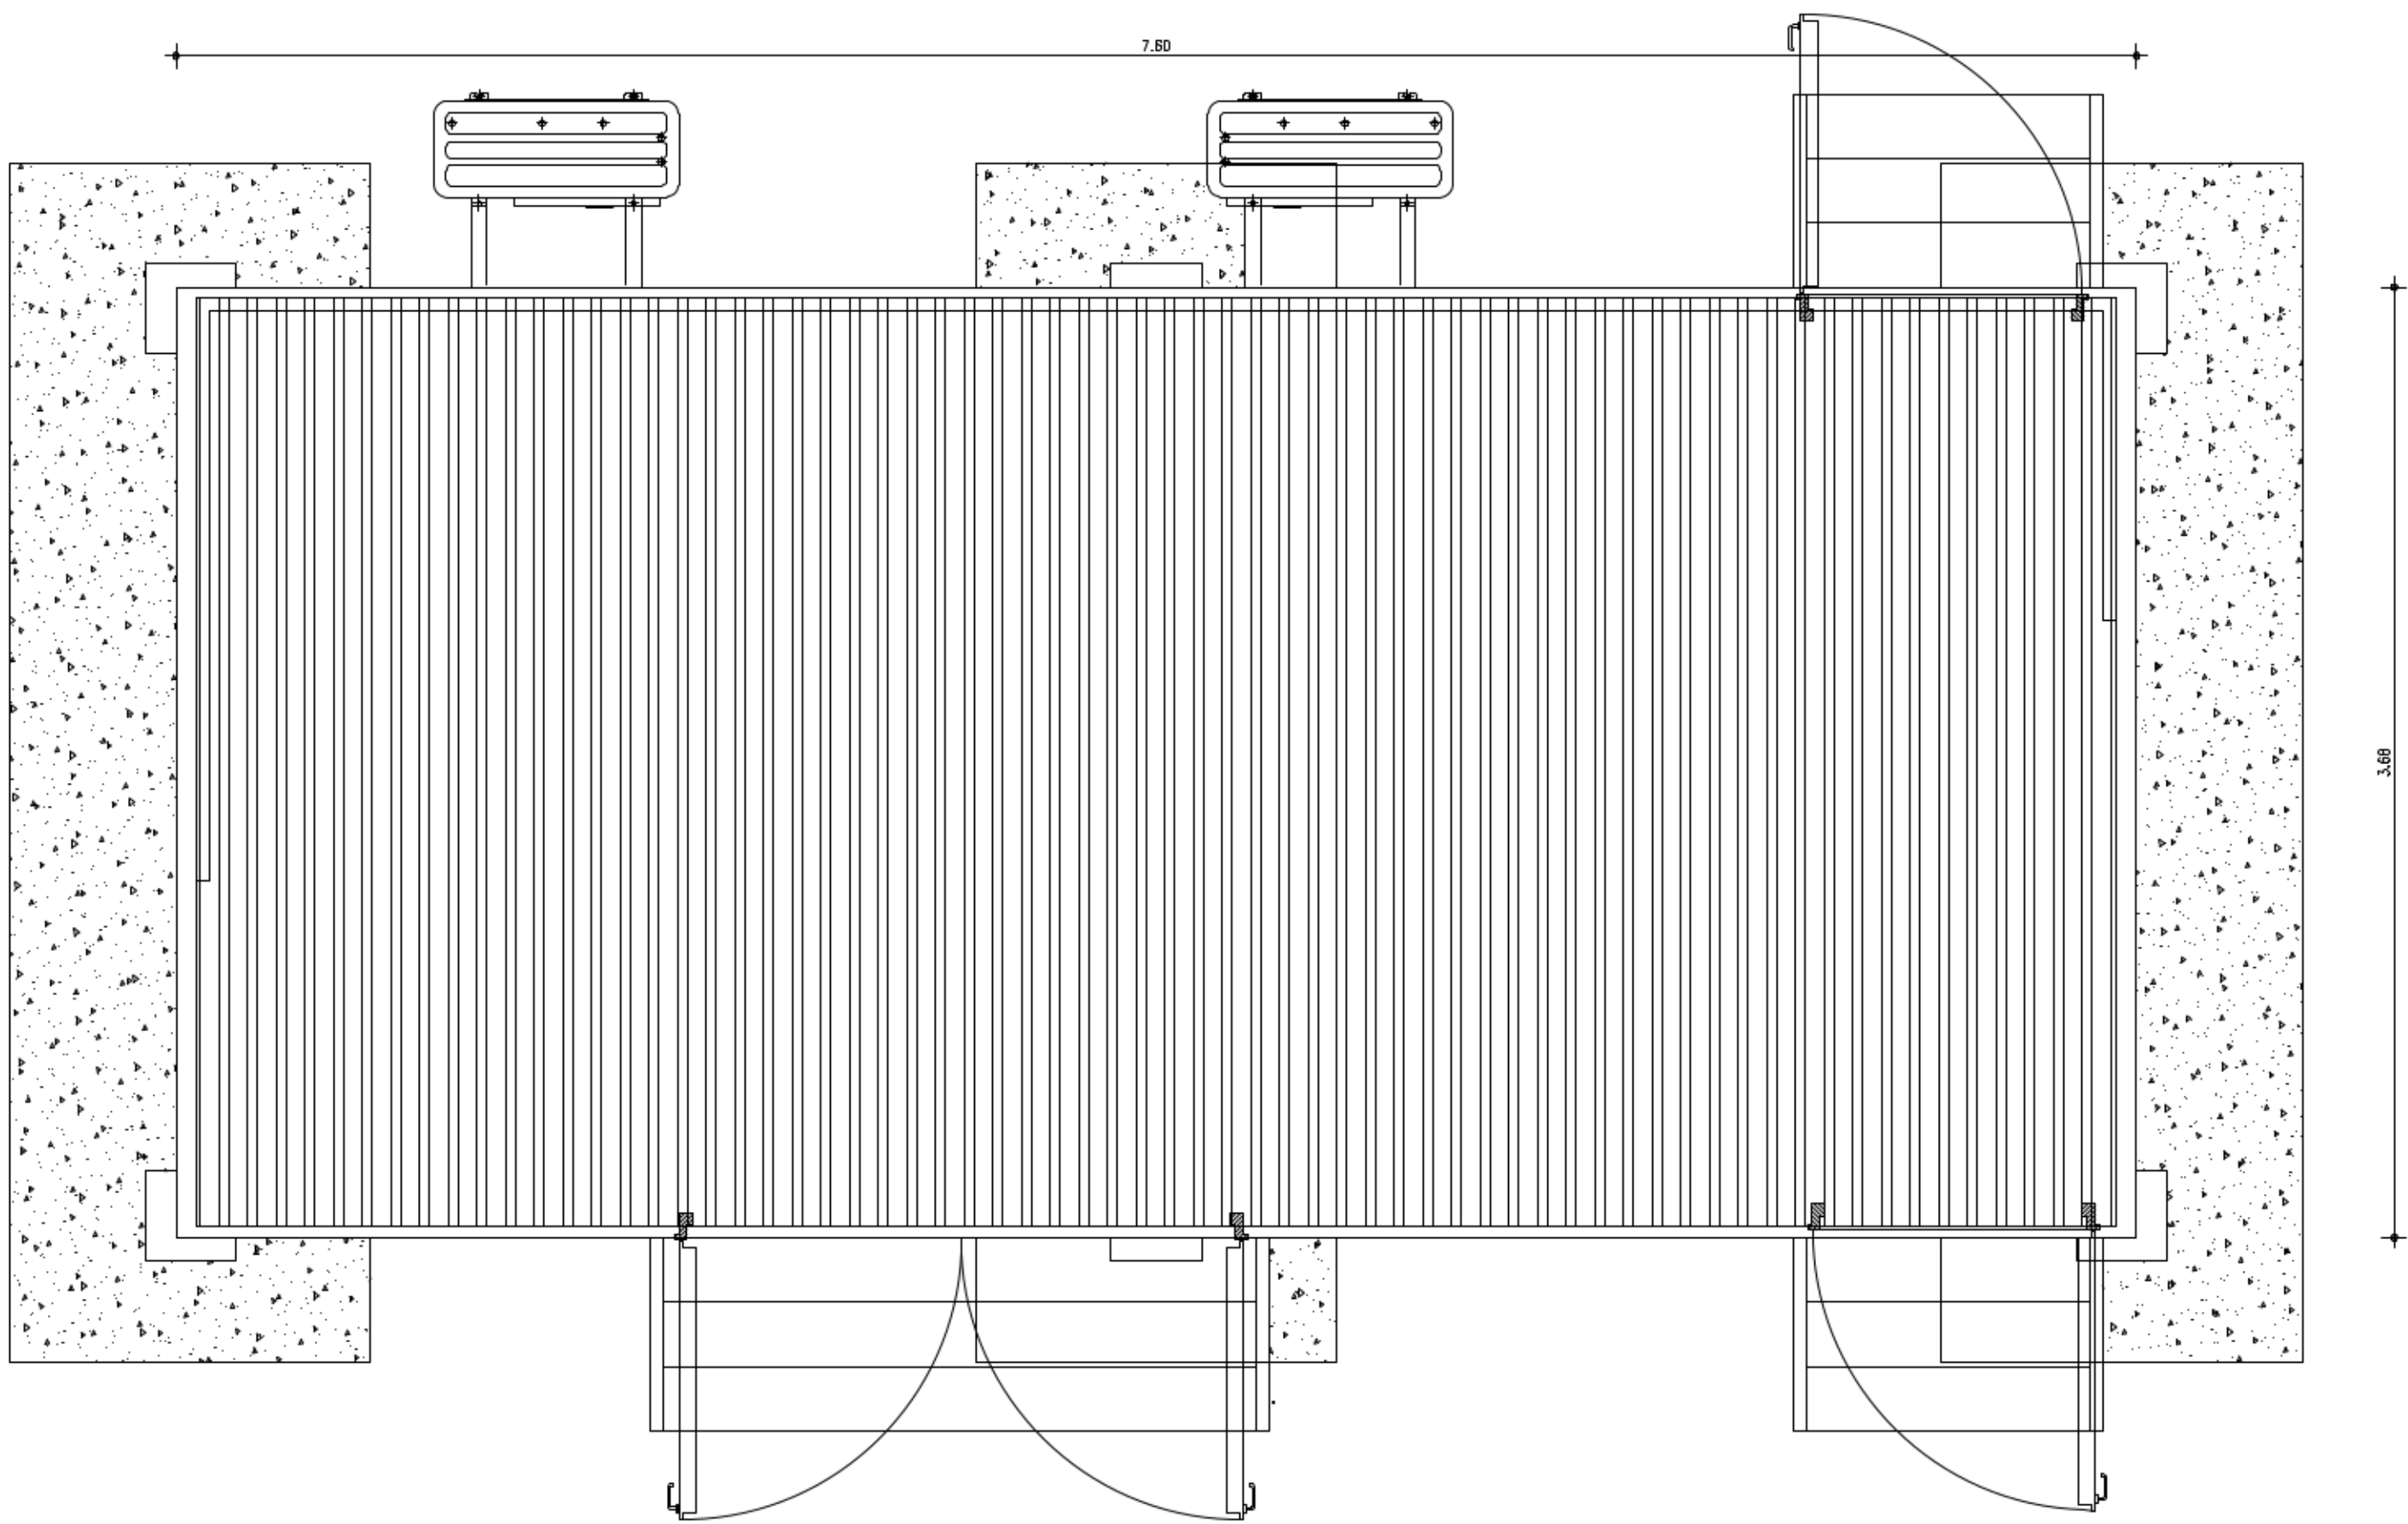

0 1m

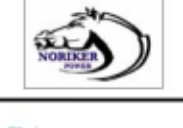	Project: Stairfoot	
	Customer substation elevation	
	DATE: 2024-01-10	DATE: 2024-01-10
	SCALE: 1:50	SHEET: 01/1