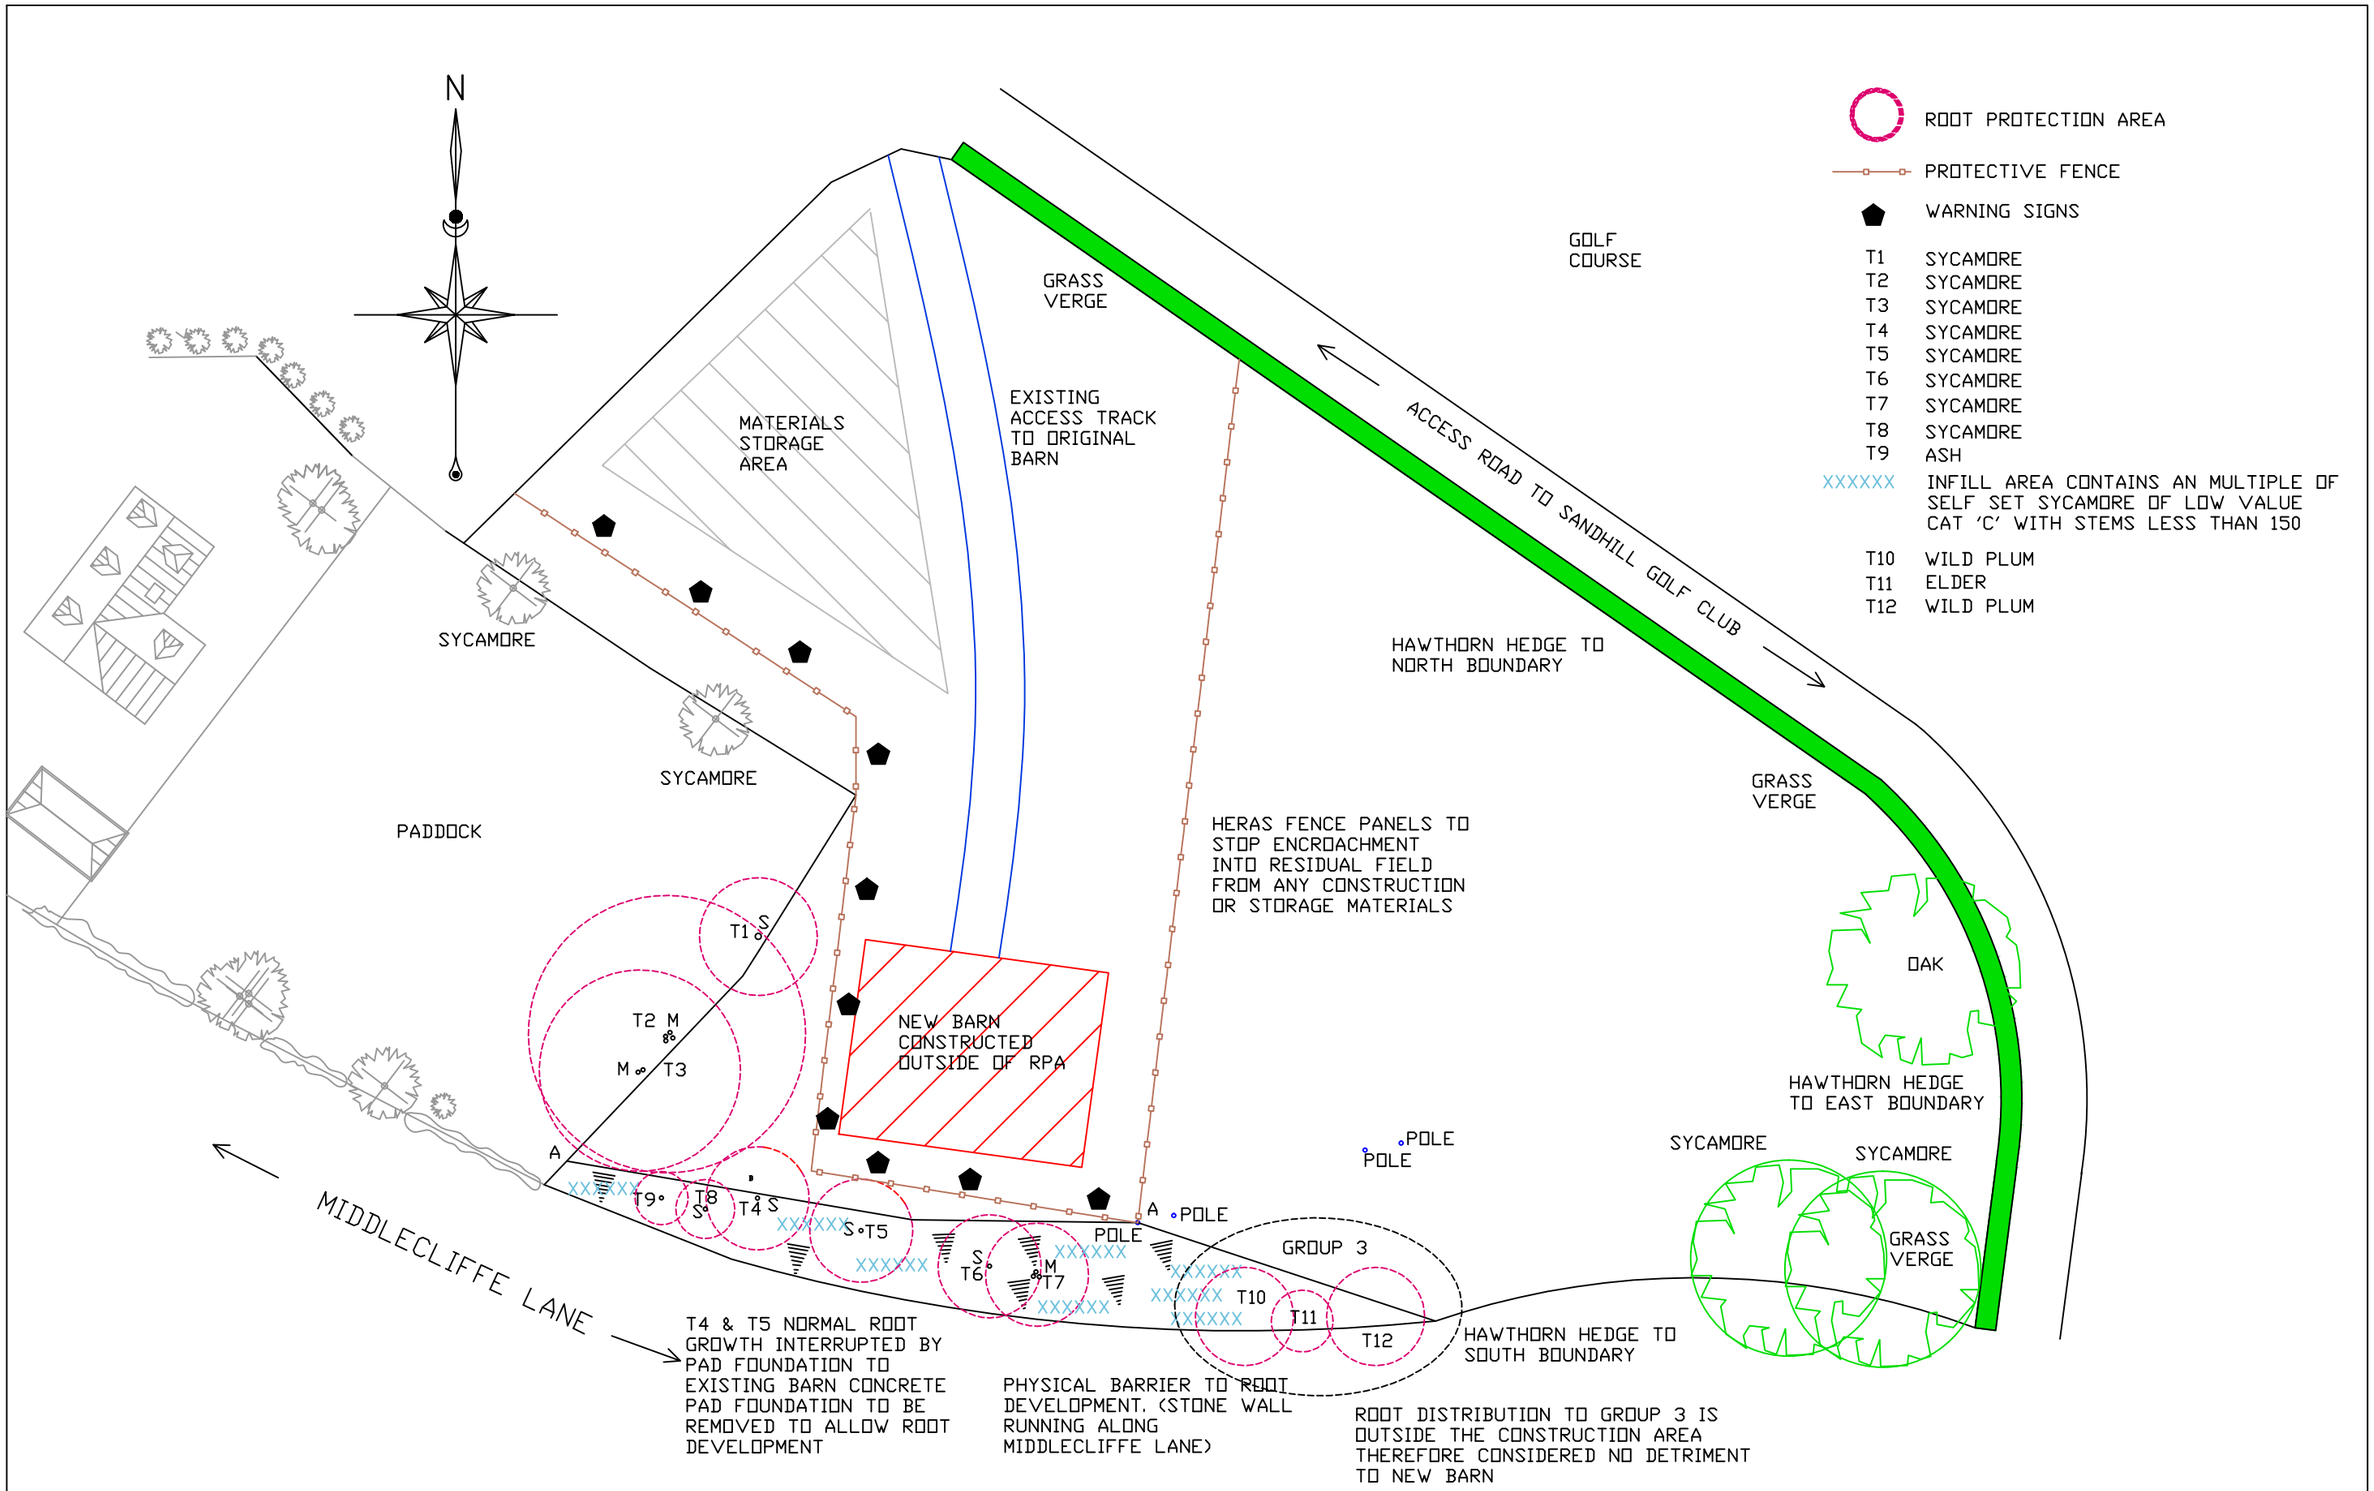


CLIENT MR H WISTOW WISTOW LODGE MIDDLECLIFFE LANE S72 0HW	**TITLE** DRAWING SHOWING RPA FROM IDENTIFIED TREES IN RELATIONS TO NEW BARN		**DRAWN** AD	**SCALE** 1:500 @ A3 **DATE** 25/06/2021	**REV** **DRG No** CAD/QA/03