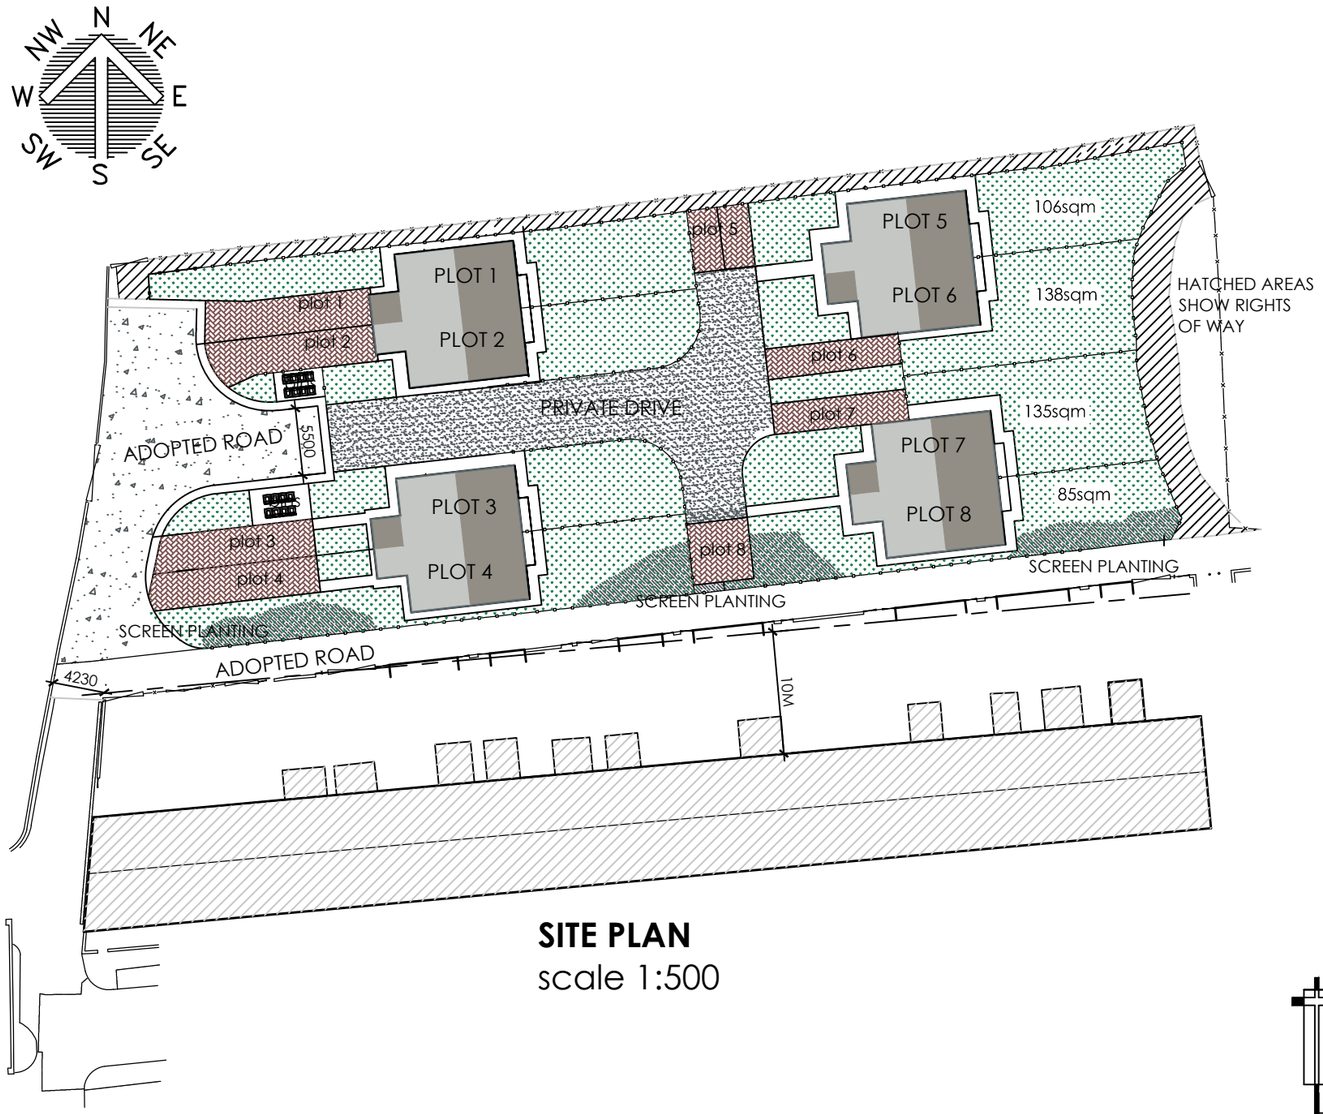

SITE PLAN
scale 1:500

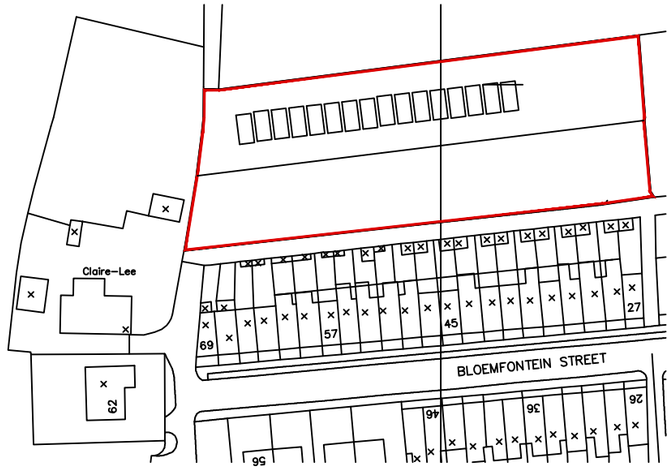

LOCATION PLAN
scale 1:250

White Agus PARTNERSHIP
ARCHITECTURAL SERVICES
OFFICE ONE,
34 VICTORIA ROAD,
BARNSLEY.
S70 2BU
Phone: 01226 208482
Email: info@whiteaguspartnership.co.uk
Web: www.whiteaguspartnership.co.uk

Project.	Client.		
RESIDENTIAL DEVELOPMENT OF FORMER GARAGE SITE, BLOEMFONTEIN STREET CUDWORTH, BARNSLEY	WINDMILL HOMES LTD		
Drawing Title. SITE PLAN	Date. JAN 2021	Scale. 1:500 @ A3	
	Ref. 20–173	Dwg. No. 01	Rev. C

Date	Suffix	Description	Date	Suffix	Description
10-04-21	A	GENERAL REVISIONS			
15-10-21	B	BIN STORE RELOCATED TO P.O. REQUIREMENTS			
21-10-21	C	PLOTS 1-4 REVISED			