
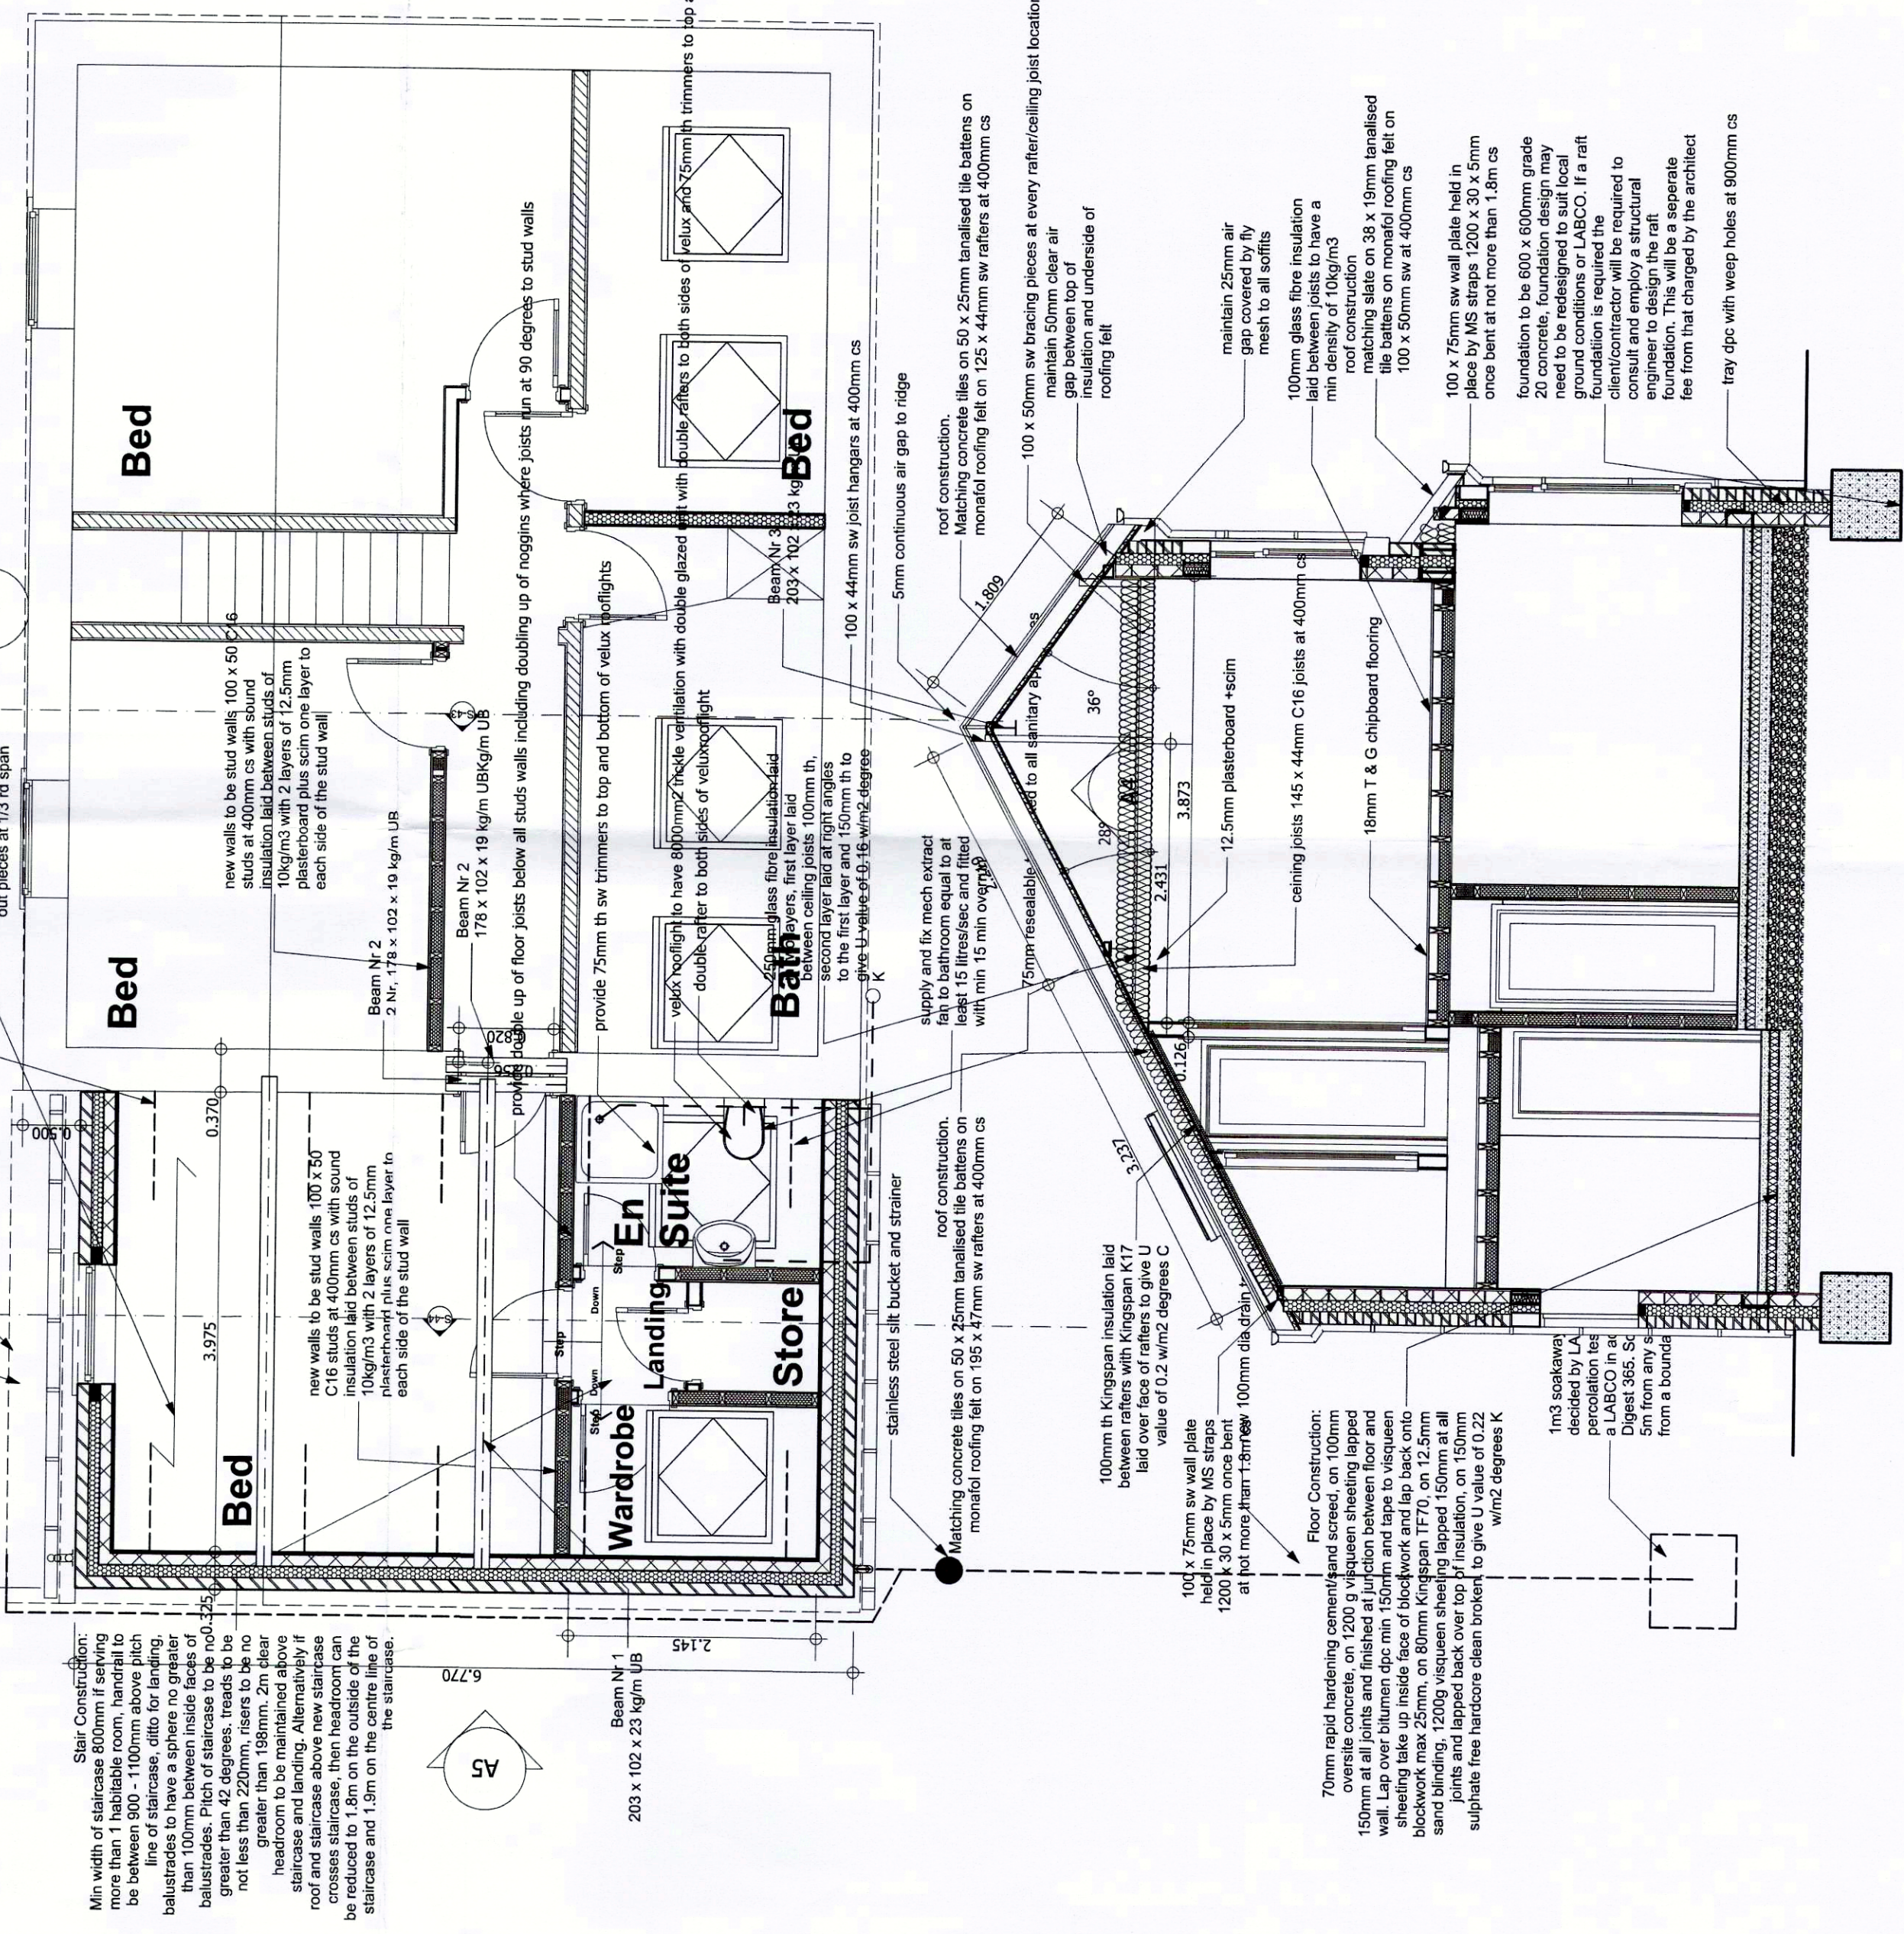


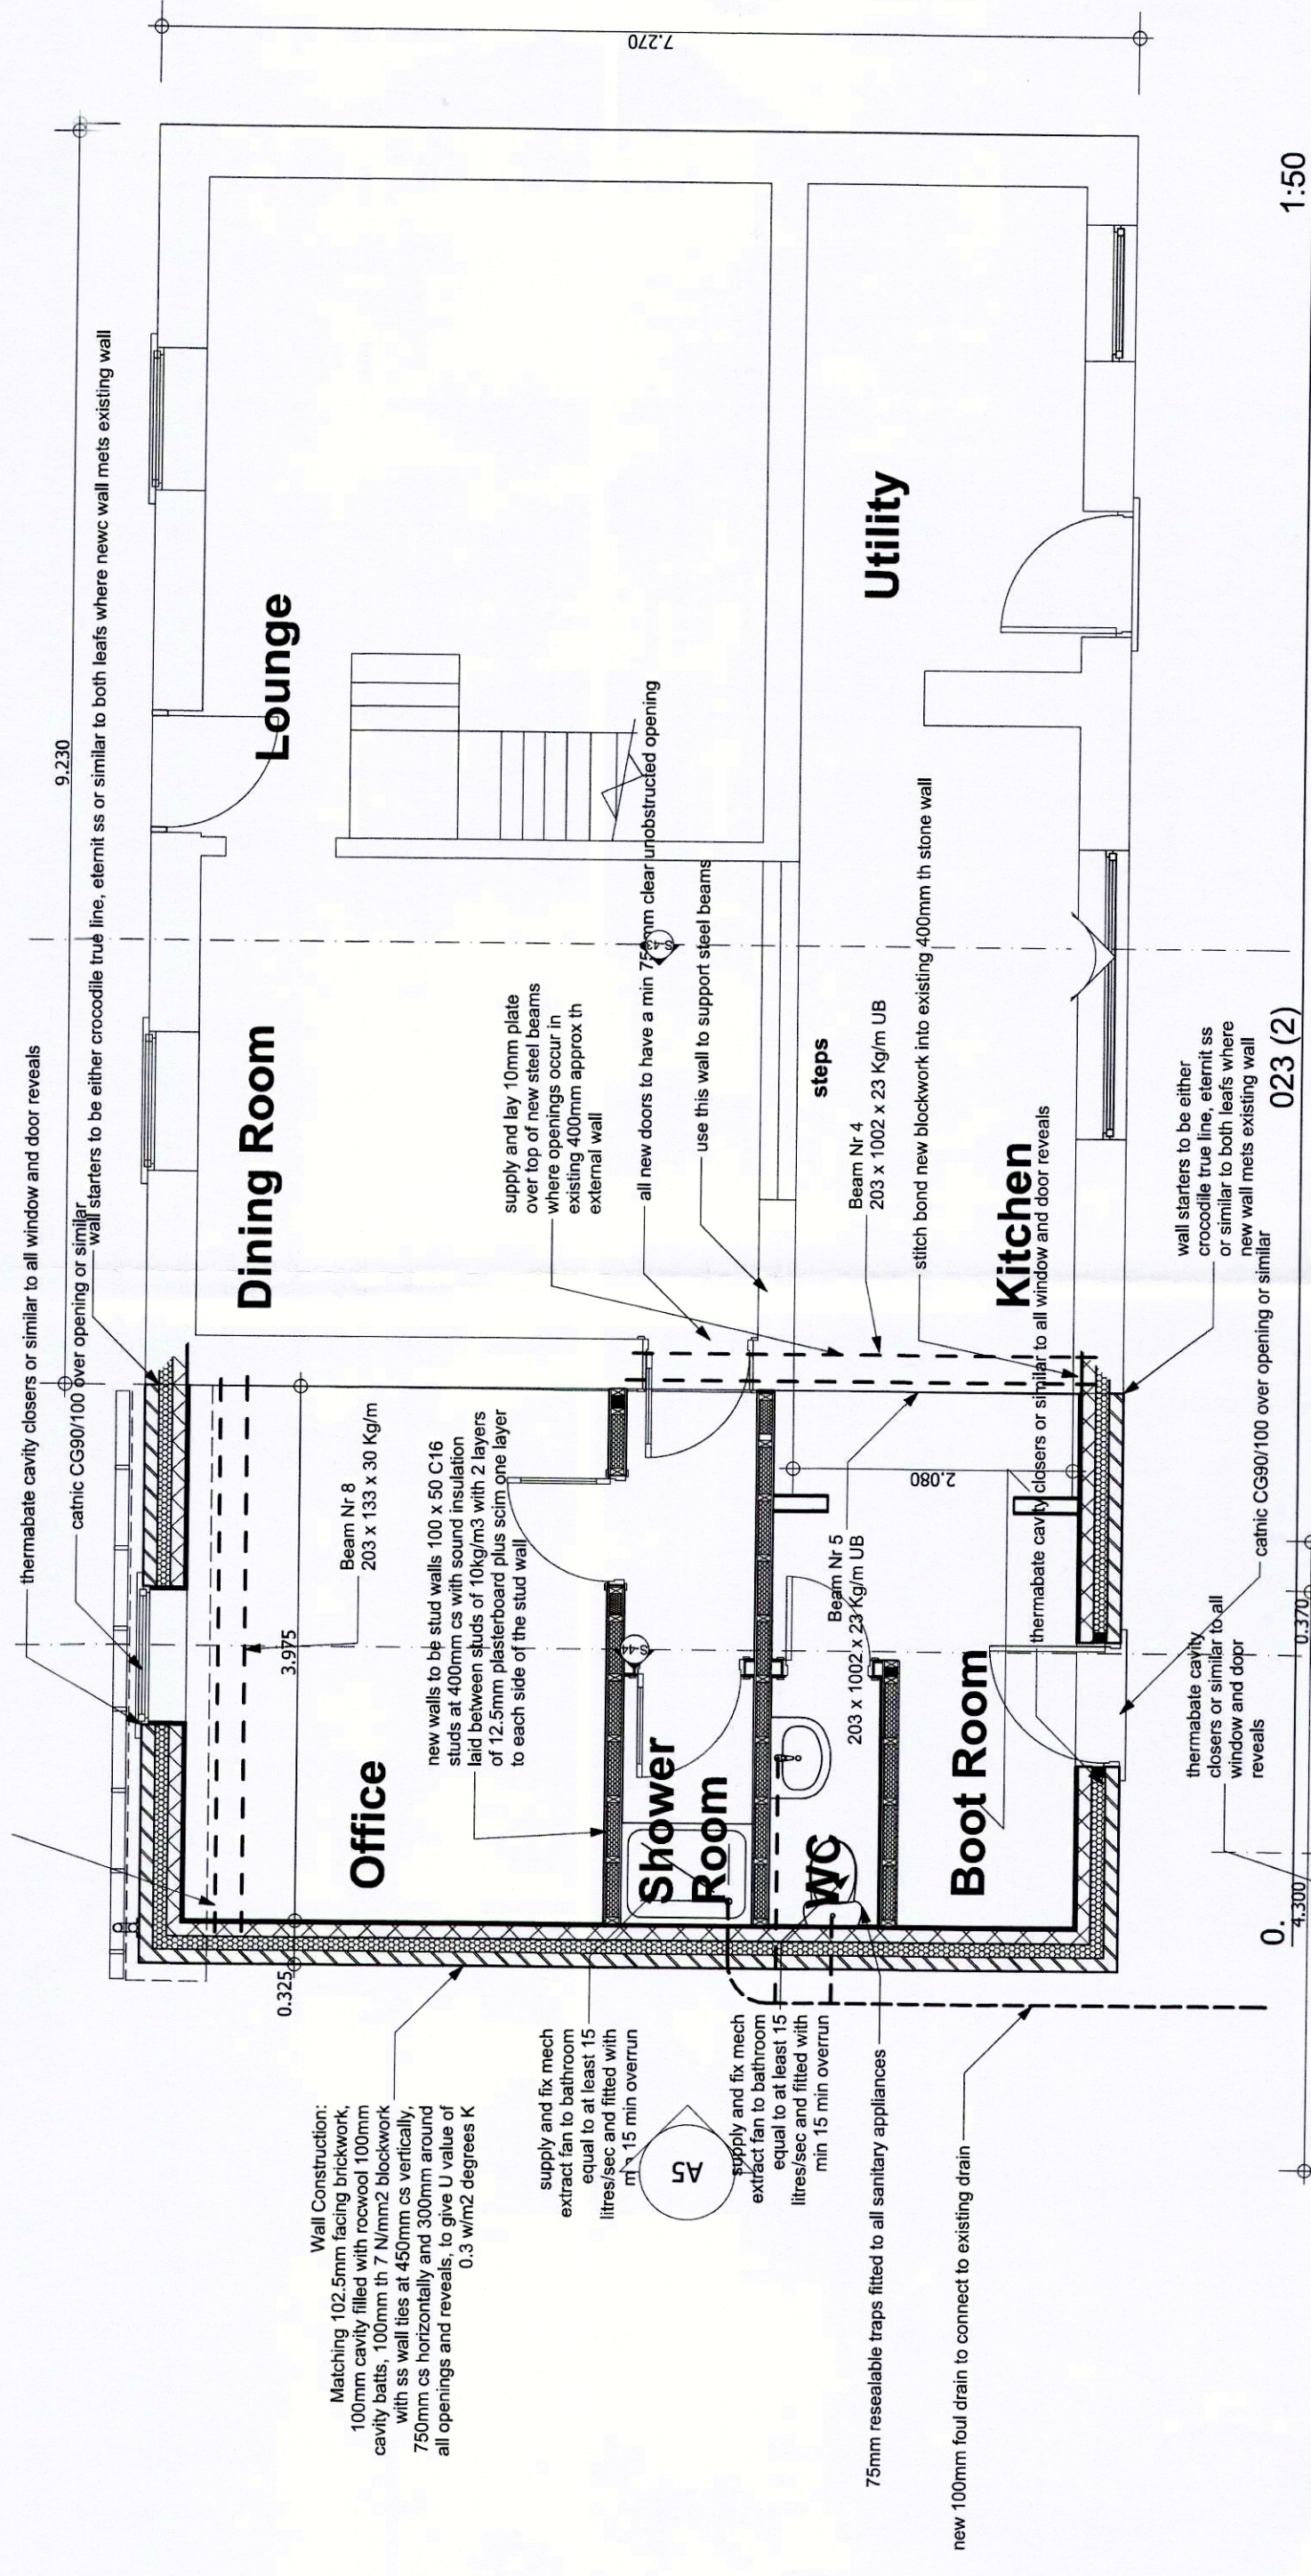

Part G water efficiency calculations are to be provided prior to completion.


Whole sale water supply to be provided by the water supply undertaker.

All baths are to be fitted with a suitable device to limit the hot water temperature to a maximum of 40 degrees C (Thermostatic mixer valves)


All hot water taps to be installed on the left hand side.

A notice confirming that the hot water system has been properly commissioned, and issued by a person competent to do so, is to be provided on completion.

Windows to be borne at ground floor level to be suitable for means of escape.

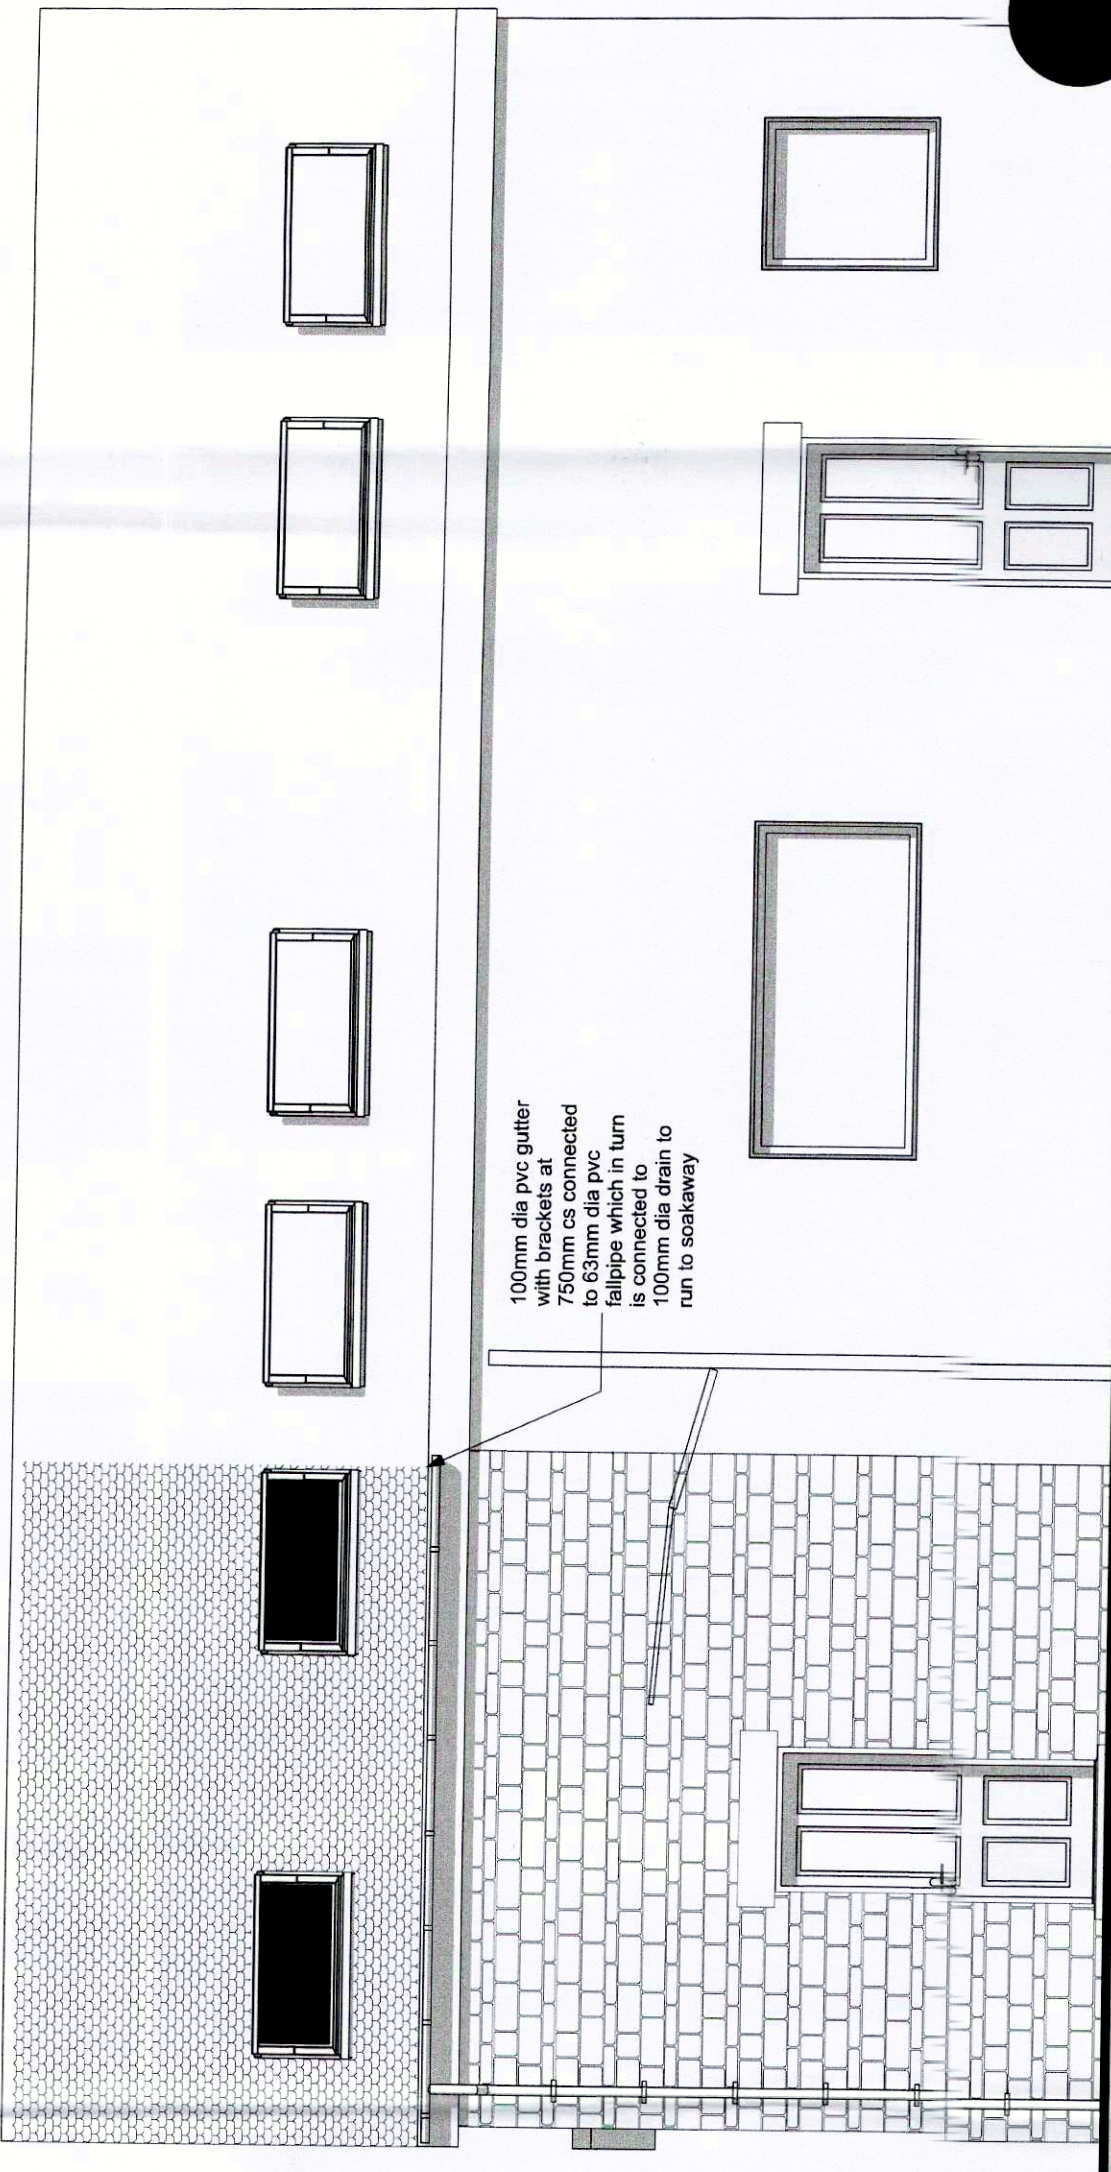

A4 Elevation

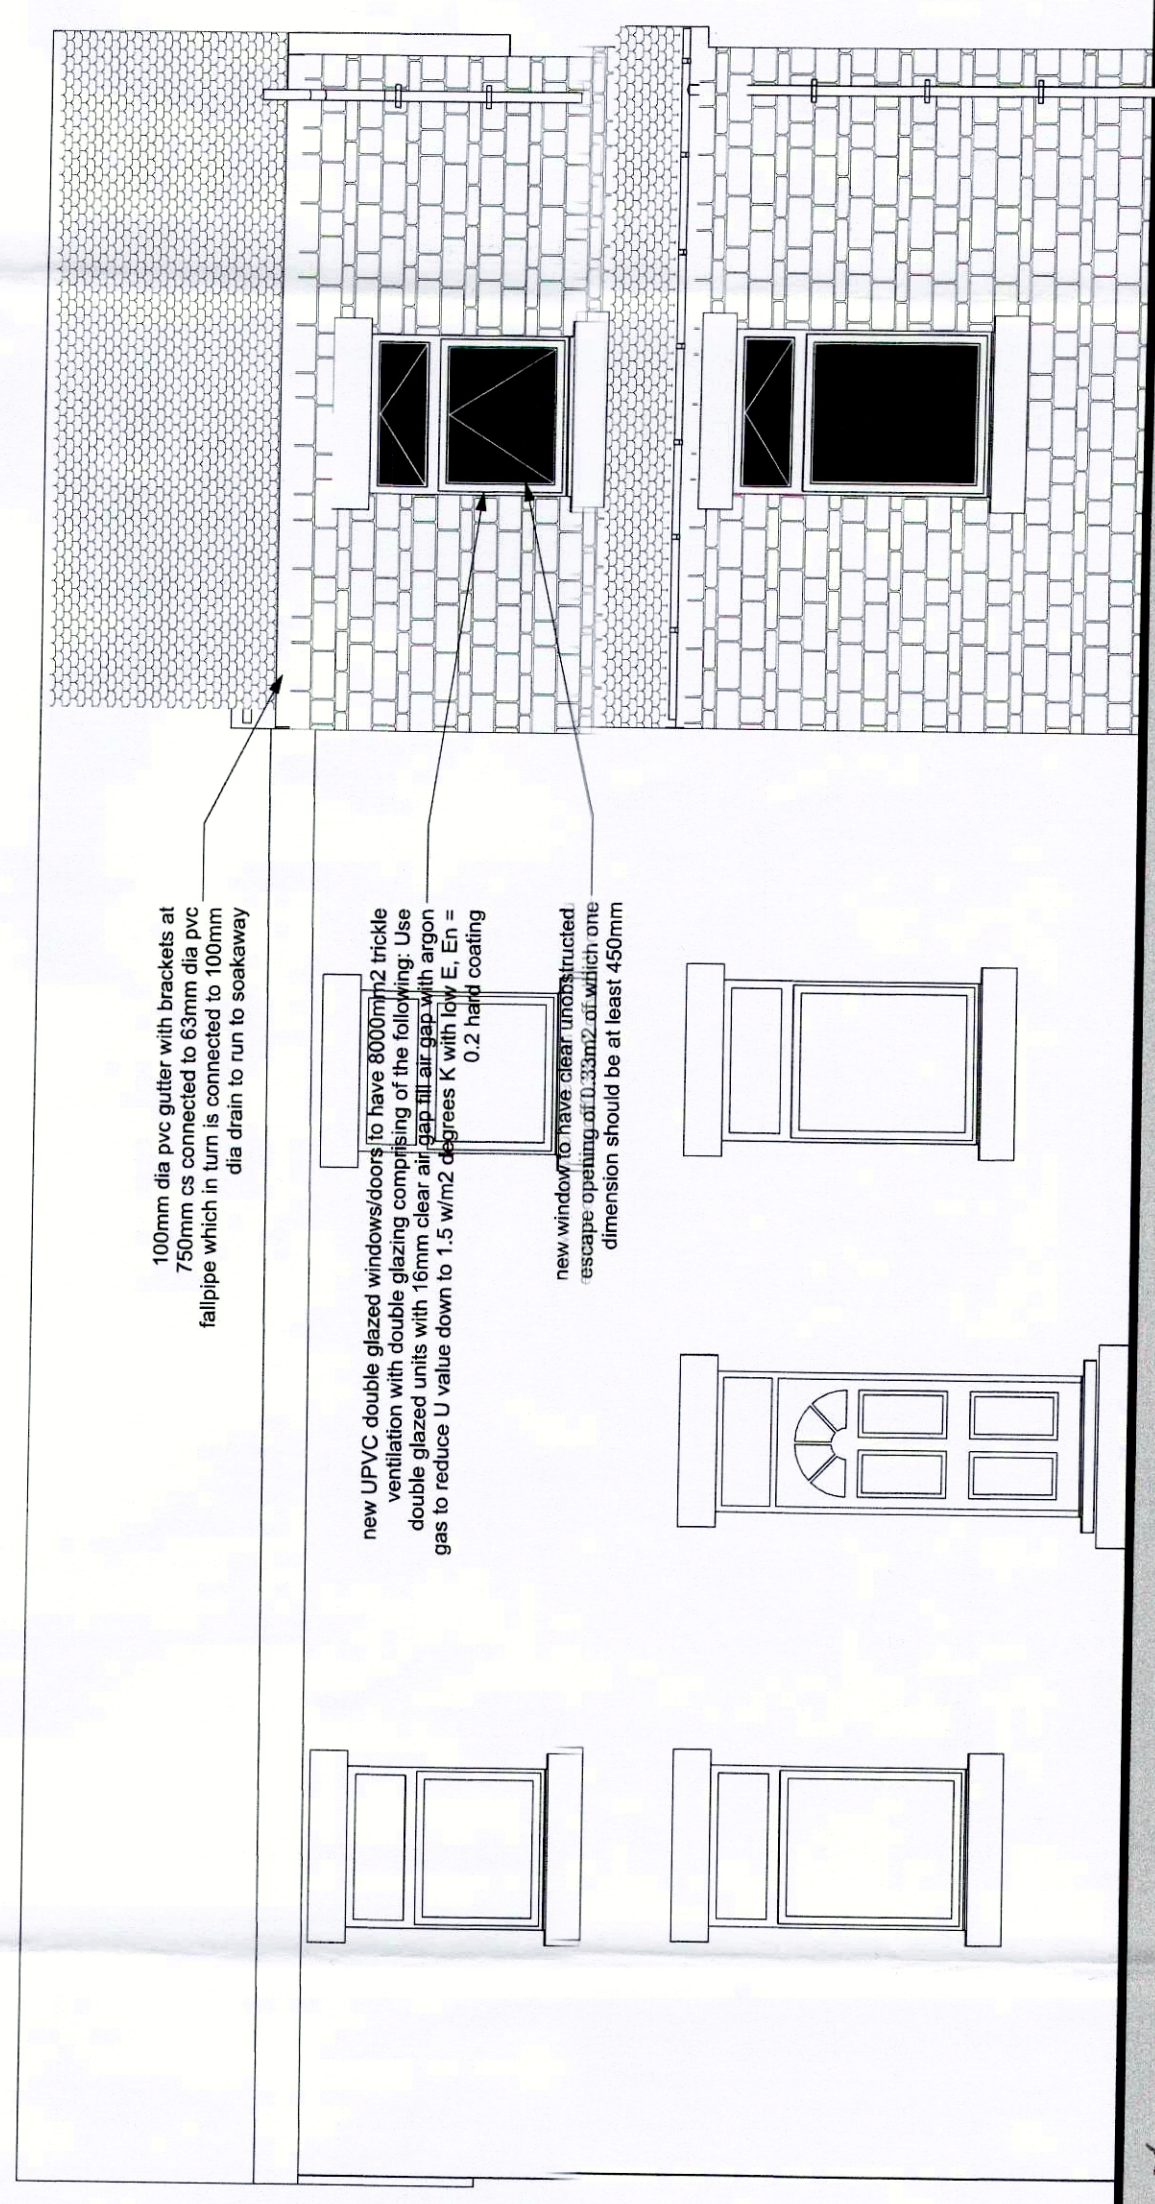

A6 Elevation

SD

Rev	CD	Change Name	Date
A		First floor to foot elevation moved back 50mm planning request new building stage info added	26th Jan 17

Client: Mr & Mrs Robinson

Project: Proposed Two Storey Extension to 21 New Street, Mapplewell, Barnsley

Drawing Title: As Proposed Plan, section and elevations

Scale: 1:50, 1:100 Date: 26/01/2017

Drawn By: AR Rev:

Drawing Nr: 2

AMENDED PLAN
14.2.17

Alan Robinson
Chartered Architect BA Dip Arch RIBA BSC (Hons)
2 Gawber Road, Barnsley S75 2AF
Tel/Fax 01226 286066
Mob: 07947808933