



E-17 Elevation 1:50

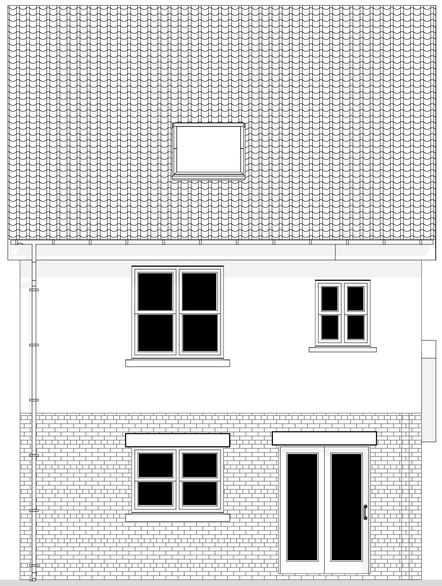

E-18 Elevation 1:50

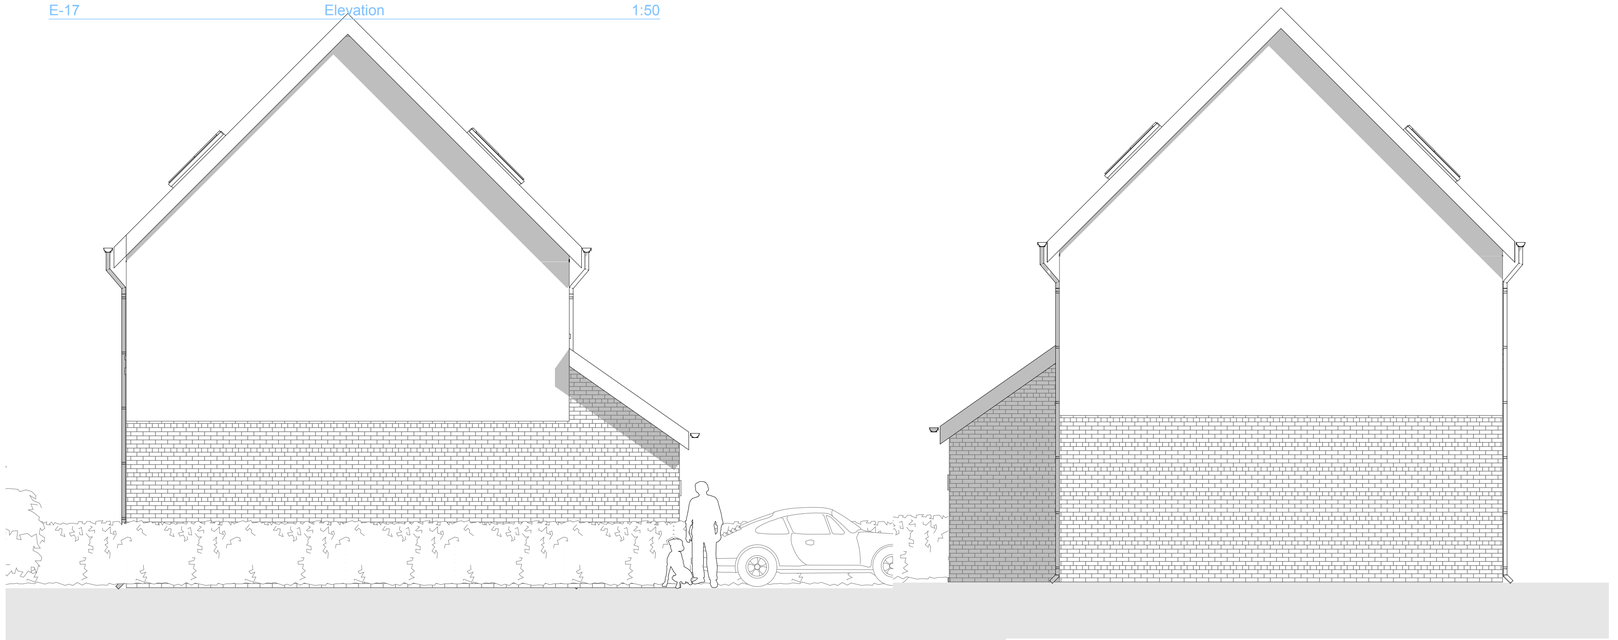

E-20 Elevation

E-19 1:50 Elevation 1:50

Rev:	Date	Revision Notes

Client: Smith

Project: Proposed Residential Development at land rear of 26 Cross Lane, Royston Type 2 no garage

Drawing Title: Elevations

Scale: 1:50 **Date:19/11/2013**

Drawn By: **Rev:**

Drwg Nr: T2

Alan Robinson
Chartered Architect BA Dip Arch RIBA BSc (Hons)
2 Gawber Road, Barnsley S75 2AF
Tel/Fax 01226 286066
Mob: 07947808933