



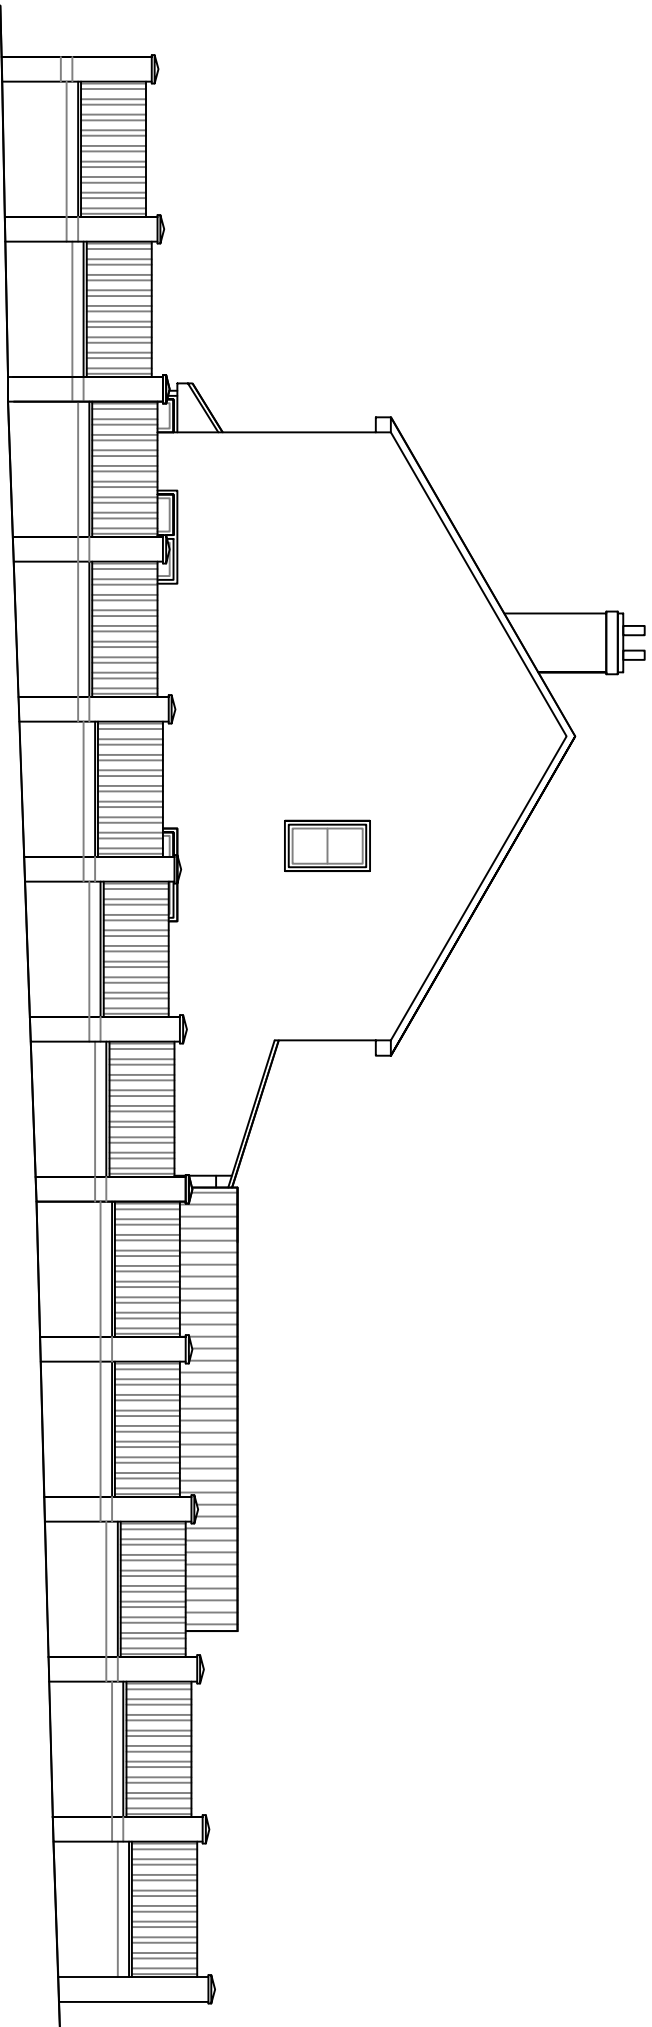

EXISTING STREET SCENE

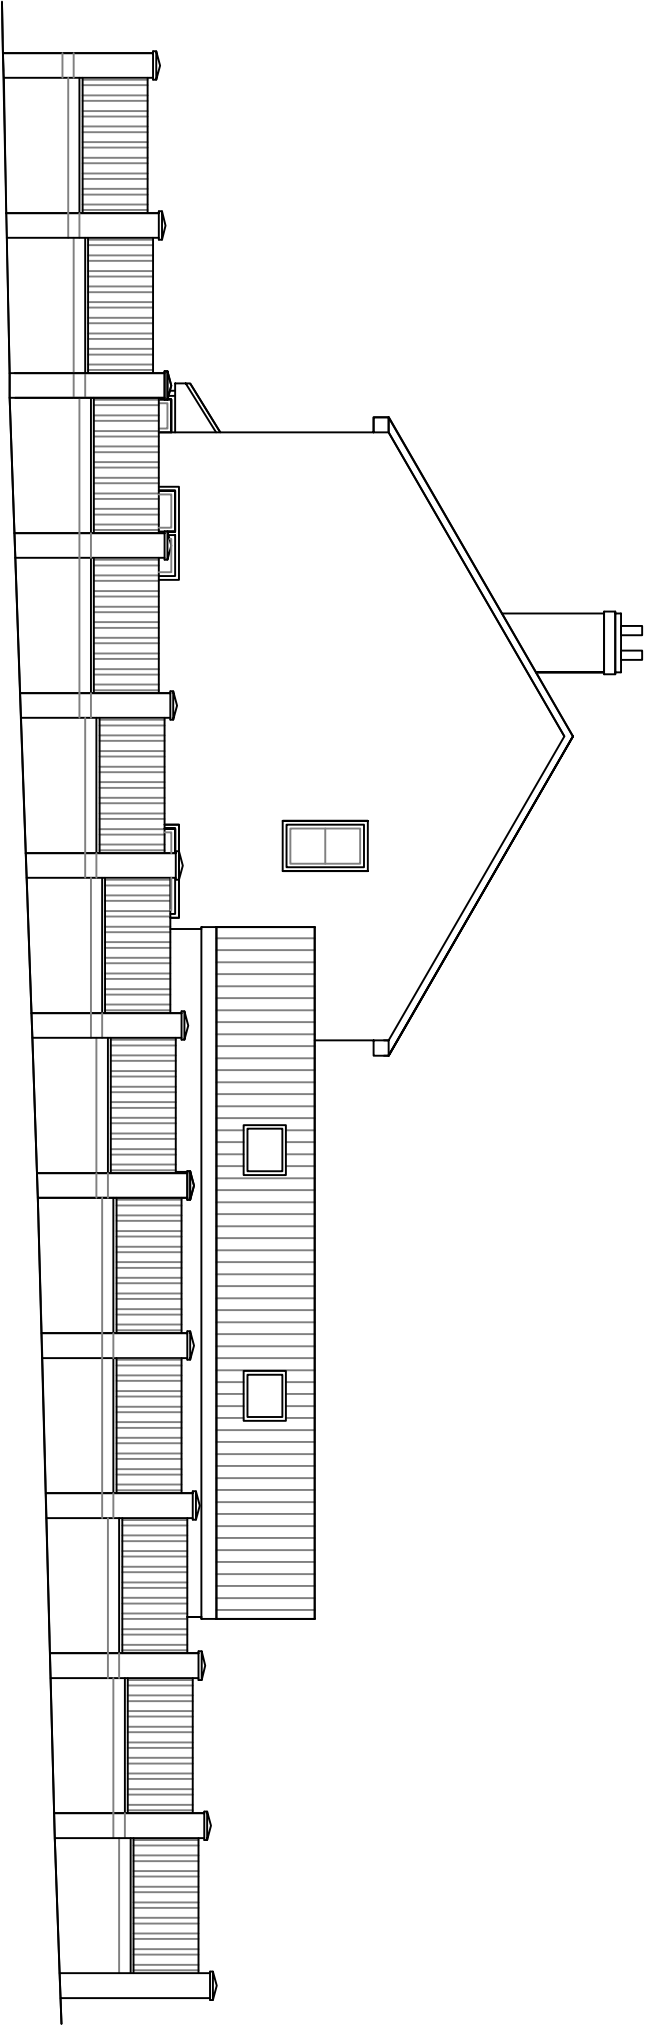

PROPOSED STREET SCENE

Project

PROPOSED PITCHED ROOF GARAGE TO SIDE OF
22 STRAWBERRY GARDENS, ROYSTON, BARNSLEY S71 4PW
STREET SCENE

Drawing No	Date	Revised
DRB 3	13.03.19	28.05.19
Scale	Drawn	Client
1=100	DJB	Mr R HEATON

ARCHITECTURE & DESIGN

2 Walden Avenue,
Scawthorpe,
Doncaster DN5 9DH
Telephone 0789376885
email dan@drb-architecture.co.uk