



Revisions

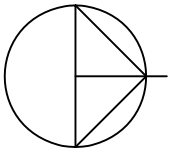

Application Boundary

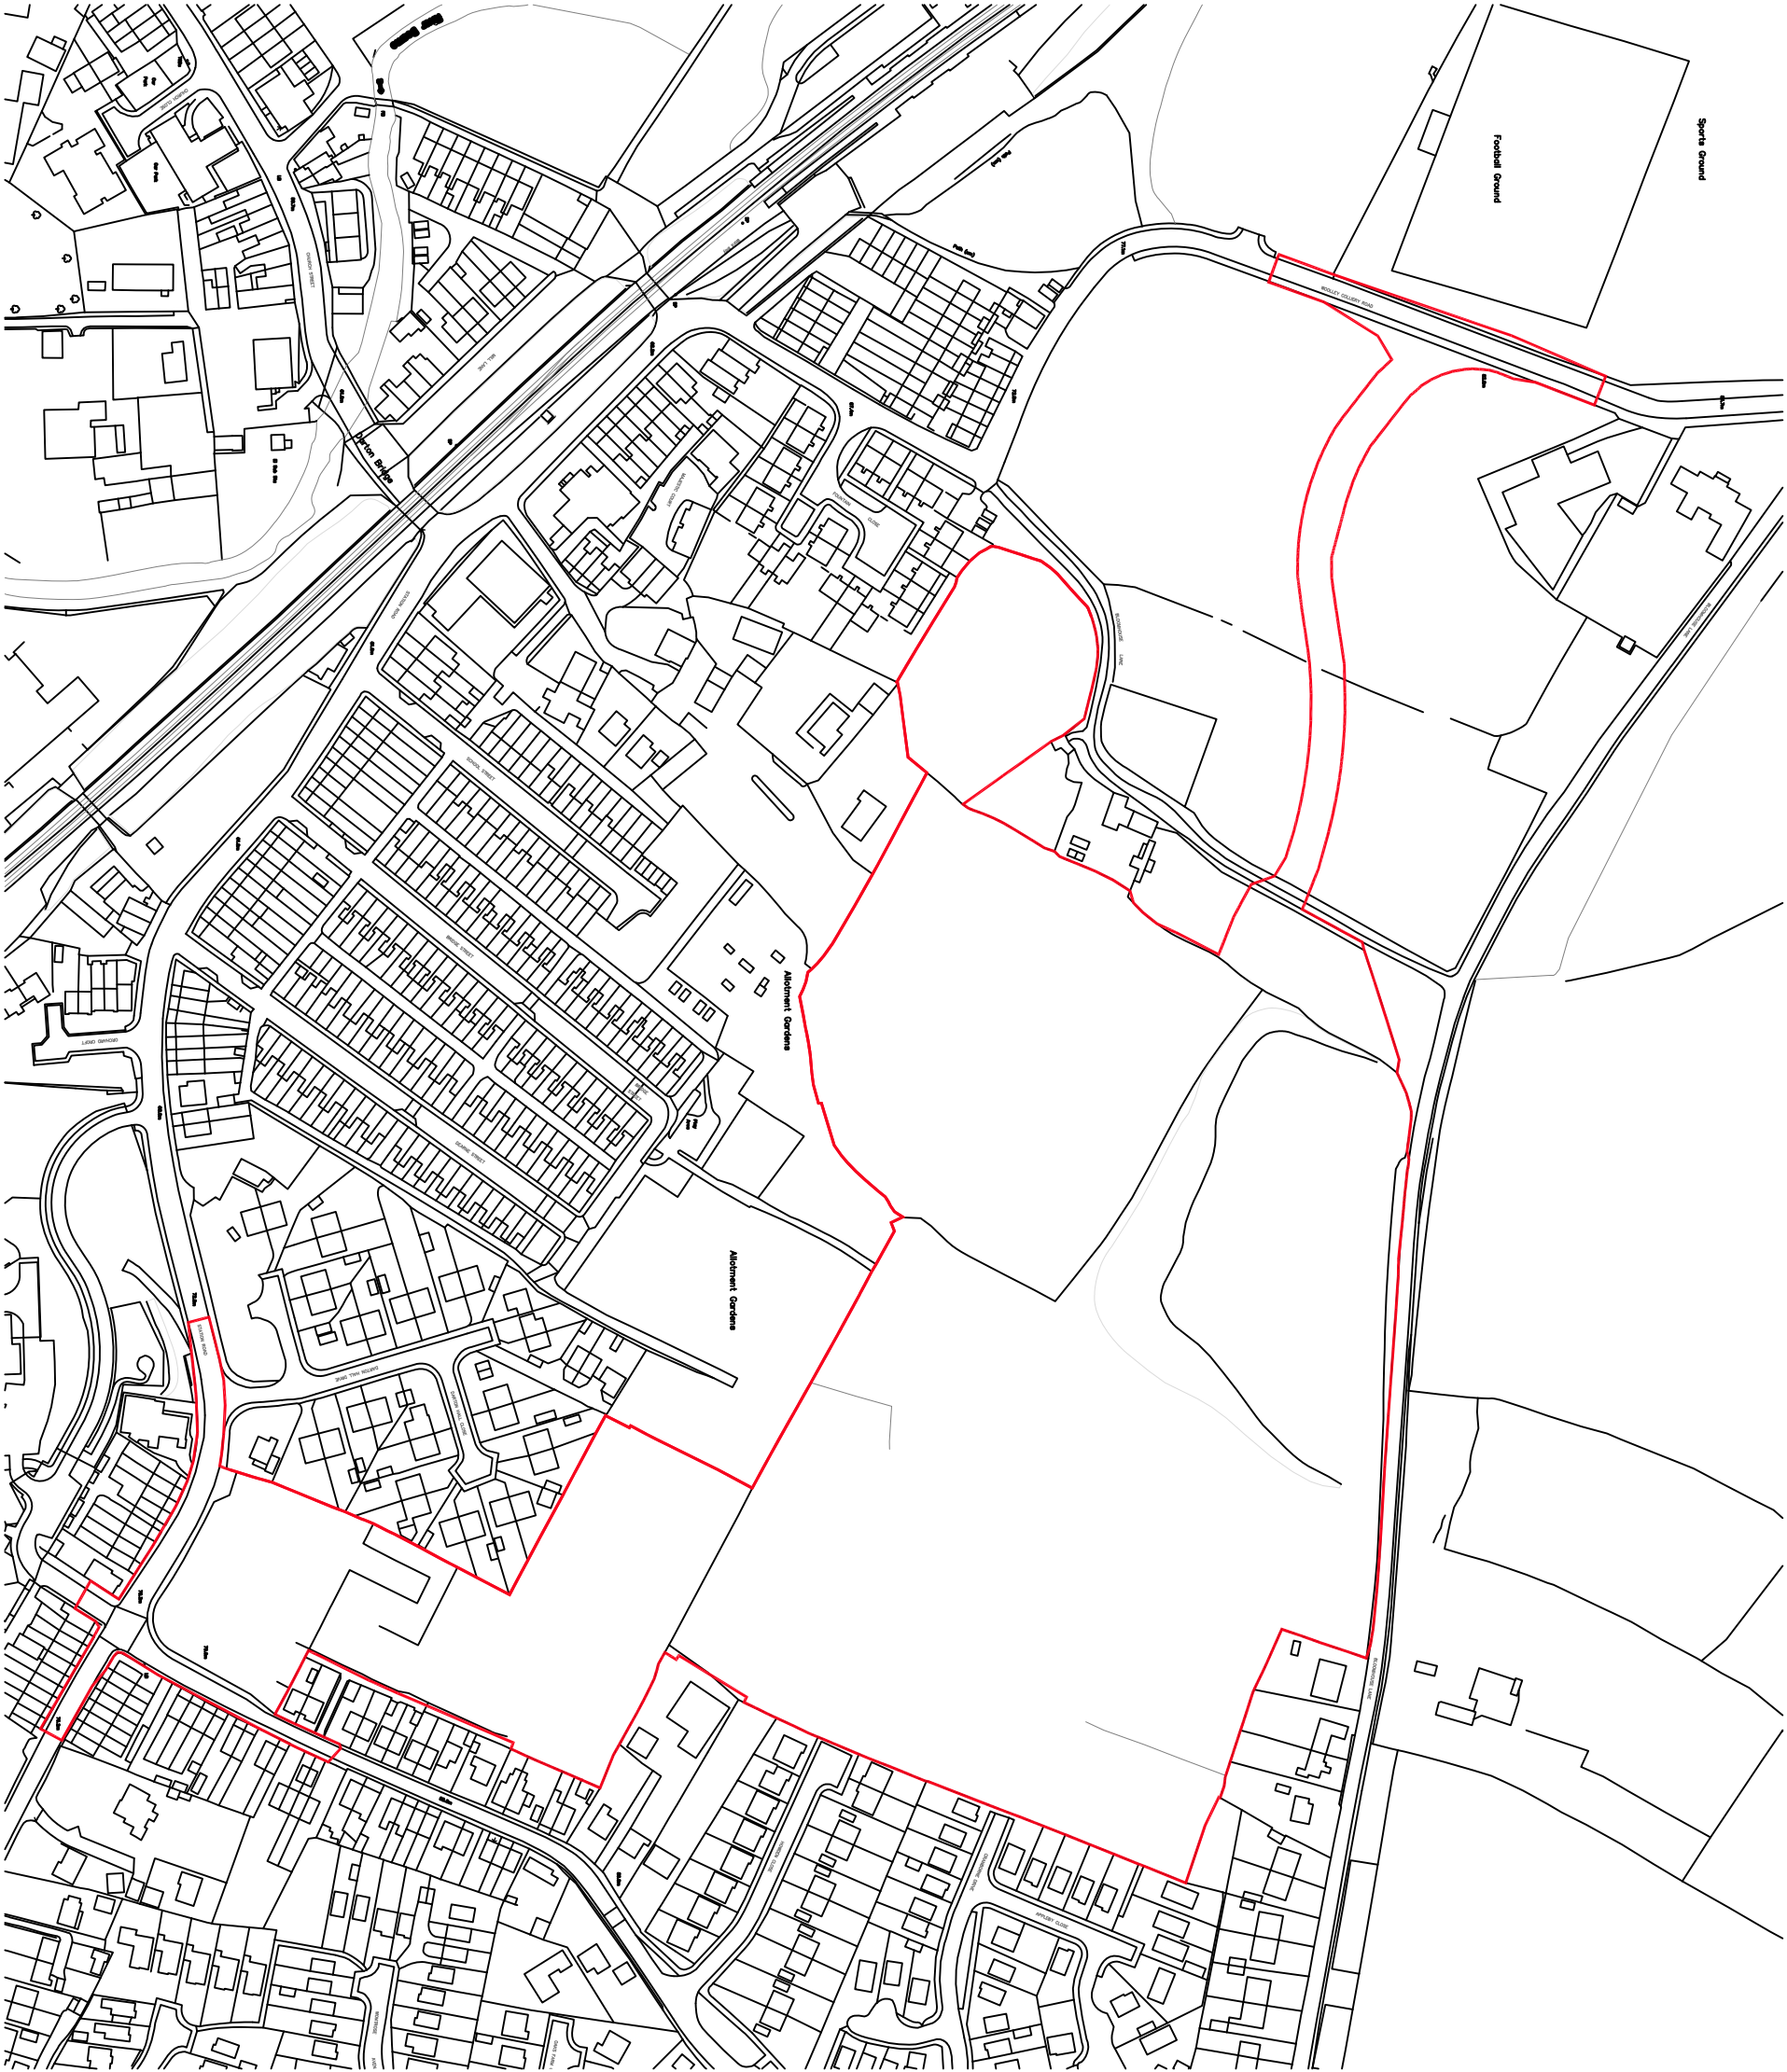

planners | urbanists | architects



Junction 41 Business Court, Thorpe Road, East Ardsley, Leeds, West Yorkshire WF3 2AB
T: 01924 873873 F: 01924 870777 www.spawforths.co.uk mail@spawforths.co.uk

Client Name
Bloomhouse Lane, Darton

Project No
3967

Project Title
Location Plan Phase I

Drawn By	Reviewed By	Scale	Discipline	Date
MB		2500	Architecture	May 2016

Drawing No.	Drawing Title	Revision
010-001	Location Plan Phase I	

File Path

Important notice:
Do not scale off the drawing. Critical dimensions should be checked on site prior to works commencing. Dimensional
conflicts should be brought to the company's attention as soon as they become apparent. Failure to do so could render
the drawings and any subsequent issues. Copyright in this drawing and any work executed from the drawing remains
the property of Spawforths.