


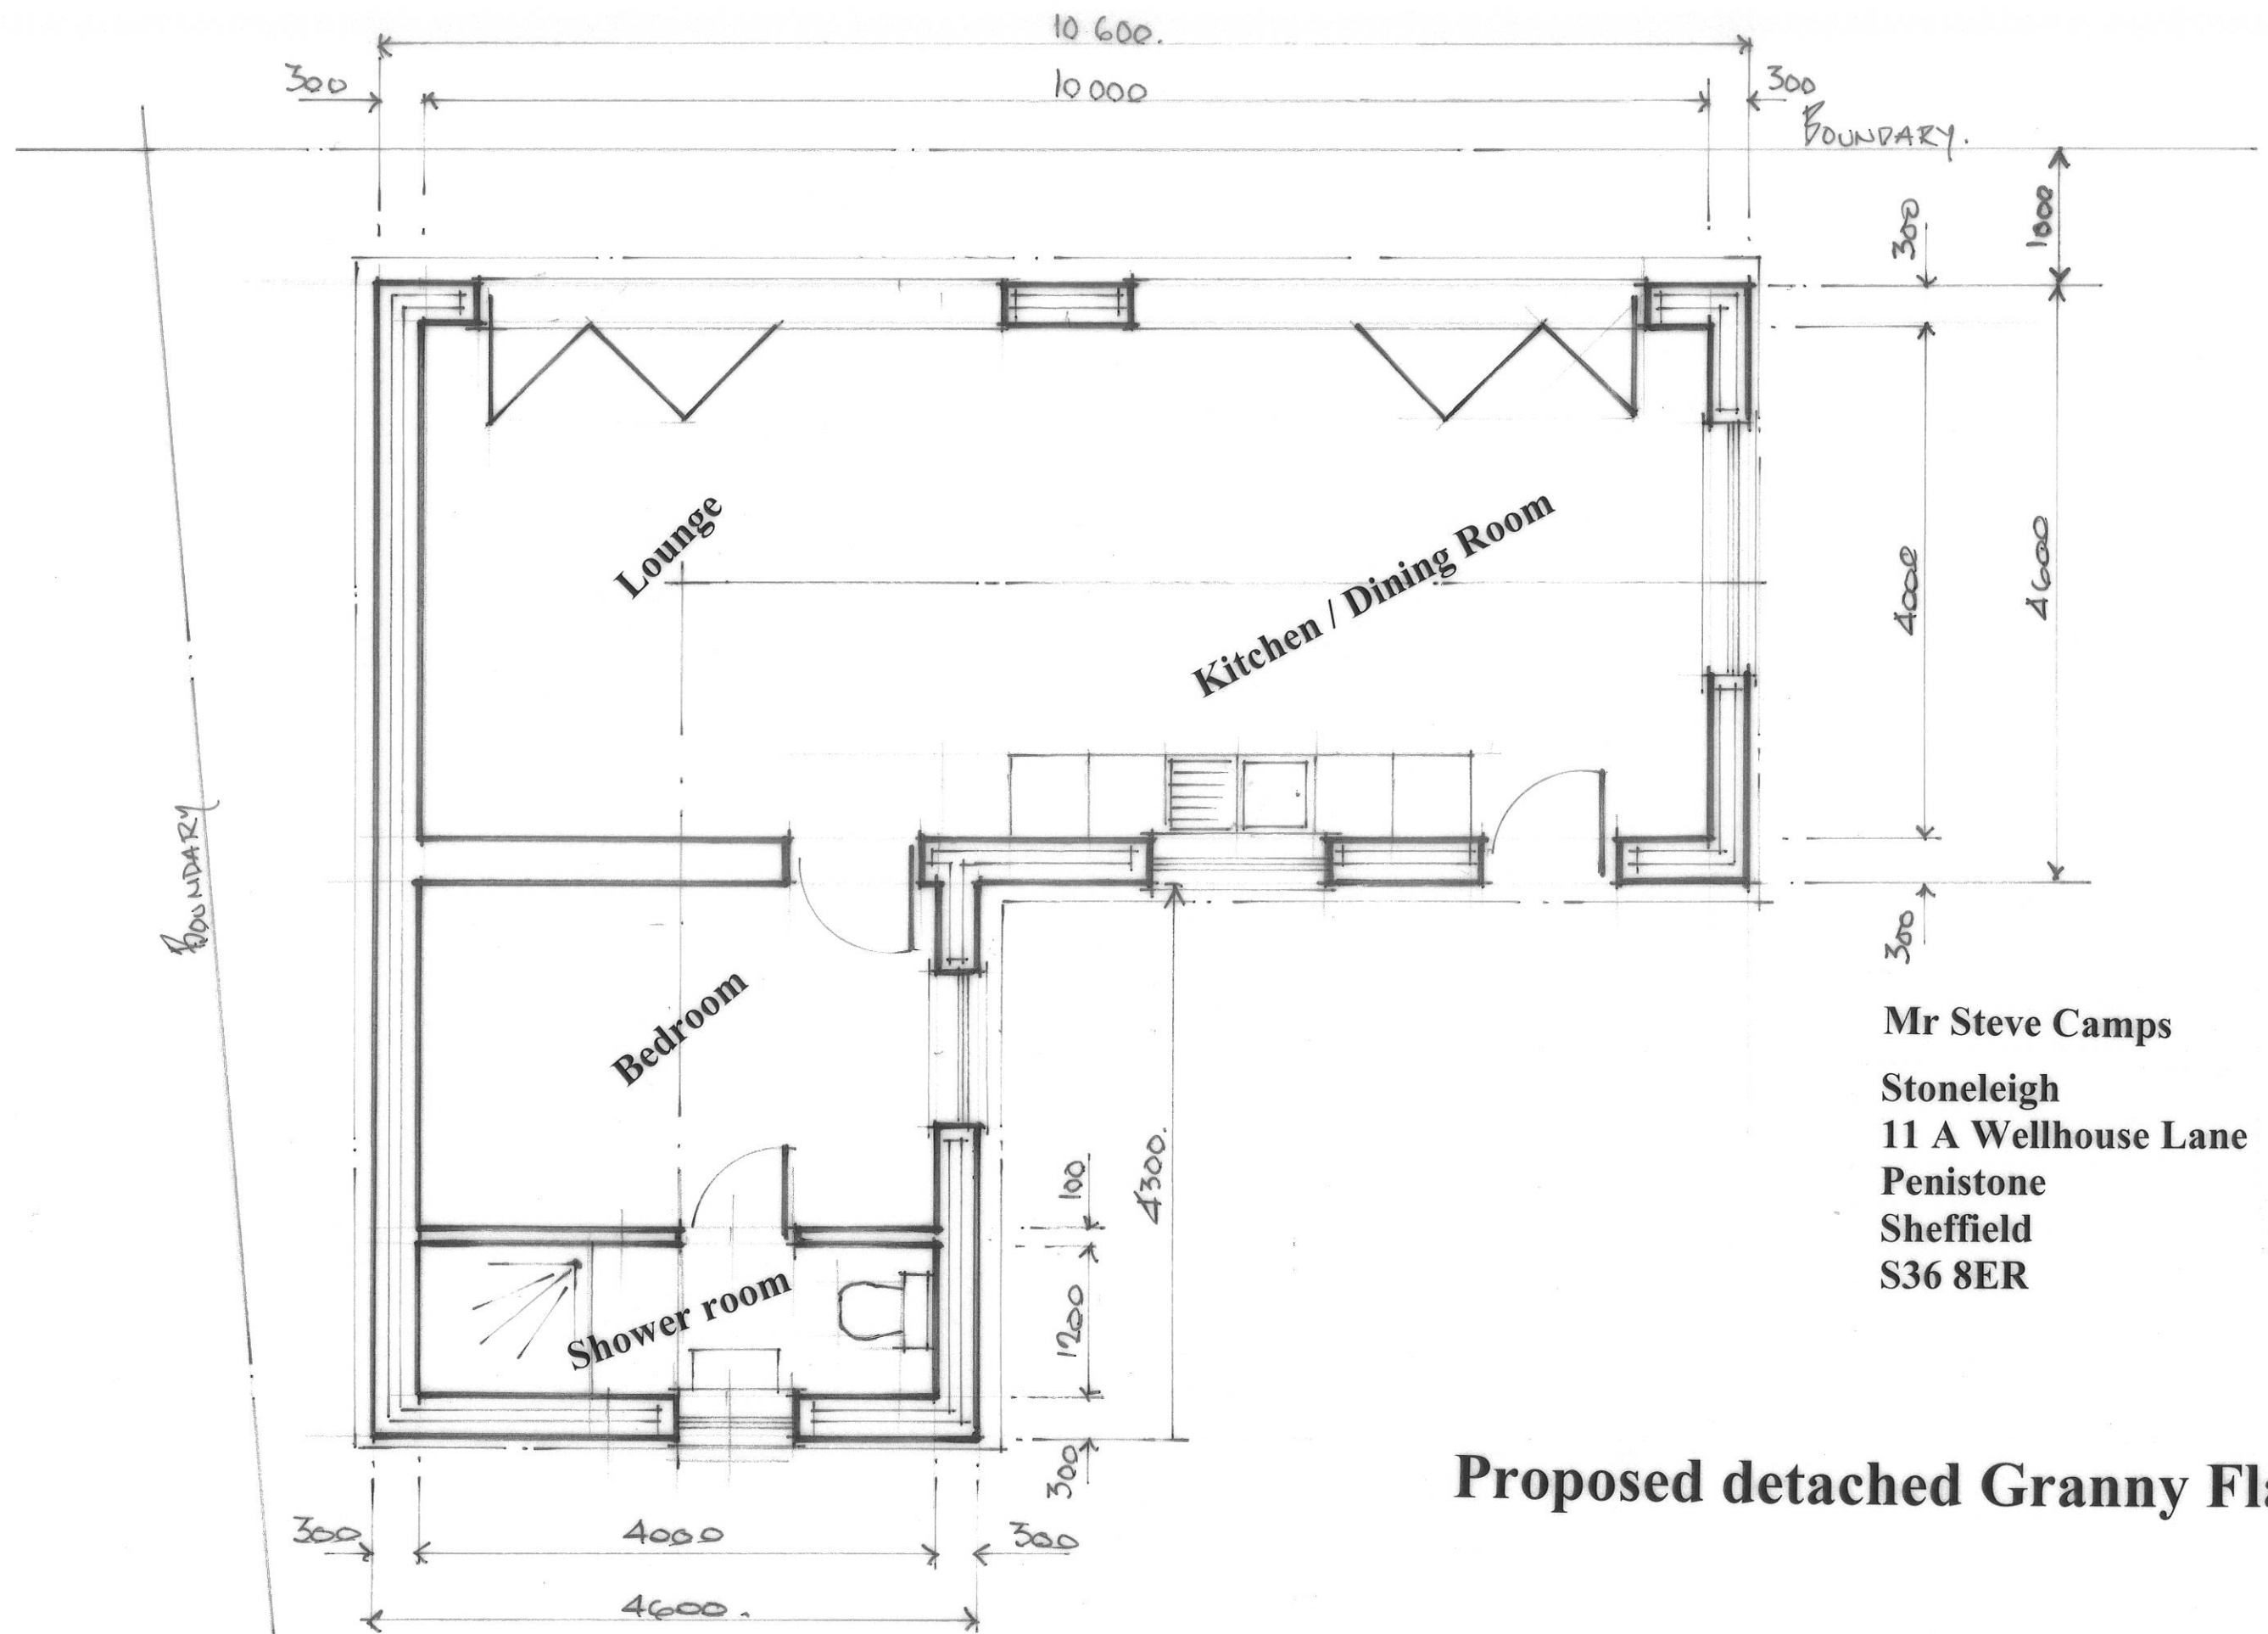


Mr Steve Camps
 Stoneleigh
 11 A Wellhouse Lane
 Penistone
 Sheffield
 S36 8ER

Proposed detached Granny Flat


Proposed Ground Floor Layout

SC / 01

1:50

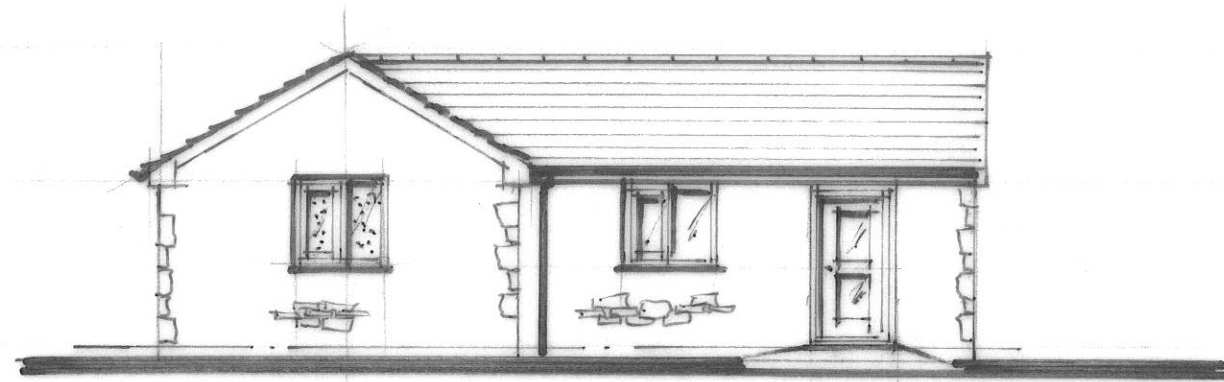


Proposed Elevation On A

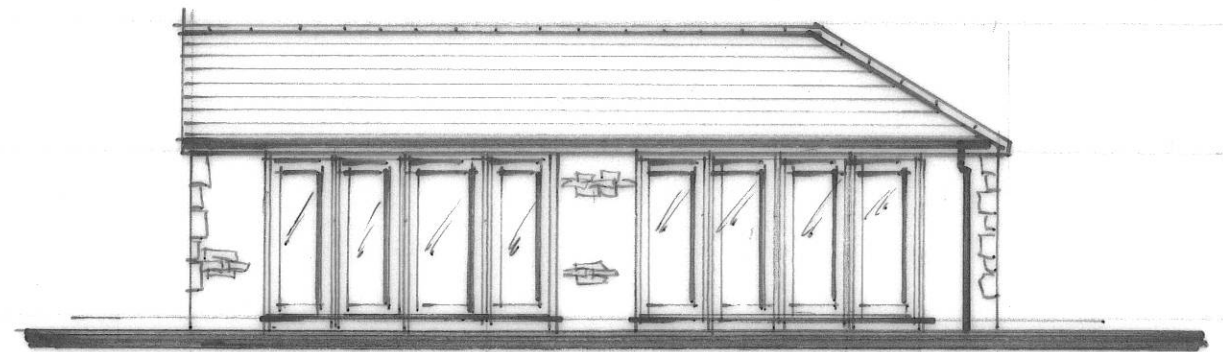

Proposed Elevation On B




Proposed Elevation On C

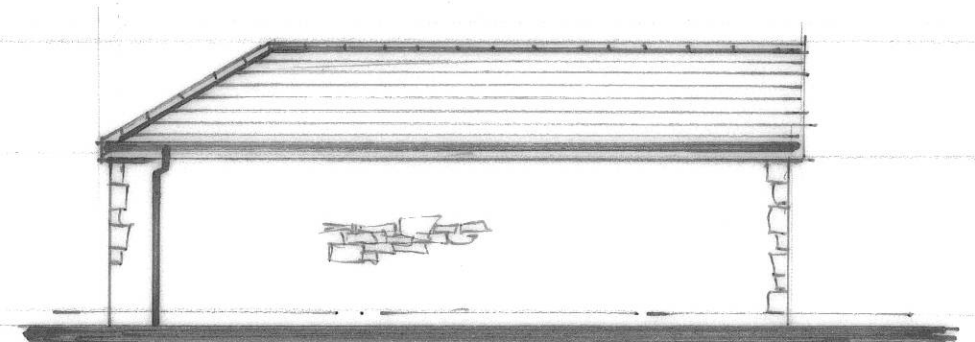

Proposed Elevation On D

Walls to be natural Stone.
 Roof to be artificial stone.
 Windows /doors to be anthracite aluminium.
 All to match the existing property.

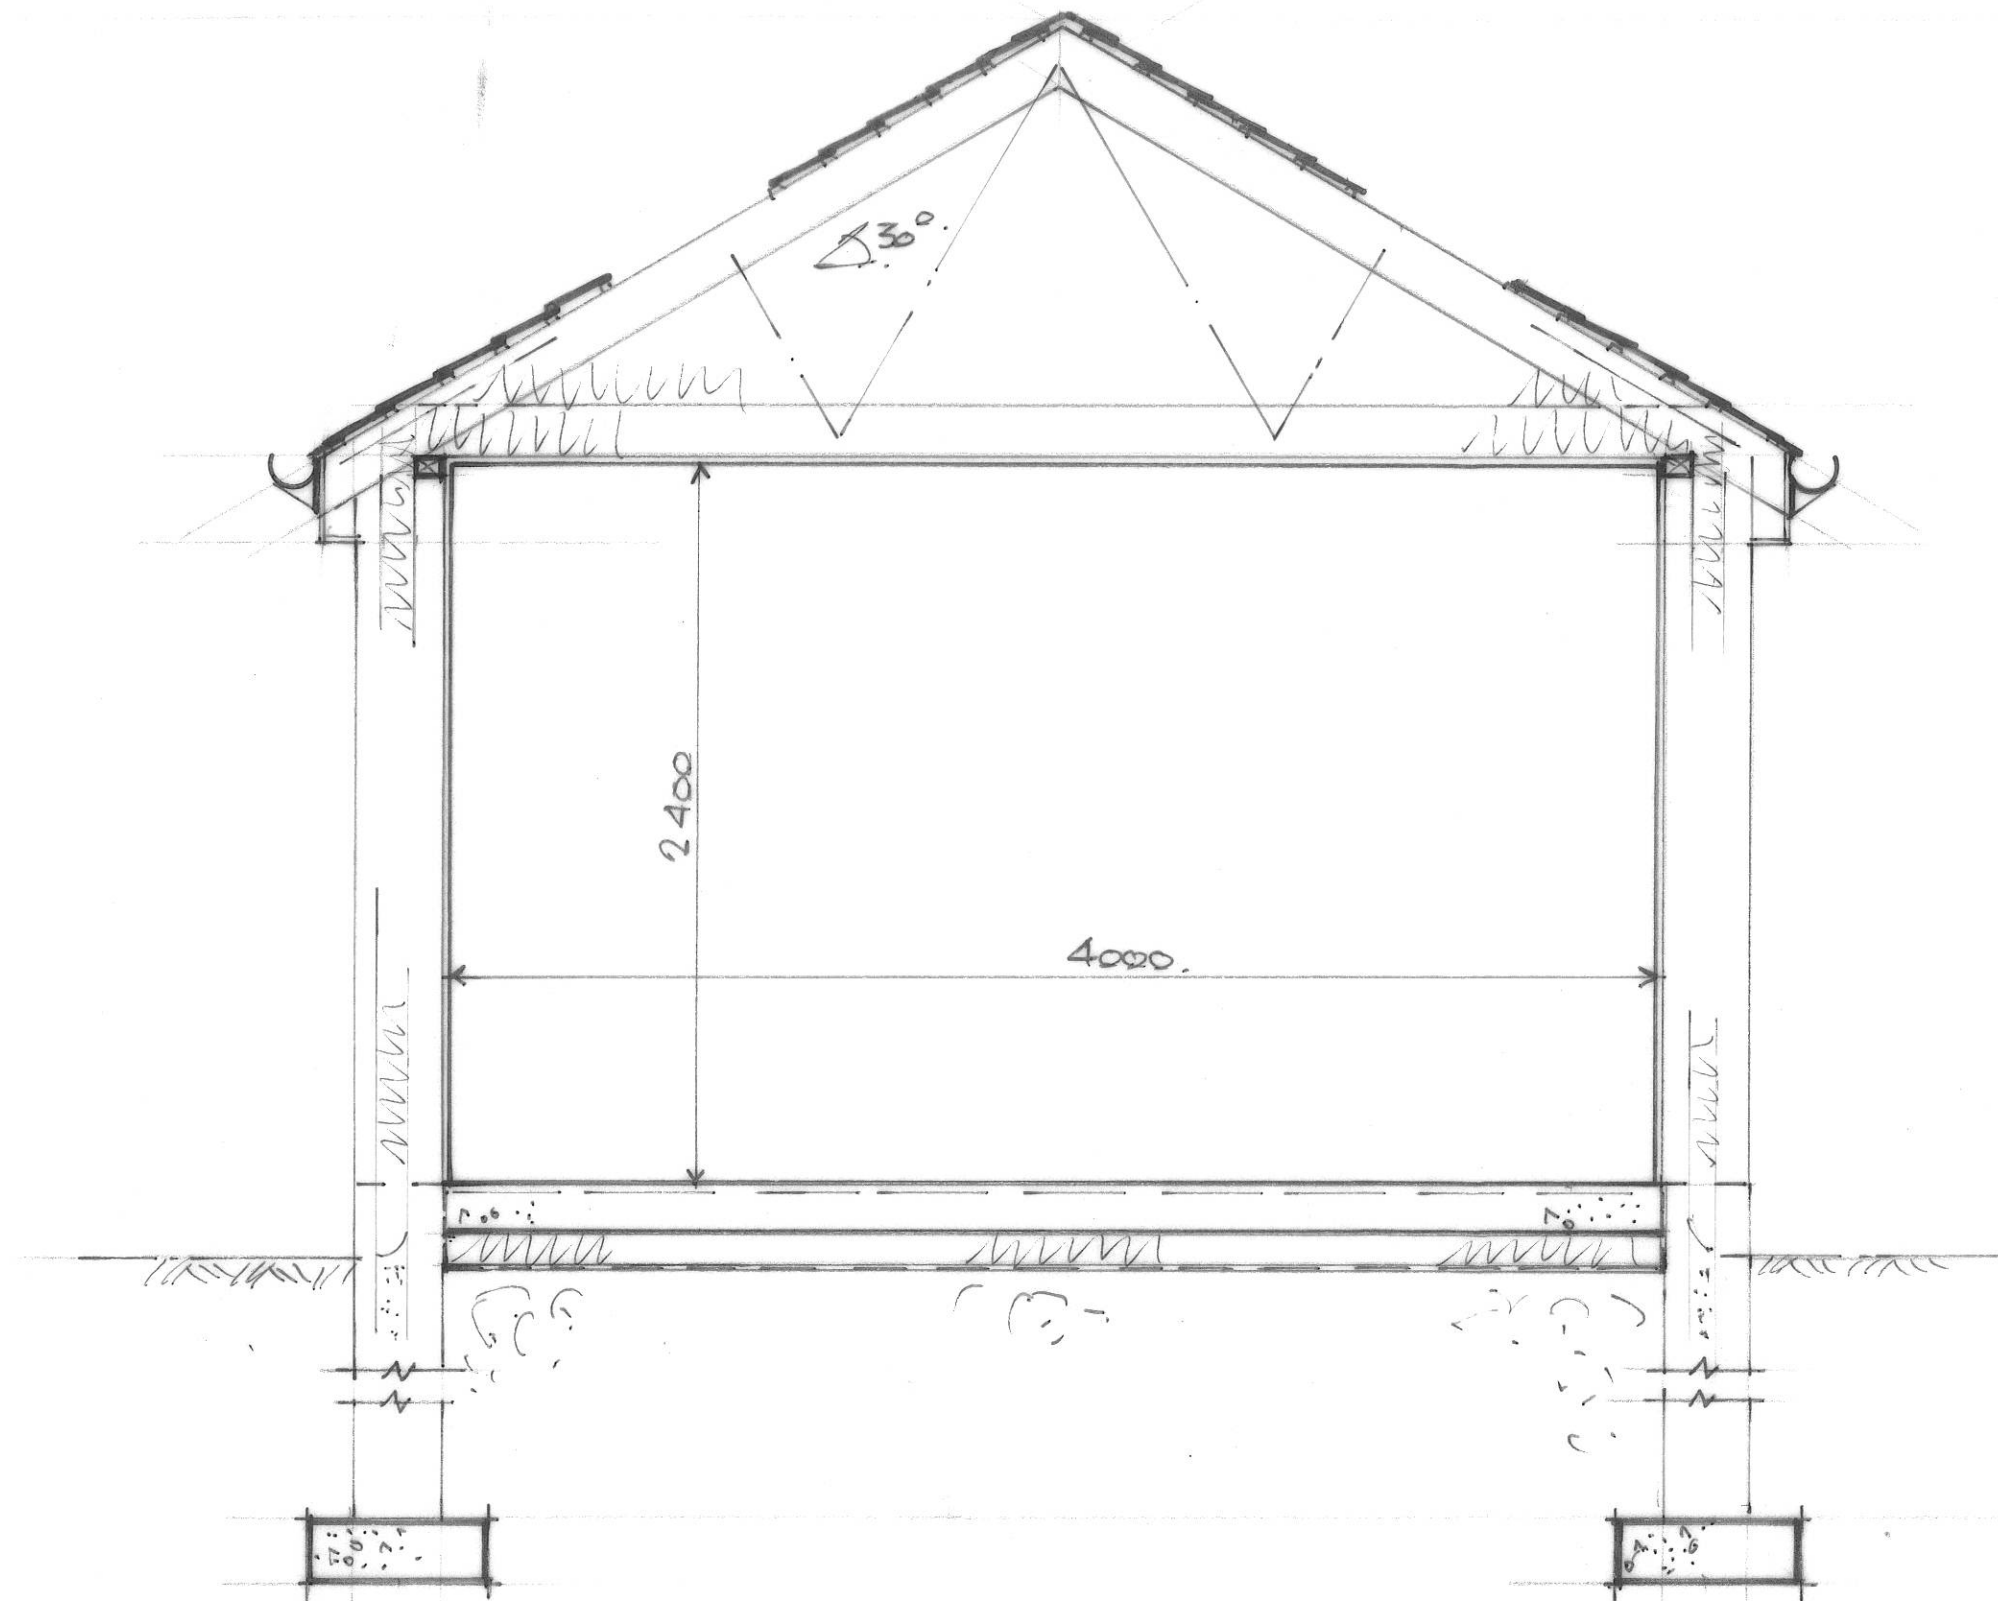


Typical Section

PROPOSED
LOCATION.

LANDSCAPE TO
BE MODIFIED
TO SUIT.

DO NOT SCALE
All dimensions in Millimetres
unless specified otherwise and
subject to verification on site

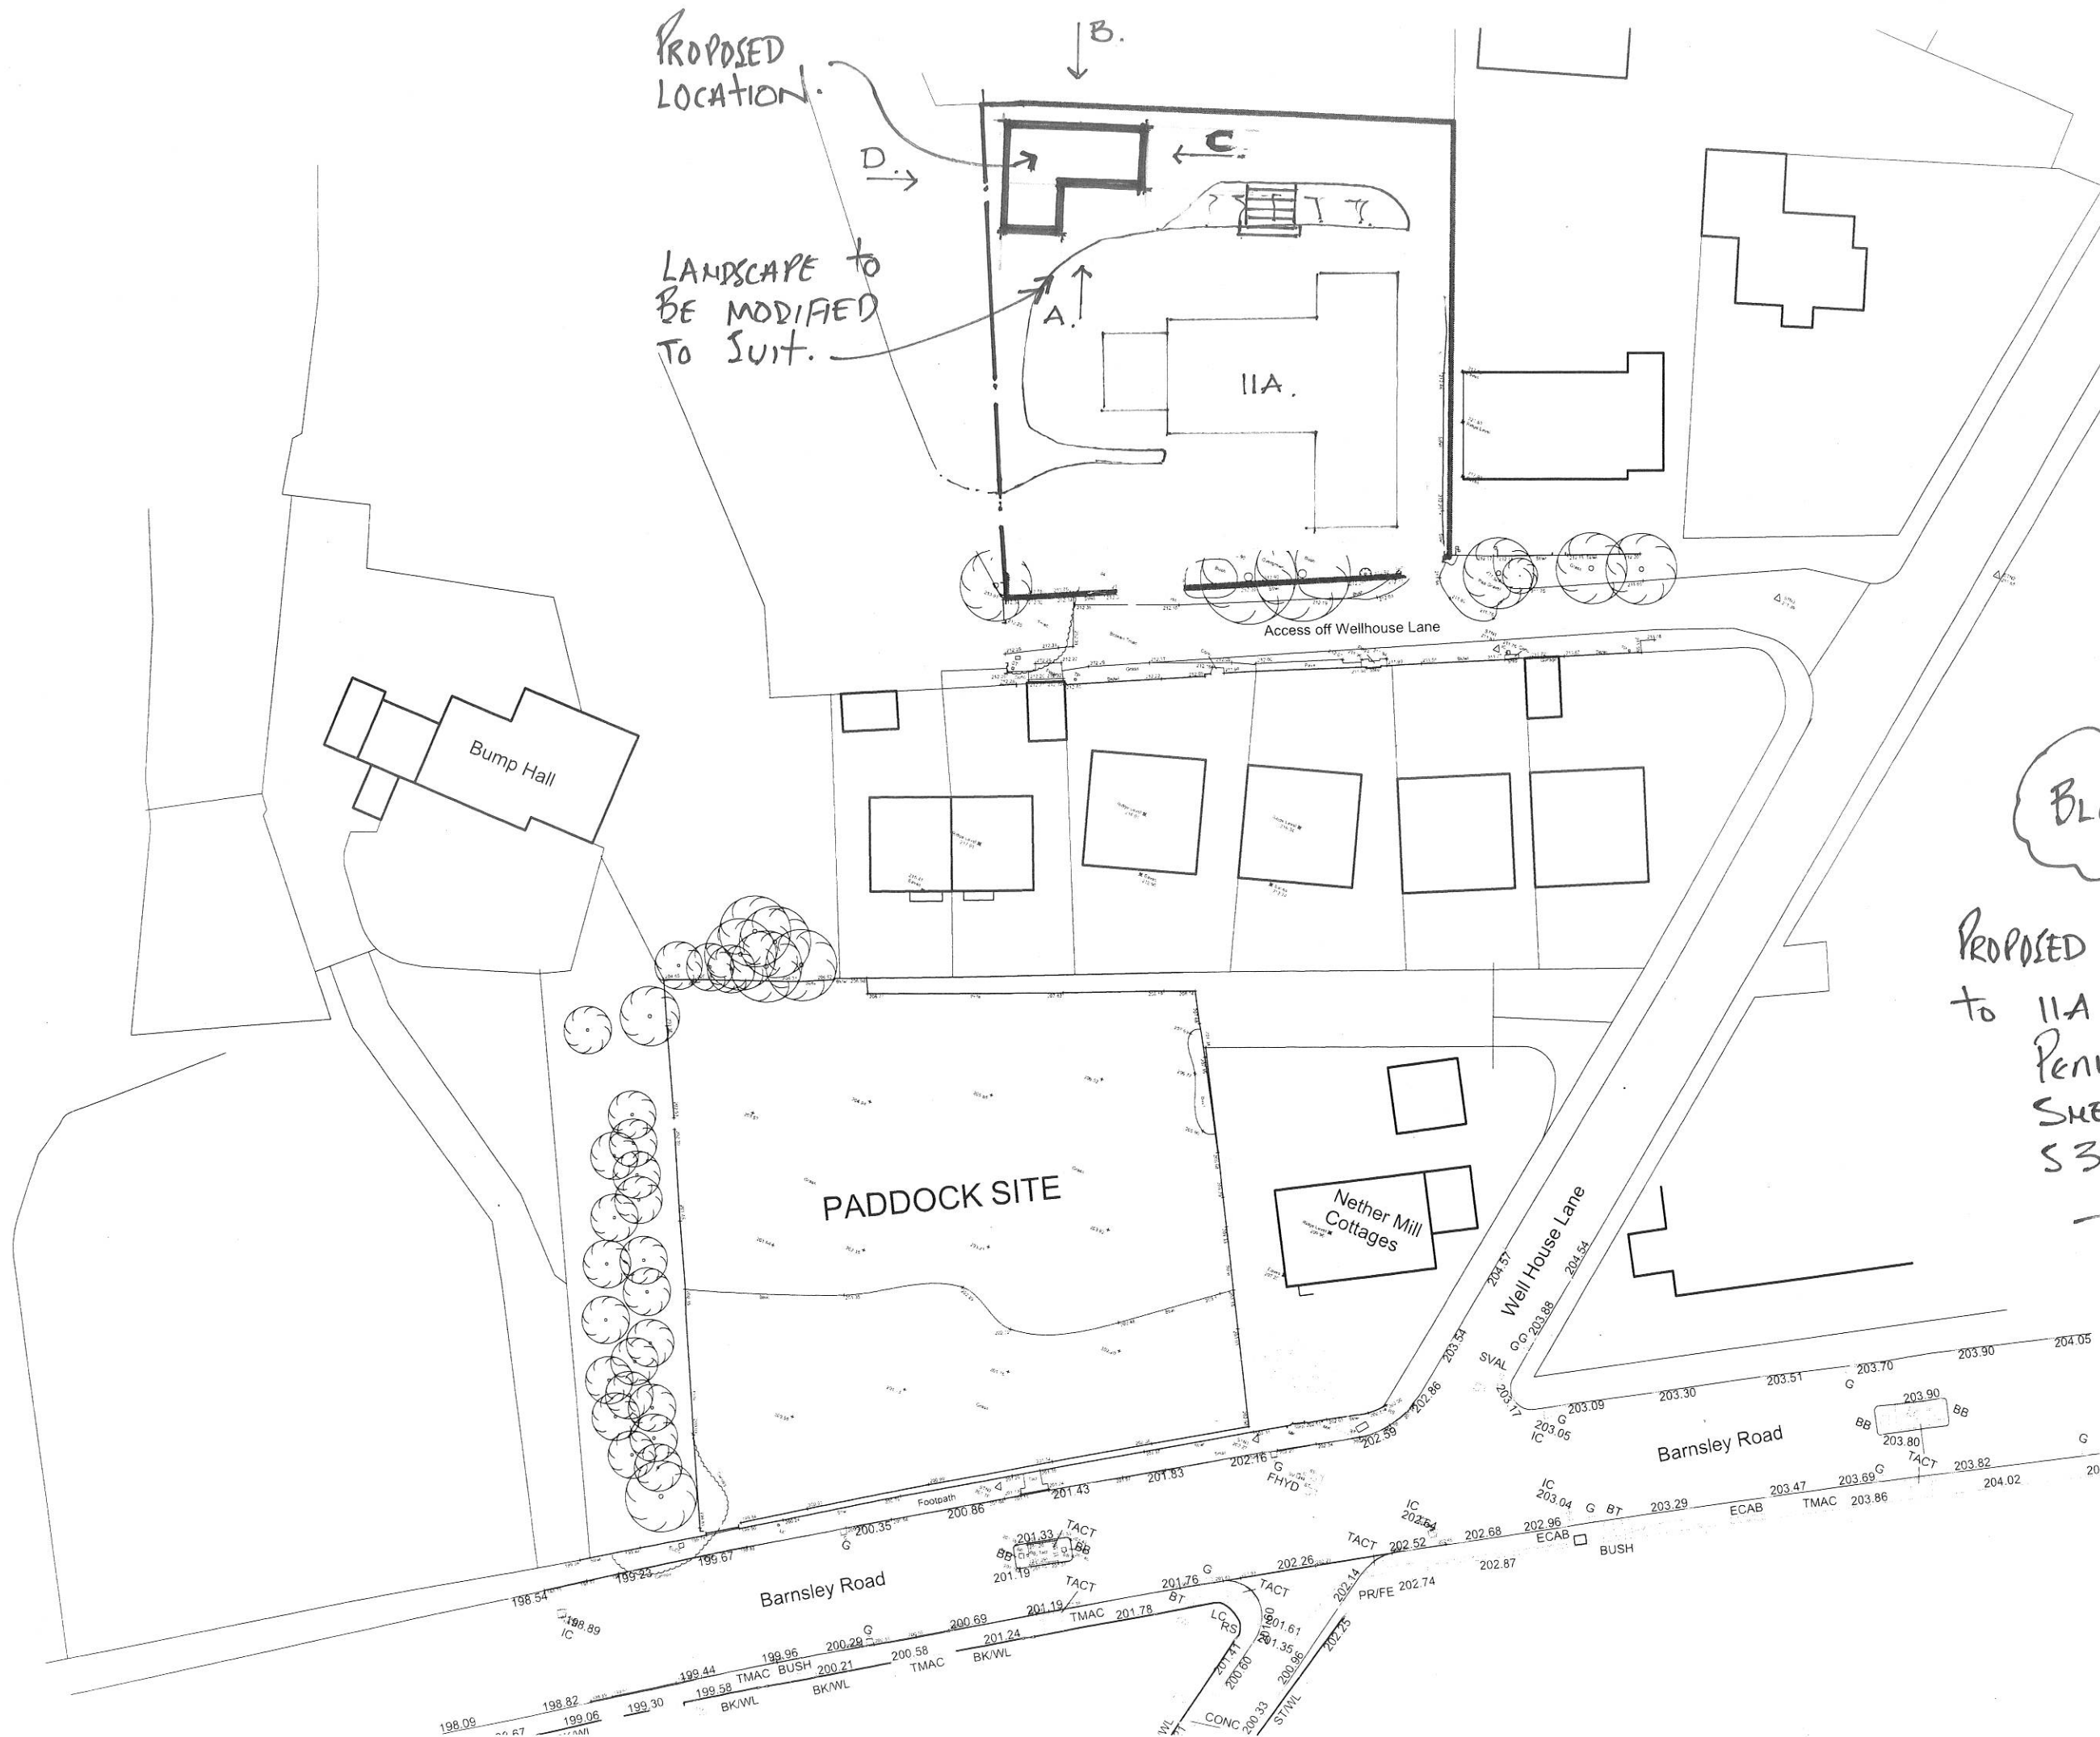

BLOCK PLAN.
1:500

PROPOSED GRANNY FLAT
to IIA WELLHOUSE LANE
PENISTONE.
SHEFFIELD.
S36 8ER.

