

FRONT ELEVATION proposed

1 : 100

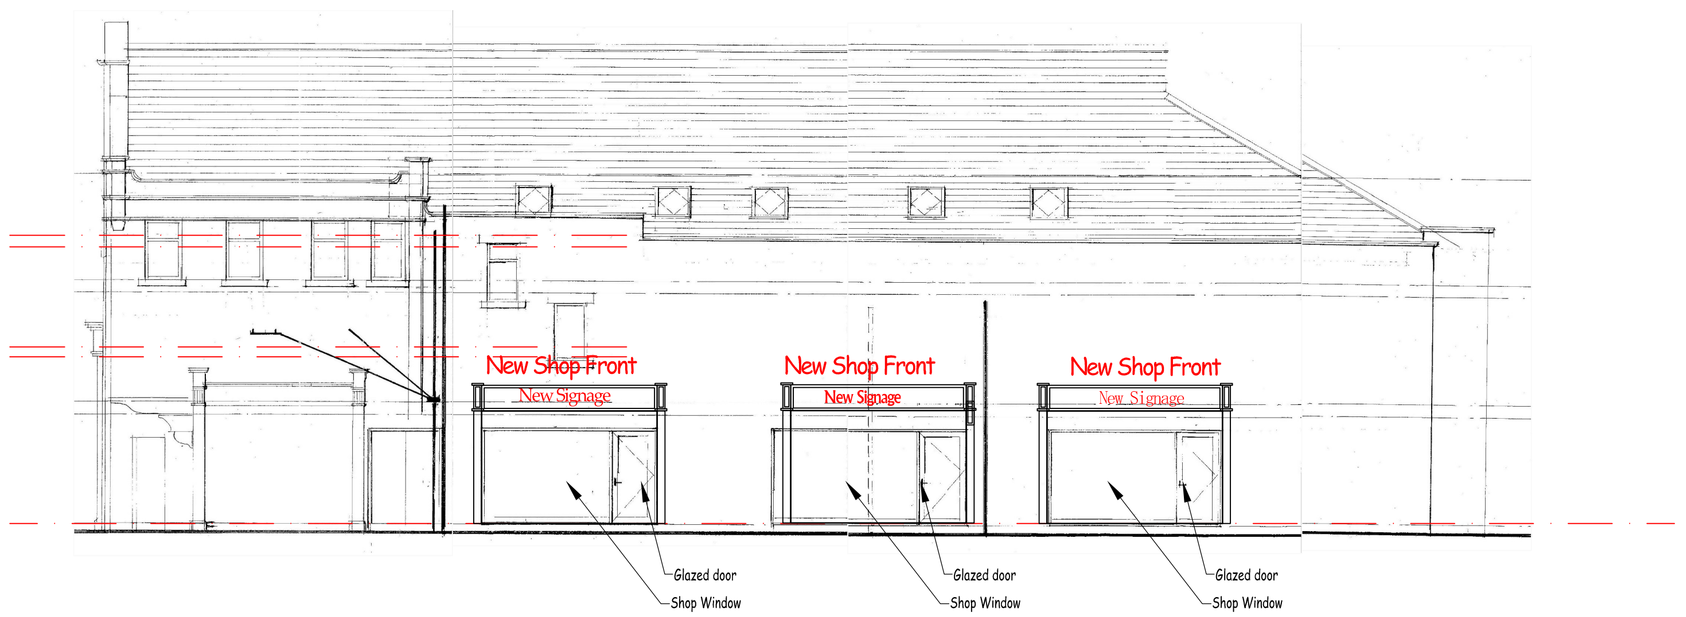

RIGHT SIDE ELEVATION proposed

1 : 100

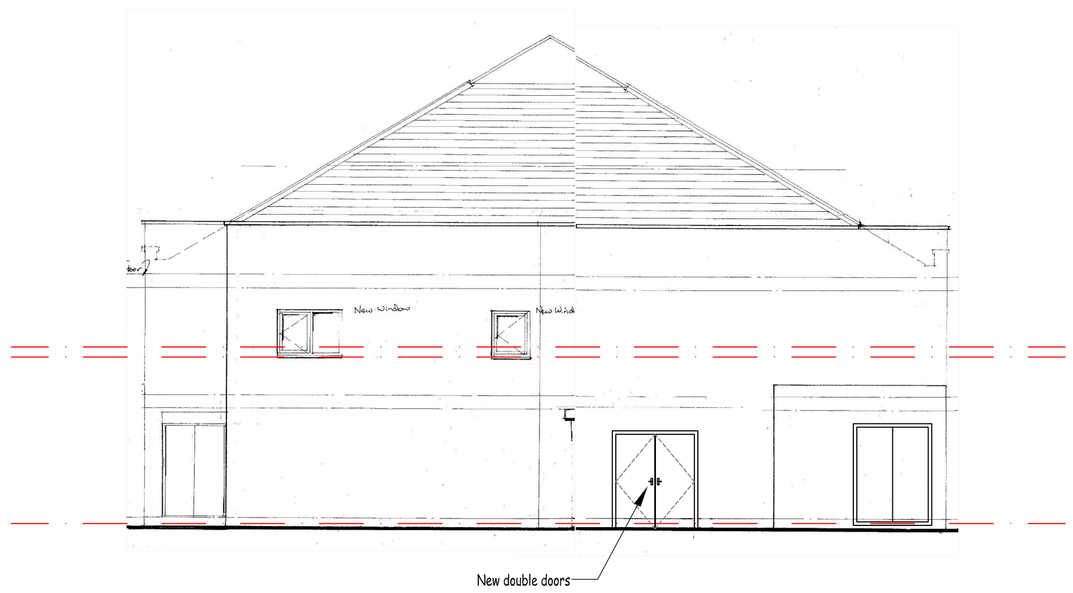

REAR ELEVATION proposed

1 : 100

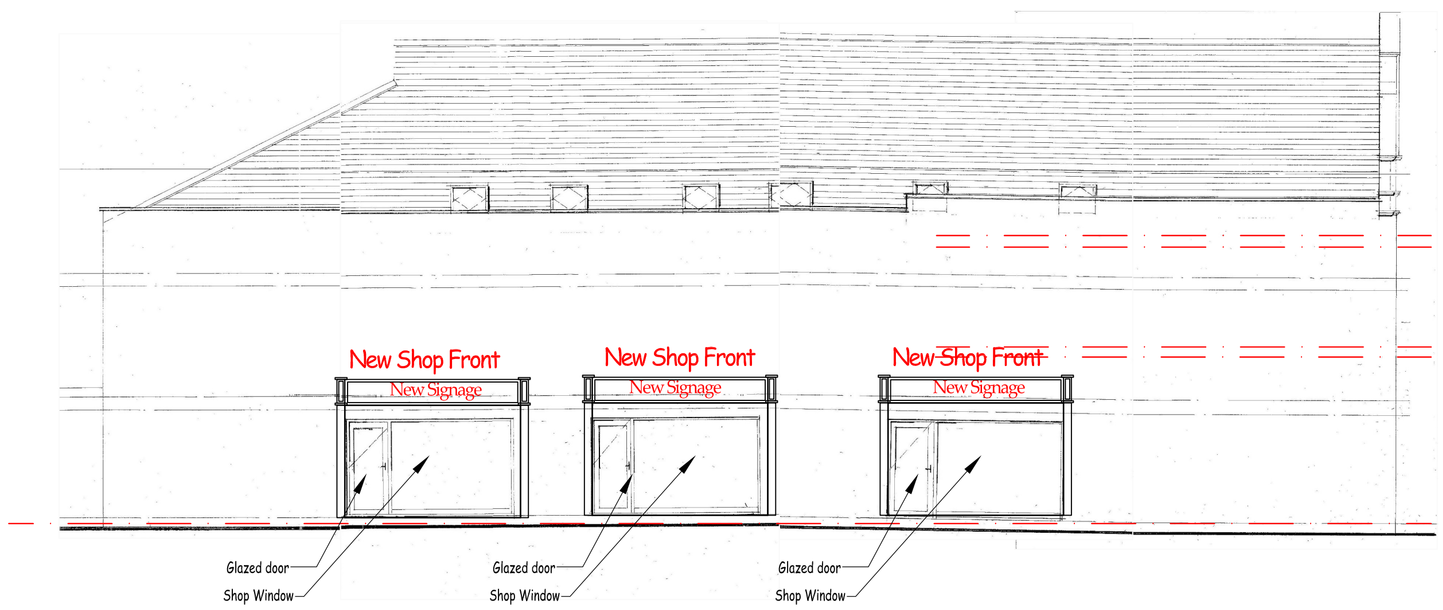

LEFT SIDE ELEVATION proposed

1 : 100

REV	Date	Description	Int
A	10.9.13	New shop fronts increased in height.	EH

ELECTRICAL SAFETY PROVISION

All relevant electrical work will be designed, installed, inspected, and tested in accordance with British Standard 7671 (The IEE Wiring Regulations) by a competent person under a recognised self certification scheme.
To comply with Approved Document P of the Building Regulations 2005.

All dimensions are to be checked On site prior to ordering of materials and commencement of work.
Refer to figured dimensions only DO NOT SCALE.
Edmund Haley Associates disclaims responsibility for any variations from this drawing without their express written consent.
All work is to be carried out in accordance with the Building Regulations 2004 Water Authority Regulations and all relevant current British Standards.
This drawing is copyright and may not be reproduced in whole or part without written authority.

Project
PROPOSED RETAIL DEVELOPMENT
NEW SHOP WINDOWS
32 BARNSLEY ROAD, GOLDTHORPE
ROTHERHAM , S63 9NE

Title
ELEVATON Proposed

Scale	Drawn	Checked	Date
1 : 100	EH	EH	3.4.2013

Job No	Drawing No	Revision
1395	2	A

Edmund Haley Associates
Building Design Consultants
Edmund Haley Associates (Principal) BSc C Eng MICE MCIAT
10 Glen Road, Wetwood, Leeds, LS16 5NJ
Tel : 0113 2759938 Fax : 0113 2867002 Mobile : 07740 704095
E-Mail Edmundhaleyassociates@googlemail.com