

prop. side from no 15.


prop. side view from no 11.

Scale 1:100m.

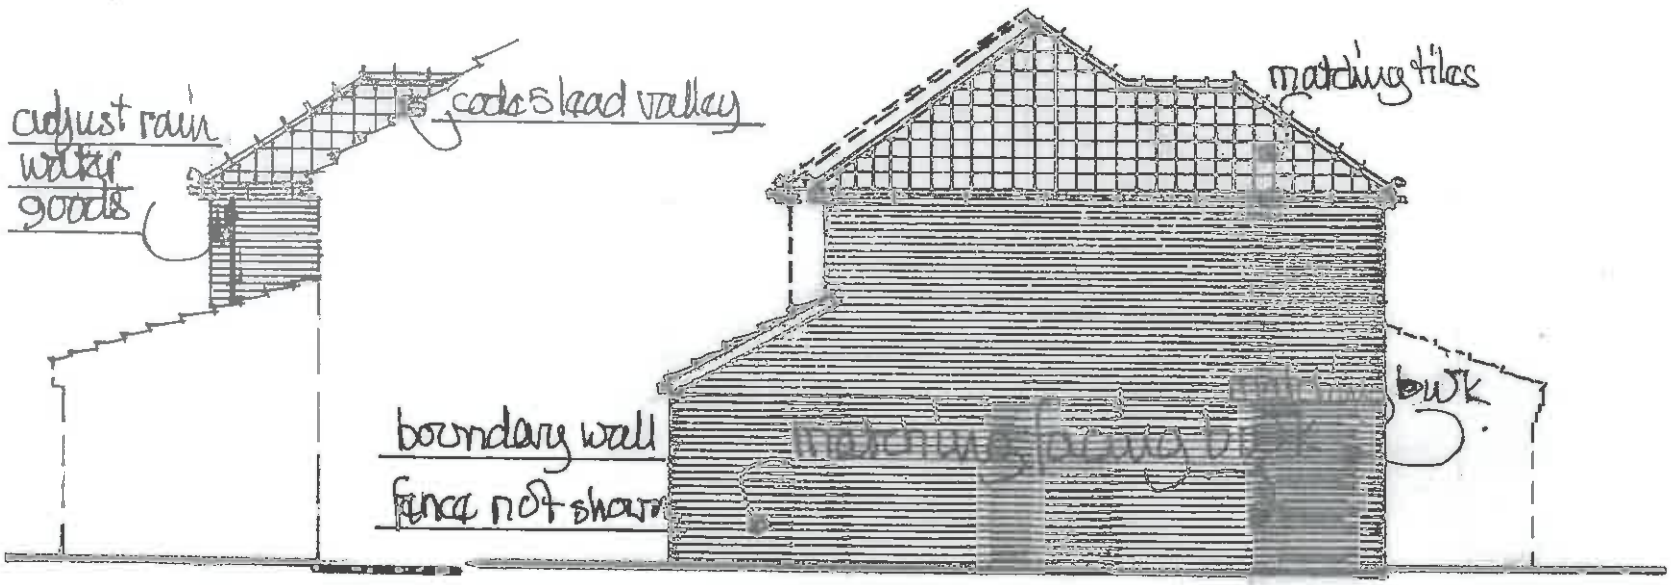


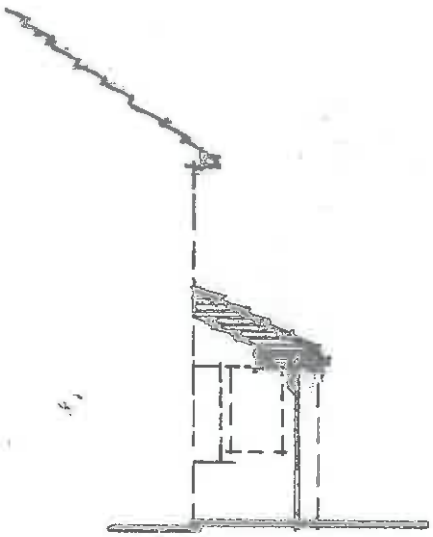

prop. side view from no 15.

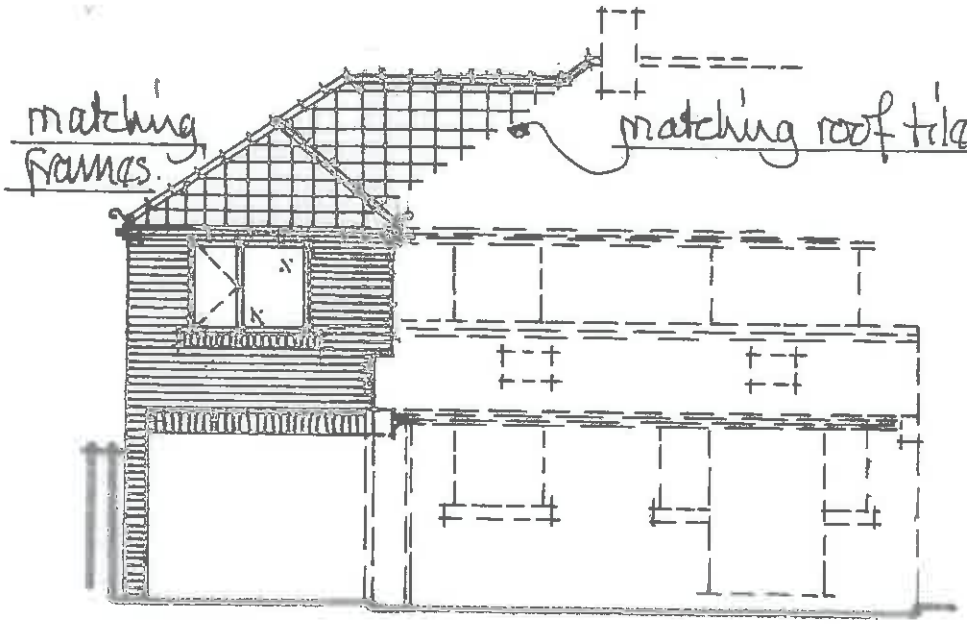

prop. rear view.

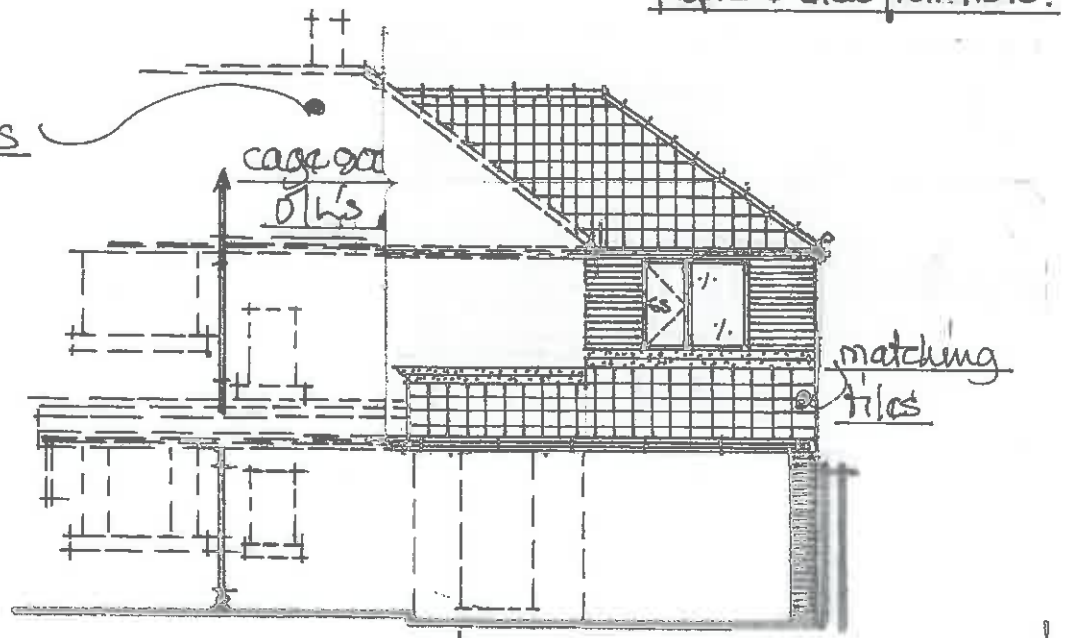

prop. front view.

* 18/5708/FUL REVISED FOR PLANNING JULY 18 *