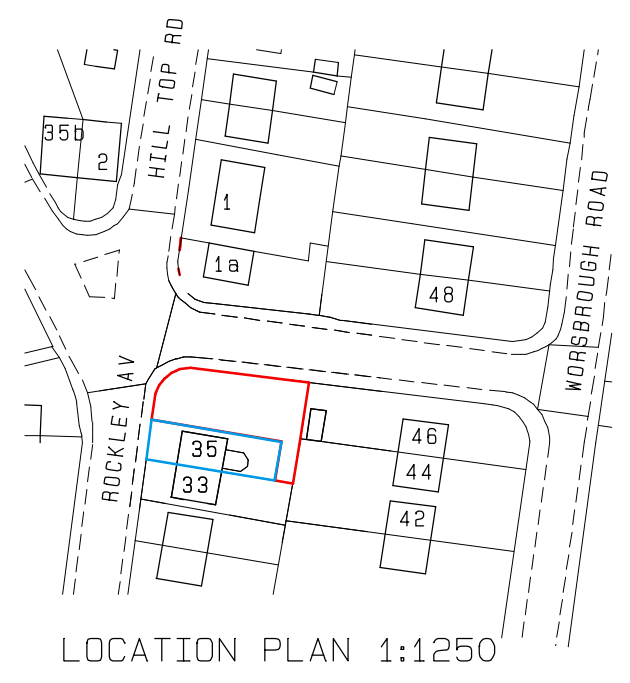
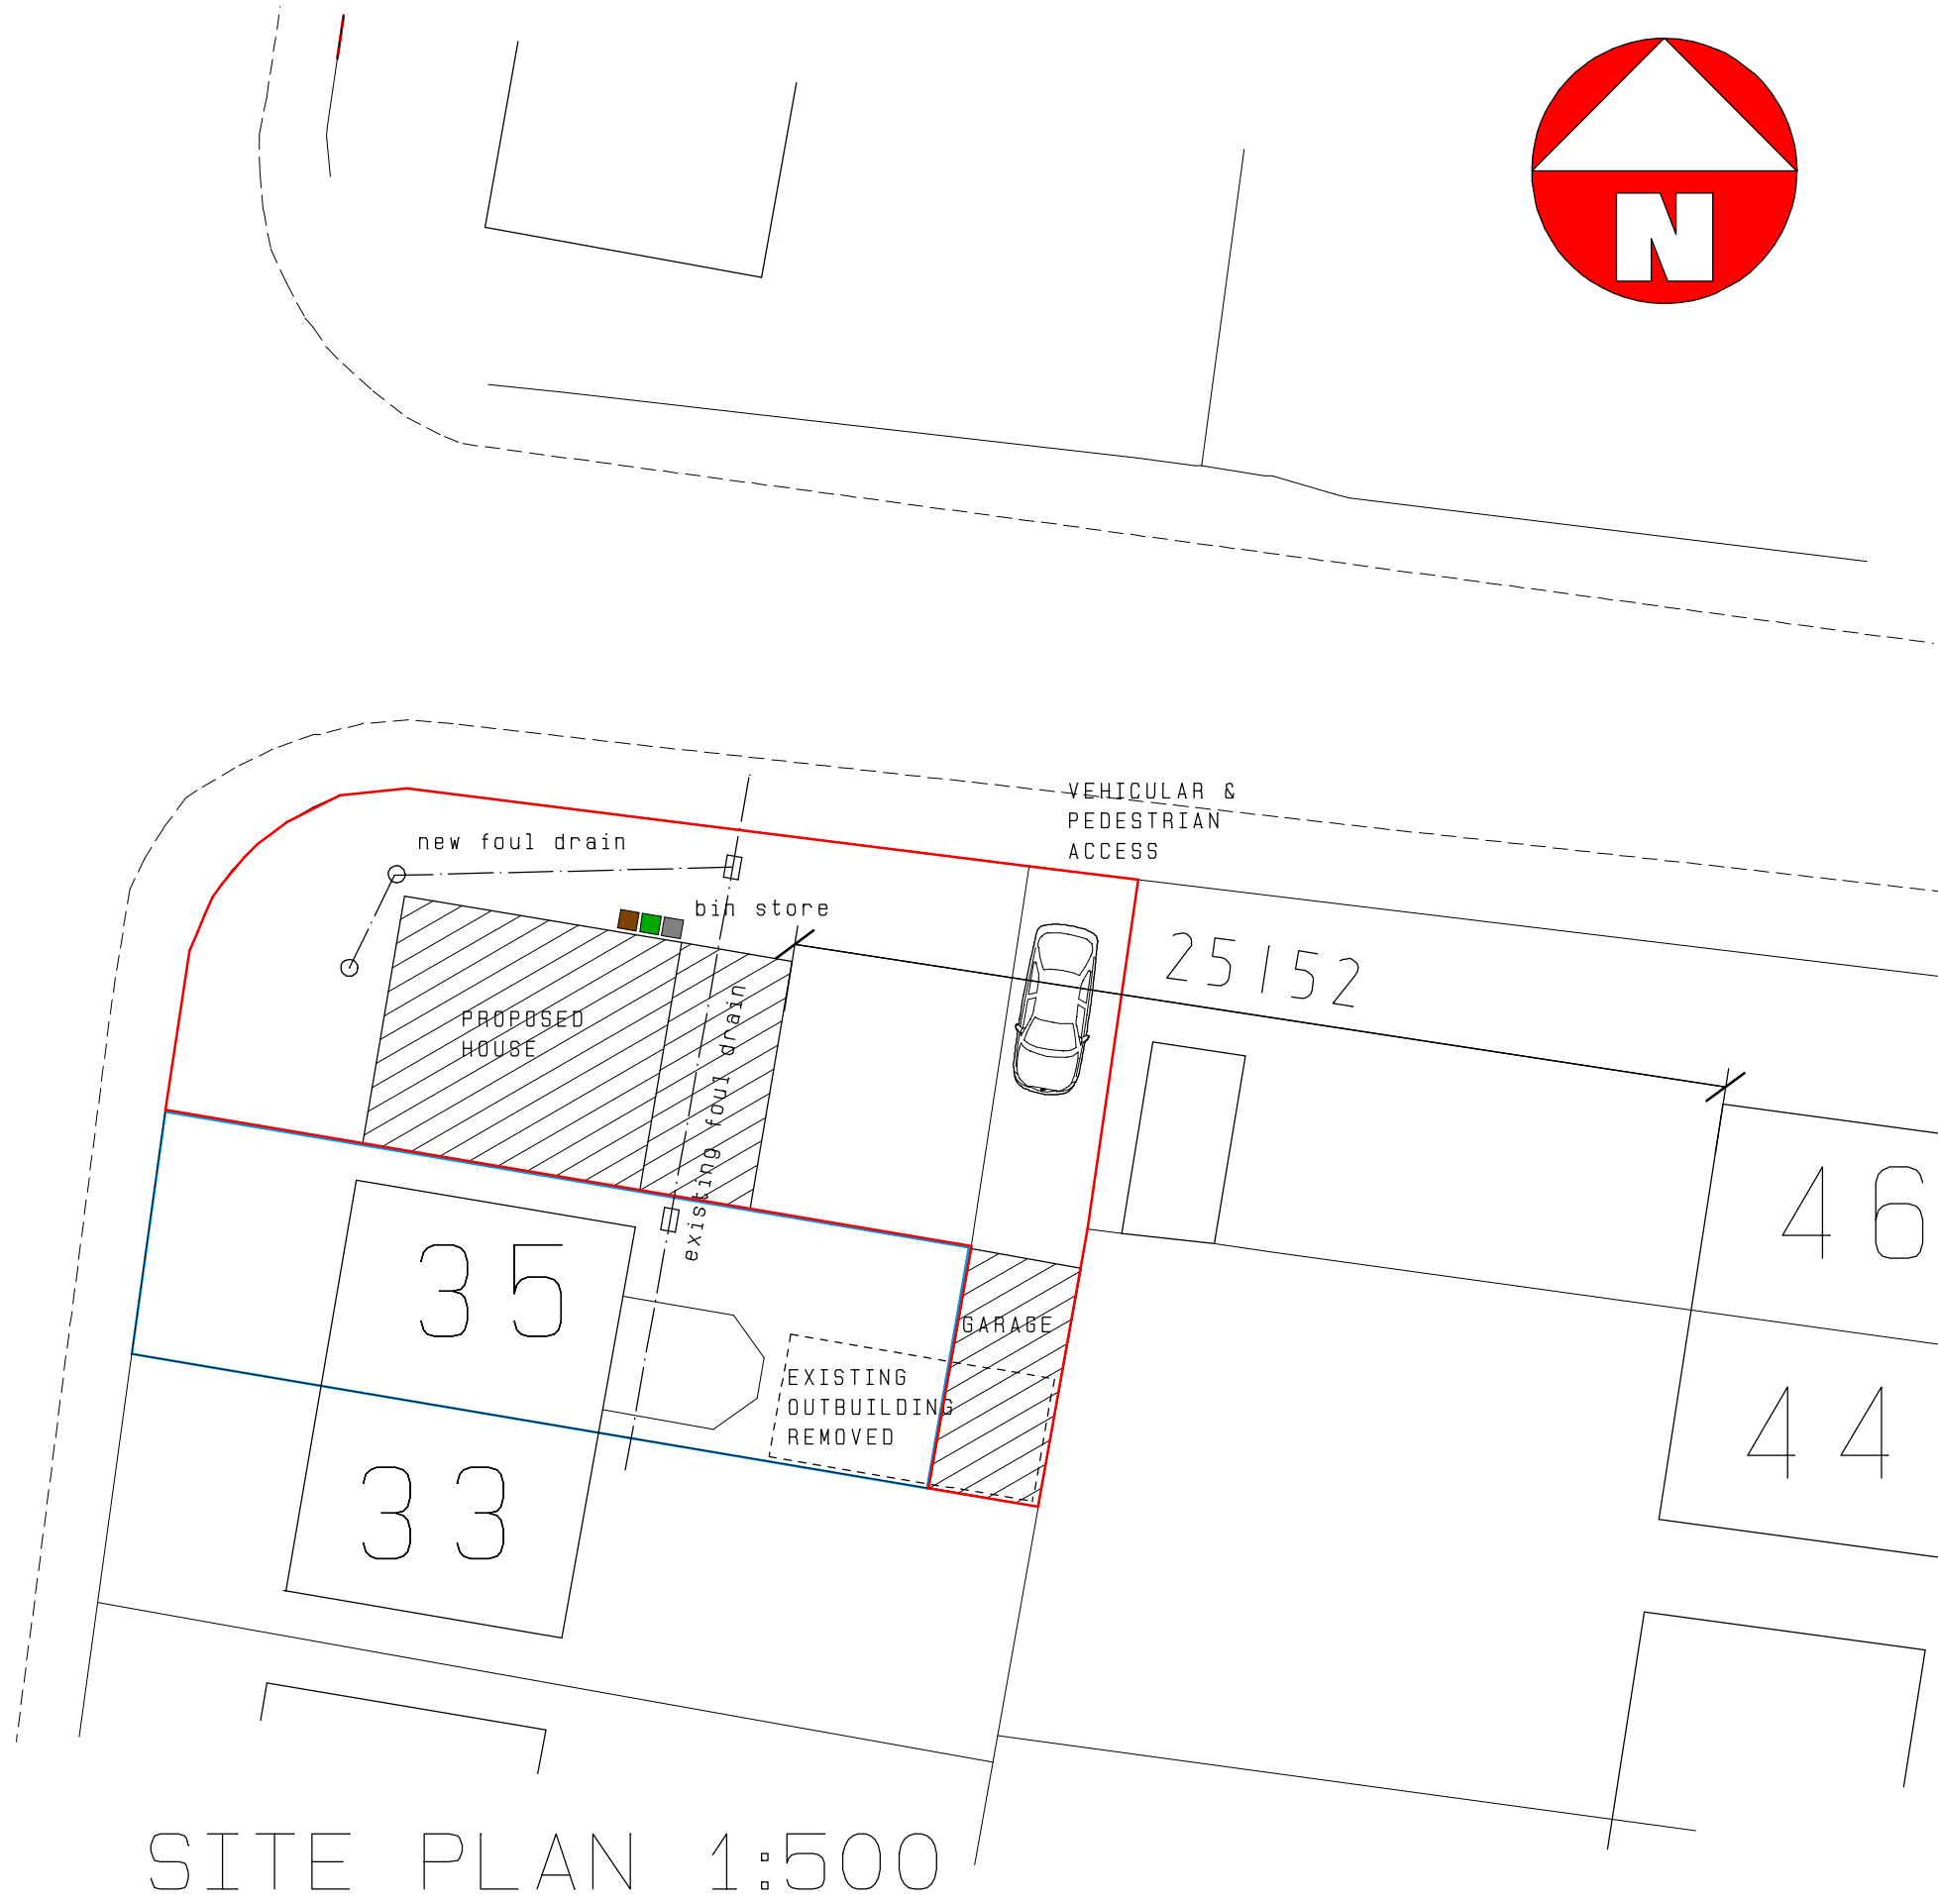
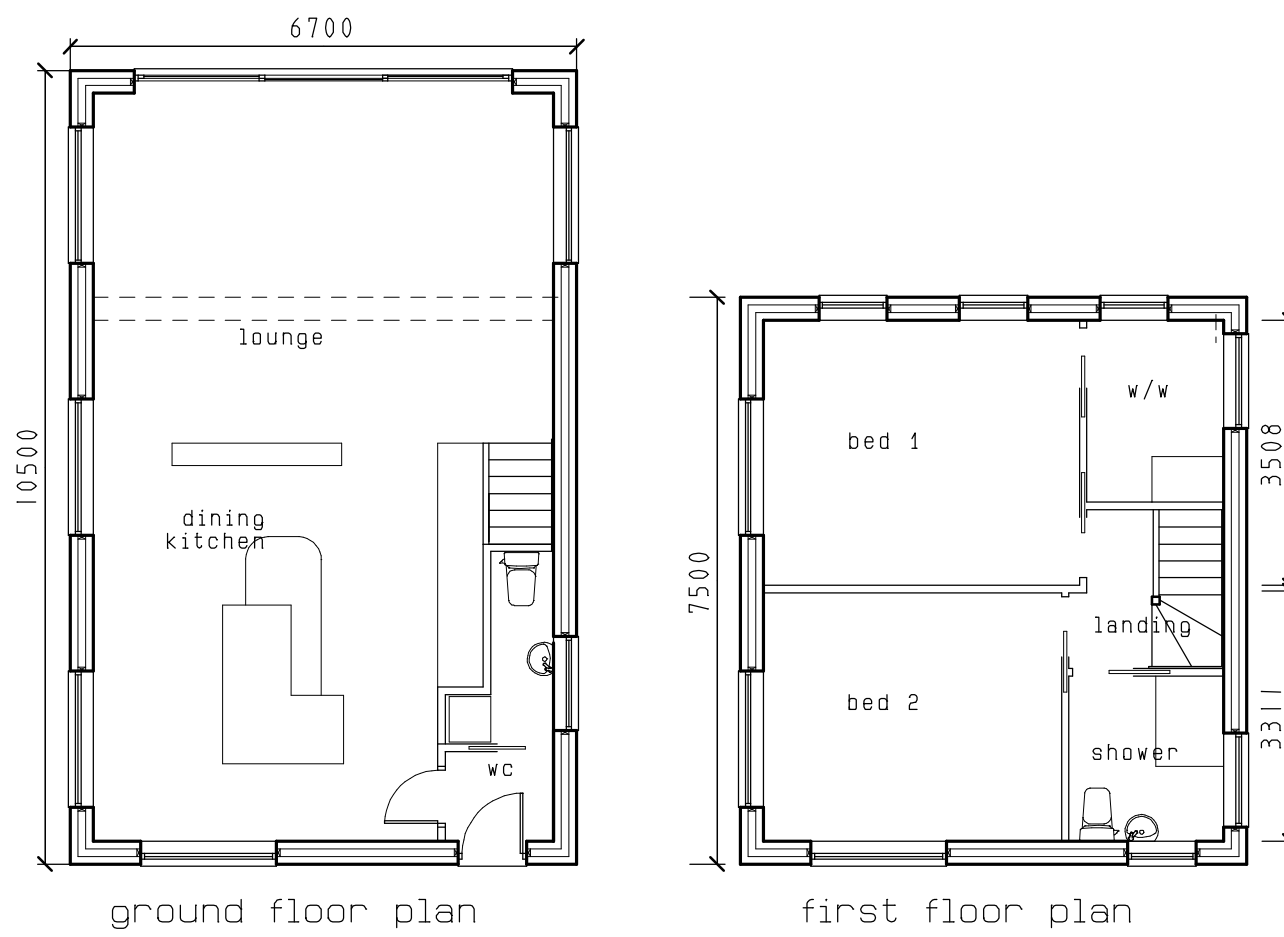
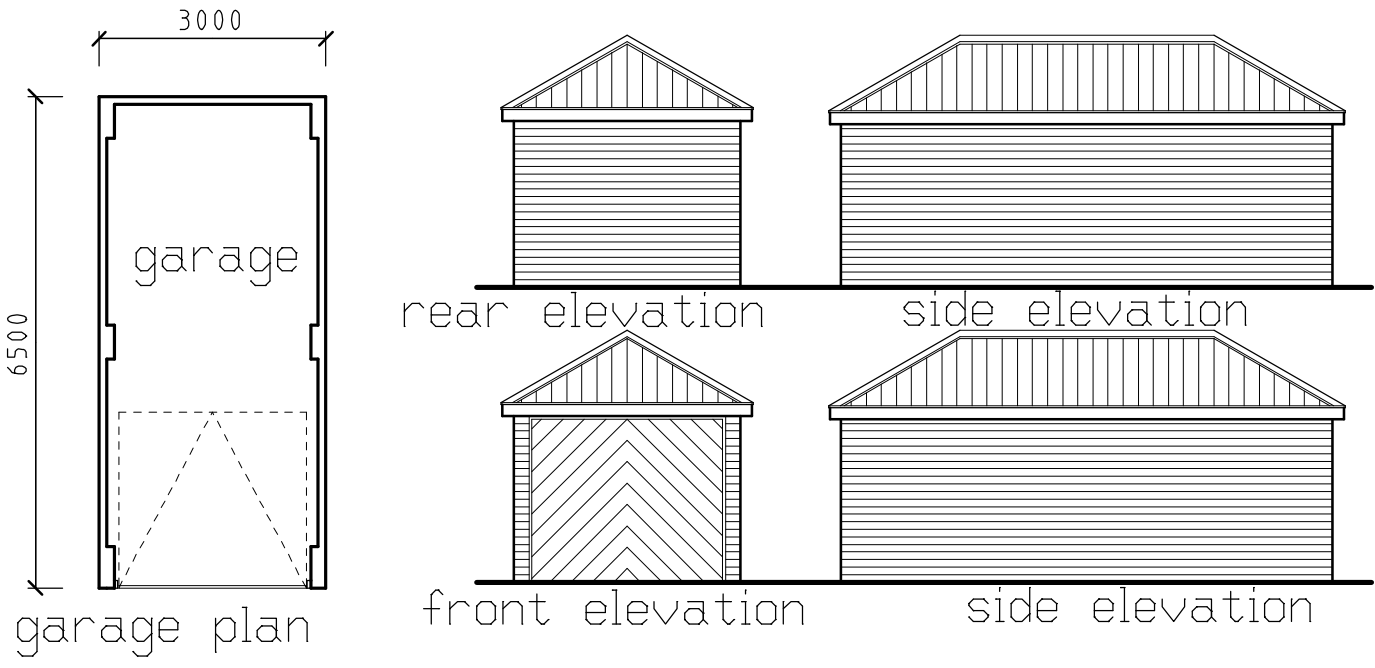
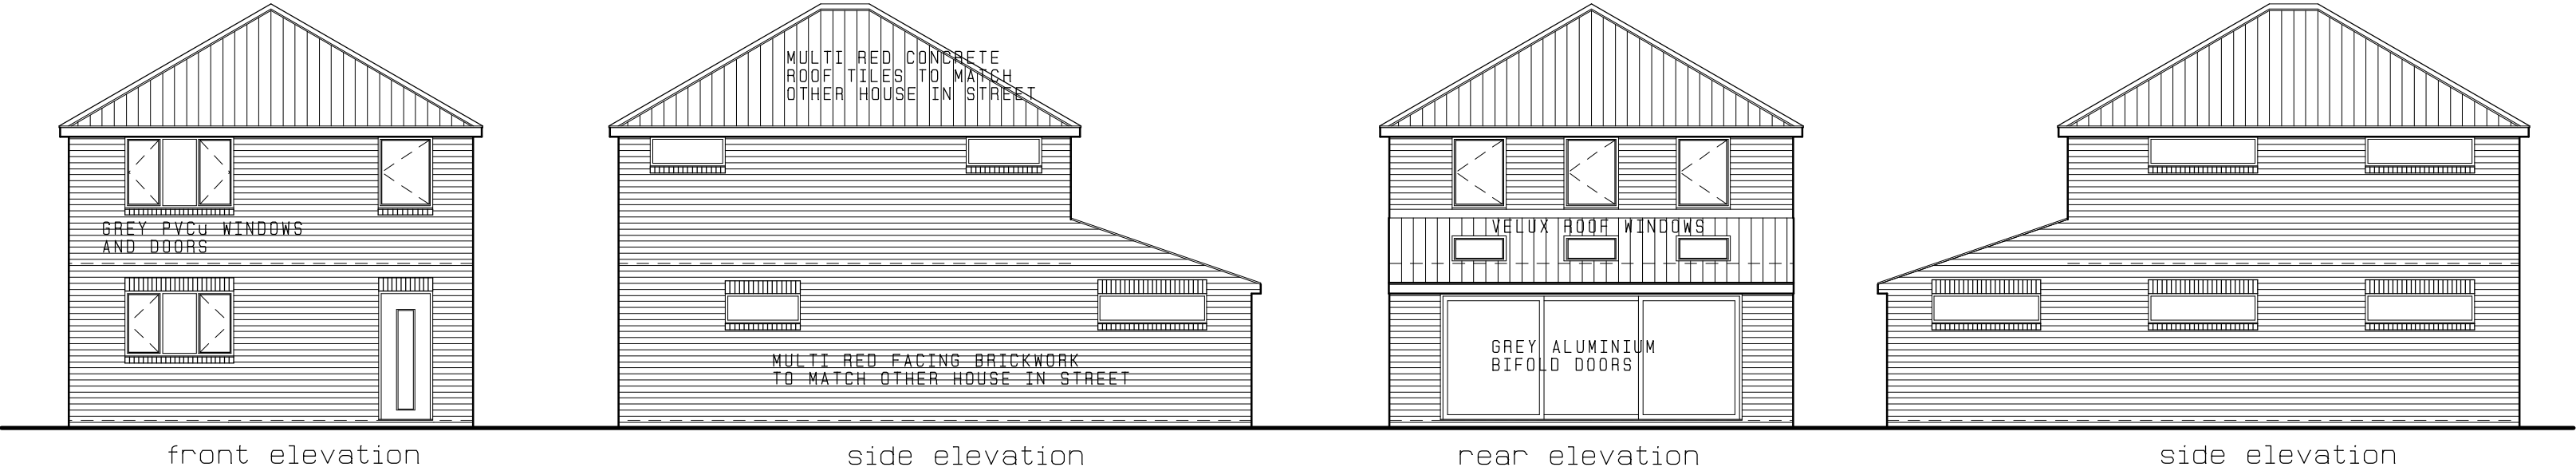
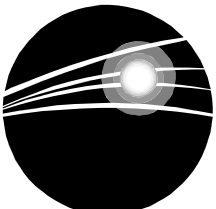


REV B - LAYOUT AMENDED -5/11/17
REV A - LAYOUT AMENDED -23/10/17

CLIENT			MR & MS THICKBROOM		
TITLE			PROPOSED DETACHED HOUSE		
ADJ 35			ROCKLEY AVENUE		
BIRDWELL					
S70 5QT					
					
4 Stoneylea Court					
Western Street					
Barnsley					
S70 2BP					
07931 365804					
andycudworth@yahoo.com					
SCALE		DATE	DRAWN		AMC
1:100		OCT 17			
DRWG No			REV		B
JTB-917-1					
This drawing is the sole property of the author (A Cudworth) and will not be used, copied in whole or in part, by any other individual, company or organisation without the consent of the author.					
All dimensions to be checked on site & not scaled from any drawing.					