




Section 1

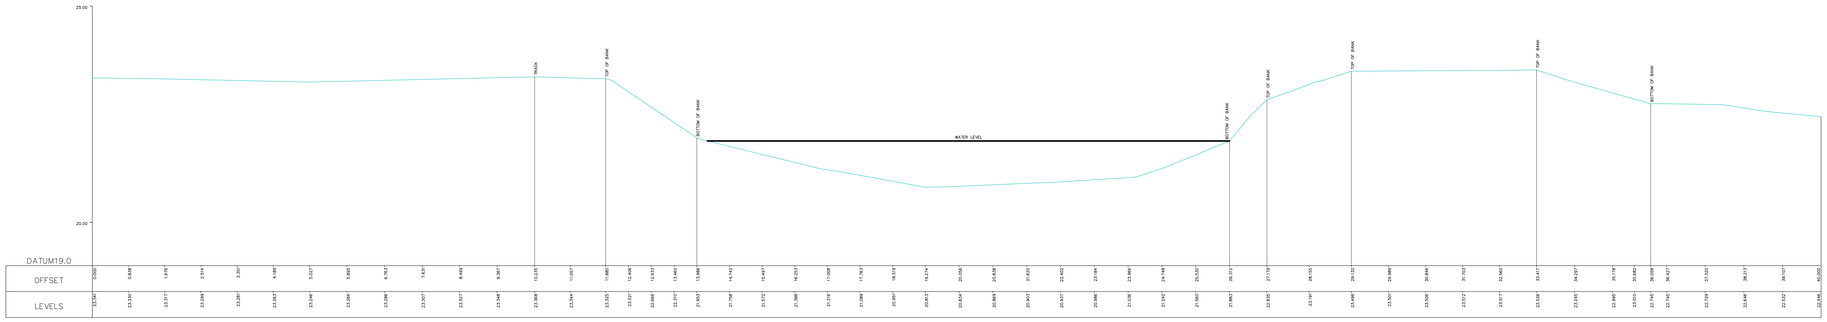

Section 2

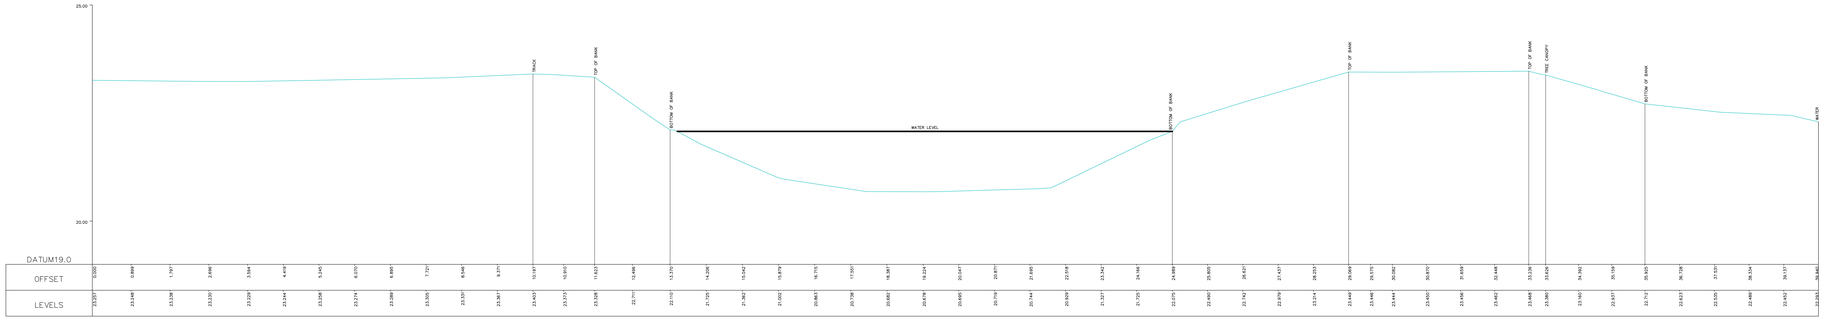

Section 3

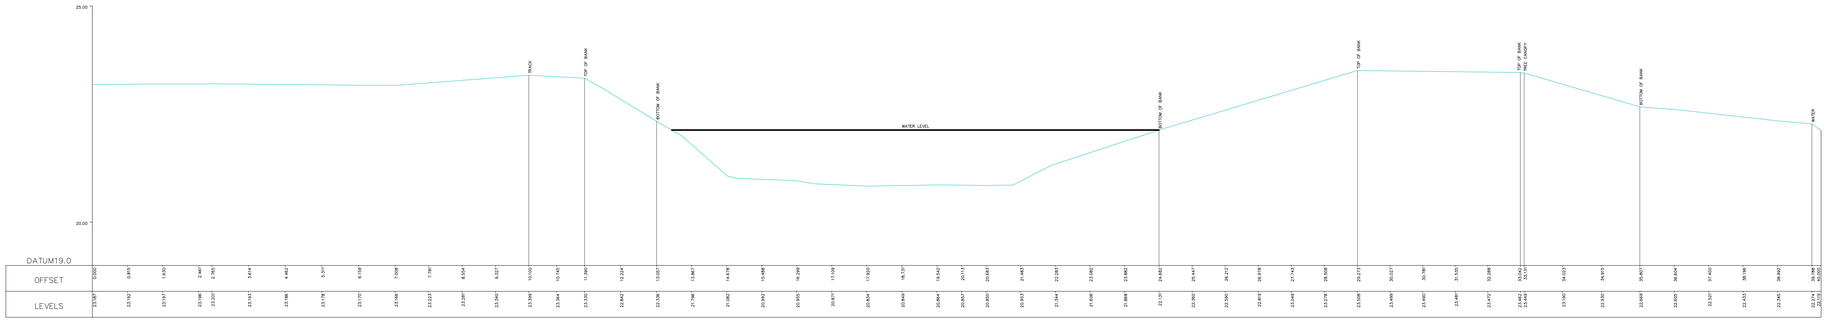


Section 4

Notes

This drawing and the information contained therein is issued in confidence and is the copyright of Met Surveys Limited. Disclosure of this information to Third Parties and unauthorised copying or replication of this data without approval is forbidden.

Datum - OS Level Datum,
Using the OS GPS Network and applying OSGM02 National Geoid Model to obtain local area corrections.

Layout

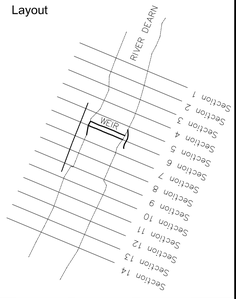

Rev	Date	Drawn	Description	Chk'd
-	--/--/----	--	--	--

Met Surveys Ltd
Southgate House
PonteFENCEract Road
Stourton, Leeds
West Yorkshire
LS10 1SW

T: +44 [0] 113 200 8900
FENCE+44 [0] 113 200 8901
E: admin@metsurveys.com
W: www.metsurveys.com

Client
ARUP

Site
DARFIELD WEIR
RIVER DEARN, DARFIELD

Title
SECTIONS
1-4

Surveyed	GR, JW	Drawn	GR
Chk.	DA	Date	15/07/2008
Scale [A0 Sheet]	DWG ReFENCE (Layout No)		Status
1/50	11587-405_S(1)		FINAL
Job No	11587-405		Rev 0