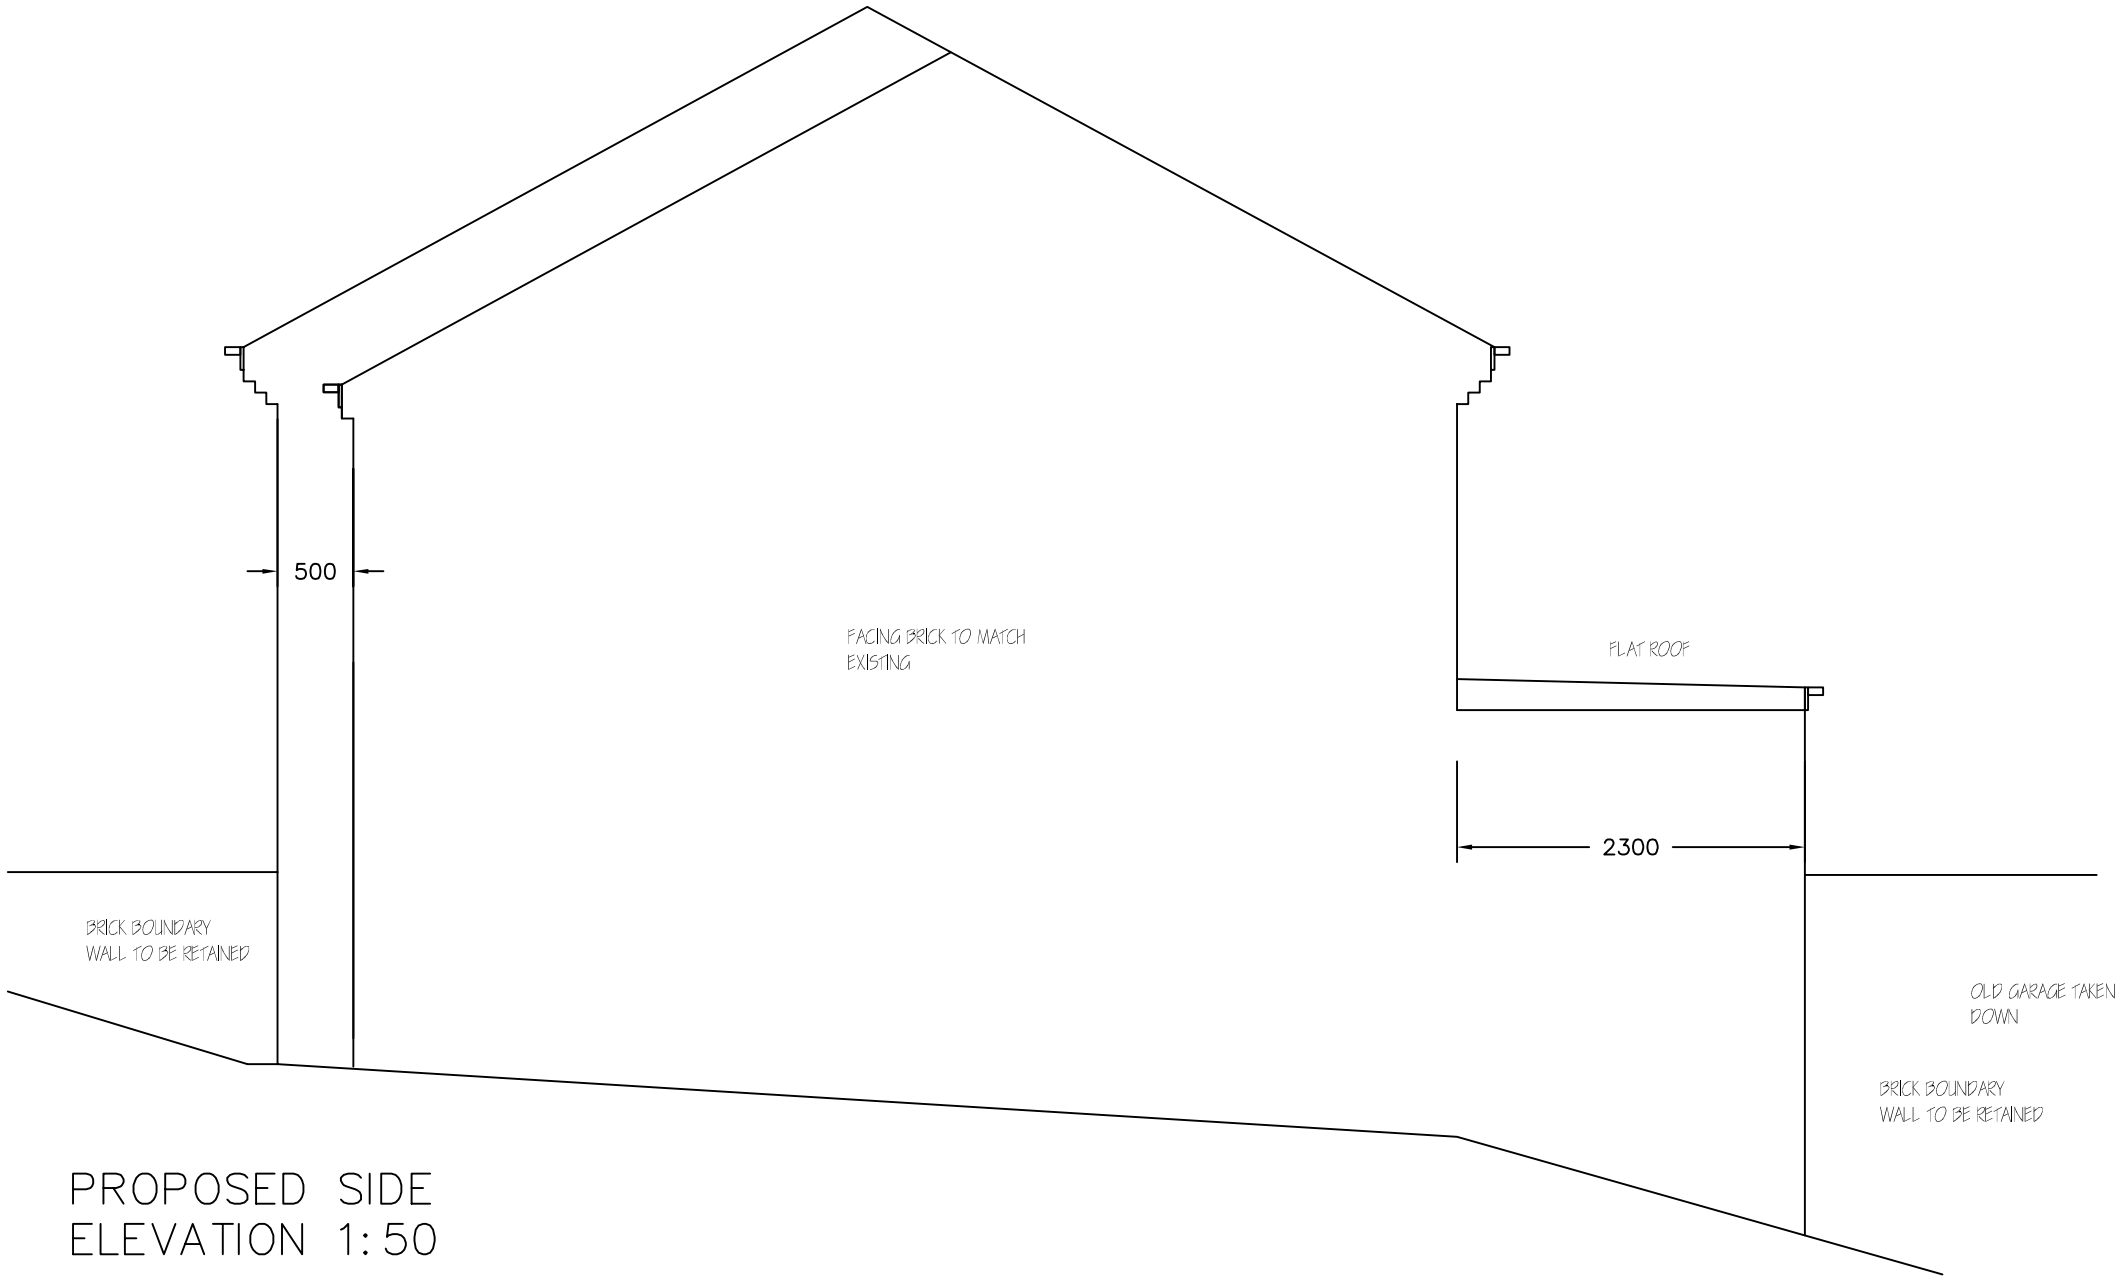


PROPOSED SIDE ELEVATION 1:50

Revisions	A. Roof to extension stepped down 300mm	20–10–
This drawing is for planning permission only and is not a construction drawing.		
Drawing Title	PROPOSED–ELEVATION	
Job No. - Dwg No.	LP/2013/6 .	——
Client:	LEE PARSONS 35 WORDSWORTH ROAD MONK BRETTON BARNSLEY S71 2DF	
Scale.	1:50	