




EXISTING REAR ELEVATION 1:100@A2

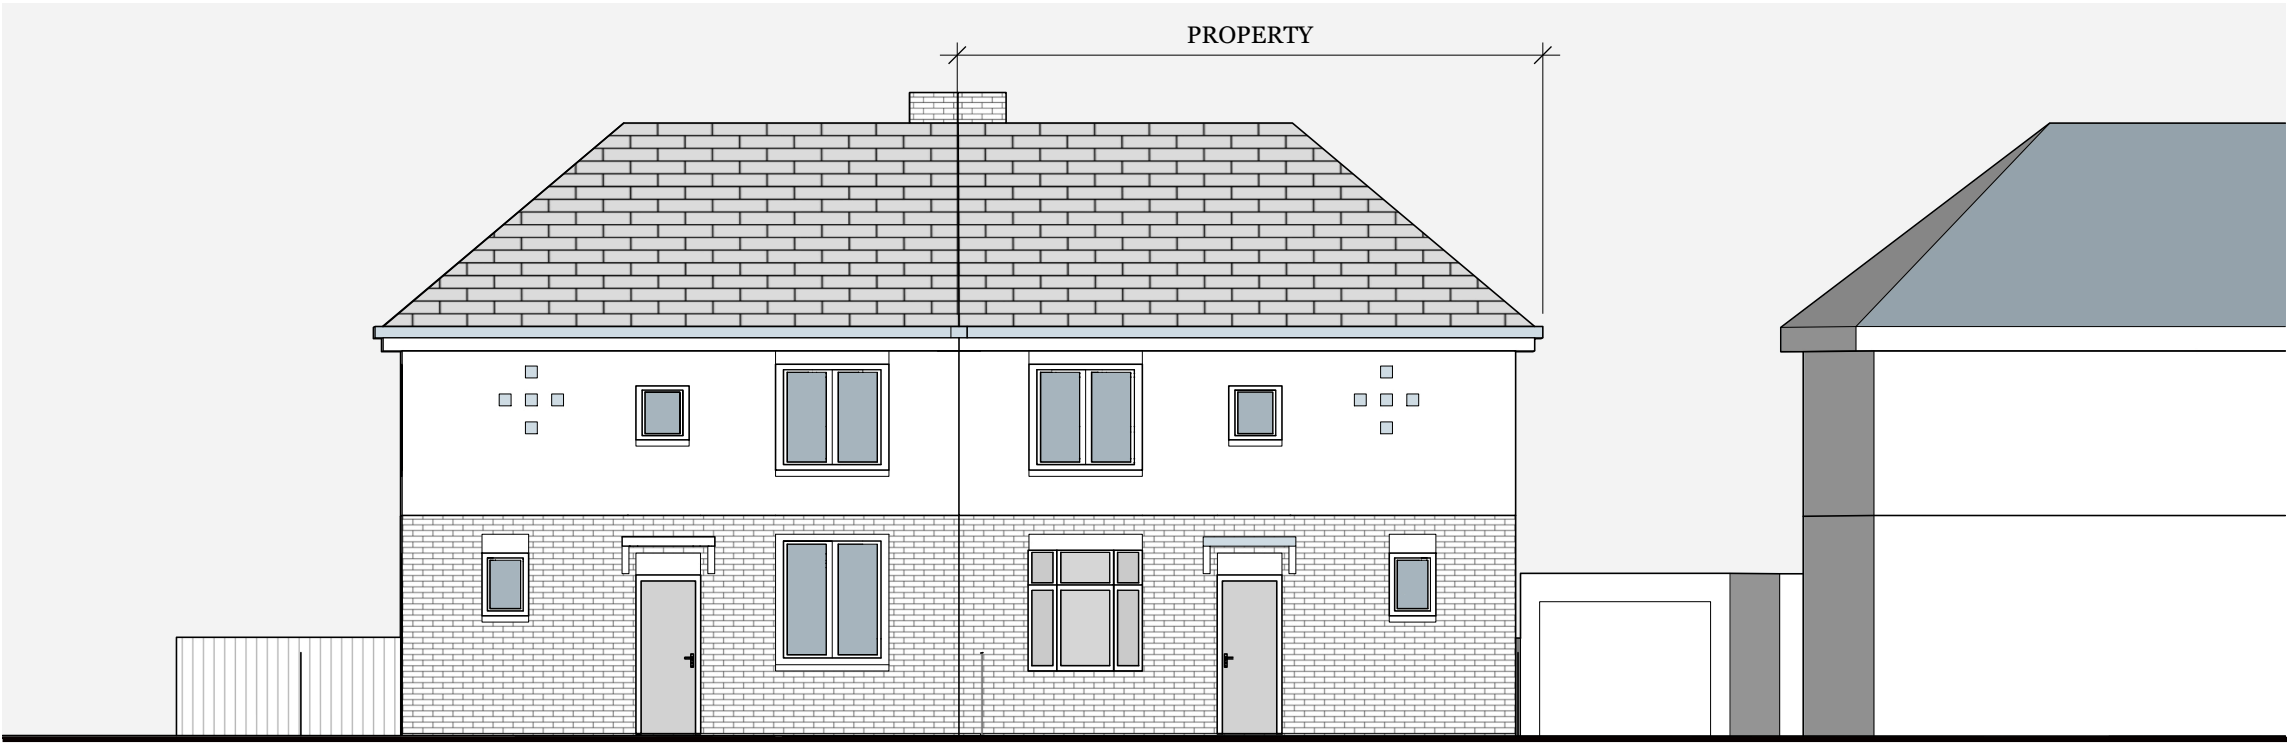


EXISTING FRONT ELEVATION (UNCHANGED) 1:100@A2


JOHNSONS
BUILDING SERVICES
(YORKSHIRE) LTD

CLIENT:
Mrs Tamara Scriven
ADDRESS:
4 Newtown Cudworth, Barnsley
PROJECT:
Rear Single Storey Extension
DESCRIPTION:
Drawings Proposed & Existing
ISSUE:
20/09/2026
REVISION:
C


rchitects
Arc-V.co.uk

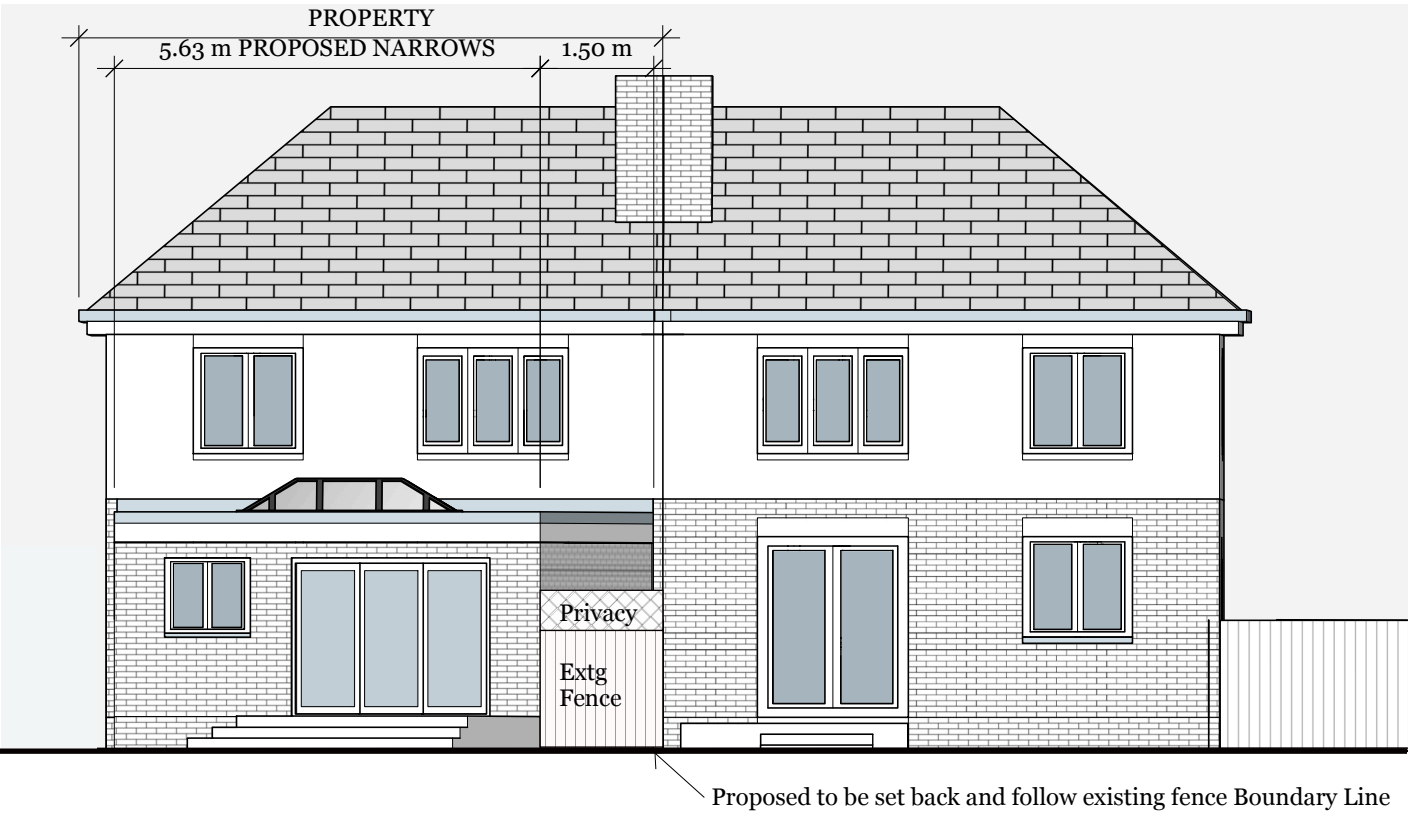


PROPOSED REAR ELEVATION 1:100@A2

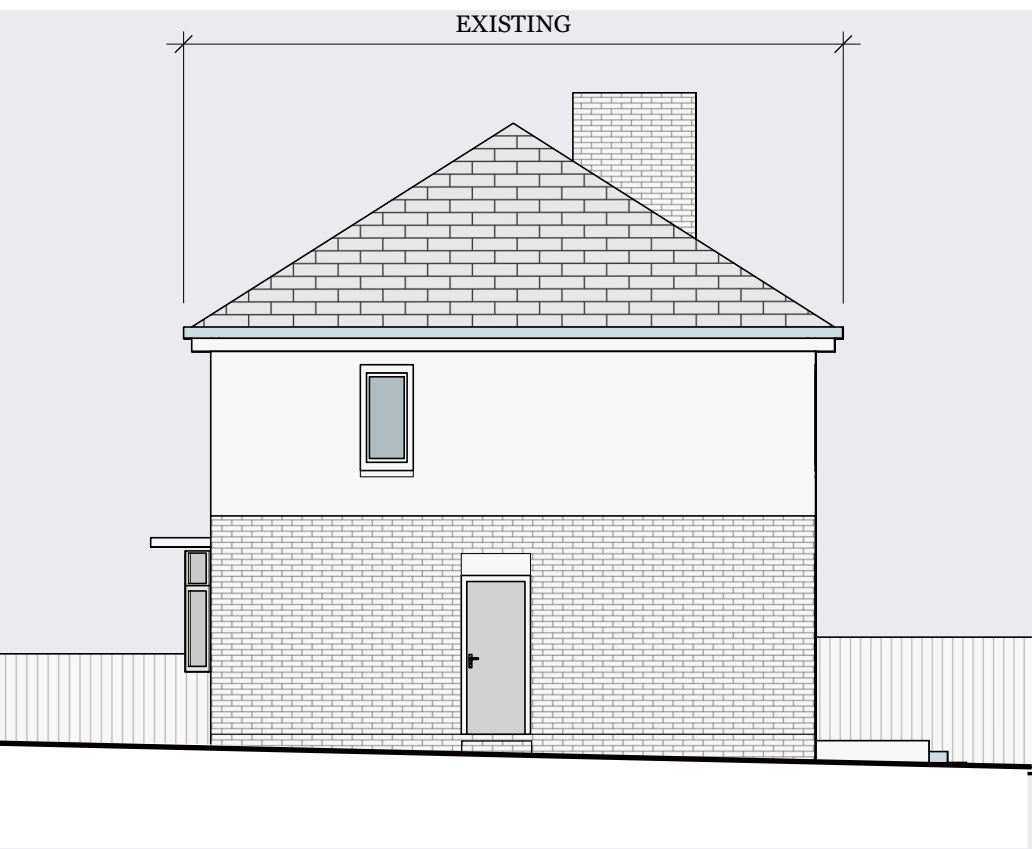


EXISTING SIDE ELEVATION 1:100@A2

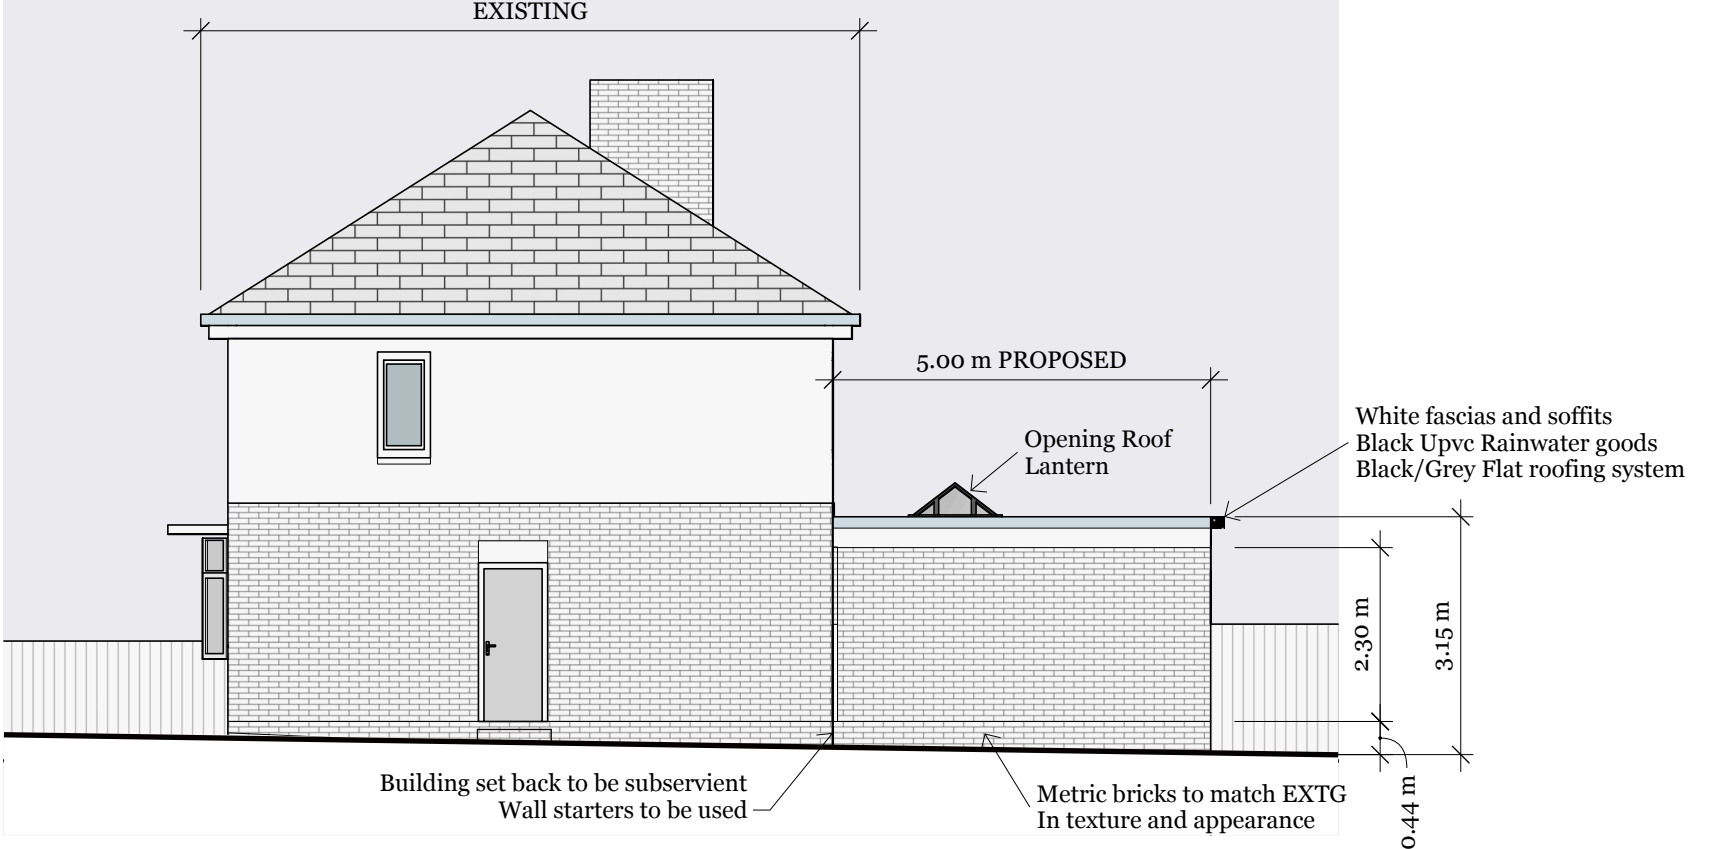


PROPOSED SIDE ELEVATION 1:100@A2

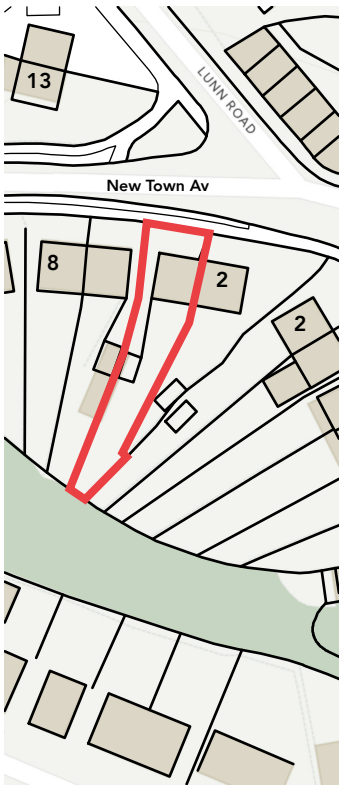


LOCATION 1:1250@A2

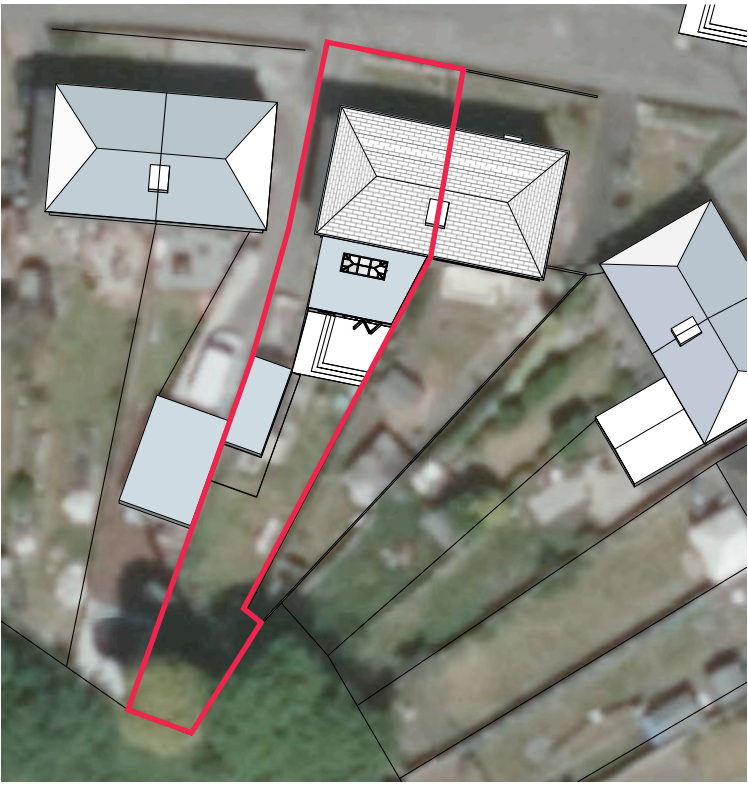


BLOCK PLAN 1:500@A2

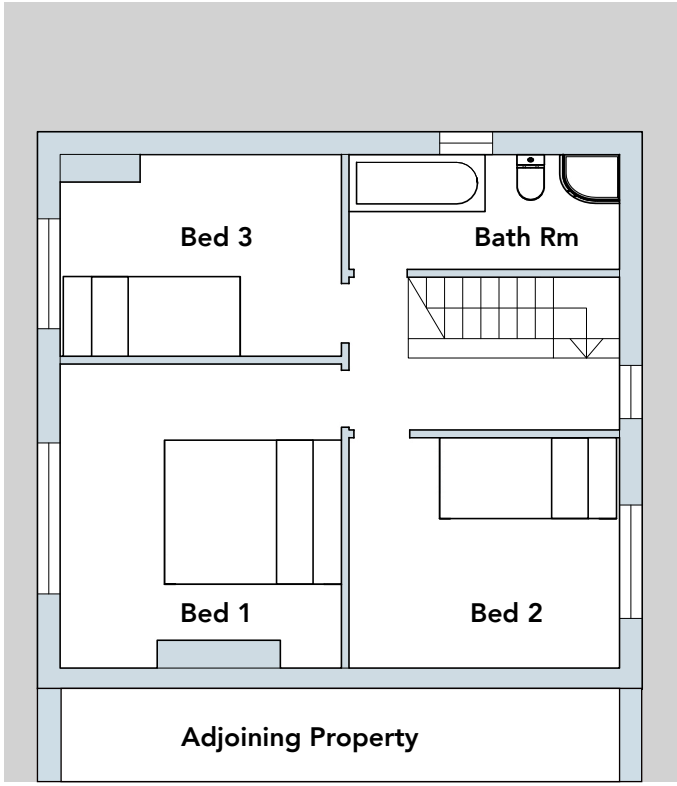

1ST FLOOR PLAN UNCHANGED 1:100@A2

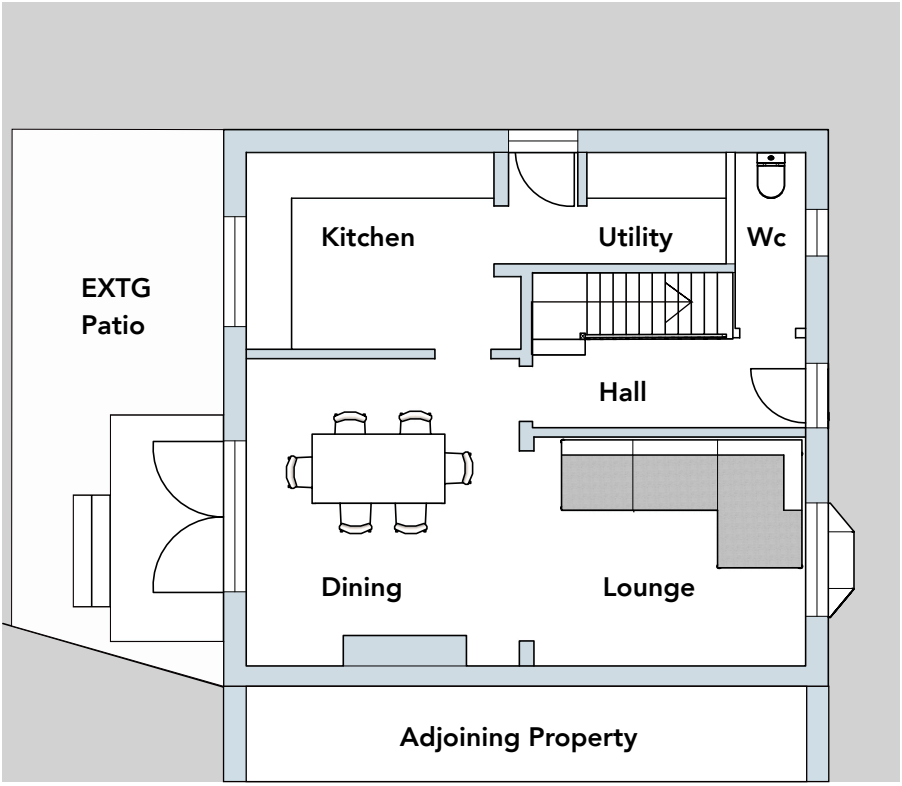

GRD FLOOR PLAN EXISTING 1:100@A2

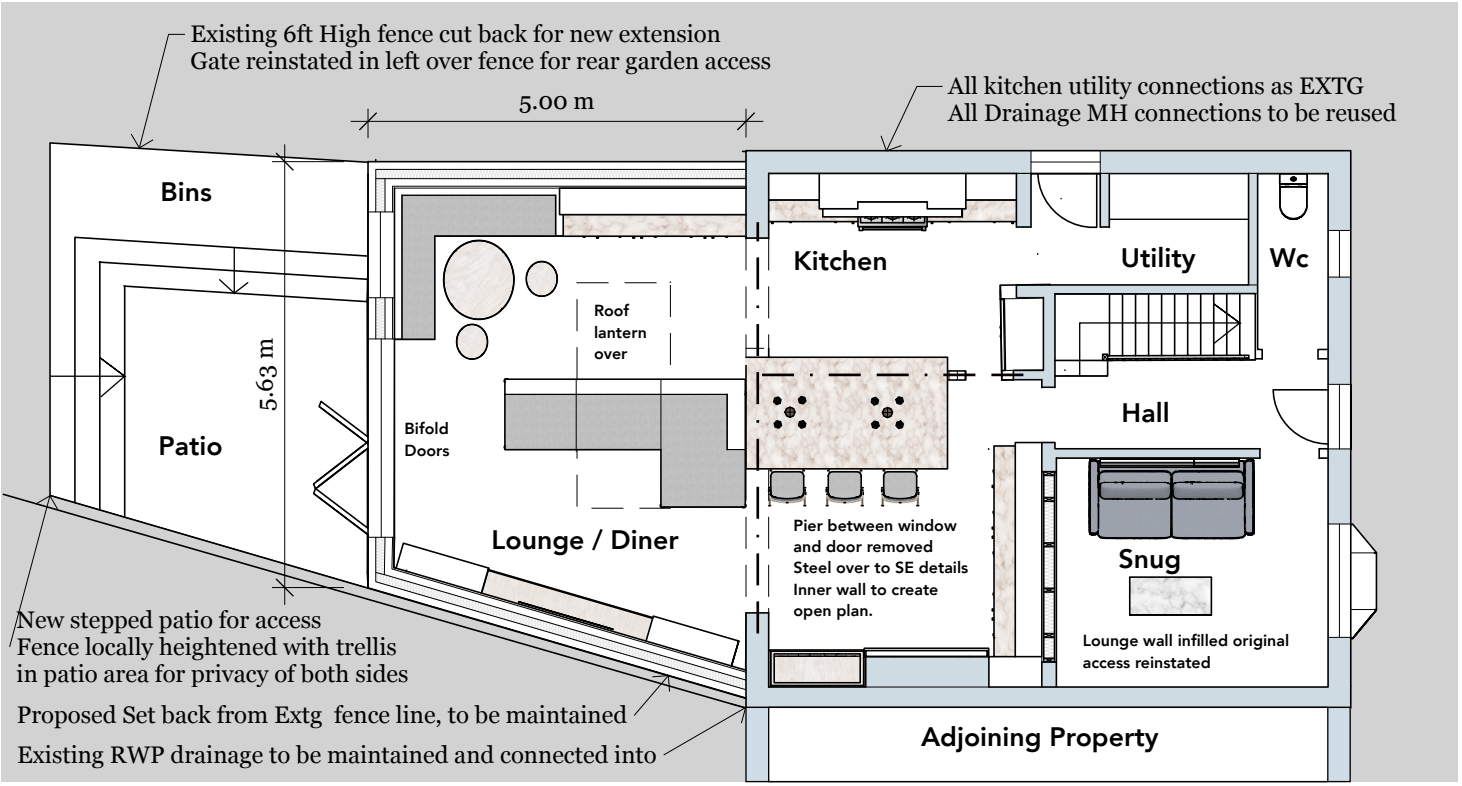

GRD FLOOR PLAN PROPOSED 1:100@A2

NOTE: Owner to ensure that proposed sits entirely within property ownership, it is the clients responsibility to ensure all legal boundary's are checked, adhered to and confirmed prior to construction.