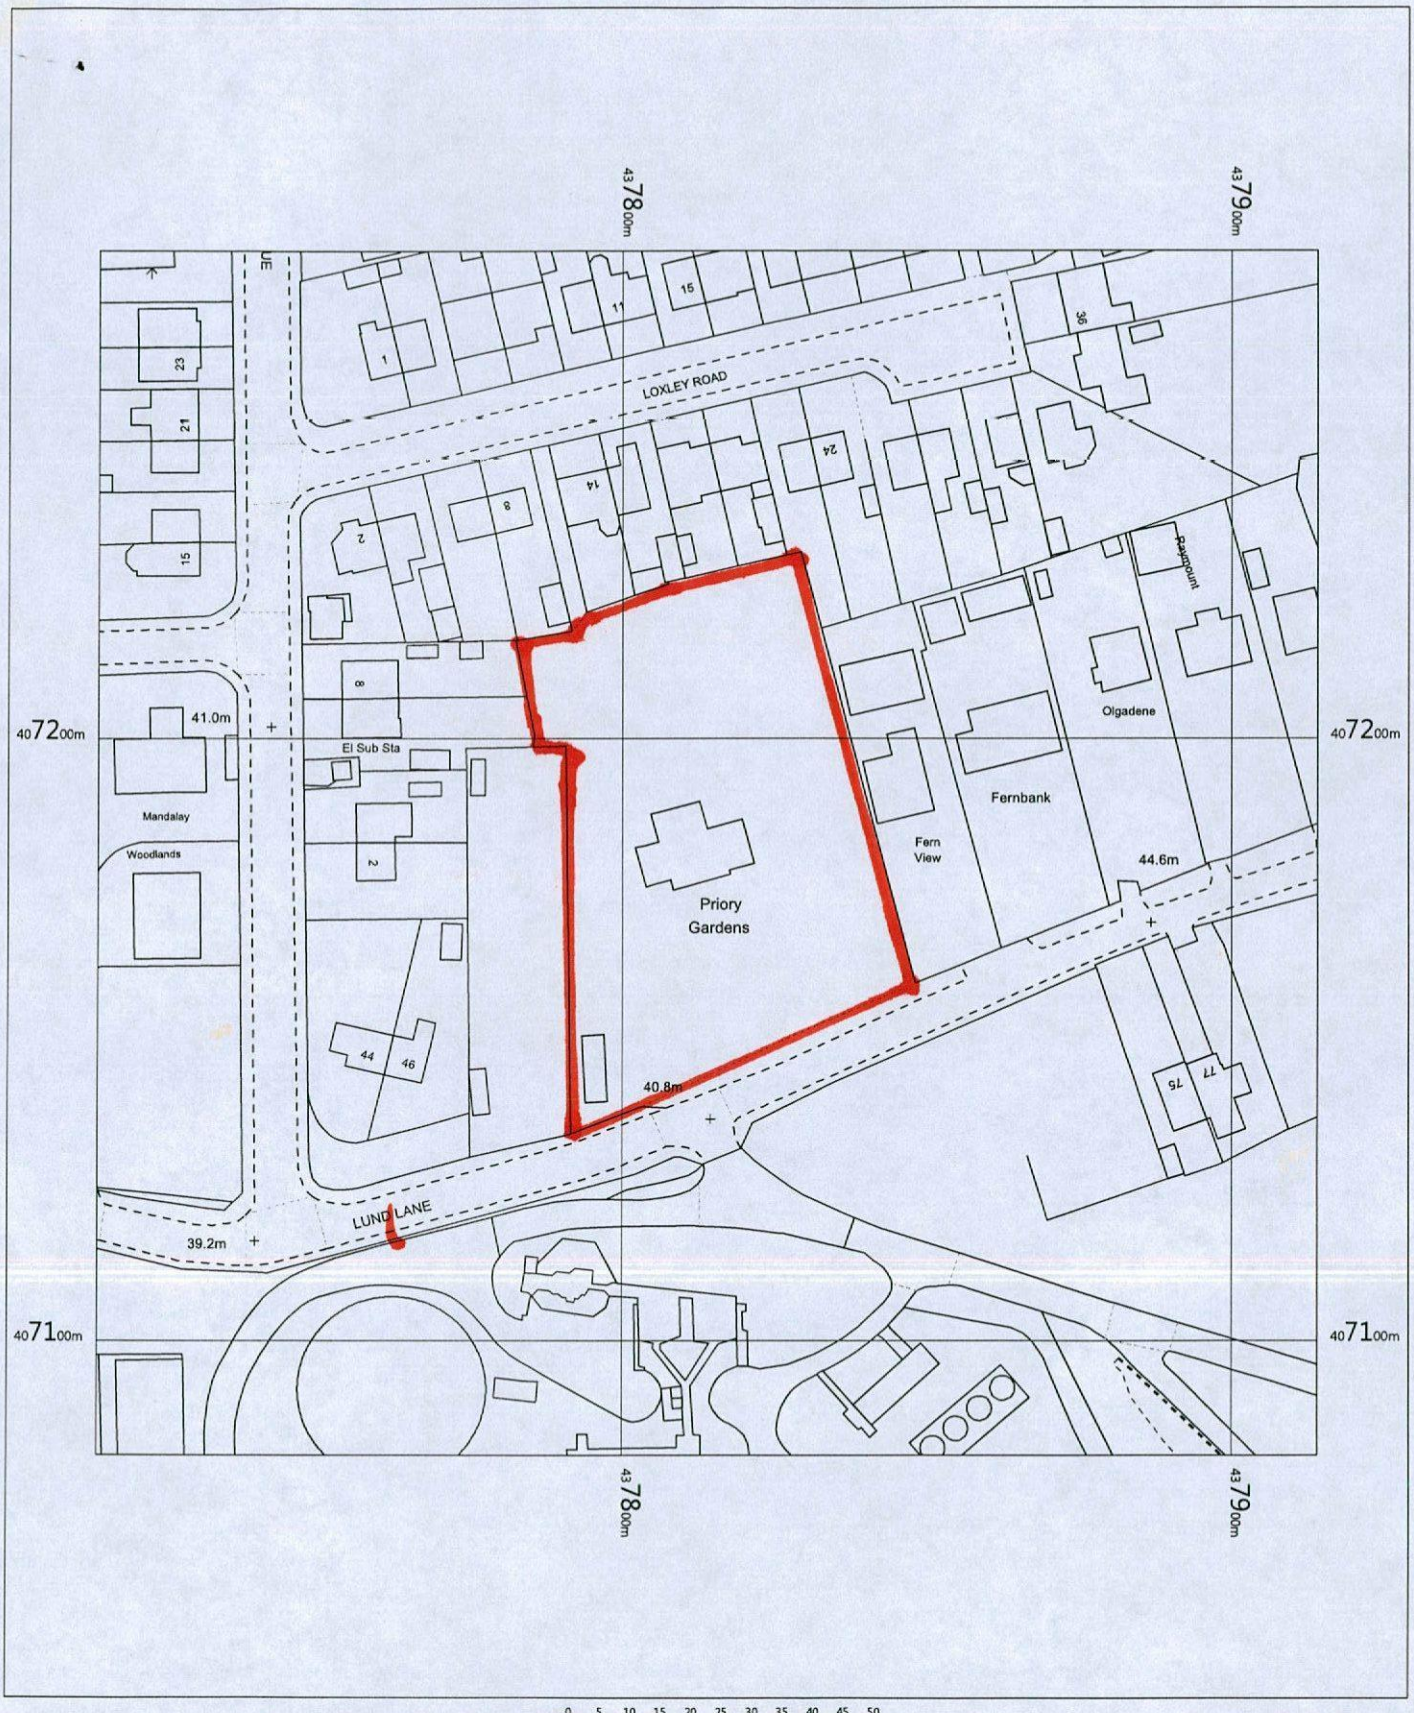



PRIORY GARDEN
LUND LANE
LUND WOOD
BARNSLEY
S71 5PE

OS MasterMap 1250/2500/10000 scale
Thursday. September 14, 2017, ID: BW1-00654709
www.blackwellmapping.co.uk

1:1250 scale print at A4, Centre: 437814 E, 407181 N

©Crown Copyright Ordnance Survey. Licence no. 100041041

N

BLACKWELL'S
www.blackwellmapping.co.uk
TEL: 0114 268 7658
maps.sheffield@blackwell.co.uk