
Location Plan 14 Westgate, Monk Bretton, Barnsley S71 2DJ

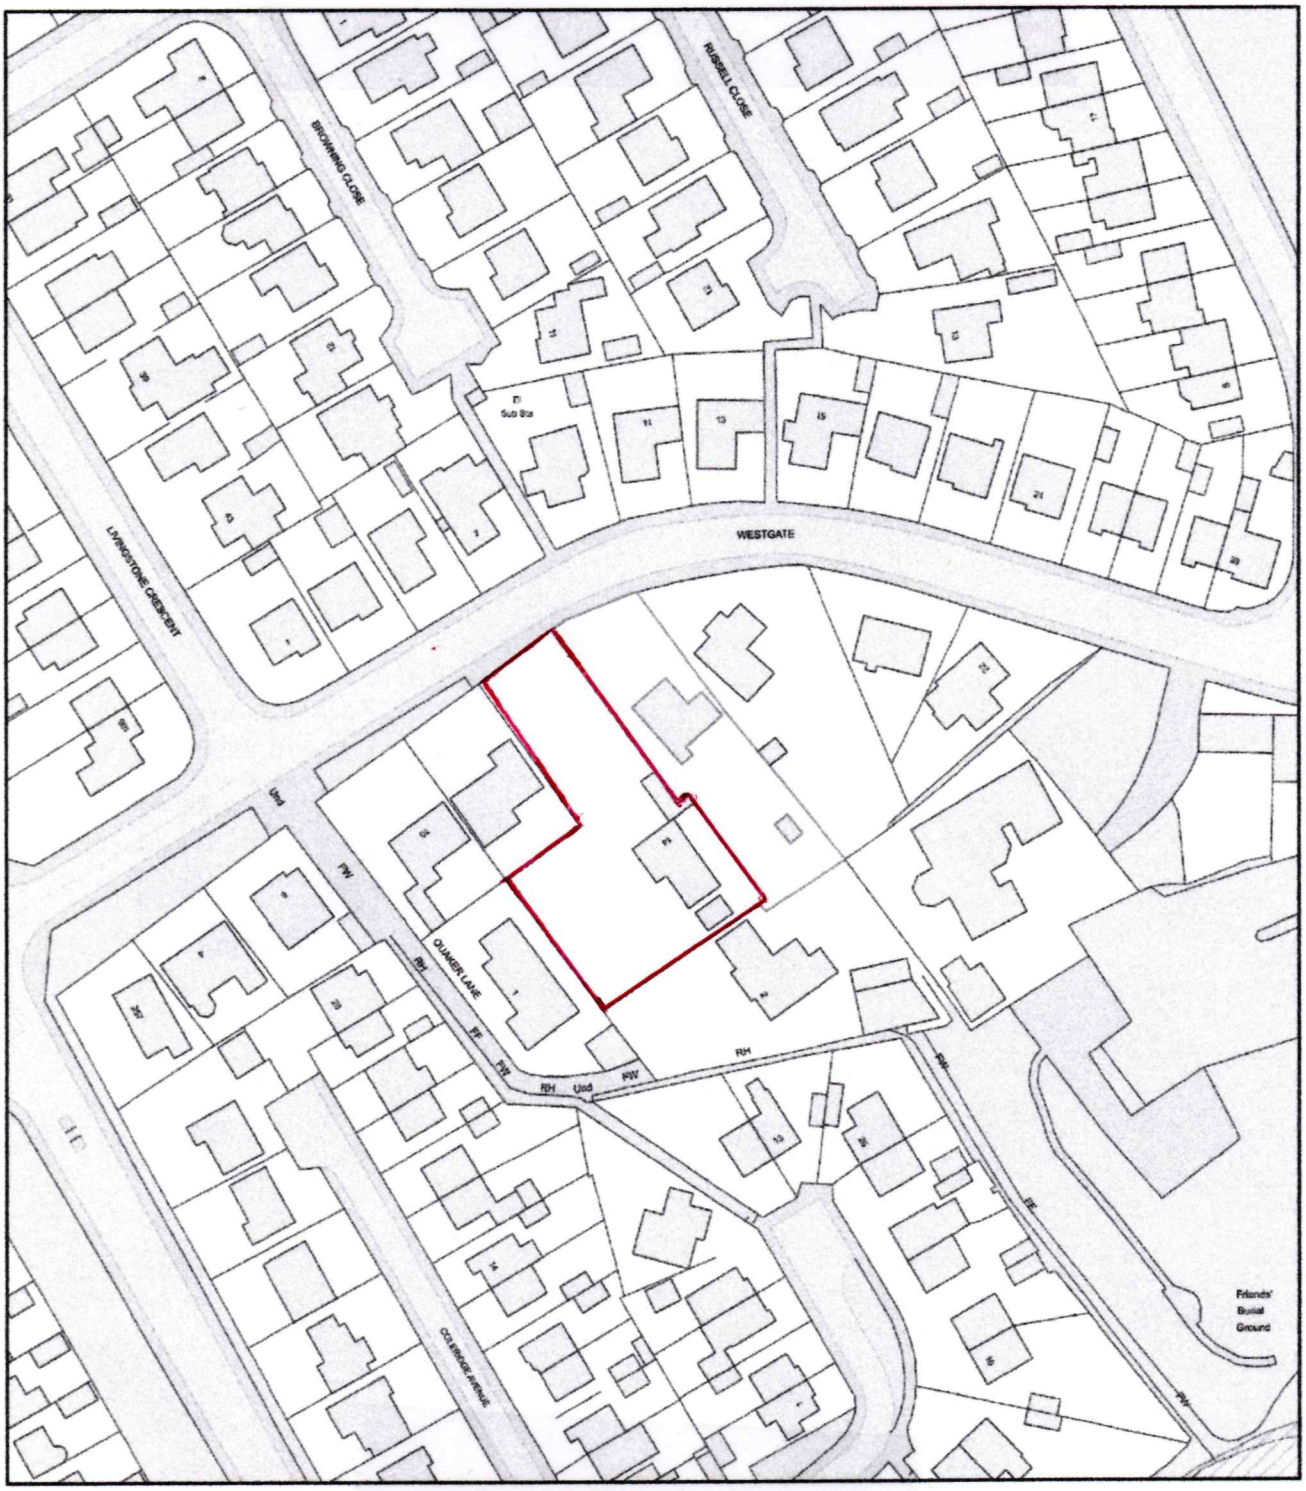

Scale 1 : 1250