


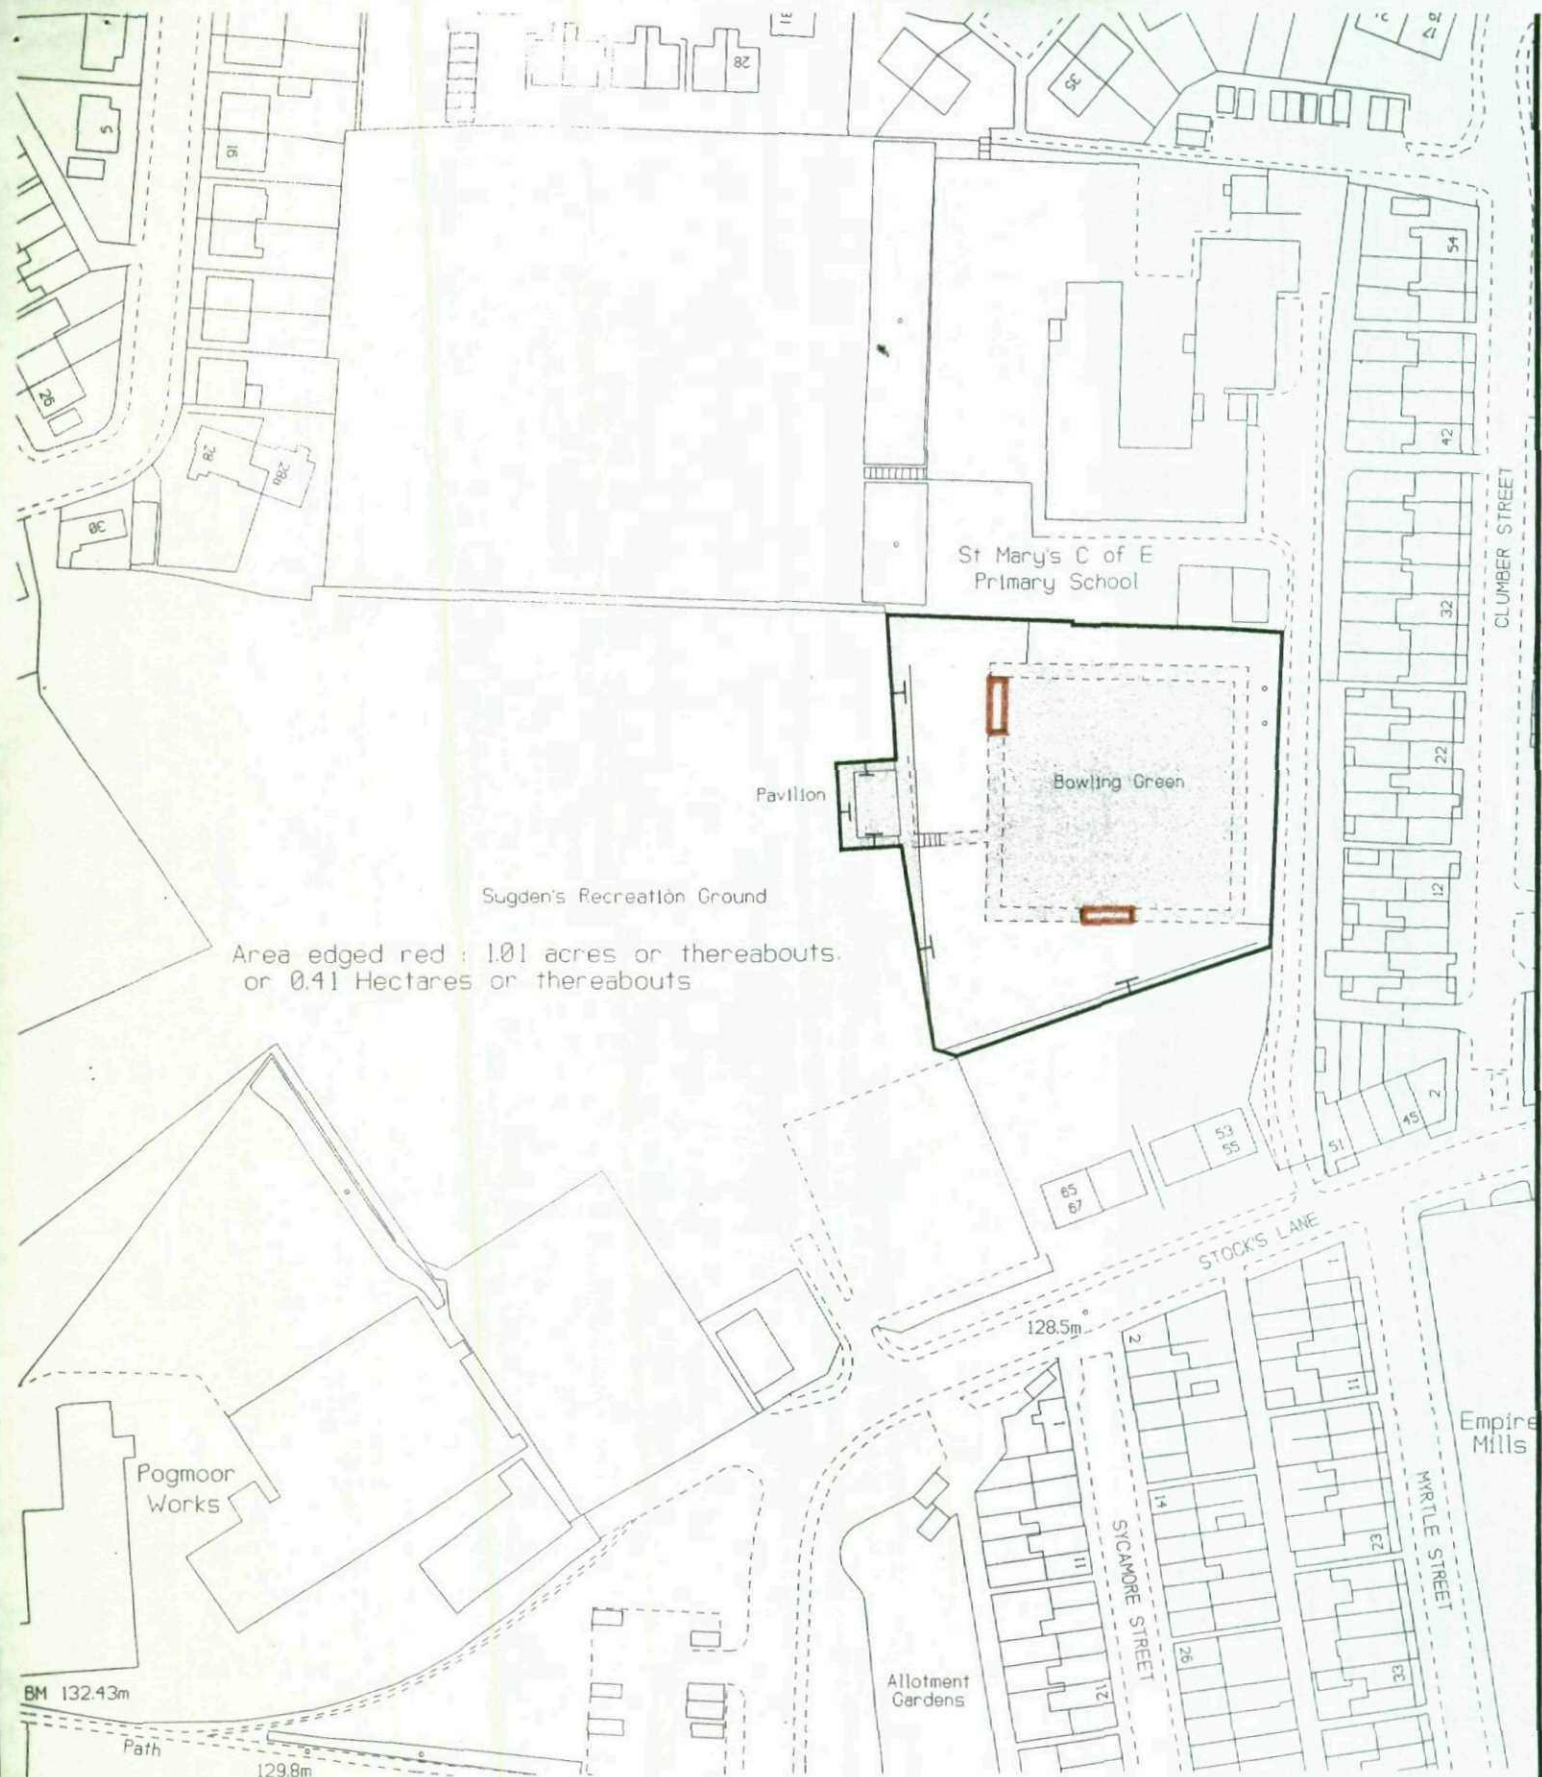

Sugdons Bowling Club
Stocks Lane Barnsley
Proposed Shelters

Plan No. 1

Scale 1:1250

↑
North