
Existing Site Layout


Scale 1:500

(3)

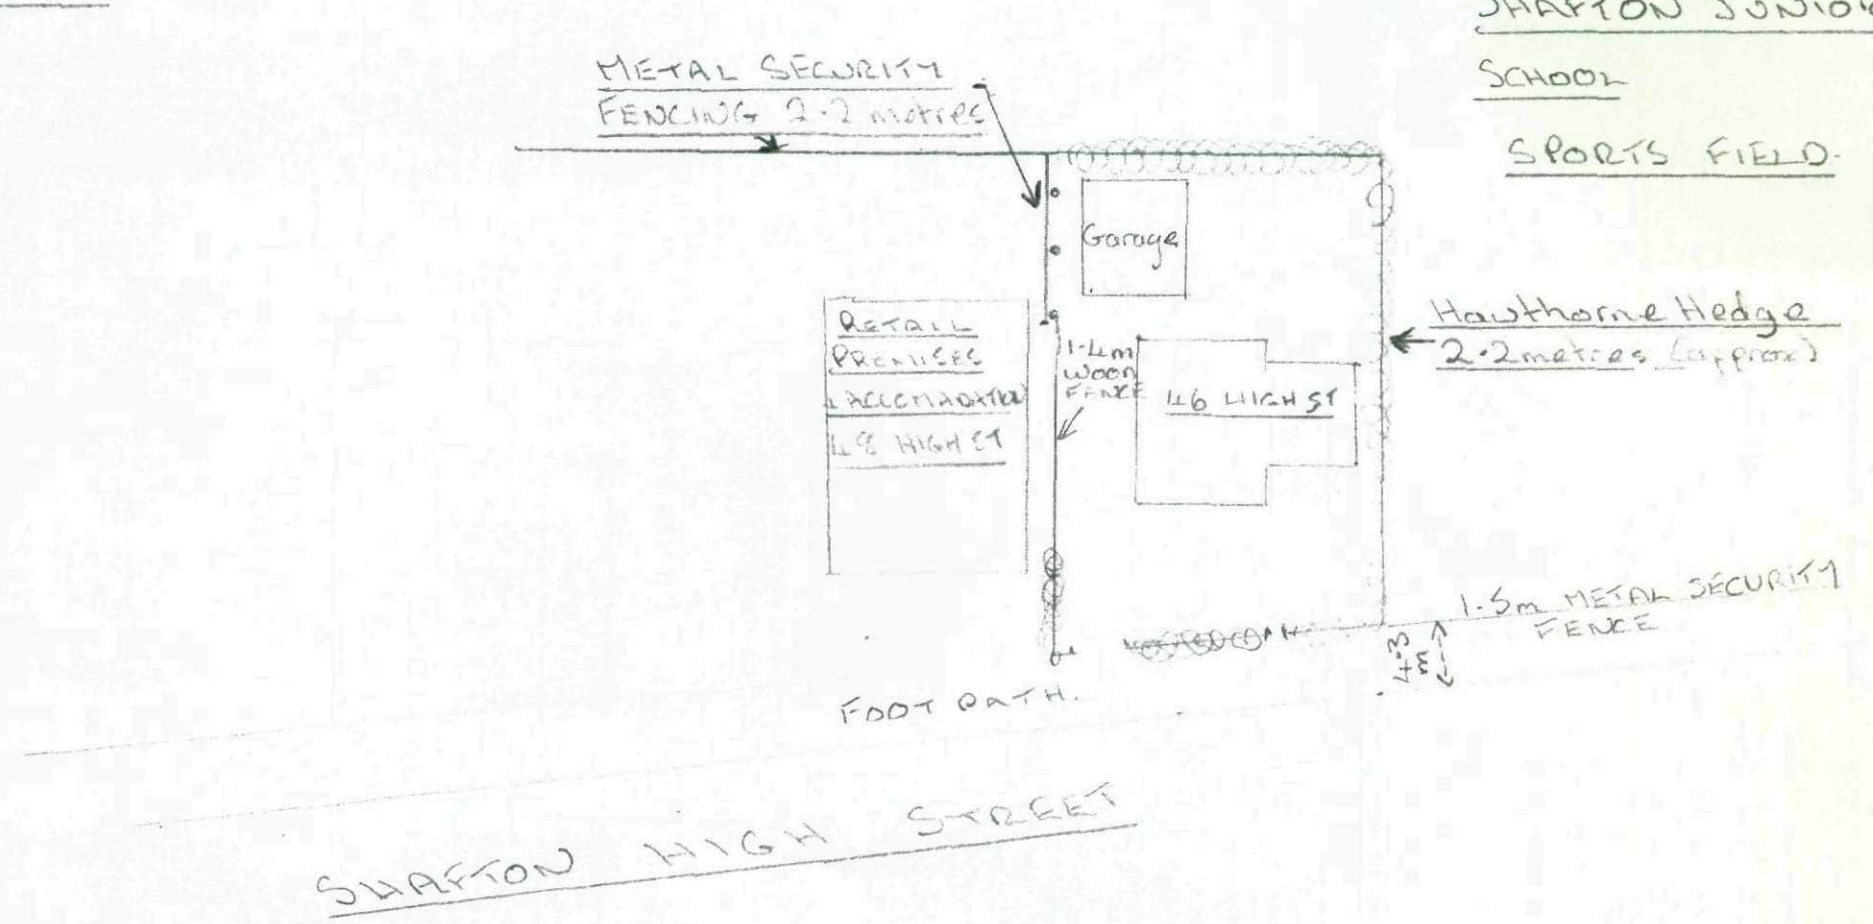

(2) FRONT ELEVATION

Scale 1:100

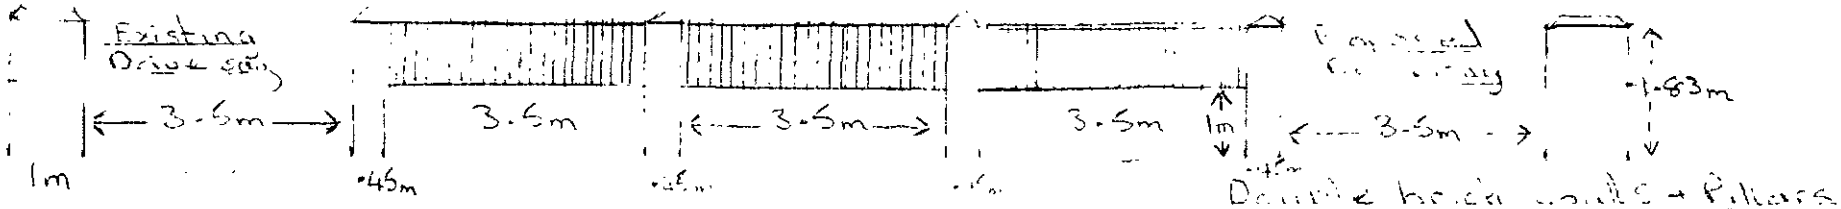

HIGH STREET

REAR ELEVATION

Scale 1:100

