Peter Thompson M.B.I.A.T.

Architectural Design Consultant
Tel : 01226 201391
Mobile: 07973 251730
e-mail: peter-thompson@hotmail.co.uk

Linwood
Barnsley Road
Dodworth
Barnsley S75 3JR

15 PADUA RISE
DARFIELD
BARNSLEY S73 9PQ
LOCATION & SITE PLAN 1:1250,1:500@A4

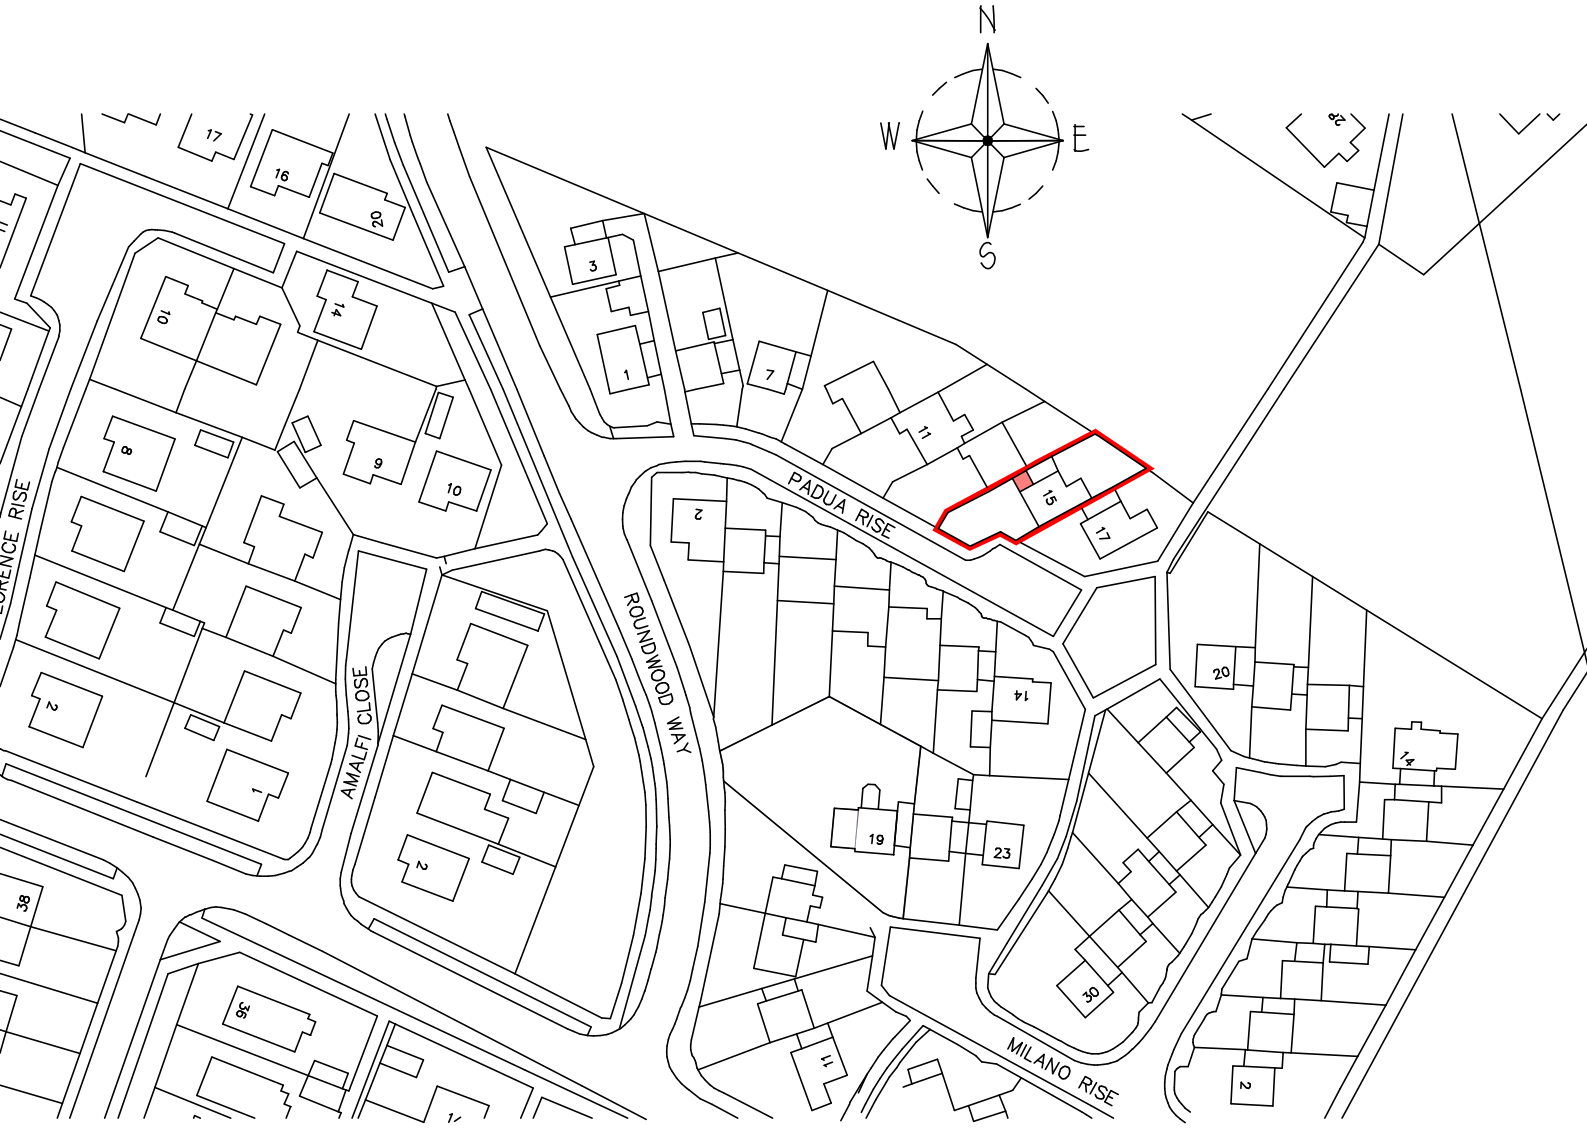

LOCATION PLAN

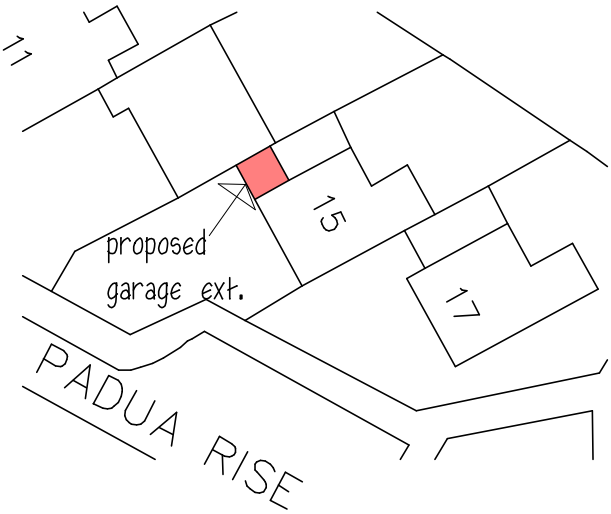

SITE PLAN