
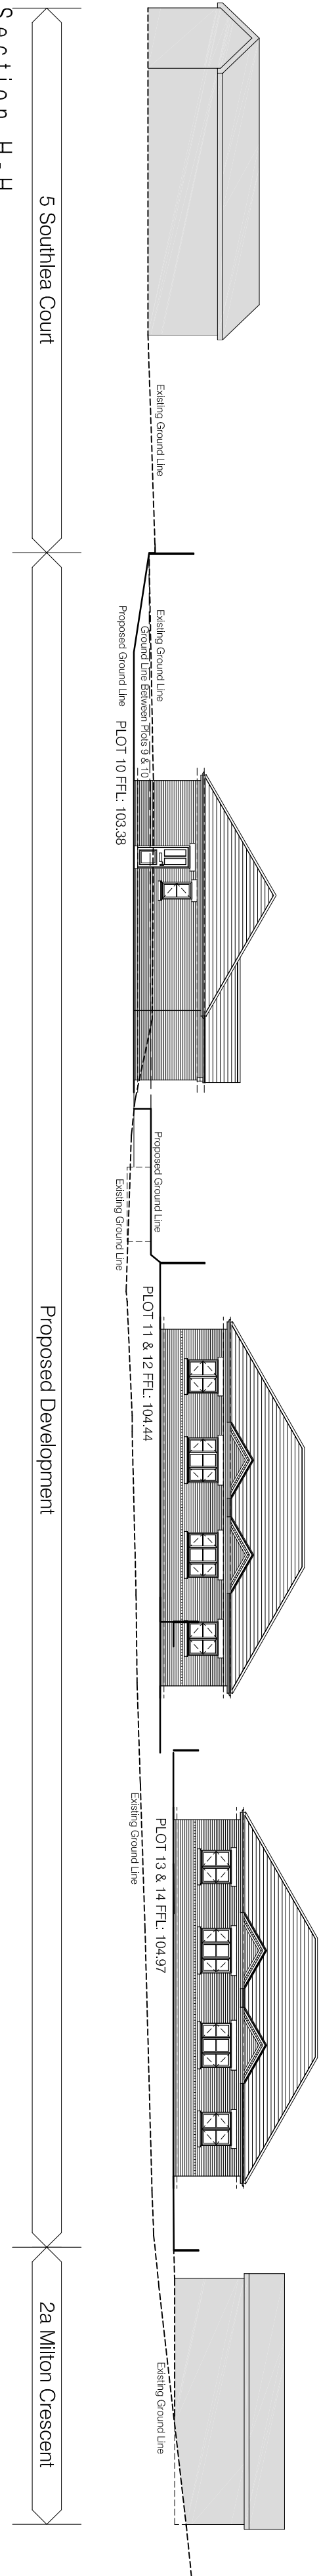
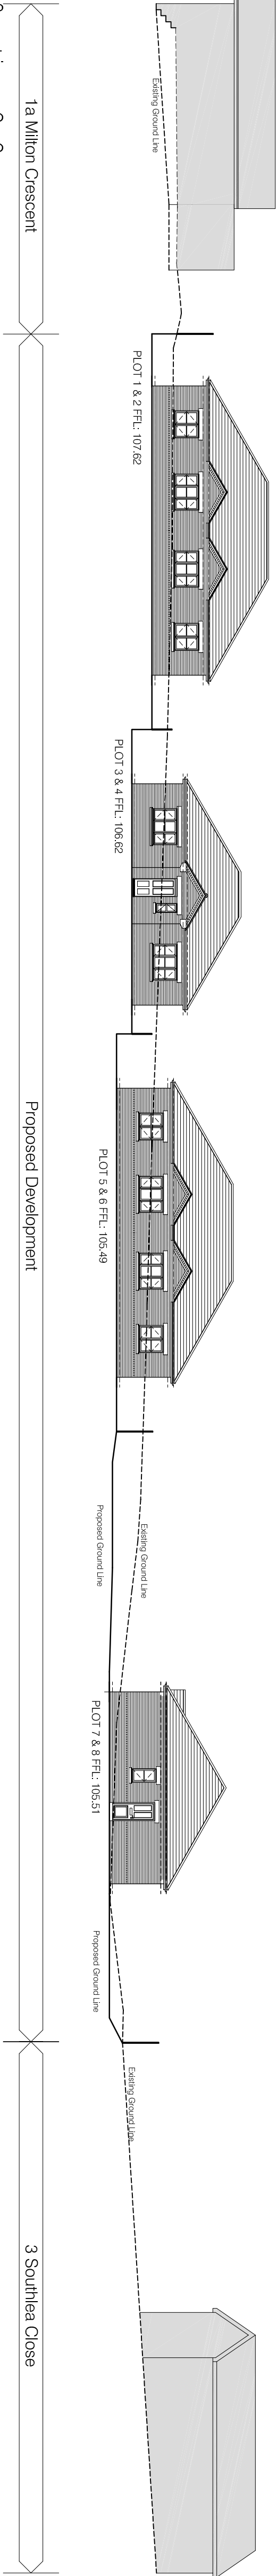


This drawing is copyright and shall not be reproduced nor used for any other purposes without the written permission of the Agencies. This drawing must be used in accordance with the terms and conditions of the contract. It is the contractors responsibility to ensure full compliance with the Building Regulations. It is the contractors responsibility to check and verify all dimensions on site. Any discrepancies to be reported immediately. If NOTED! ASK. No liability shall be accepted for any errors or omissions in the drawing or practice or materials shown to be deleterious to health & safety must not be used or specified on this project.

XREFS IN THIS DRAWING

NOTES:

Drawing to be read in conjunction with
Drawings A(90)-05 - Existing Levels Plan and
A(90)-06 Proposed Levels Plan.

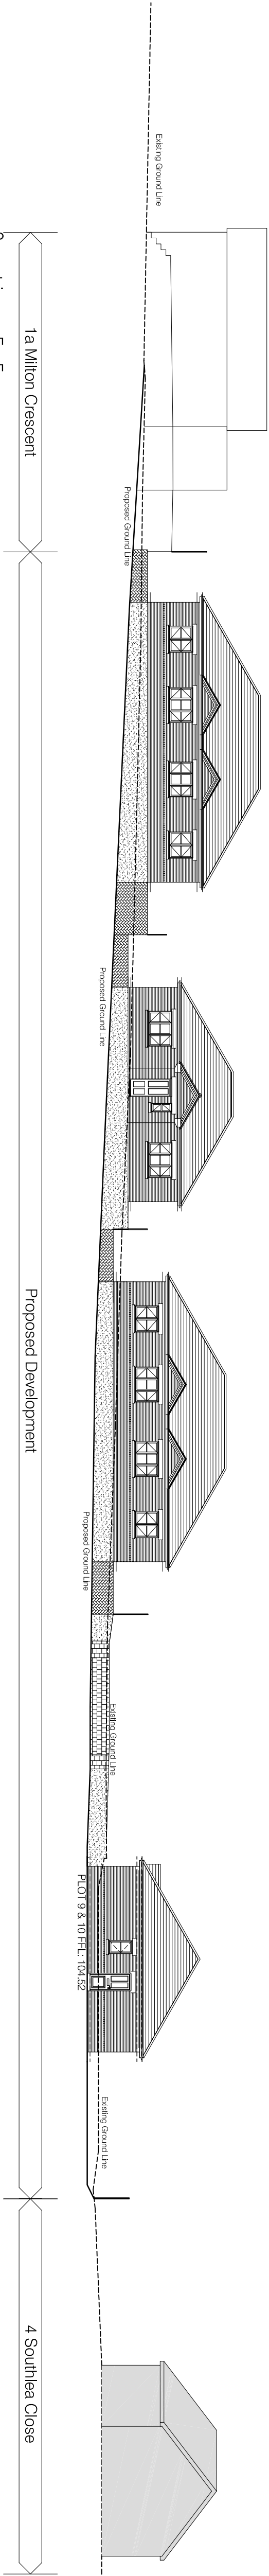

OAKWELL HOMES

PROJECT
DEVELOPMENT OF
LAND AT MILTON
CRESCENT - BARNSELEY

TITLE


PROPOSED SITE
SECTIONS F-F TO H-H

DRAWING STATUS
PLANNING APPROVAL

DRAWN	NJT	CHECKED	NJT
-------	-----	---------	-----

SCALE 1:200 @ A1: N.T.S. @ A3

DATE OCTOBER 2010

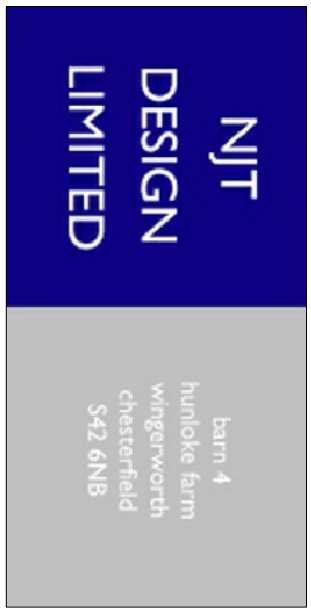

T: 07891 014599 enquiries@njtdesign.co.uk www.njtdesign.co.uk	JOB NO.	DRAWING NUMBER	REV
	08-012	A(90)-08	-