


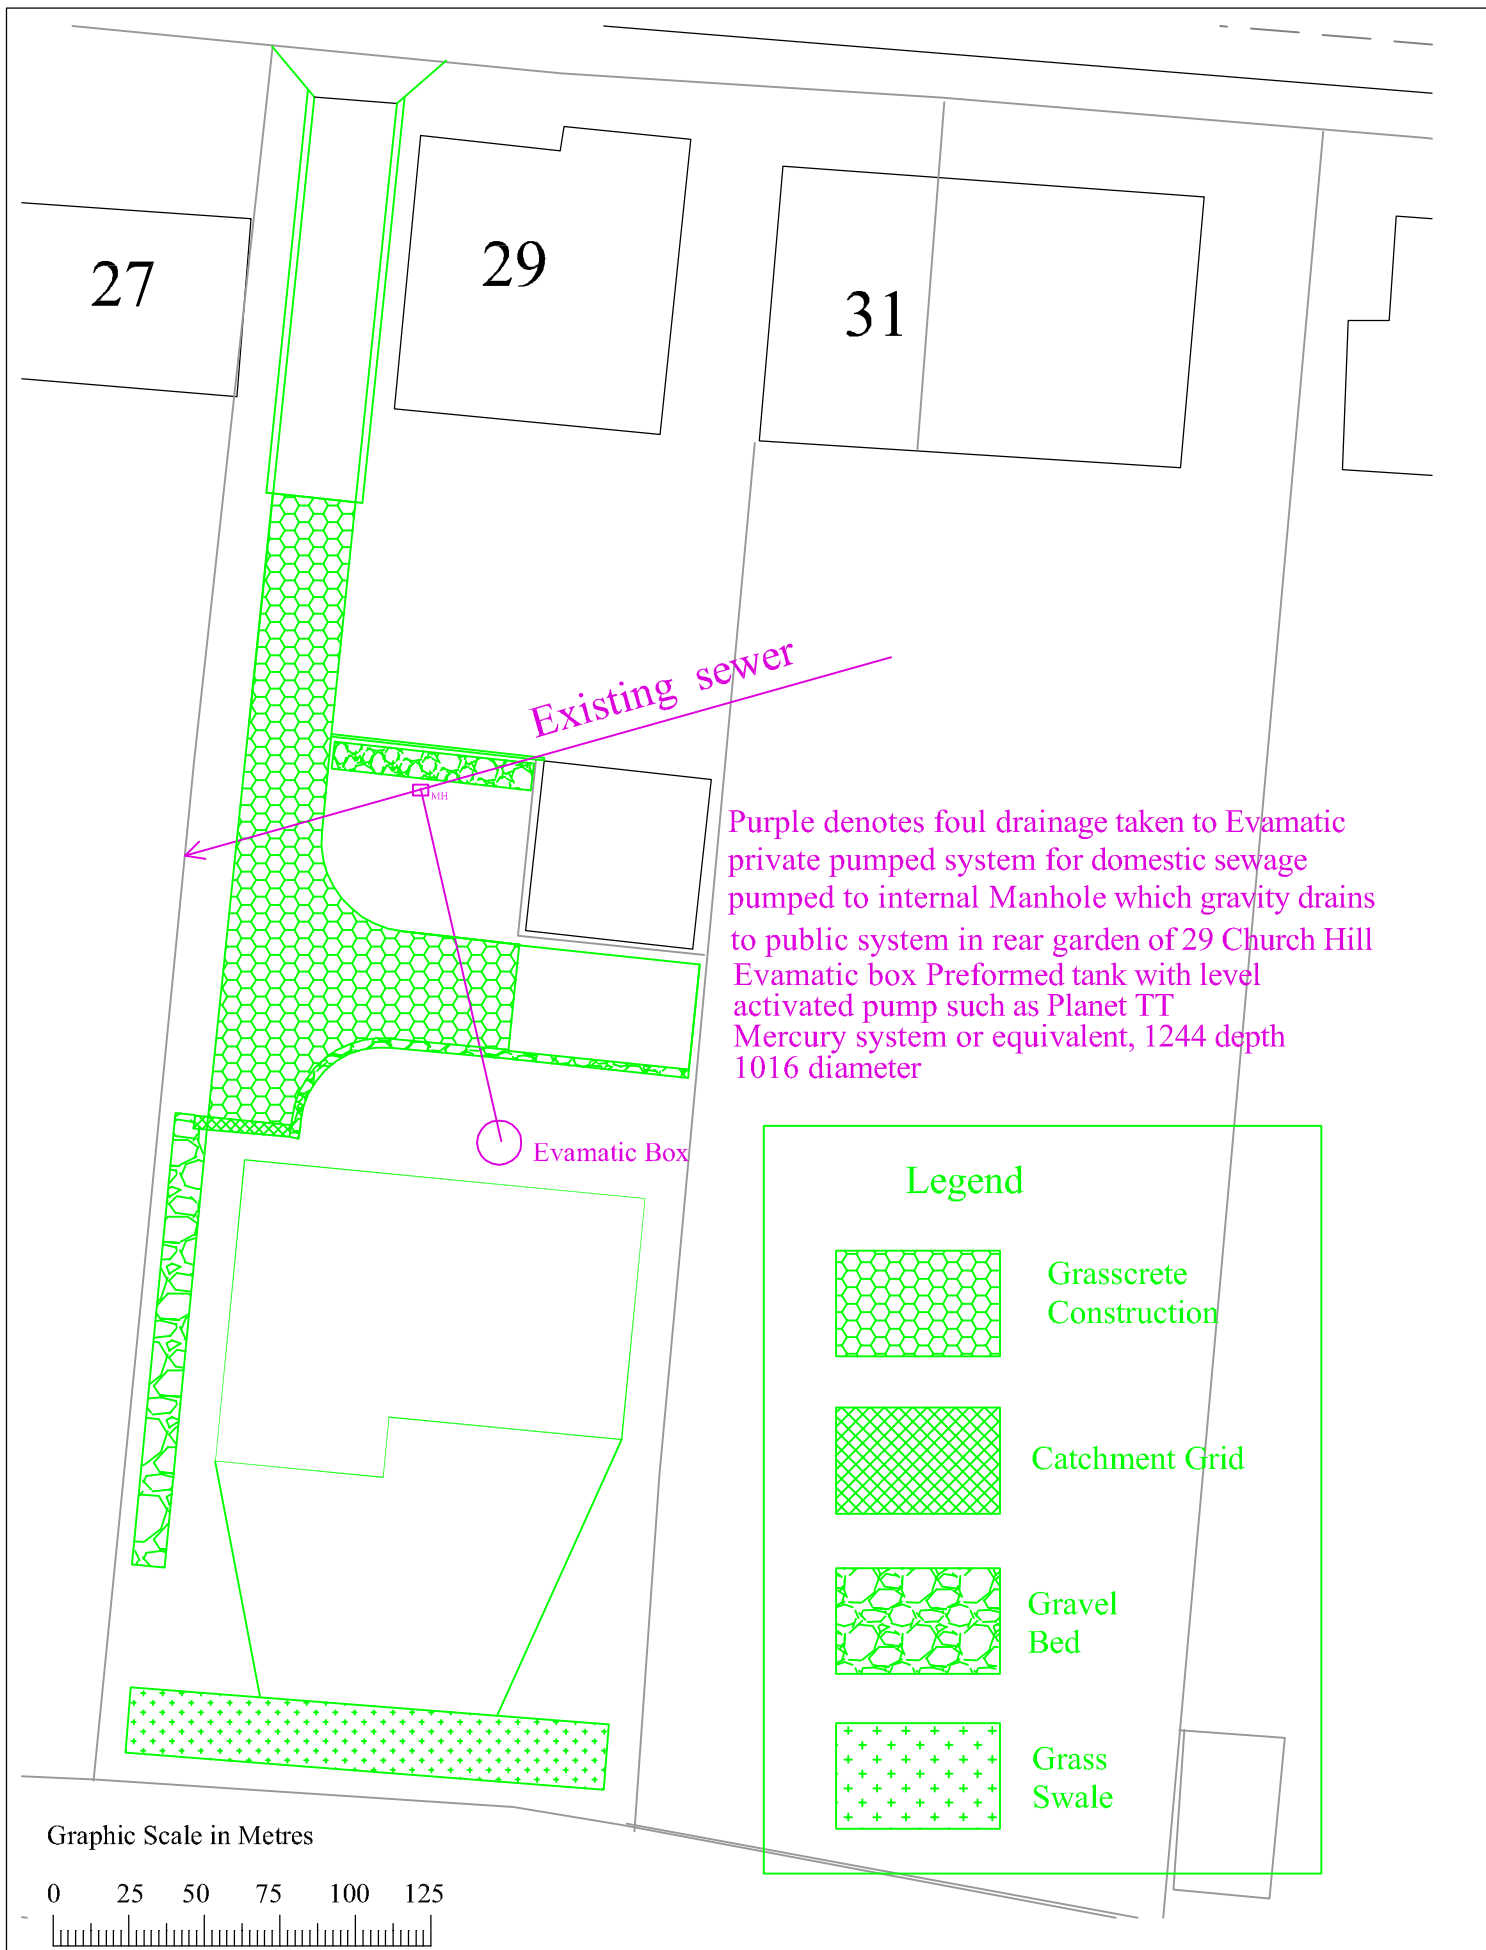

Drainage Plan
29 Church Hill, Royston, Barnsley, S714NQ

Scale
1:250
When plotted A4

Plan Ref
Spencer-DR1
Date 14/08/2008