

Any dimensions and detail sections shown are indicative of the existing roof and are for guidance only. Exact dimensions to be taken on site prior to commencement of works.

30mm existing mastic asphalt roof covering

50mm existing foam insulation

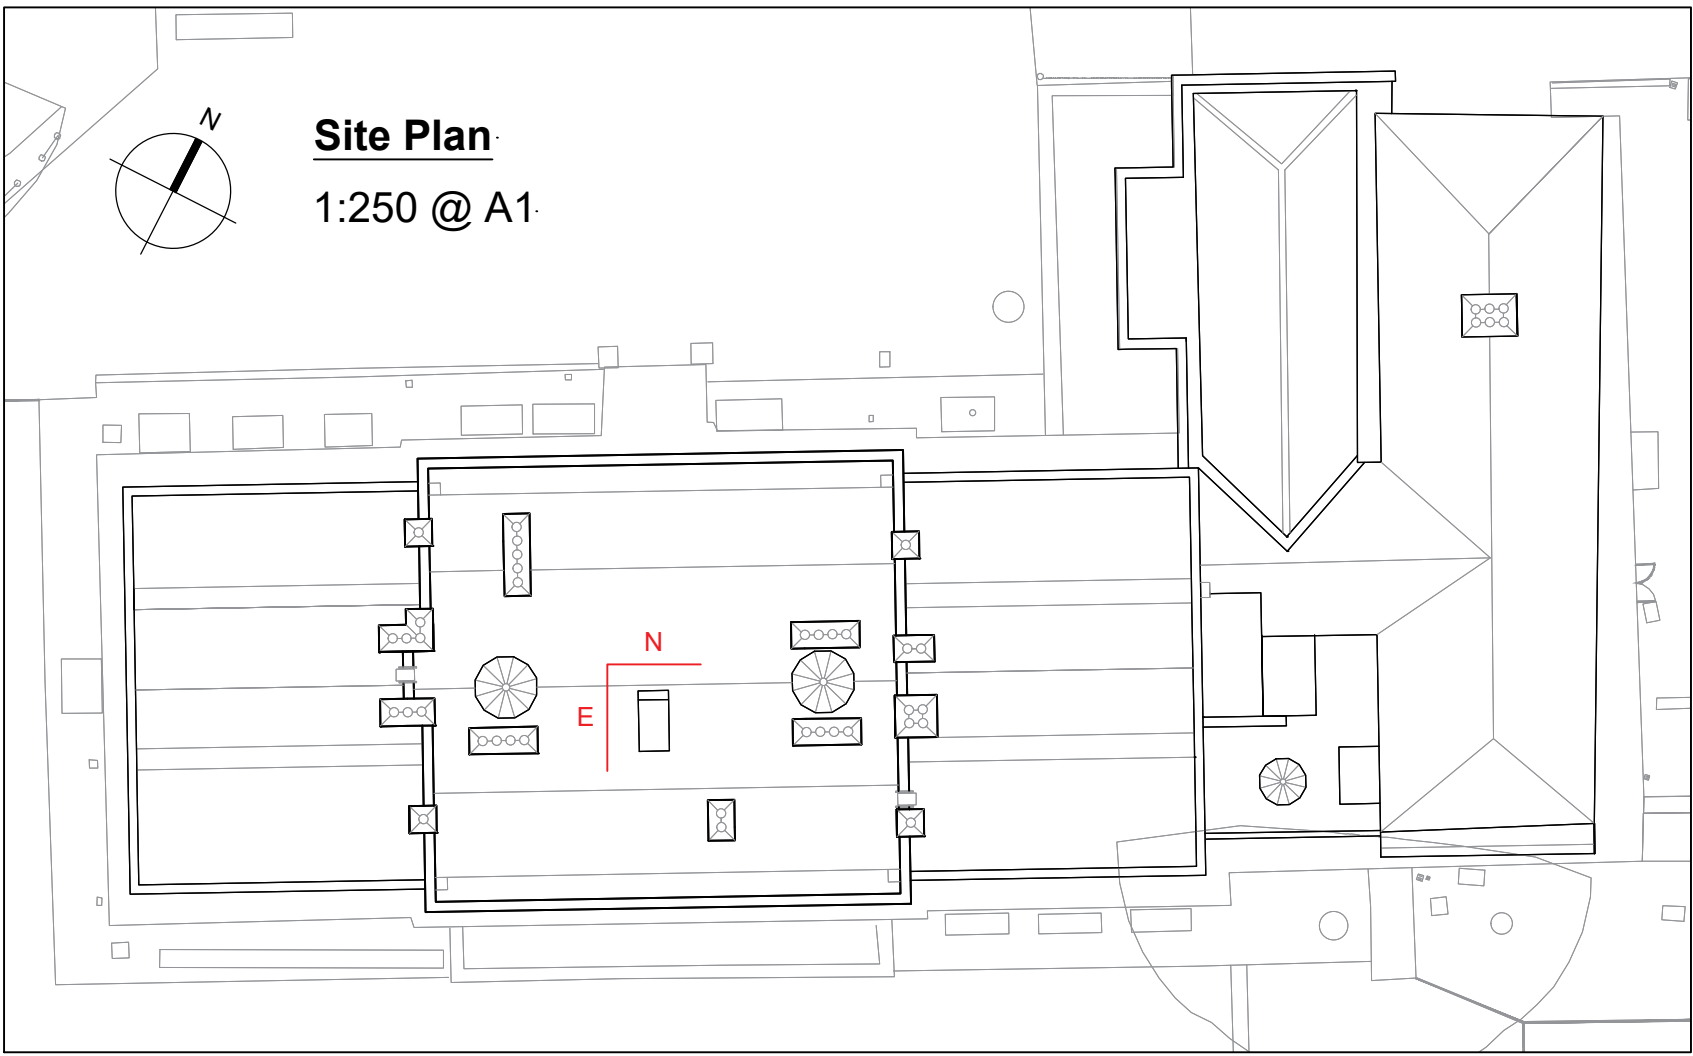
125x25mm existing sarking boards

25mm existing lath and plaster ceiling

Existing stair housing of concrete blockwork with mastic asphalt and felt coverings

1200

Existing roof timbers. Location and size as assumed by structural engineer

[illegible]