


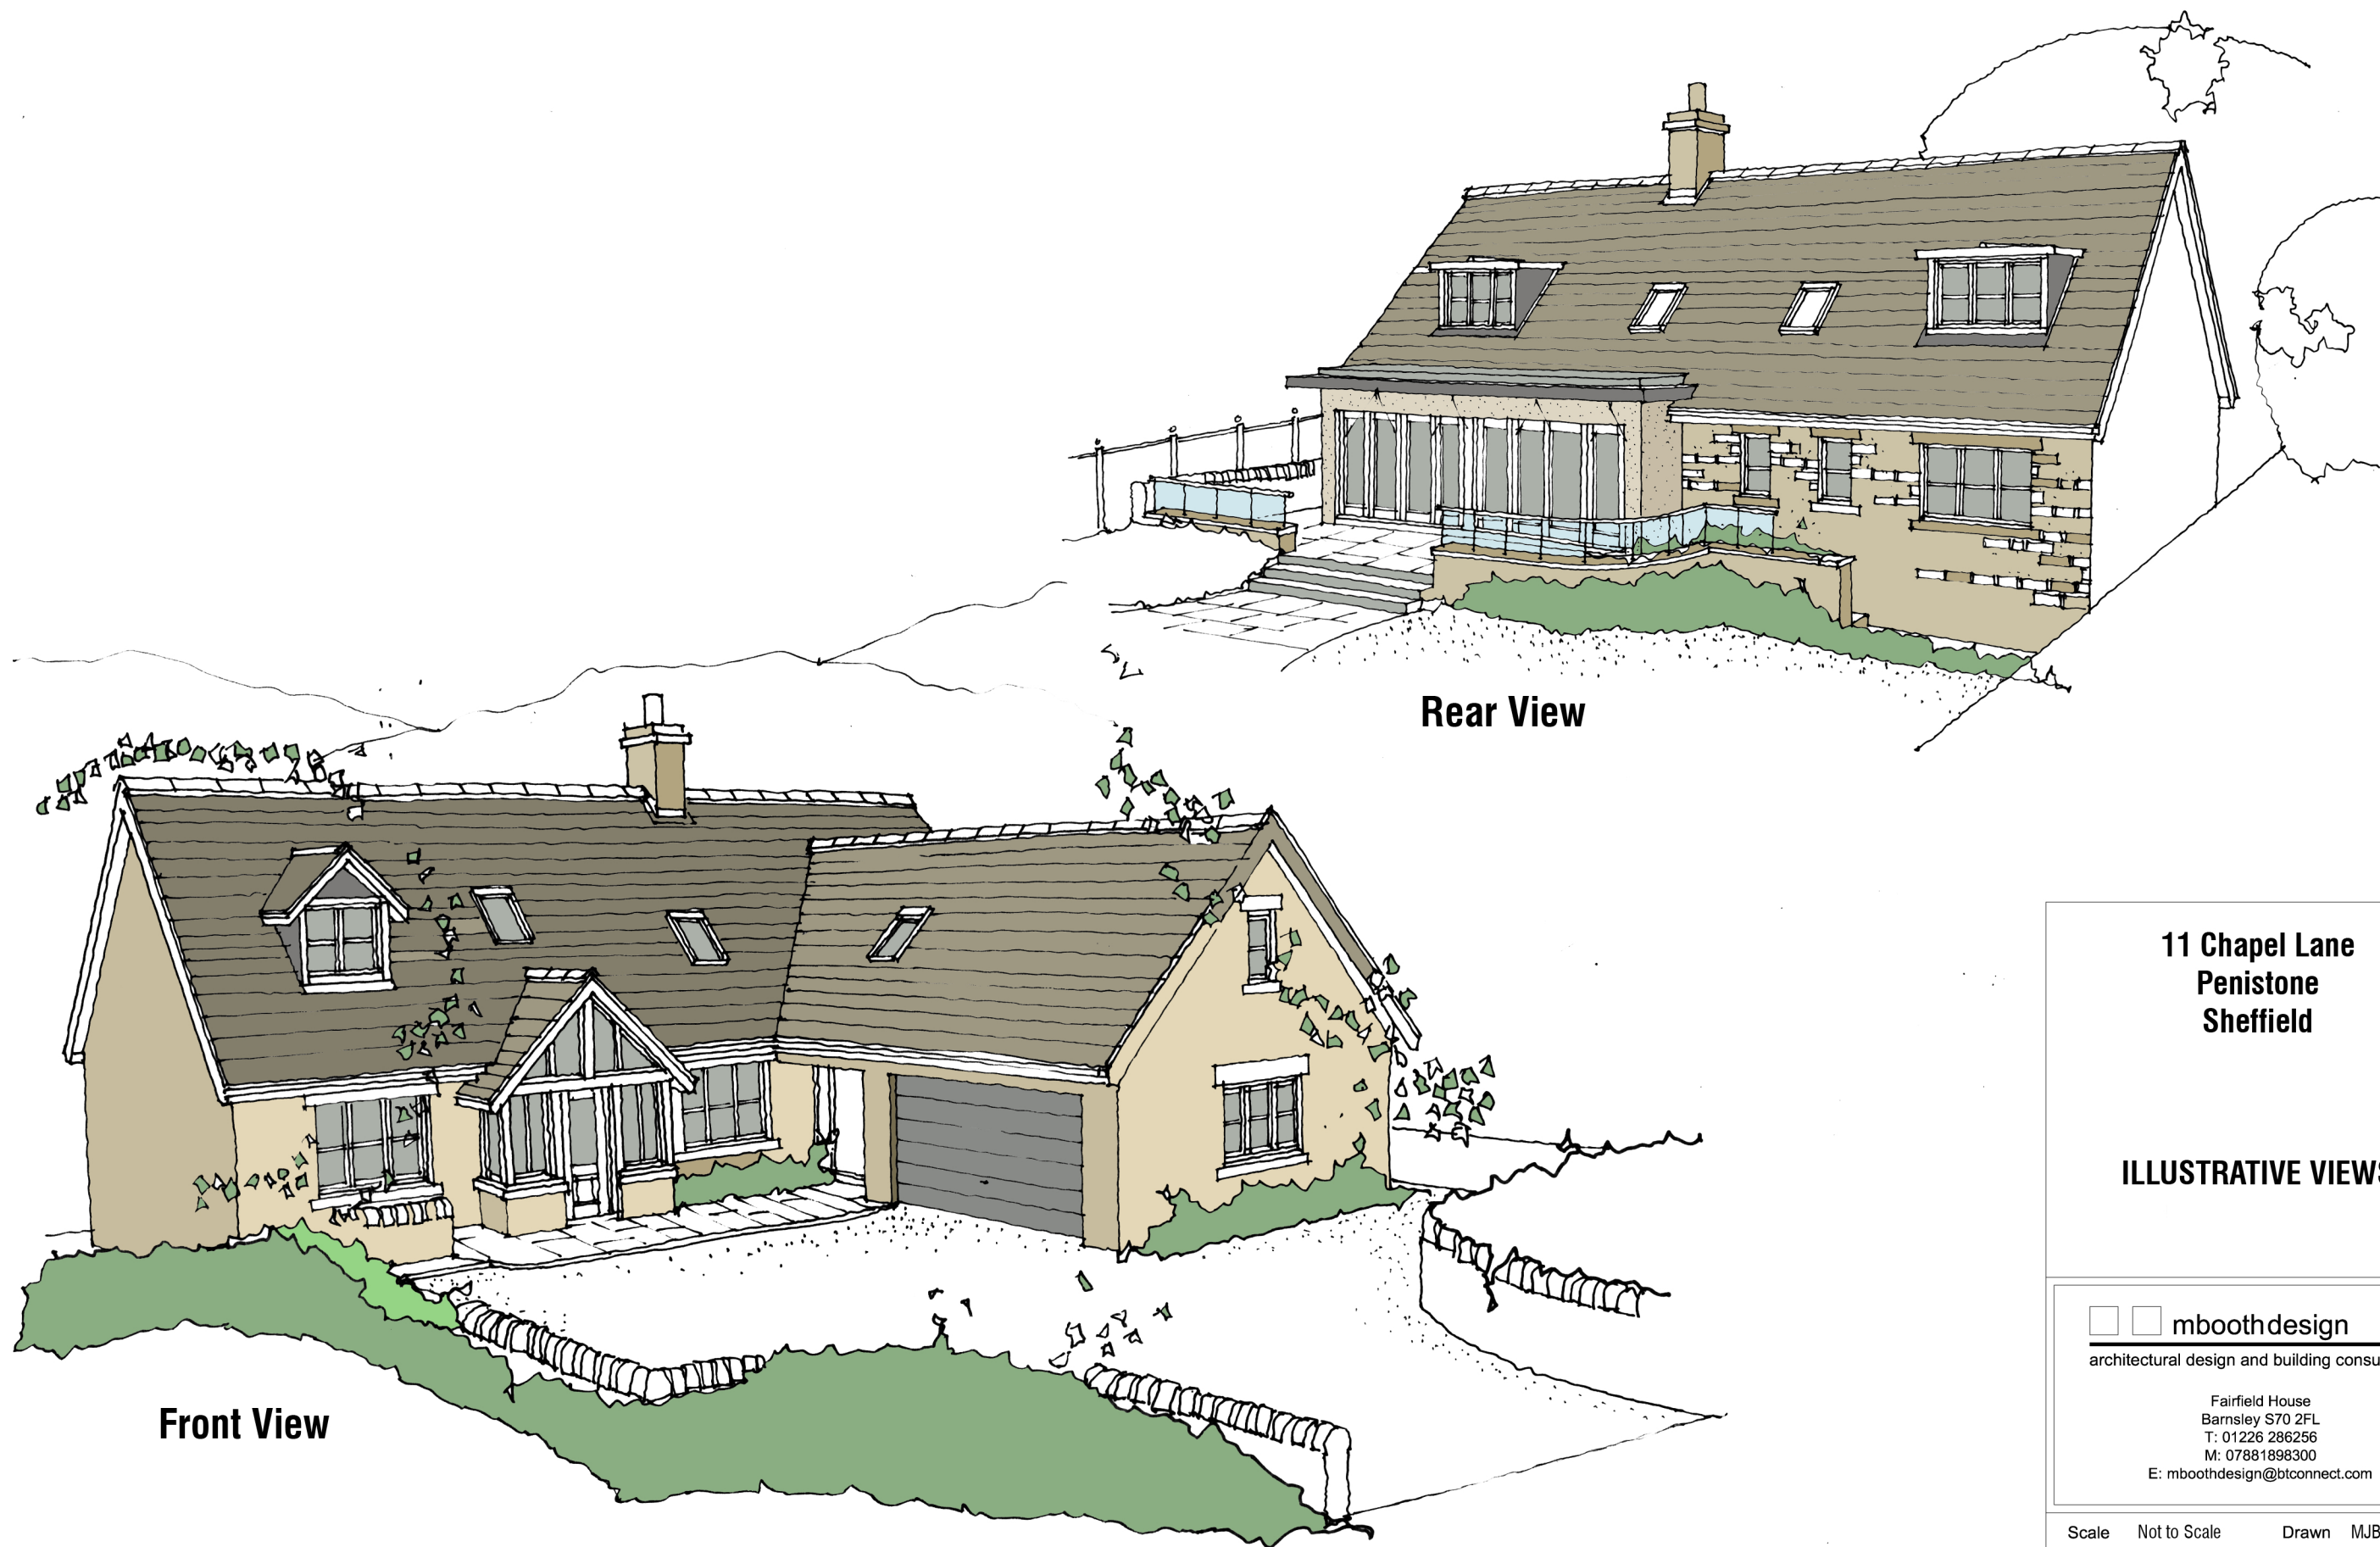

Front View

Rear View

11 Chapel Lane
Penistone
Sheffield

ILLUSTRATIVE VIEWS

mboothdesign
architectural design and building consultants

Fairfield House
Barnsley S70 2FL
T: 01226 286256
M: 07881898300
E: mboothdesign@btconnect.com

Scale Not to Scale Drawn MJB

Date March 2021 Ref. 20.34

Dwg No. SK10 Rev.

0cm 2cm 4cm

Copyright mboothdesign Ltd. All dimensions in millimeters unless otherwise stated.
Dimensions for setting out in existing buildings are to be checked and verified on site.