
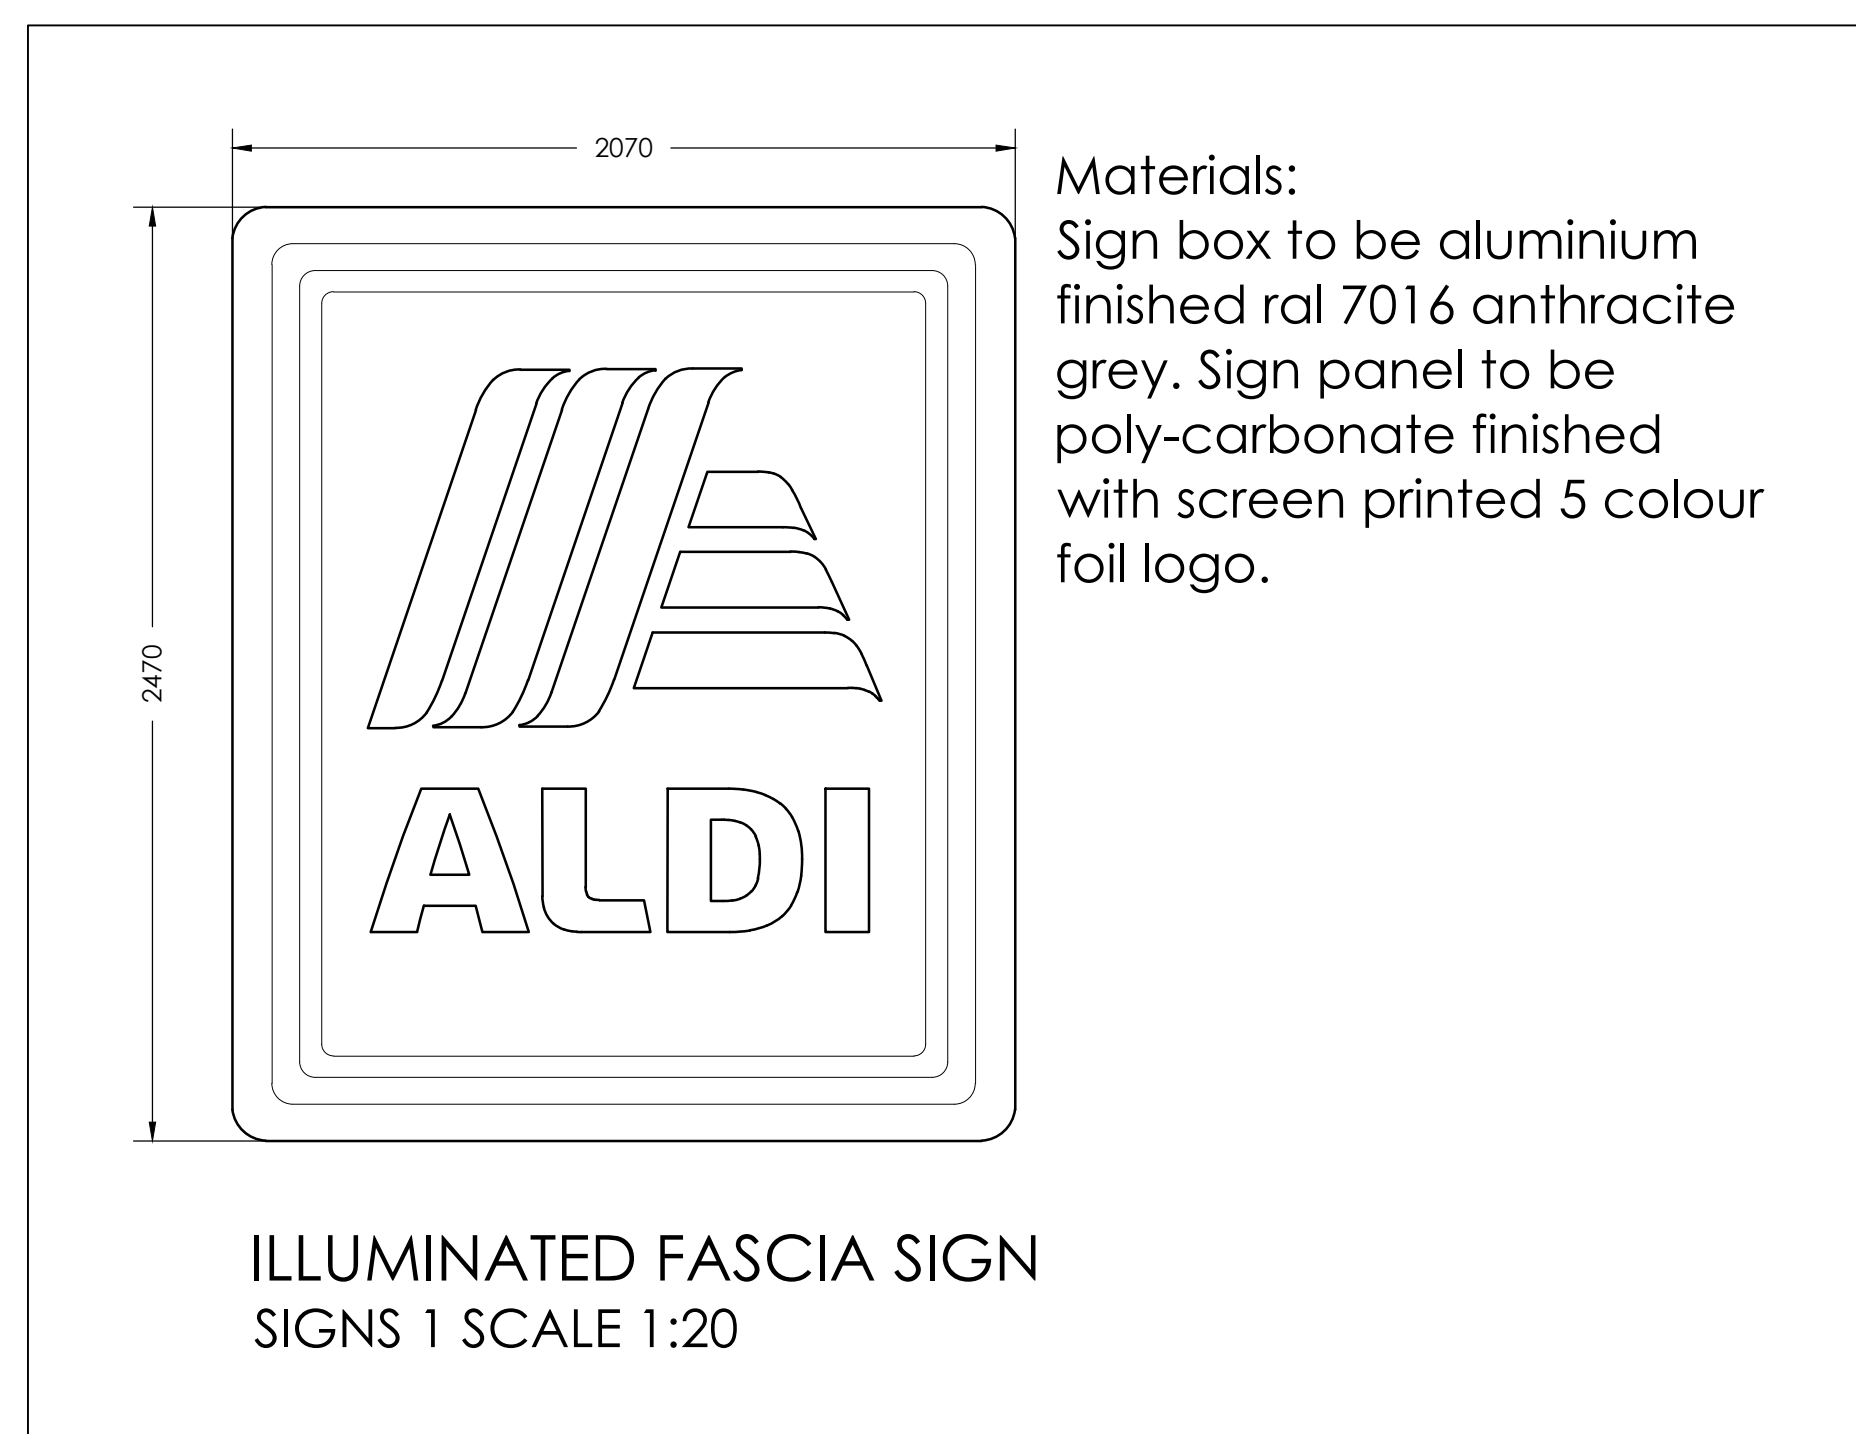
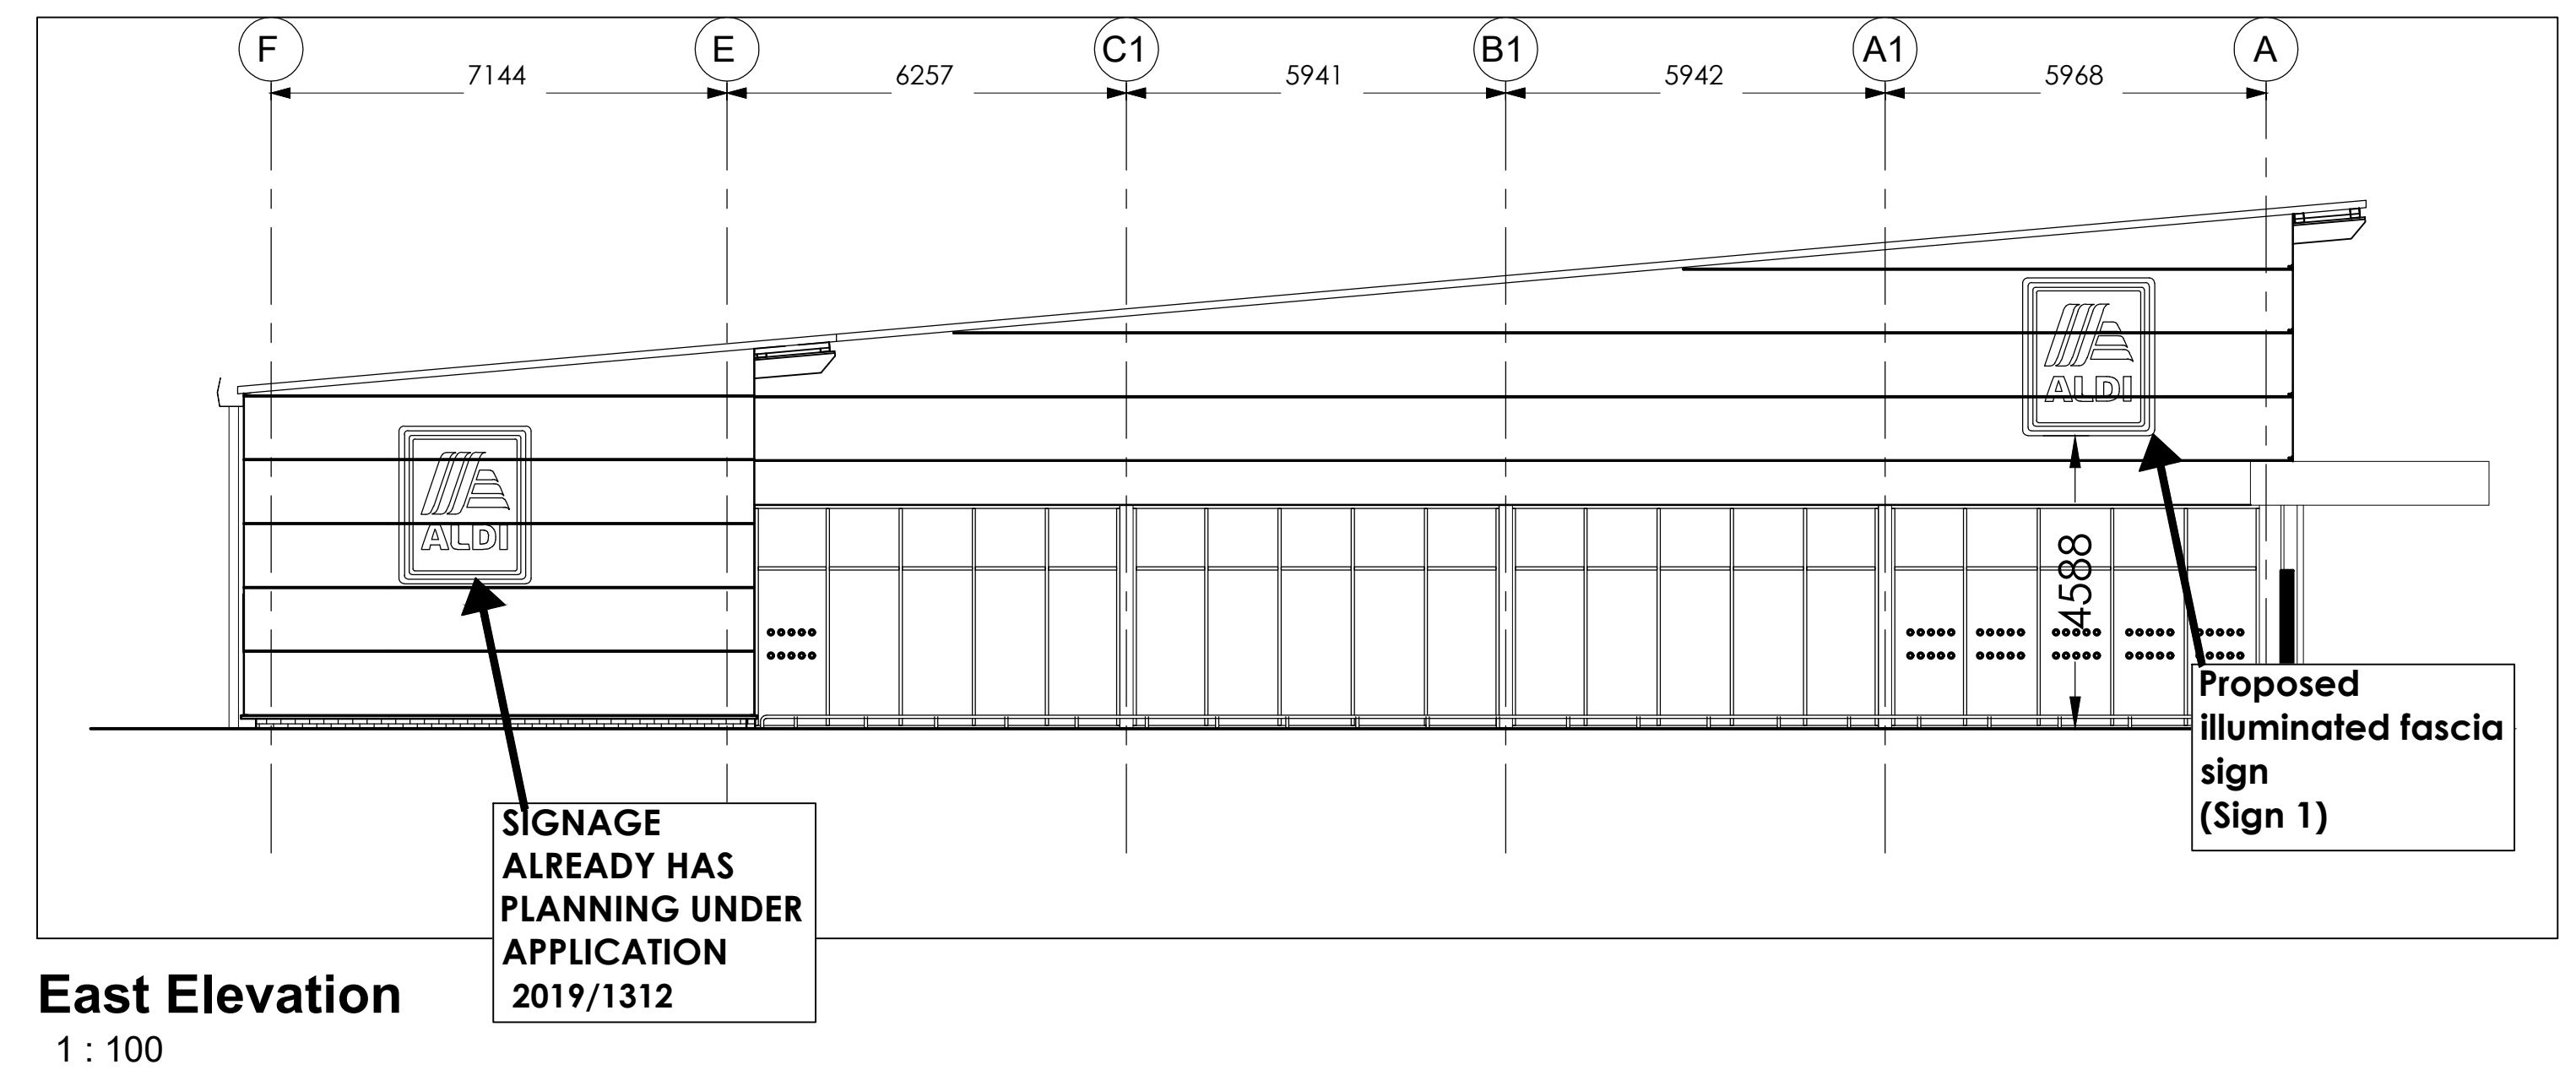


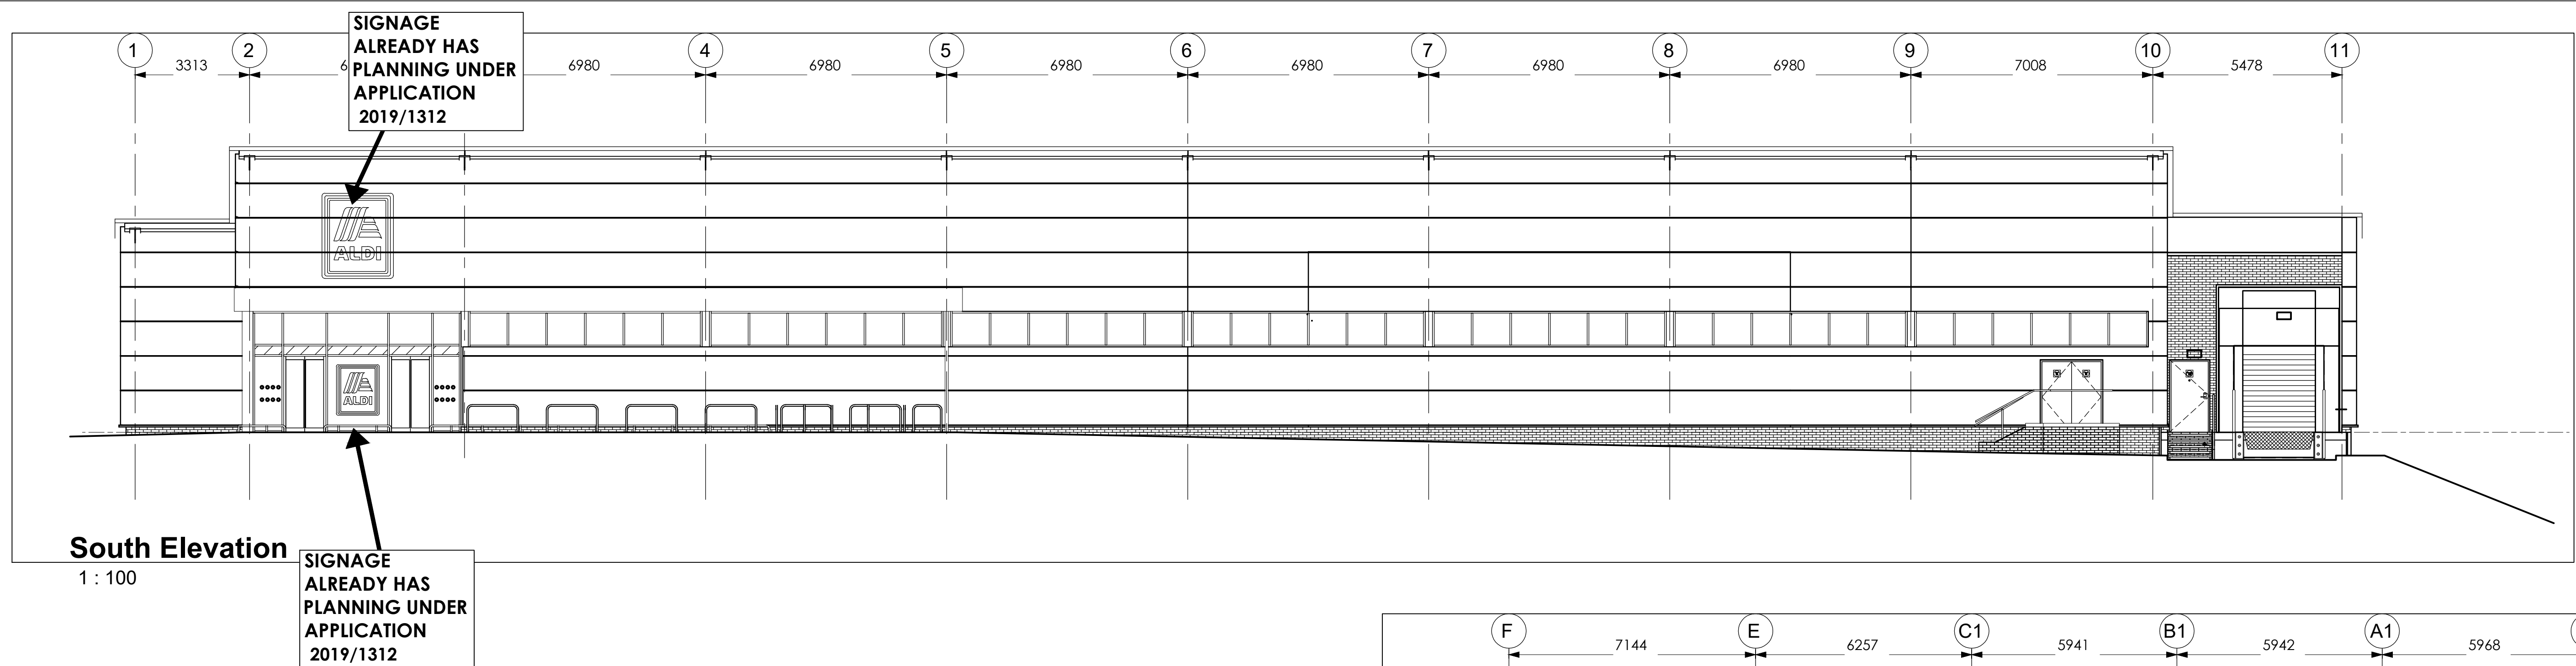

		Rev		Date		Description		Rev By	
Project Title		ALDI FOODSTORE		Drawing Title		Signage Elevations			
HIGH STREET ROYSTON				Job-Dwg No		1124 - 801		Rev	
Client		ALDI STORES LTD		21 Johns North Walsley, W11 3QA t. 01924 291800 ☐ Carvers Warehouse, 77 Dale Street, Manchester, M1 2YG t. 0161 2386555 ☐ The Old Rectory, 79 High Street, Newport Pagnell, MK16 8AB t. 01908 211577 ☐ 101 London Road, Reading, RG1 5BR t. 0118 950700 ☐ 10 Gees Court, St Christophers Place, London W10 1JJ t. 0207 4091215					
Status		PLANNING		THE HARRIS PARTNERSHIP					
Scale		1 : 100		Drawing Size		A1			
Drawn By		WH		Checked By		GH		Date MAY 20	
								ARCHITECTS www.harrispartnership.com	