
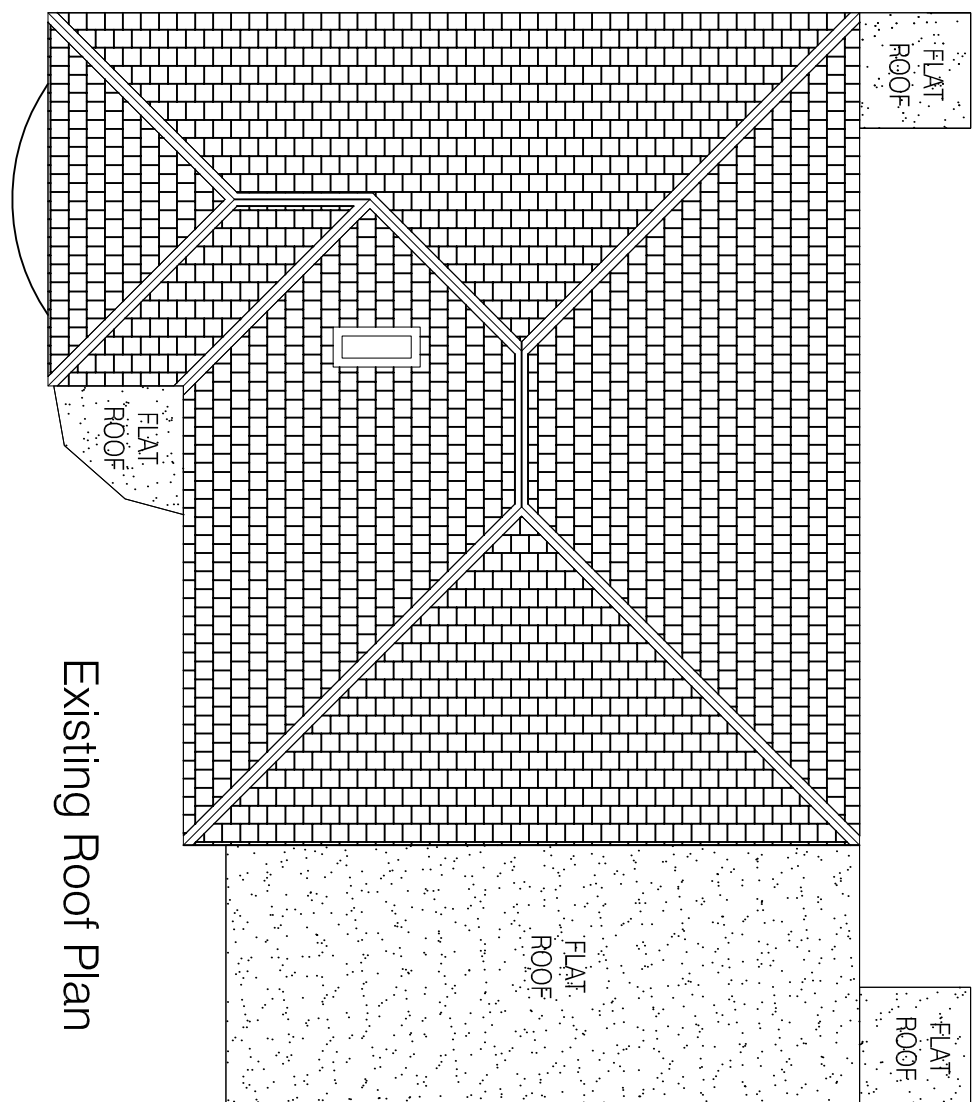
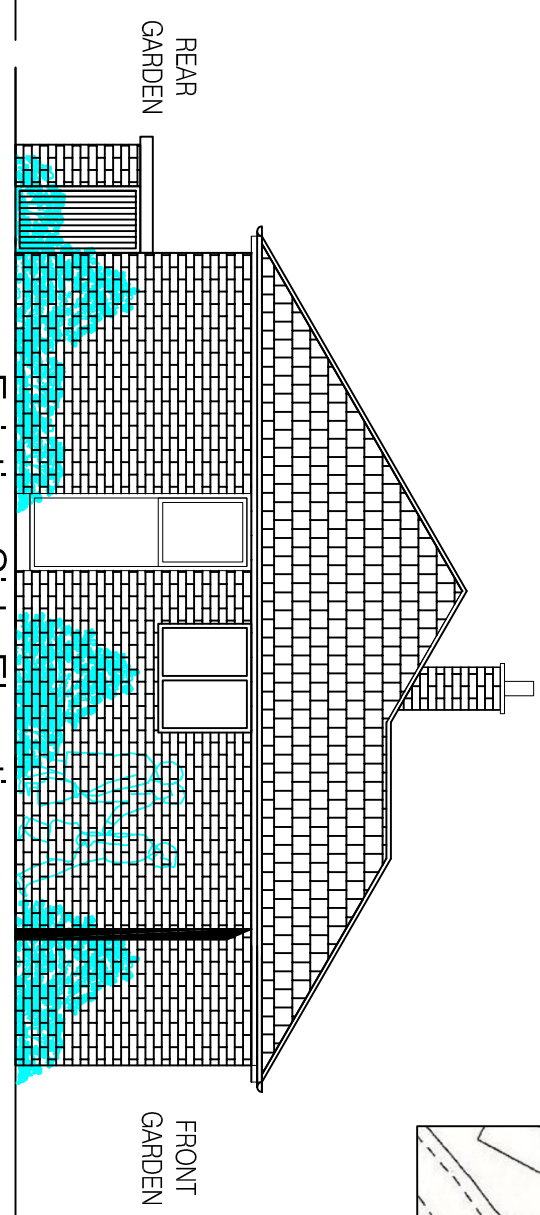
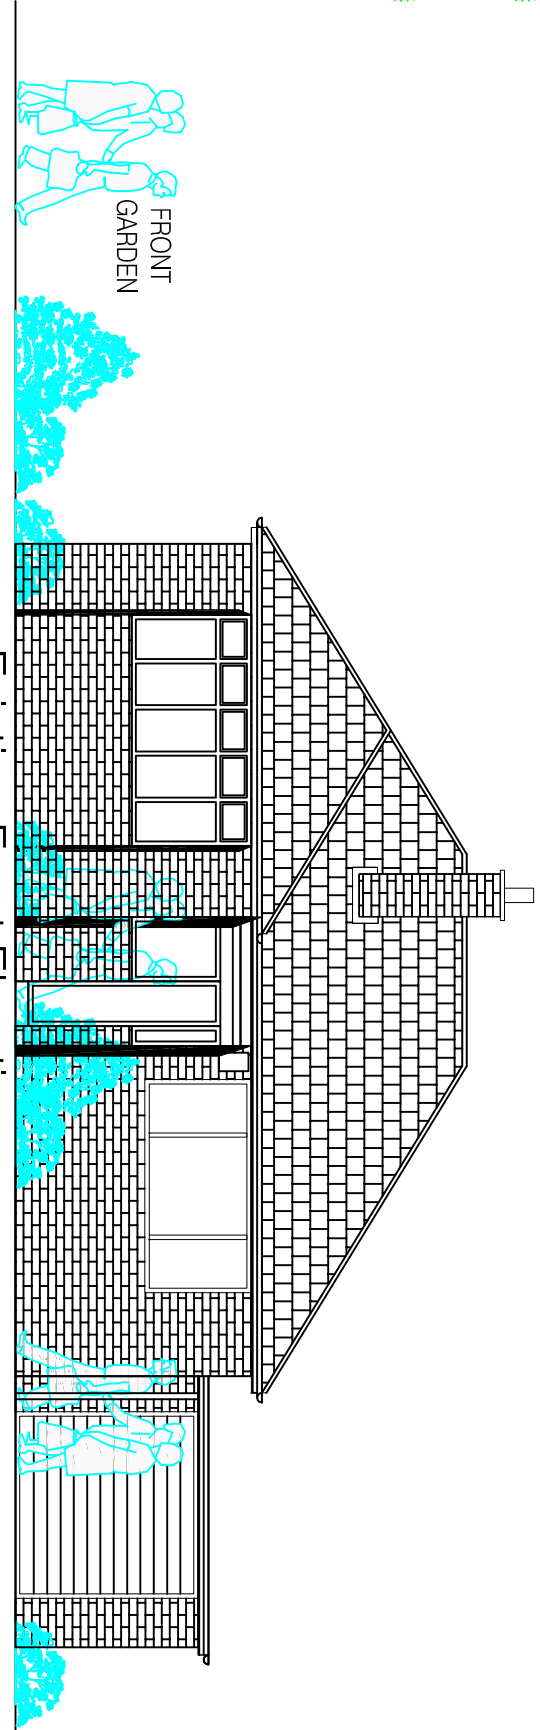
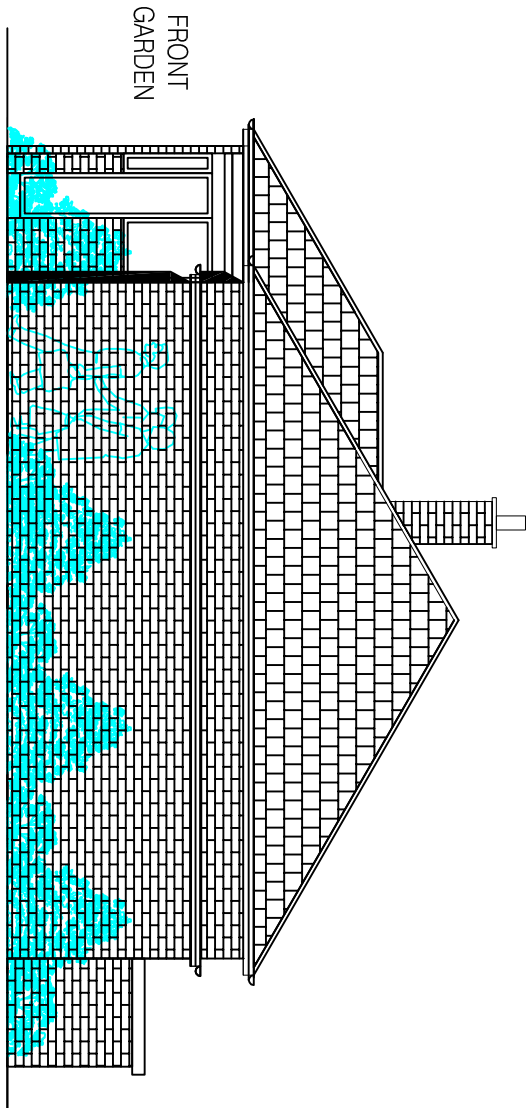
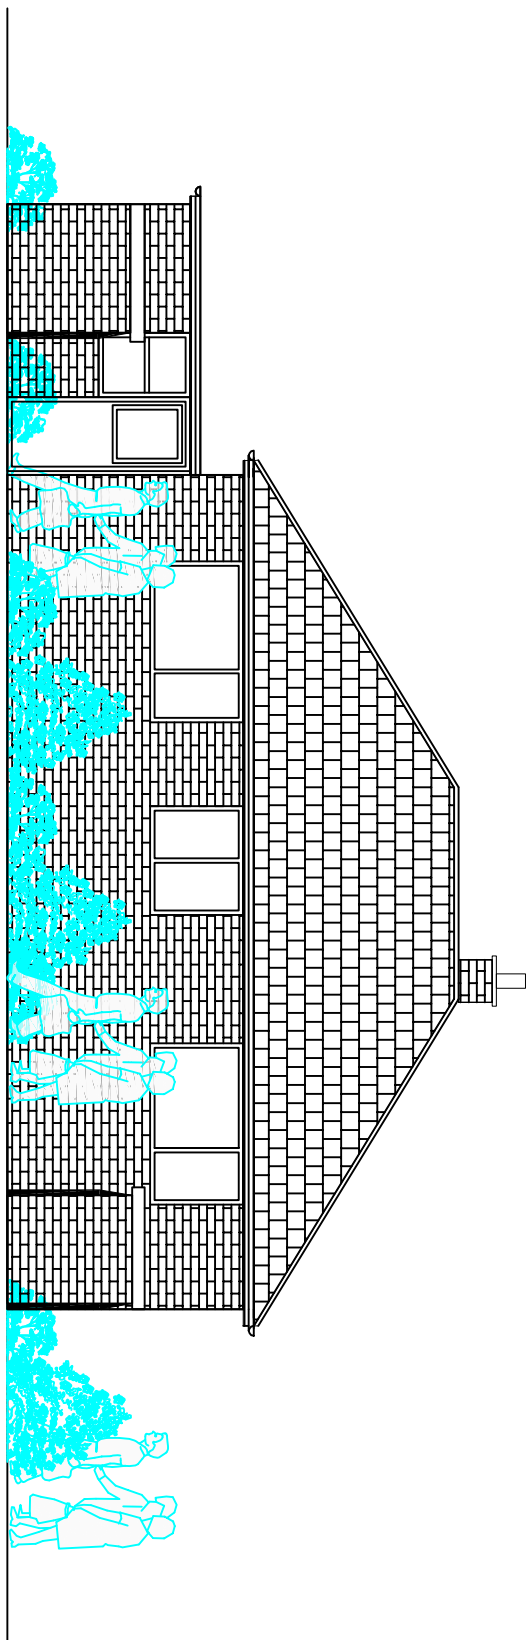
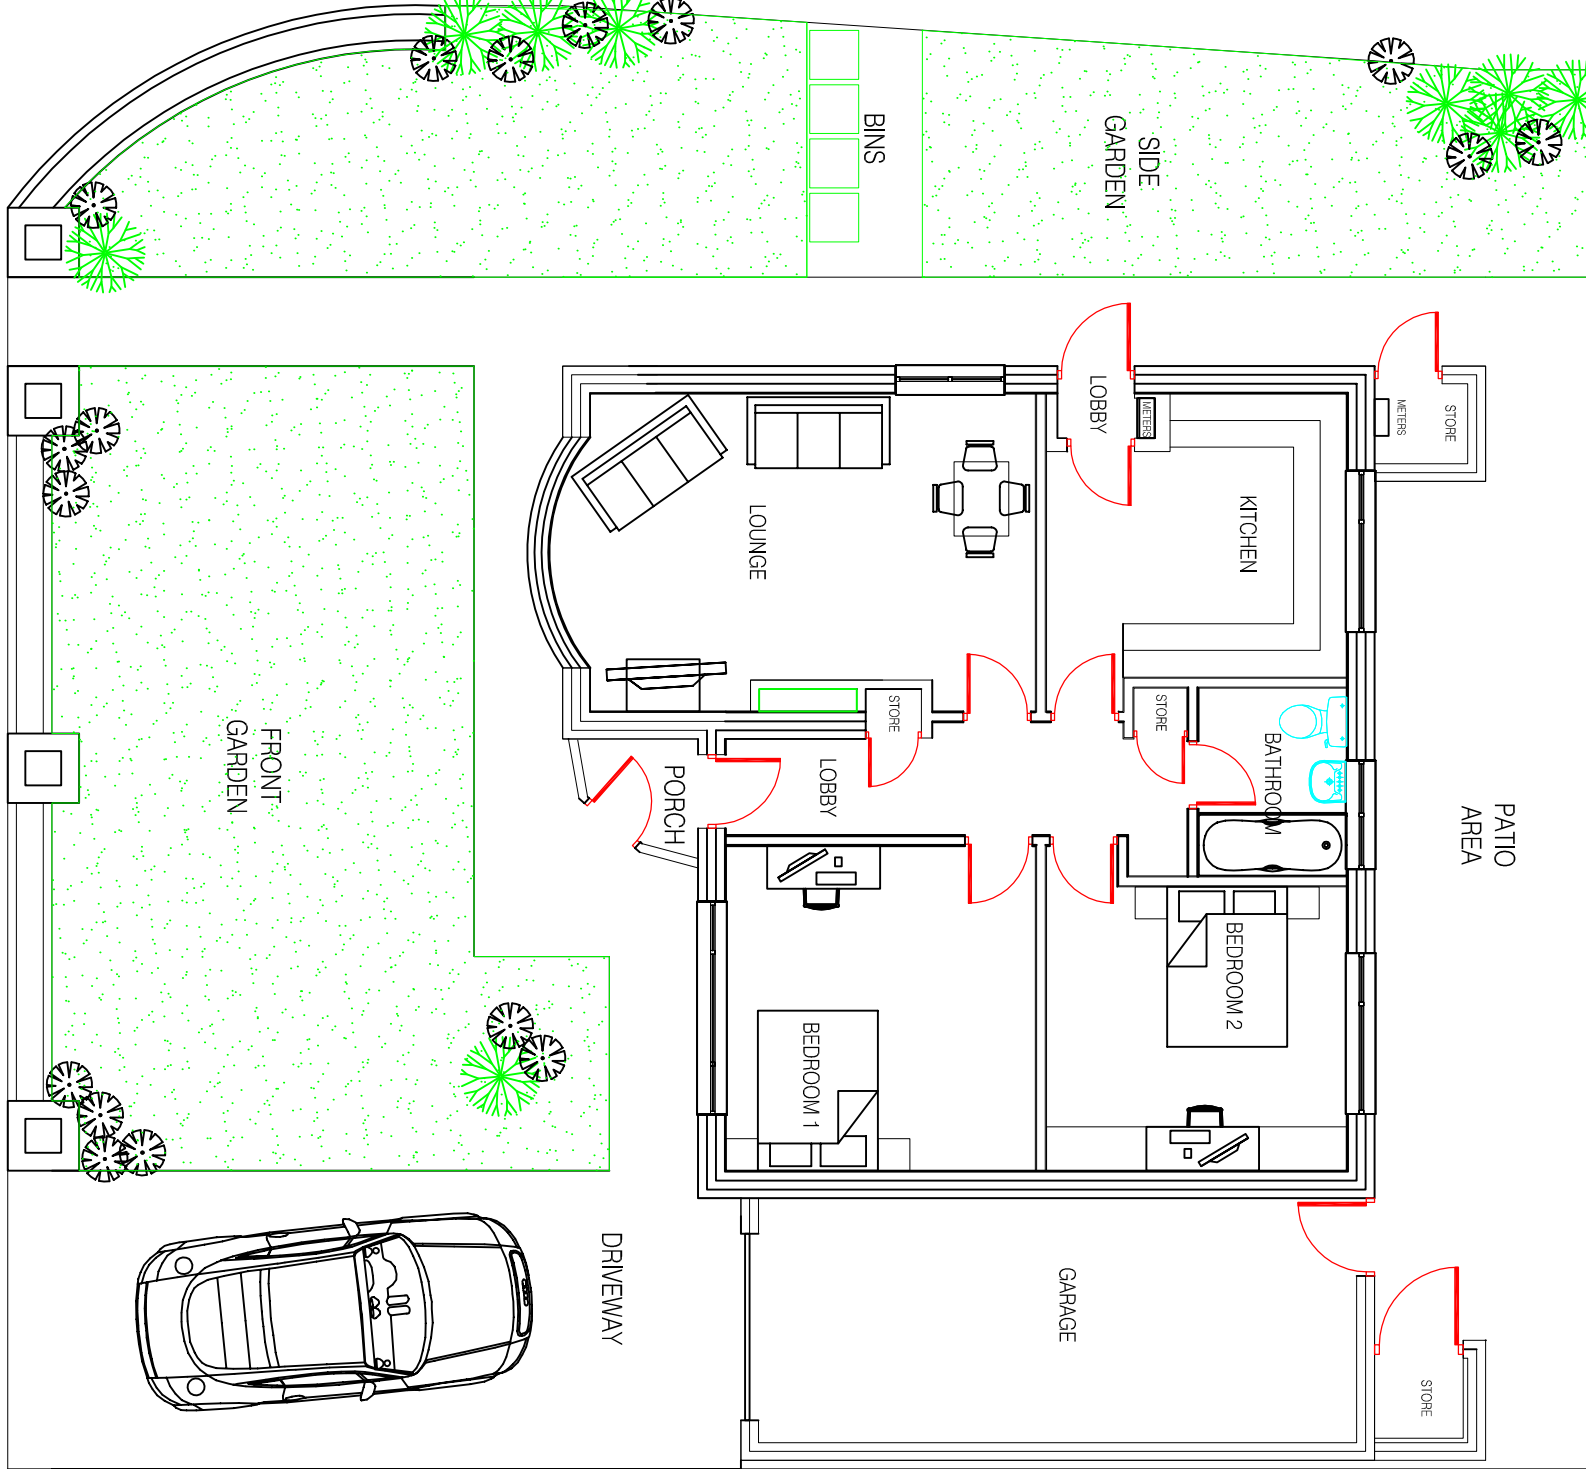


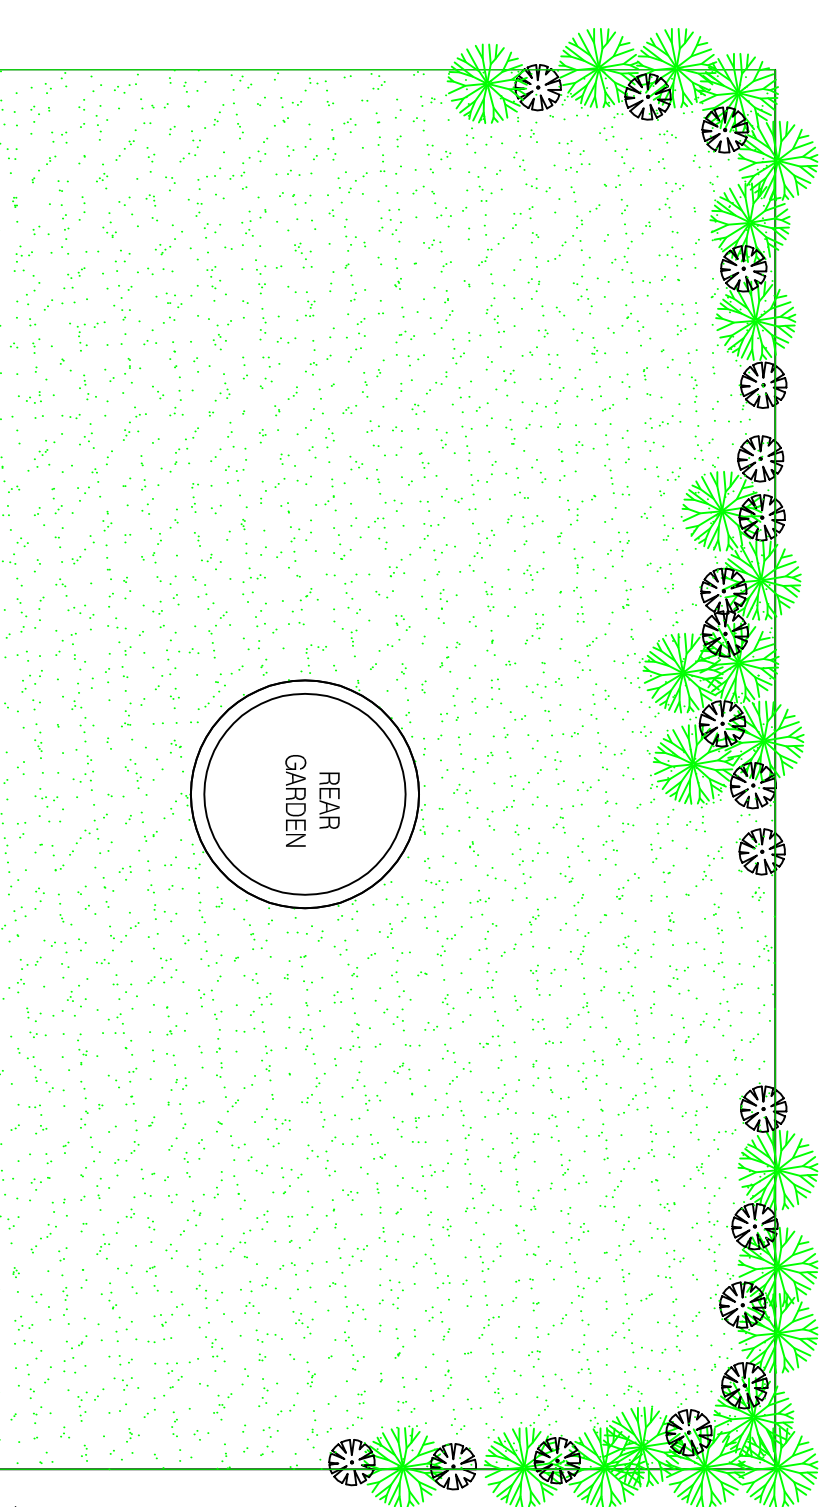

Site location plan
@1:1000 scale

- Architectural design
- Planning & Building Regulations
- Landscape architecture
- 3D Visualisation & model making

CLIENT
MR. TIM. BRAIN

1. CUMBERLAND CLOSE,
WORSBROUGH, BARNSELEY
S70.5HP

DRAWING OF
PROPOSED EXTENSION, TO DWELLING
TO SIDE, WITH PORCH, REMOVAL
& RE-BUILDING OF GARAGE, LOFT, CONVERSION
& INTERNAL ALTERATIONS
EXISTING PLANS&ELEV

drawing no	rev	date
DWC-001	-	OCT-17
scale	drawn	checked by
1:100@A1	SMT	TB
		checked date
		OCT-17